

COLOUR CONVENTIONS:

BLACK: EXISTING OR UNCHANGED
BLUE: MODIFIED OR TO BE MOVED
GREEN: REDUNDANT OR TO BE REMOVED
RED: PROPOSED OR ADDITIONAL
GRAY: OS / SURVEY DATA



RESIDUAL RISK

RESIDUAL RISKS

REF	HAZARD
02	COLUMN CONNECTION SETTING OUT POINTS
03	EXISTING FOUNDATIONS
04	HIGH VOLTAGE TROUGH ROUTE
05	PLATFORM SURFACE LEVELS
06	BURIED SERVICES IN PLATFORM
08	BRIDGE SOFFIT TRACK CLEARANCE
09	BRIDGE TEMPORARY SUPPORT CONDITIONS
10	EXISTING SERVICES MOUNTED TO BRIDGE
11	COLUMN CONNECTION SETTING OUT POINTS
12	ANCILLARY EQUIPMENT (LIGHTING COLUMNS, HELP POINT ETC)
13	BOLTED CONNECTIONS AT COLUMNS
14	LIFTING ARRANGEMENTS
15	WORKING PLATFORM WIDTH/ SITE HOARDING
16	REMOVAL OF EXISTING BRIDGE STRUCTURE
17	WORKING NEAR THE OPERATIONAL RAILWAY
18	HIGH VOLTAGE TROUGH ROUTE
19	WORKING AT HEIGHT
20	BURIED SERVICES IN PLATFORM
21	LIGHTING TO PROPOSED STRUCTURE
22	ALTERATIONS TO BOUNDARY FENCELINE
23	ALTERATIONS TO PLATFORM 2 ARRANGEMENT

B01	01/09/25	For Form A/B Approval	MAK	AK	WH
P02	11/07/25	For IDC / IDR	DR	JFQ	WH
P01	24/08/20	For Information	GRD	JFQ	WH
Rev	Date	Description of Revisions	Drawn	Chkd	Appr
Status			Suitability		
For Stage Approval			S4		



Contractor(s)




Project

Earley Station Footbridge


Drawing Title

Proposed Connection Details 1


Designed	J. F. Quincooses	Signed	J. F. Quincooses	Date	24/08/20
Drawn	G. Deane	Signed	G. Deane	Date	24/08/20
Checked	J. F. Quincooses	Signed	J. F. Quincooses	Date	24/08/20
Approved	W. Hirst	Signed	W. Hirst	Date	01/09/25
Scale(s)	As Shown @ A1	ELR&Mileage	RDG2 66m 55yds		
Alternative Reference	3000-057/17			Sheet	1 of 1
Drawing Number	S100264-RWT-1706-WSX_SEAR-DRG-ECV- 002367			Revision	B01

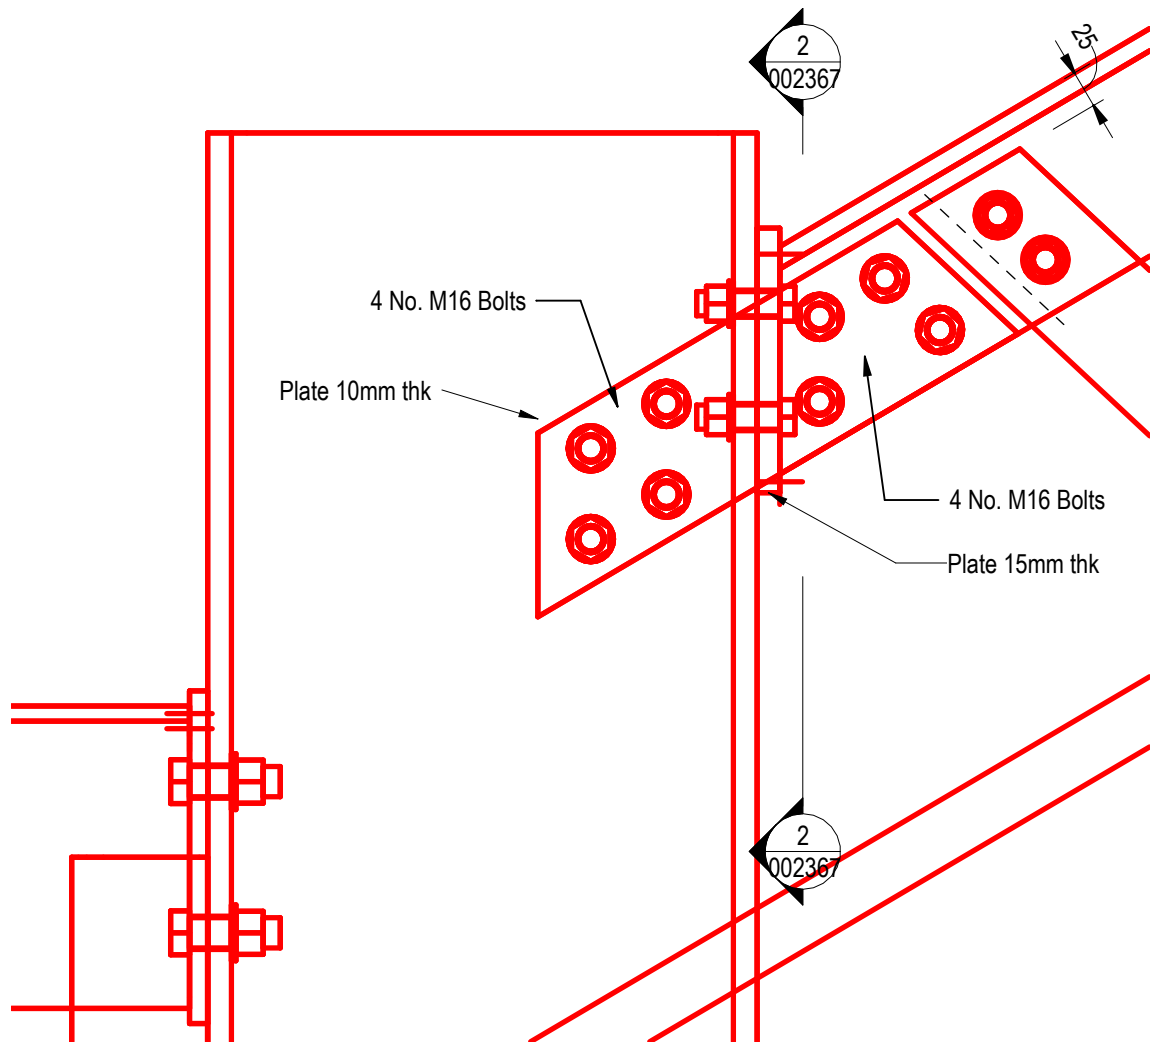


1 Main Span Truss - Top Chord End Connection

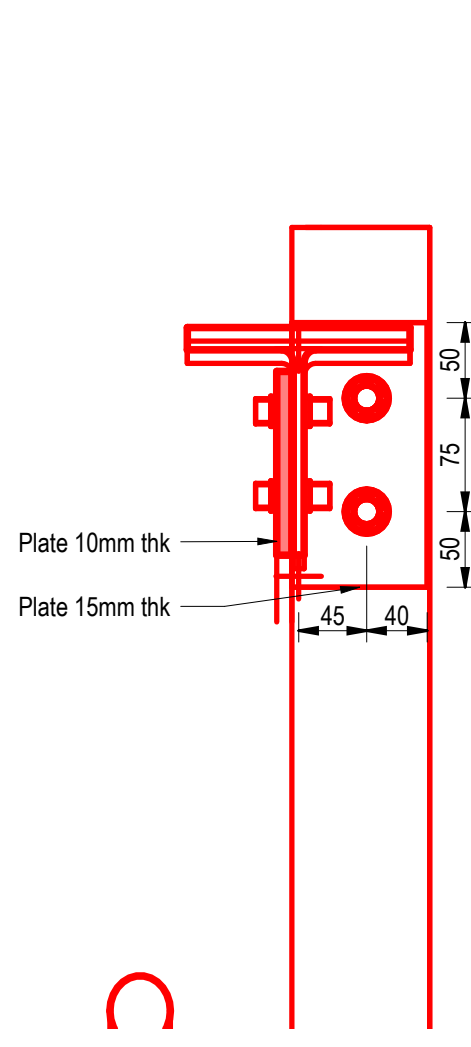


2 Section - Top Chord End Connection

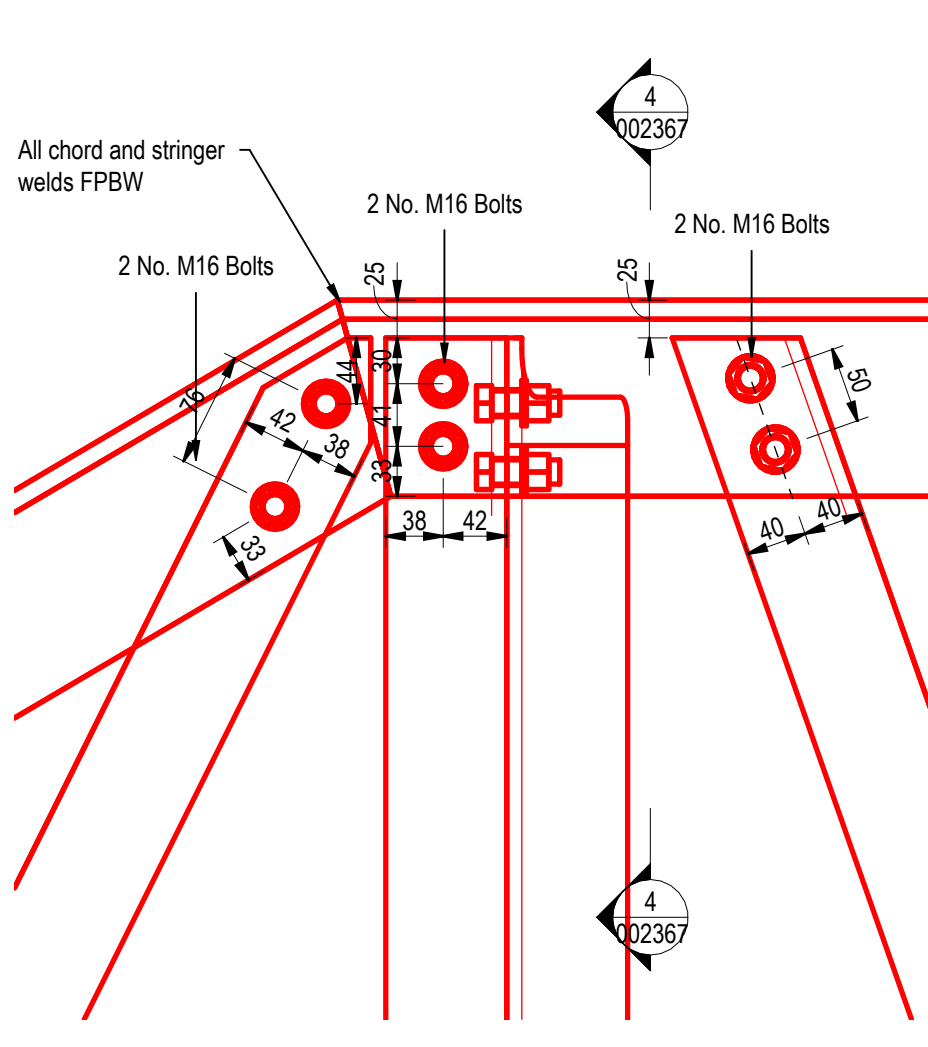


3 Main Span Truss - Top Node at Outrigger (Typ.)

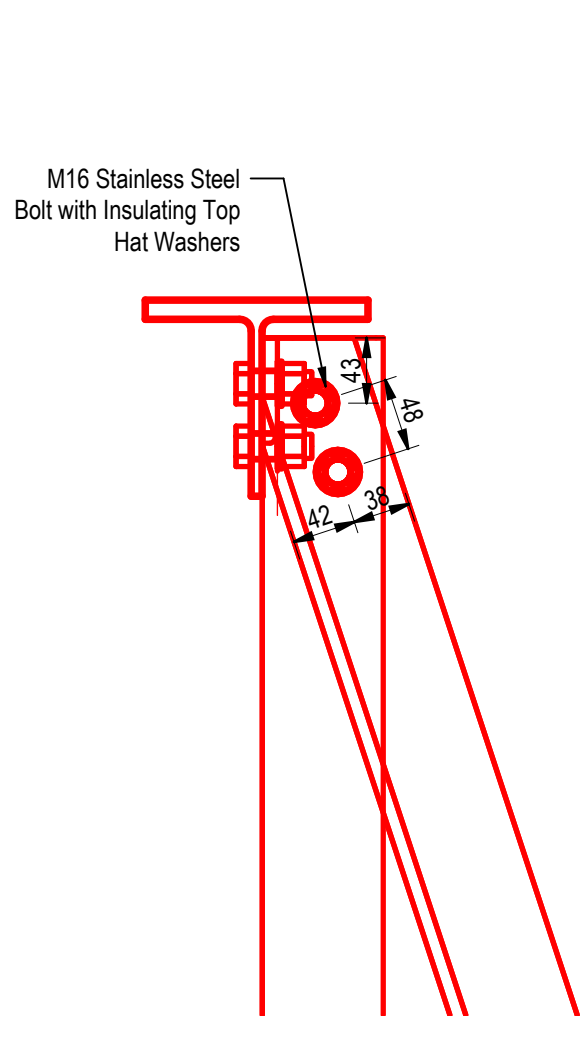


4 Section - Top Node at Outrigger

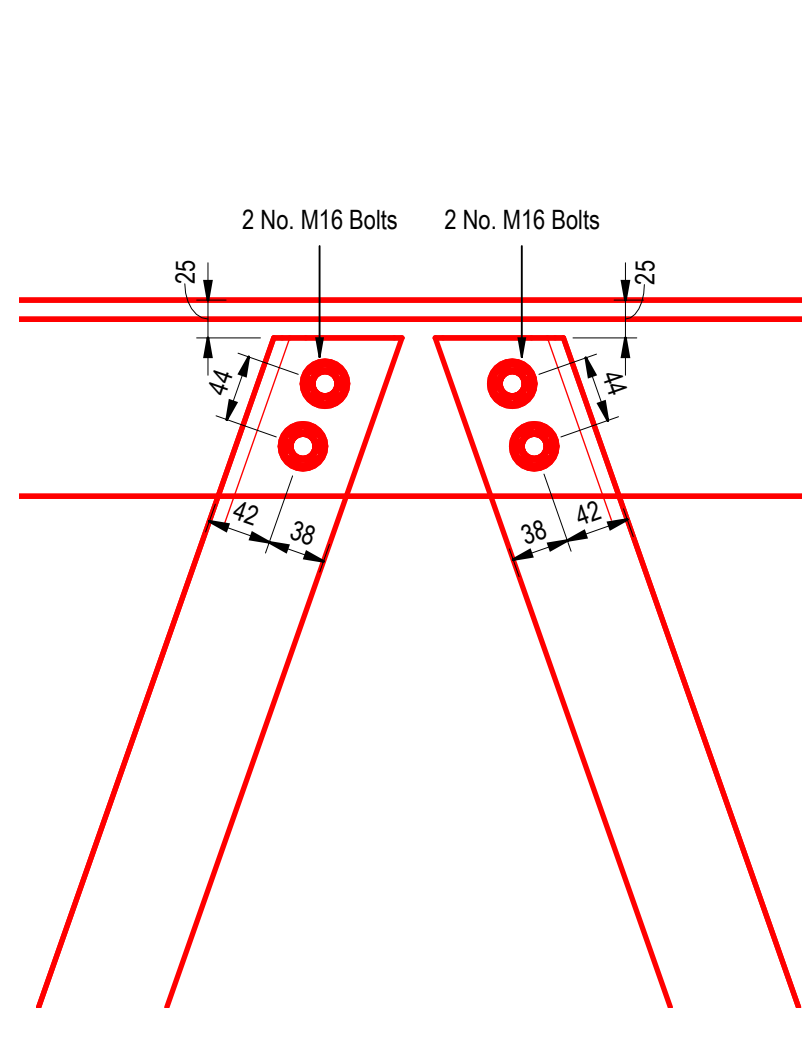


5 Main Span Truss - Top Node Typical

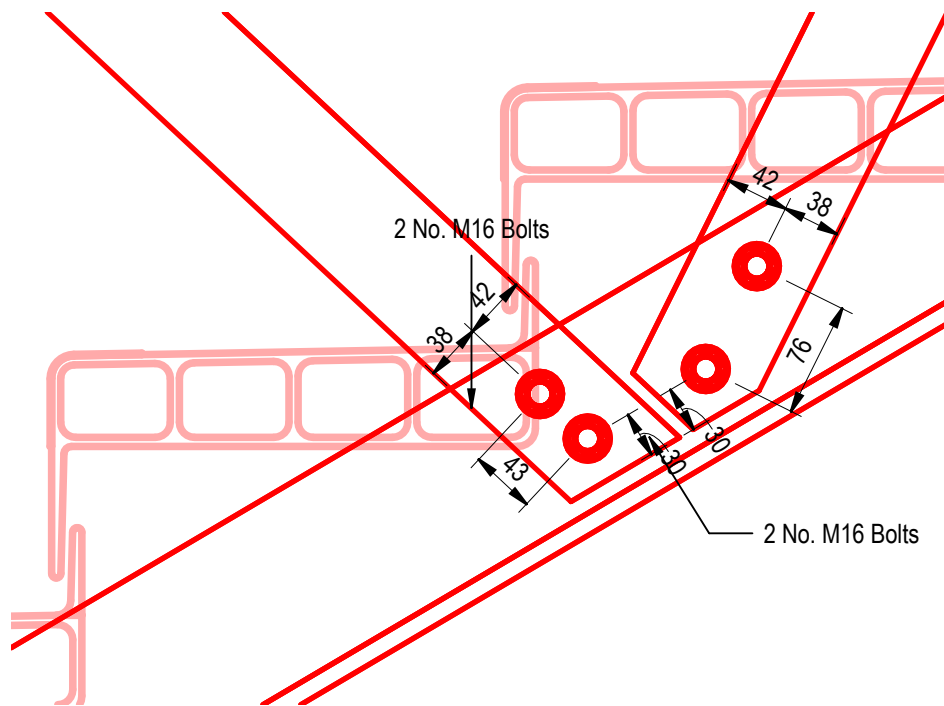


6 Main Span Truss - Bottom Node at Stairs

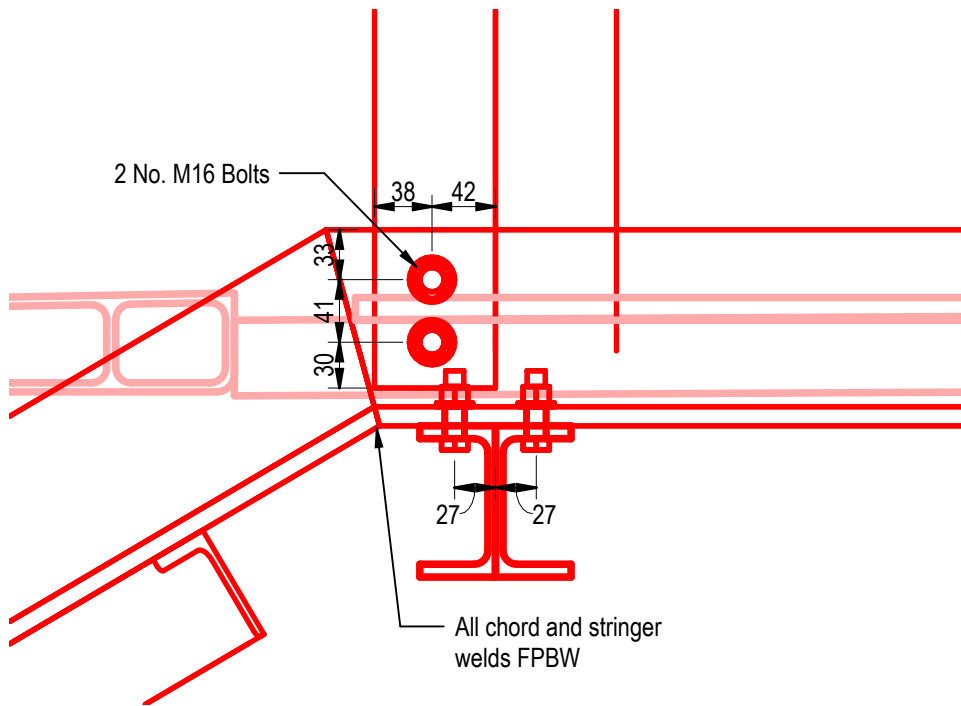


7 Main Span Truss - Bottom node at External U-Frame

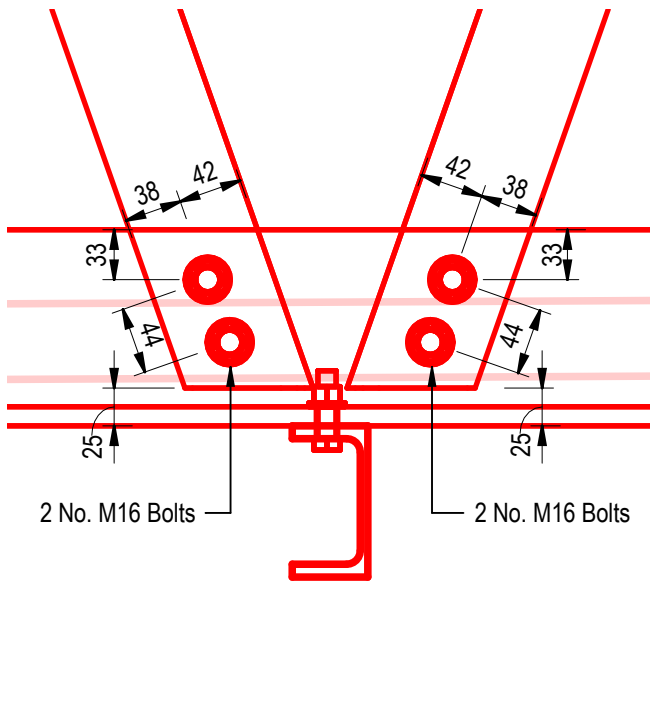


8 Main Span Truss - Bottom Node Typical

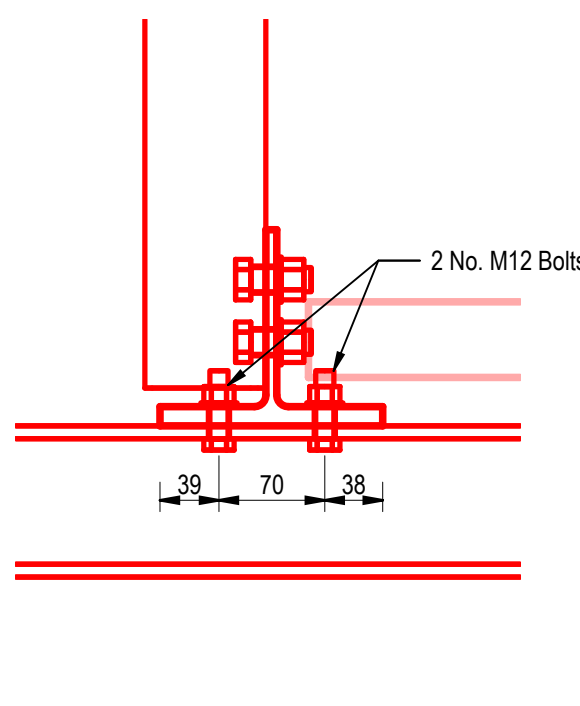


9 Section - Bottom Node Typical

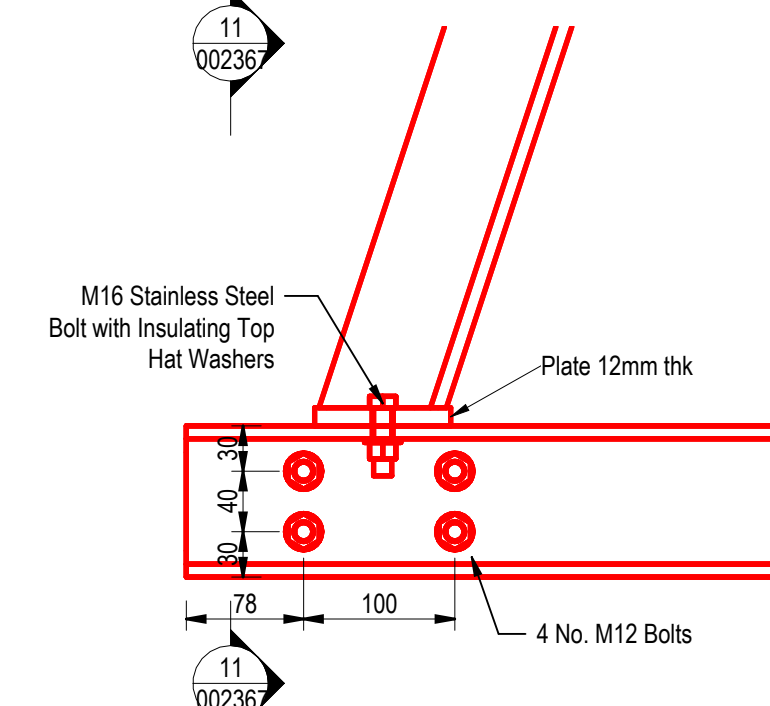


10 Main Span Truss - Outrigger to Cross Beam

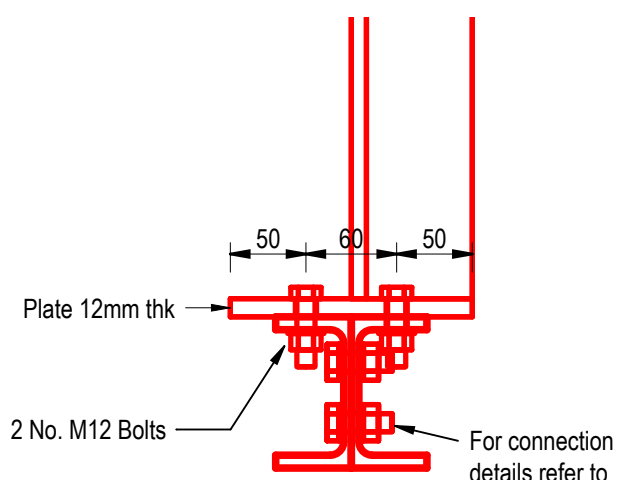


11 Section - Outrigger to Cross Beam

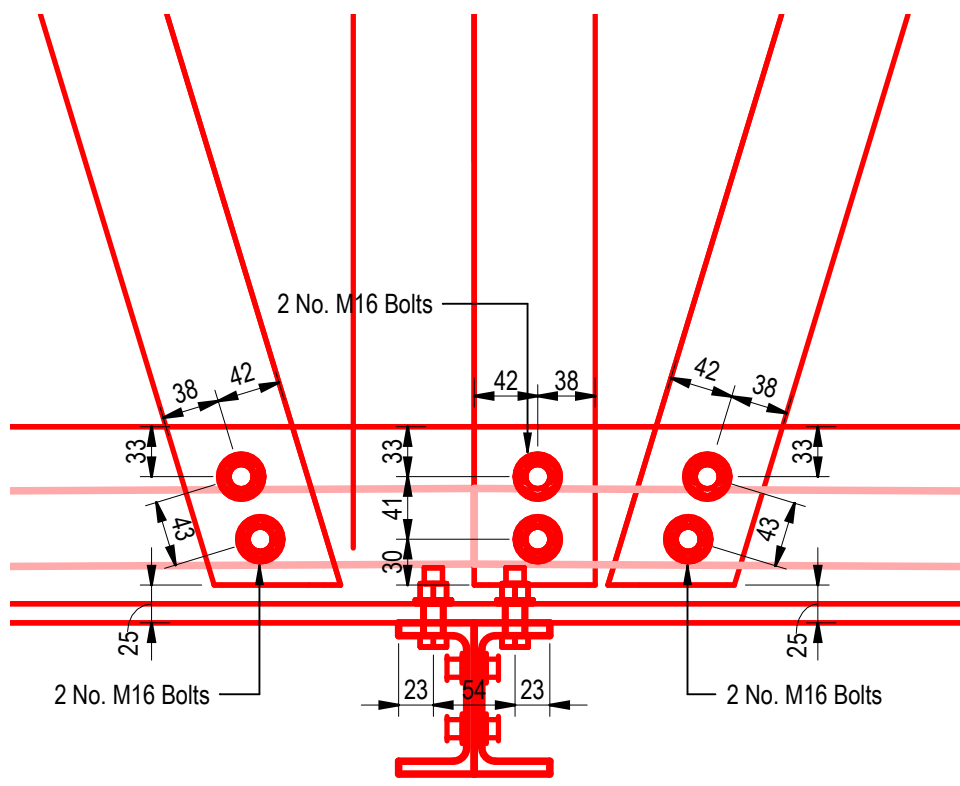


12 Main Span Truss - Bottom U-Frame to Cross Beam

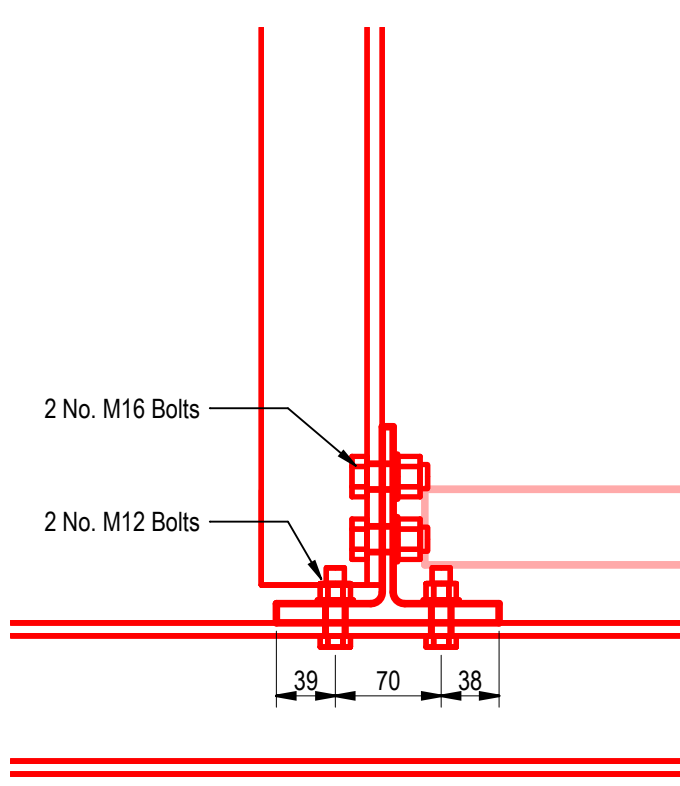


14 Section - Bottom U-Frame to Cross Beam

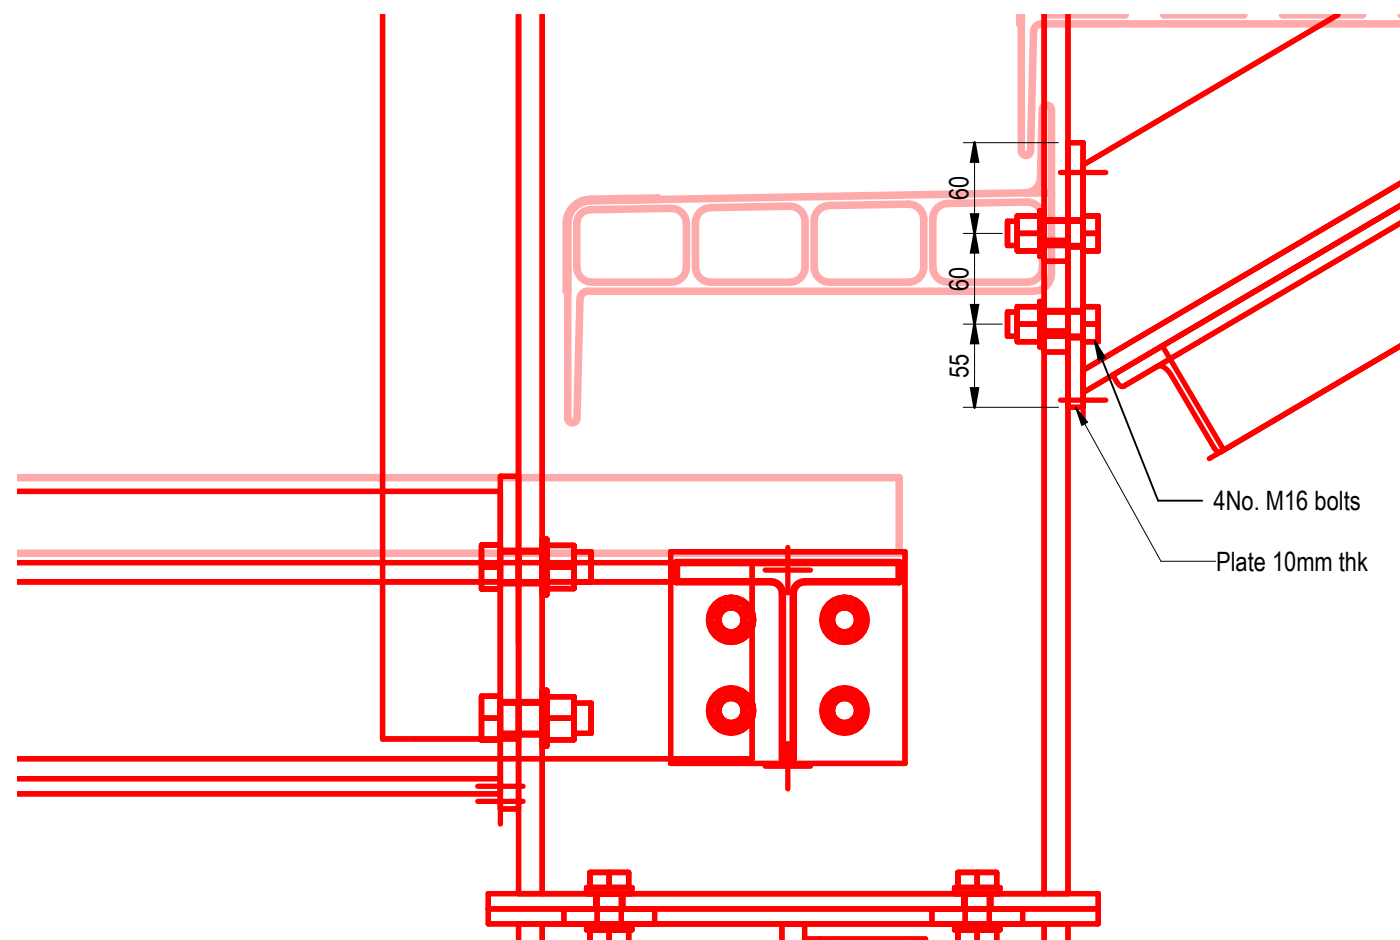


13 Main Span Truss - Bottom Chord End Connection

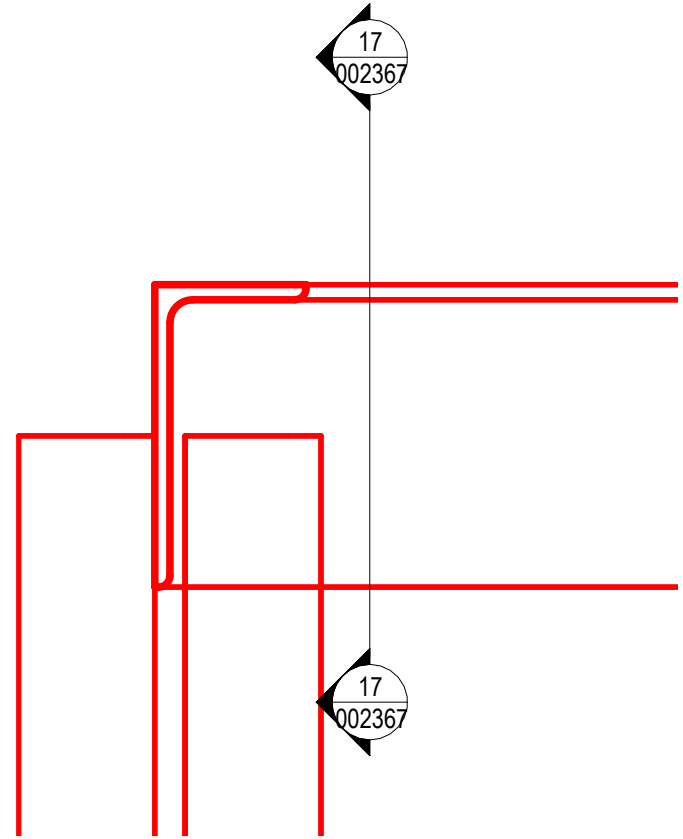


16 Landing - Top Corner (Typ.)

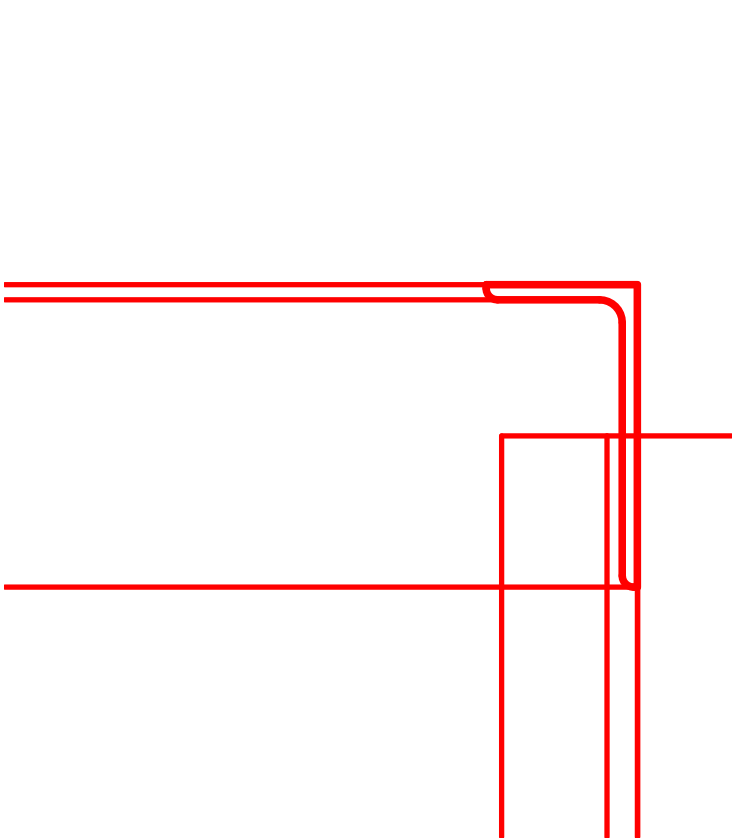


17 Section - Landing Top Corner (Typ.)

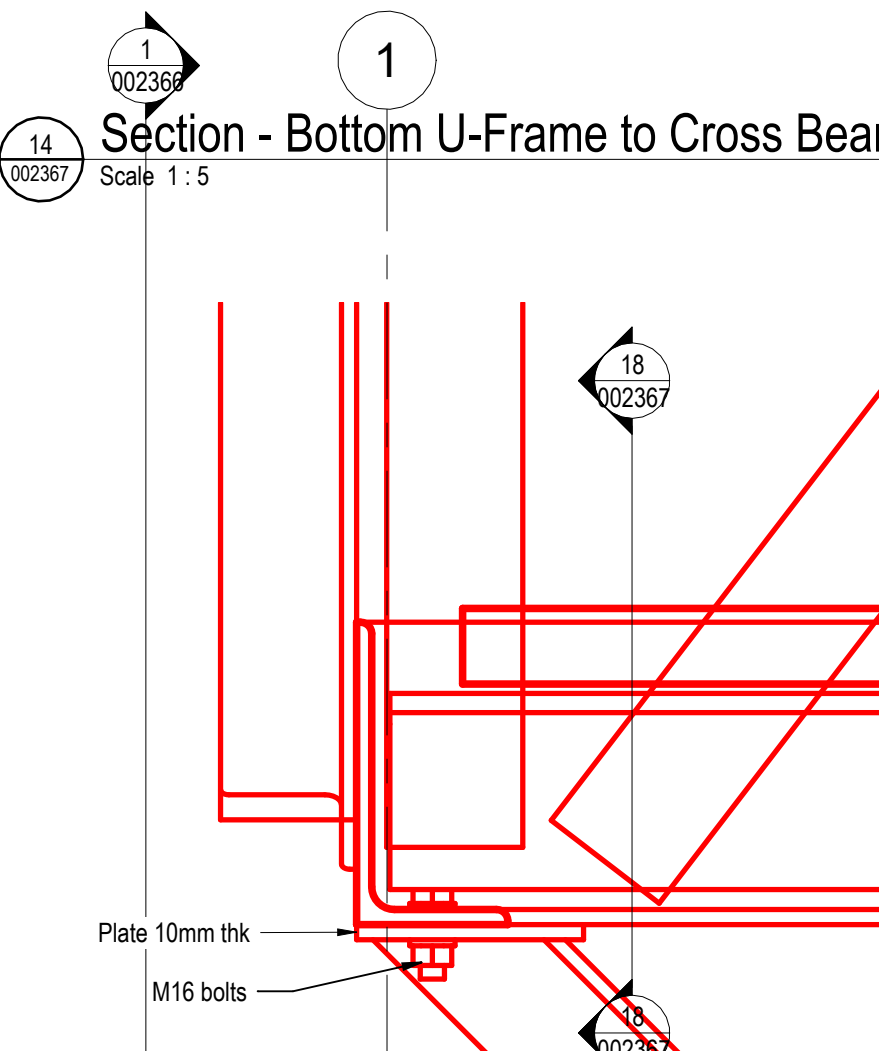

15 Landing - Bottom Corner (Typ.)

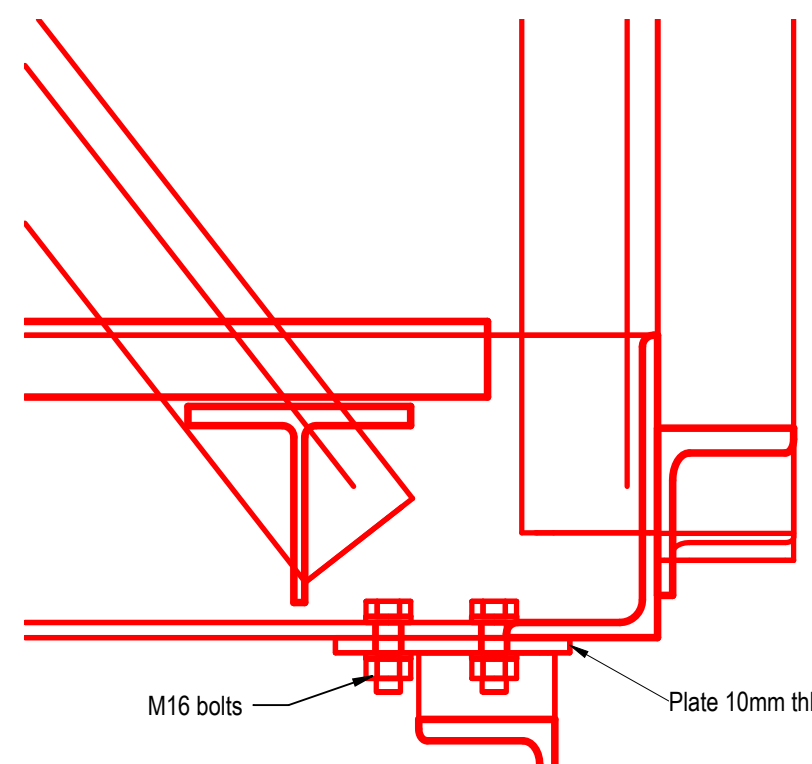

18 Section - Landing Bottom Corner (Typ.)

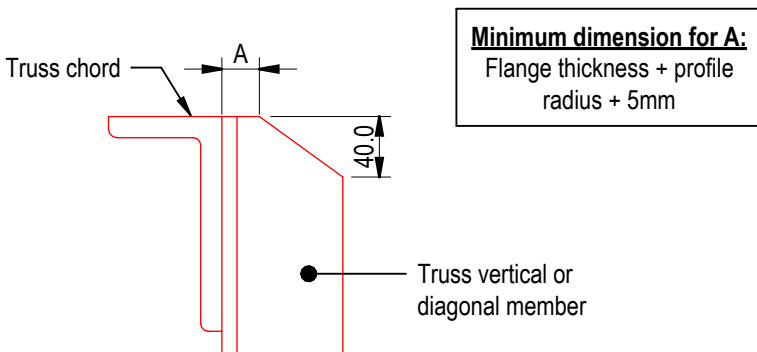

19 Truss Member Typ. Chamfer Detail