


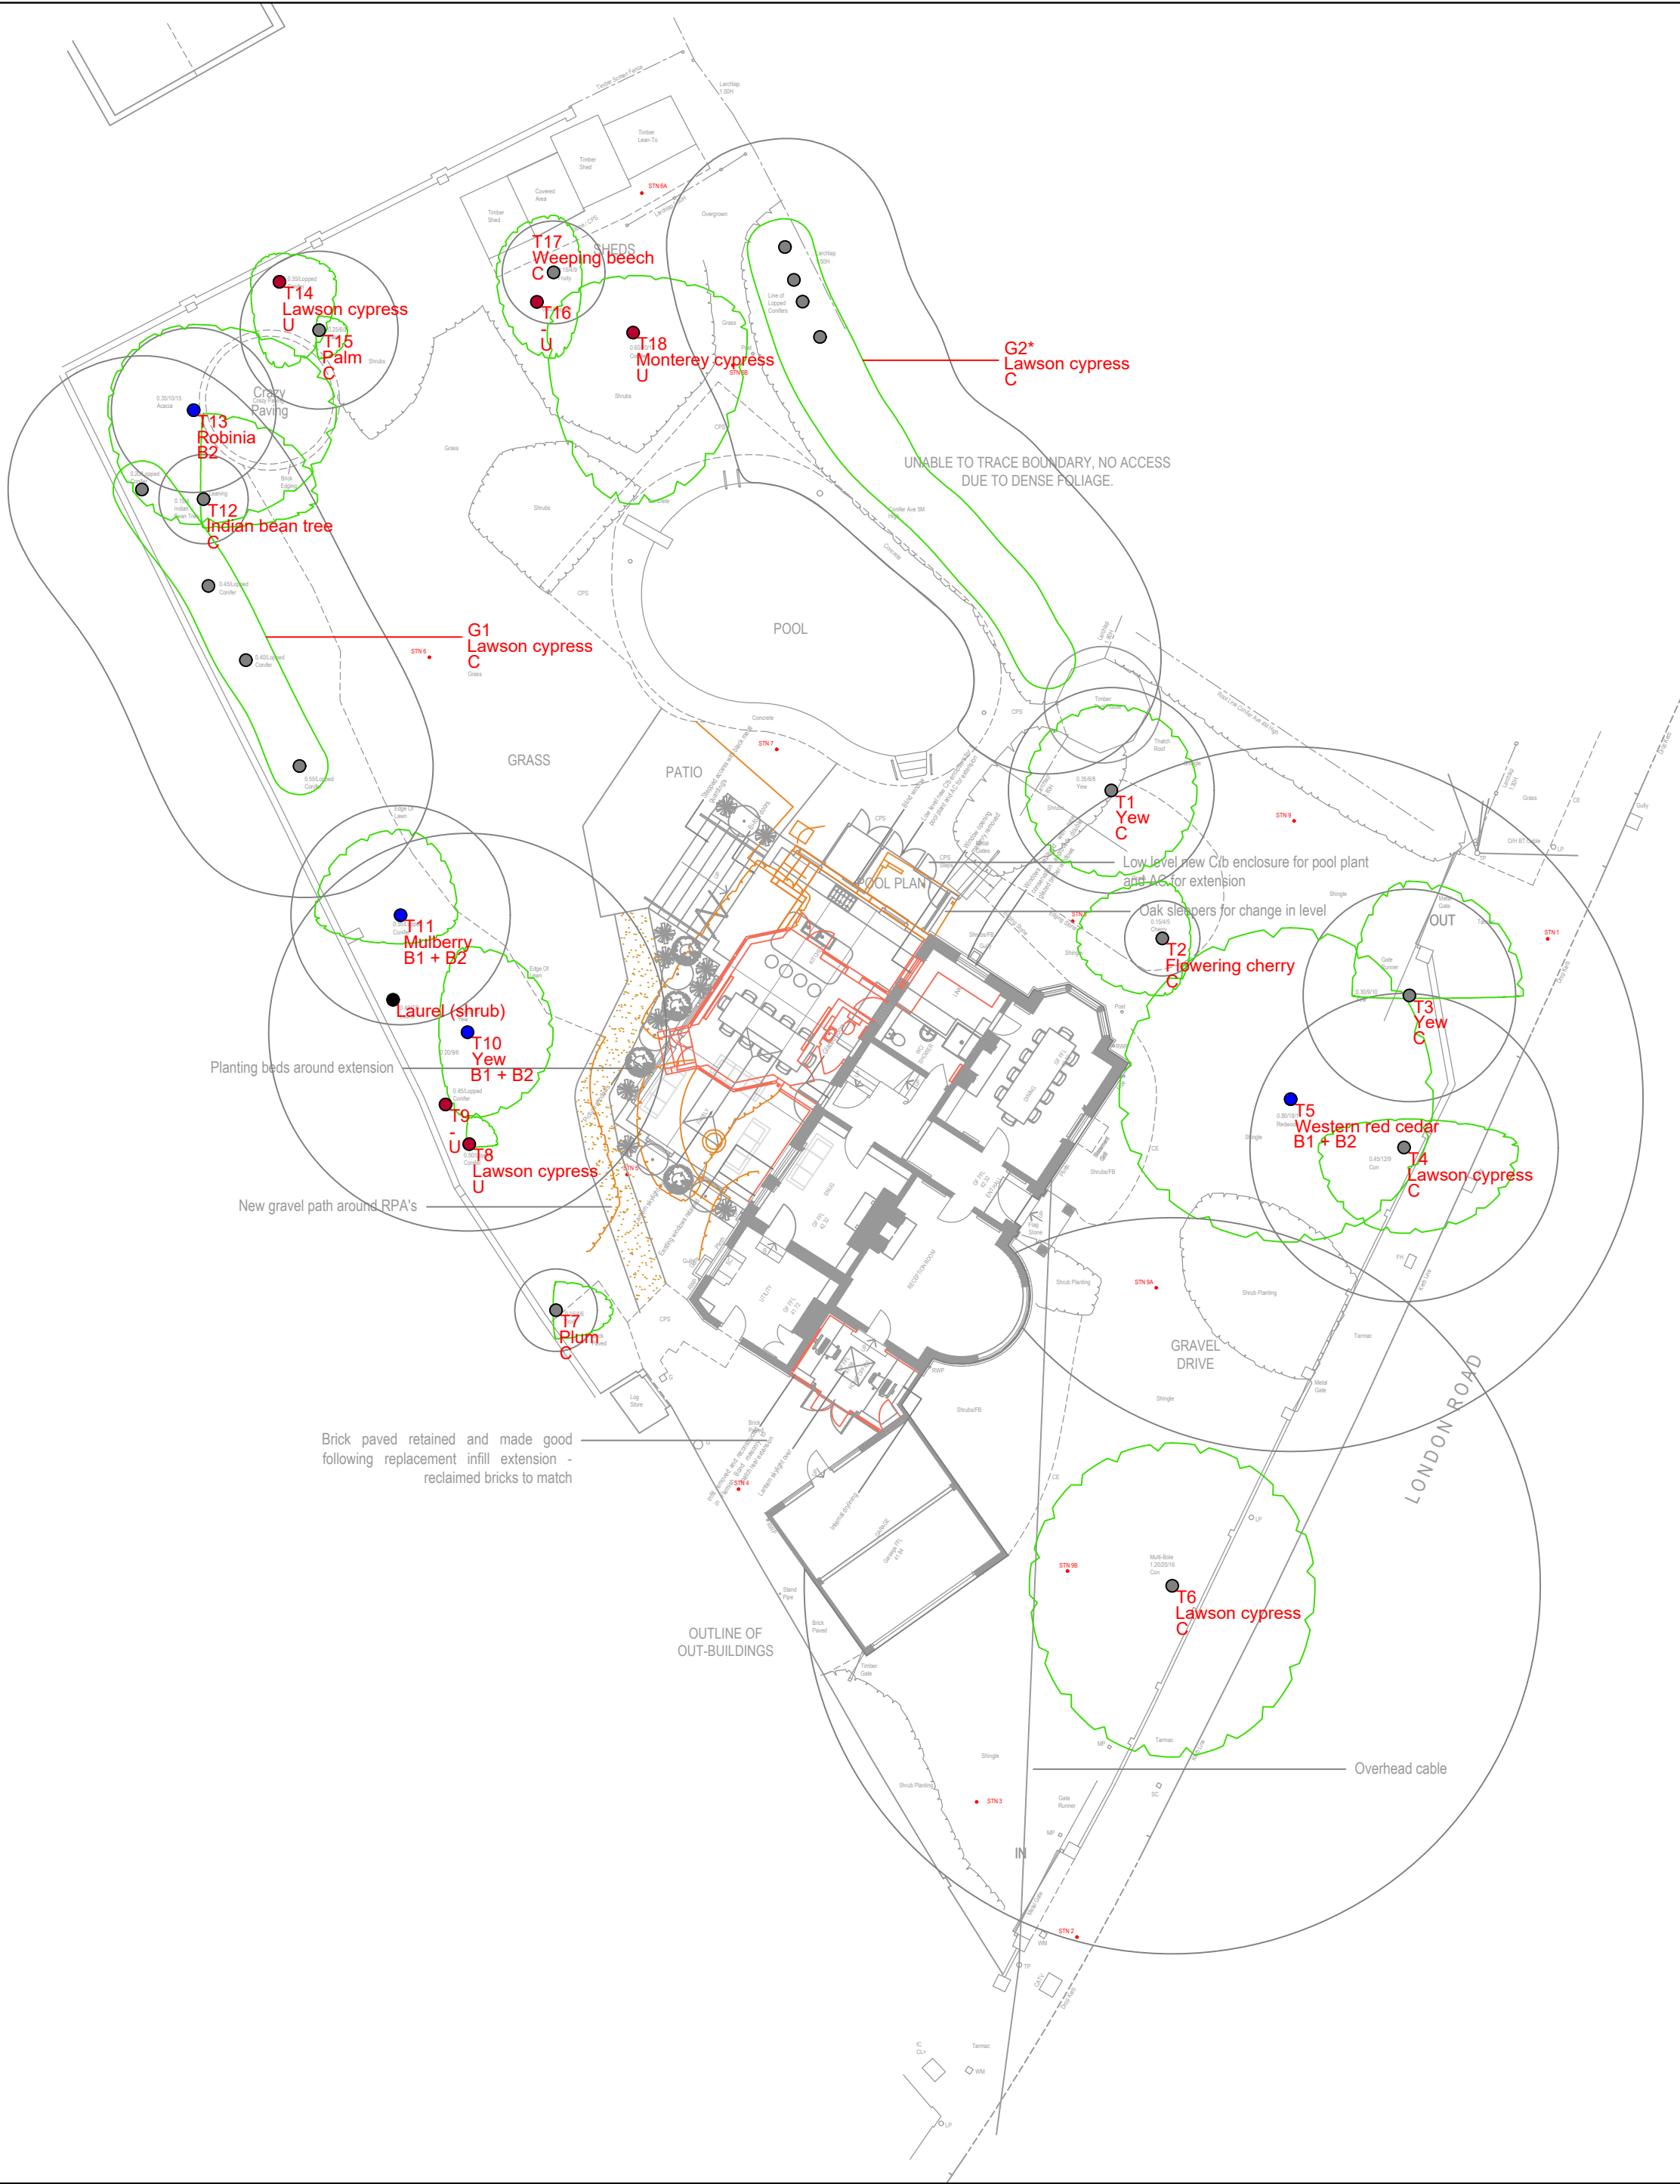

Merewood
Arboricultural Consultancy Services

Merewood, Gregory Road, Hedgerley, Bucks, SL2 3XW
Tel: 01753 647236 Mob: 07784 915944
email: s_imon.hawkins@hotmail.co.uk

Site: Meadowside, 83 London Road, Twyford

1:200 @ A2

Drawing Title: Arboricultural Impact Assessment

Aug 2025

Key:

●

Category A

●

Category B

●

Category C

●

Category U

Category

Root Protection Area

●

13

Birch

B2

Crown Spread

Tree Number

Species

Category

NOTE: Tree/group numbers marked with an * have approximate locations.