




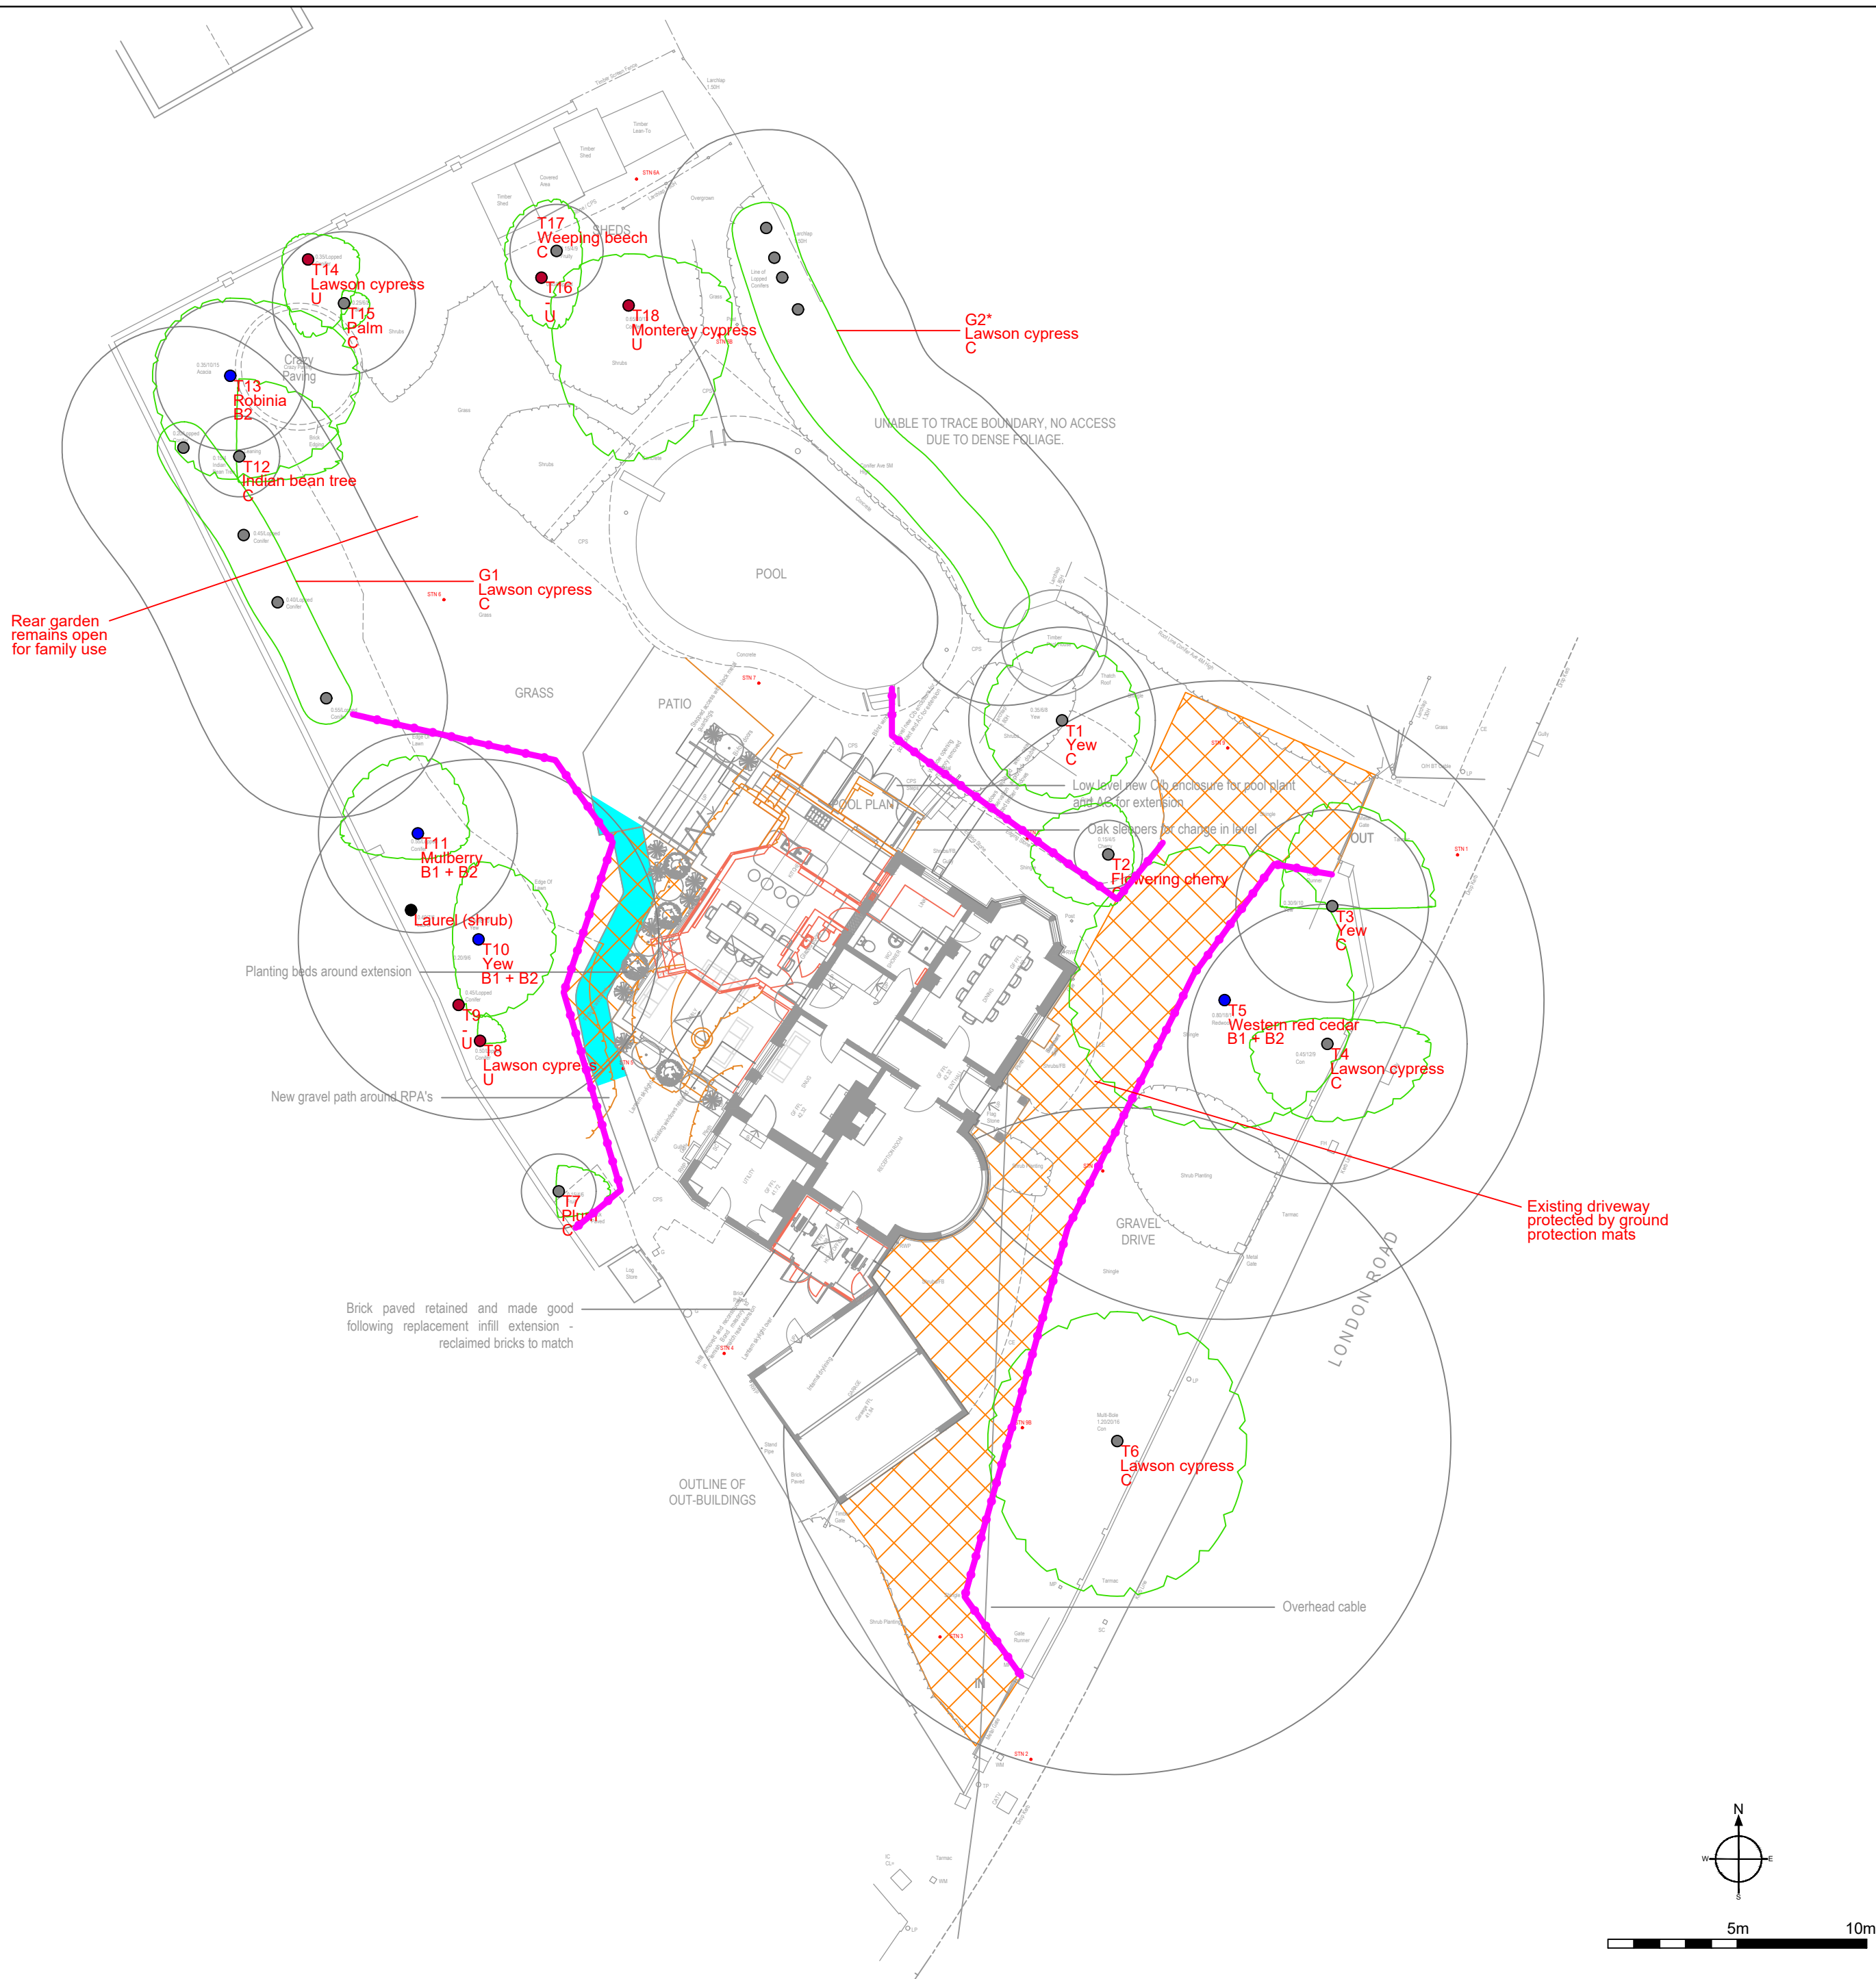

Merewood
Arboricultural Consultancy Services

Merewood, Gregory Road, Hedgerley, Bucks, SL2 3XW
Tel: 01753 647236 Mob: 07784 915944
email: s_imon.hawkins@hotmail.co.uk

Site: Meadowside, 83 London Road, Twyford

1:200 @ A2

Drawing Title: Tree Protection Plan

Rev A,
Jan 2026

Key:

● Category A

● Category B

● Category C

● Category U

Category

Root Protection Area

NOTE: Tree/group numbers marked with an * have approximate locations.

13

Birch

B2

Crown Spread

Tree Number

Species

Category

Tree Protection Fencing

Existing Driveway Protected by Ground Protection Mats

Cellular Confinement System