


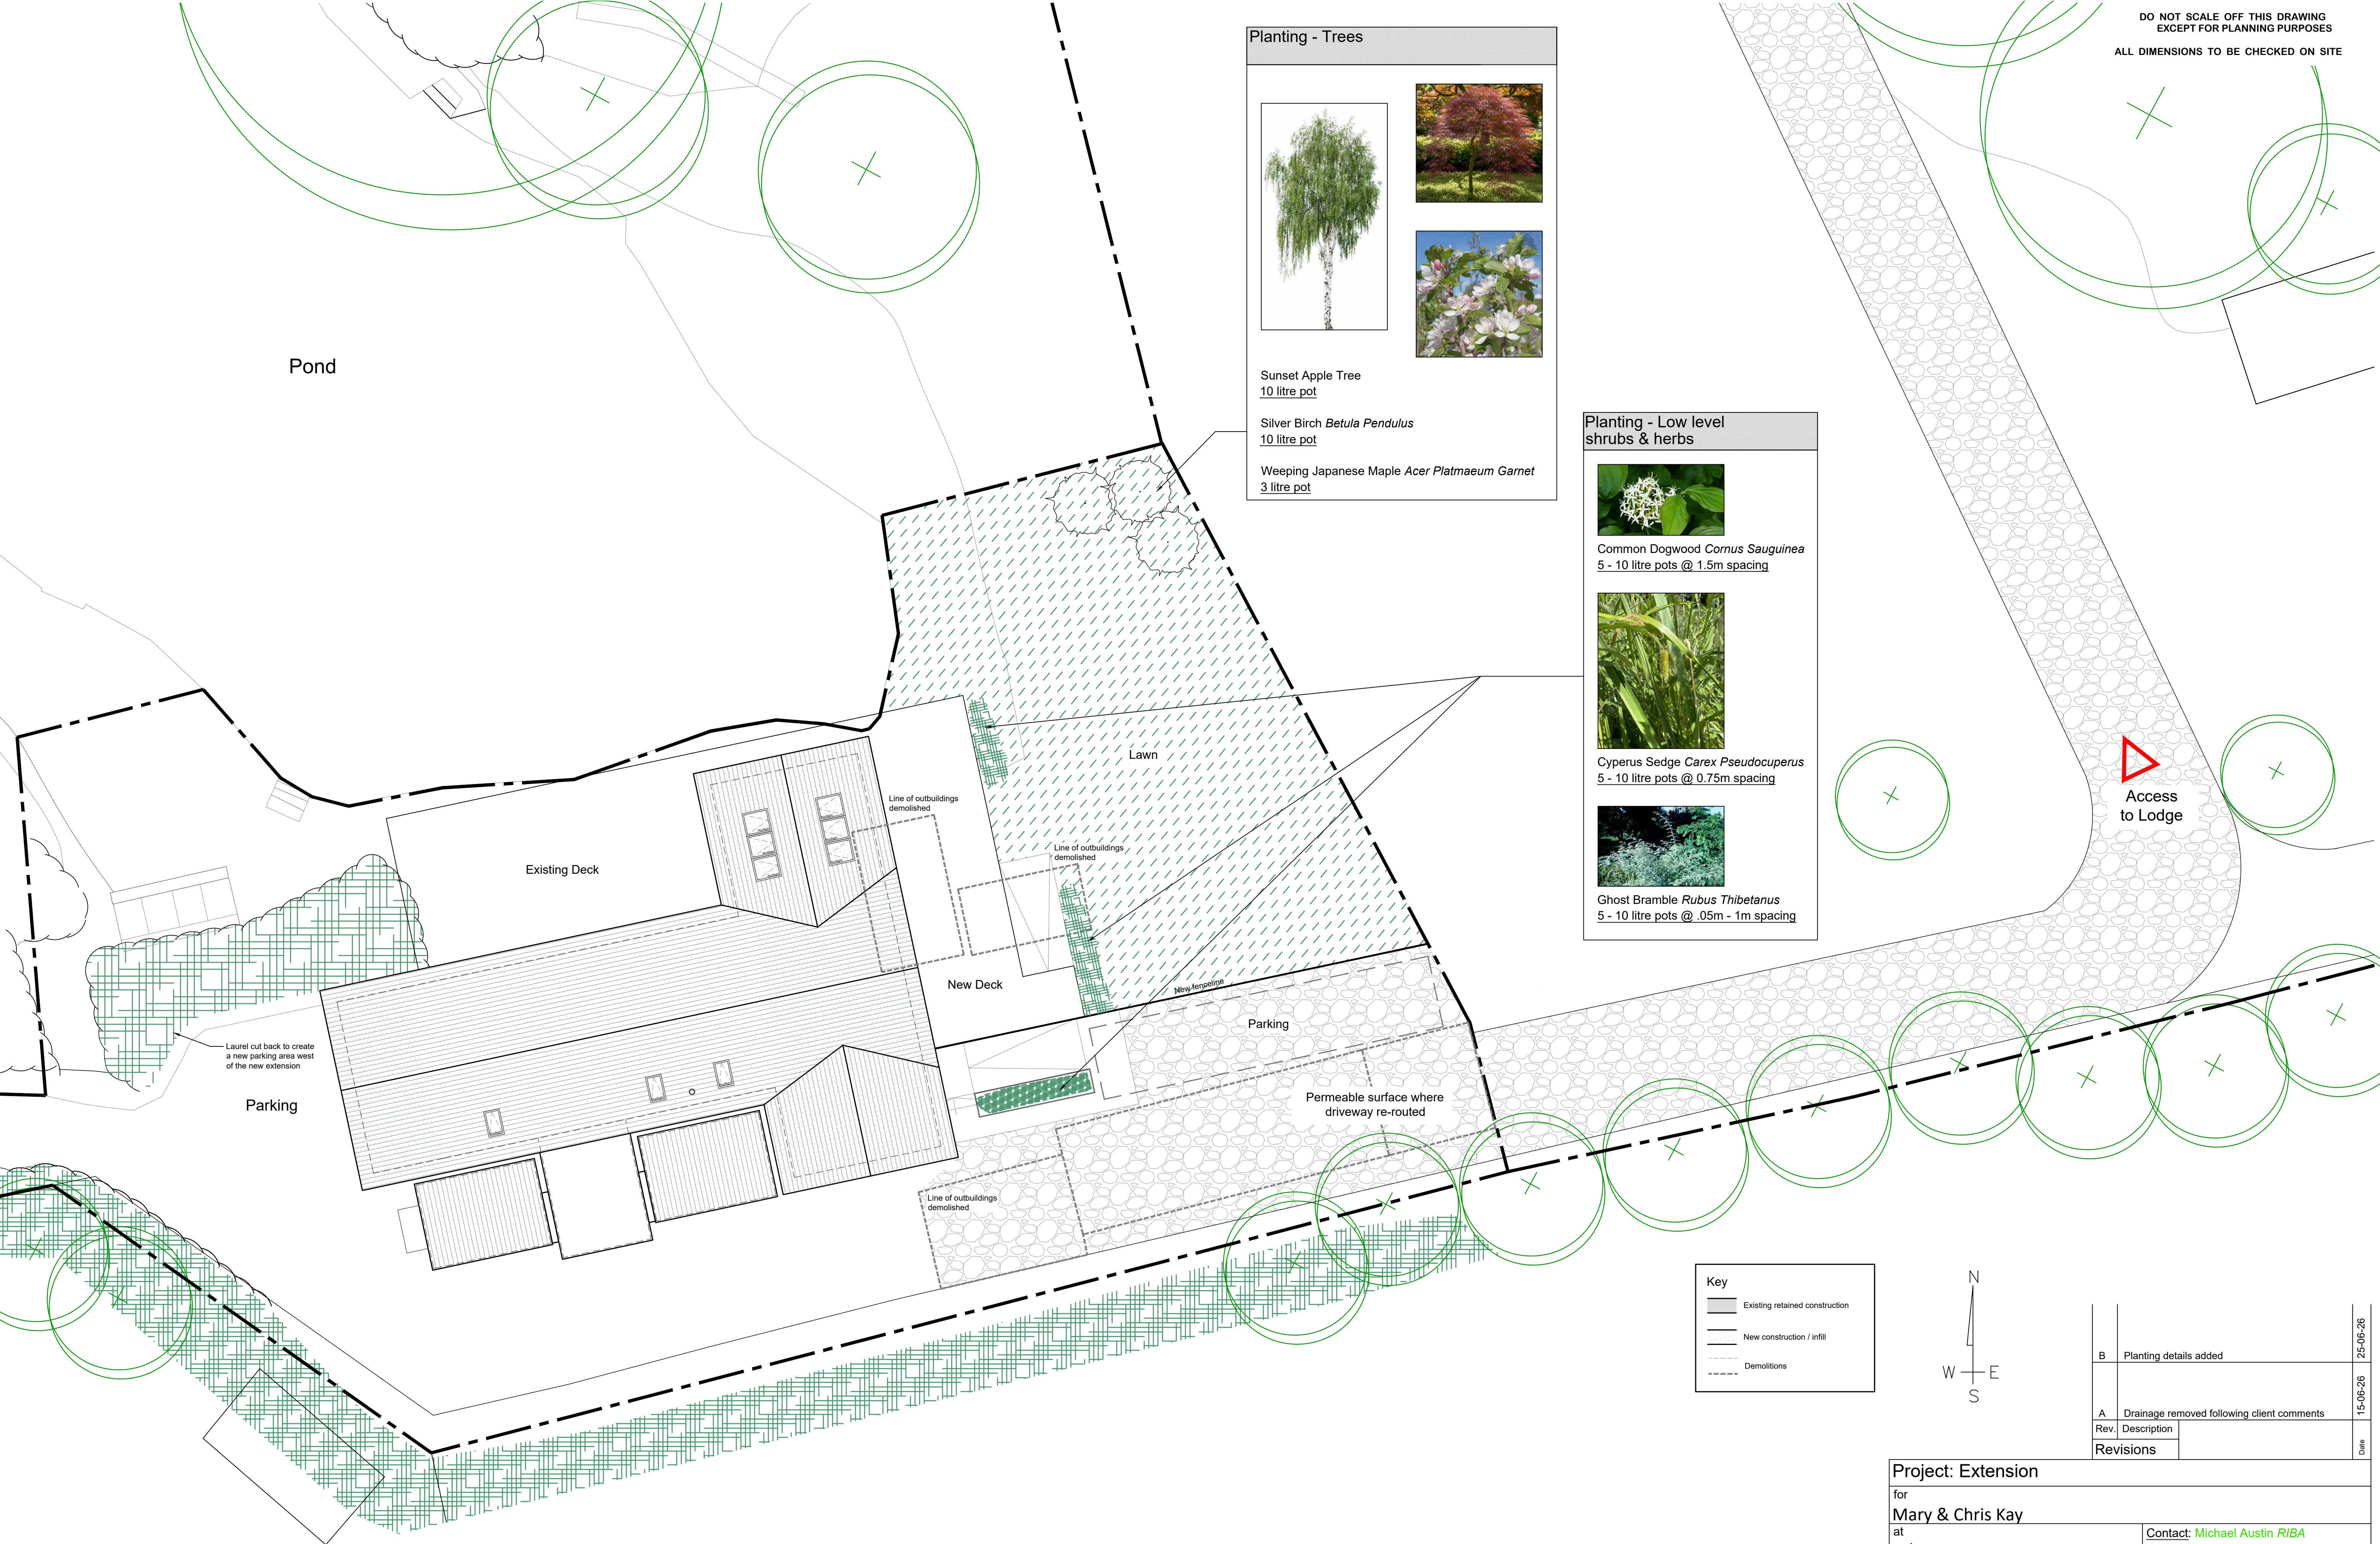

Planting - Trees



Sunset Apple Tree
10 litre pot

Silver Birch *Betula Pendulus*
10 litre pot

Weeping Japanese Maple *Acer Platmaeum Garnet*
3 litre pot

Planting - Low level shrubs & herbs



Common Dogwood *Cornus Sauginea*
5 - 10 litre pots @ 1.5m spacing

Cyperus Sedge *Carex Pseudocyperus*
5 - 10 litre pots @ 0.75m spacing


Ghost Bramble *Rubus Thibetanus*
5 - 10 litre pots @ .05m - 1m spacing

Key

Existing retained construction

New construction / infill


Demolitions

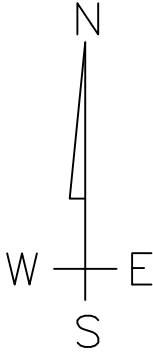

DO NOT SCALE OFF THIS DRAWING
EXCEPT FOR PLANNING PURPOSES
ALL DIMENSIONS TO BE CHECKED ON SITE

Access
to Lodge

Rev.	Description	Date
B	Planting details added	25-06-26
A	Drainage removed following client comments	15-06-26
Revisions		

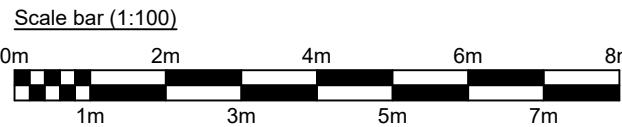

Proposed Landscape Plan
Scale 1:100 @ A1

Project: Extension

for
Mary & Chris Kay
at
Lake House
178 Bearwood Road
Barkham
Wokingham
RG41 4SH

Contact: **Michael Austin RIBA**
E-mail: project@austinlebbon.co.uk
Web: www.austinlebbon.co.uk
Phone: **01730 887559**

Dwg Ref: 2525 [PL] 002 | Rev. B | Date: June 2026