


PROPOSED

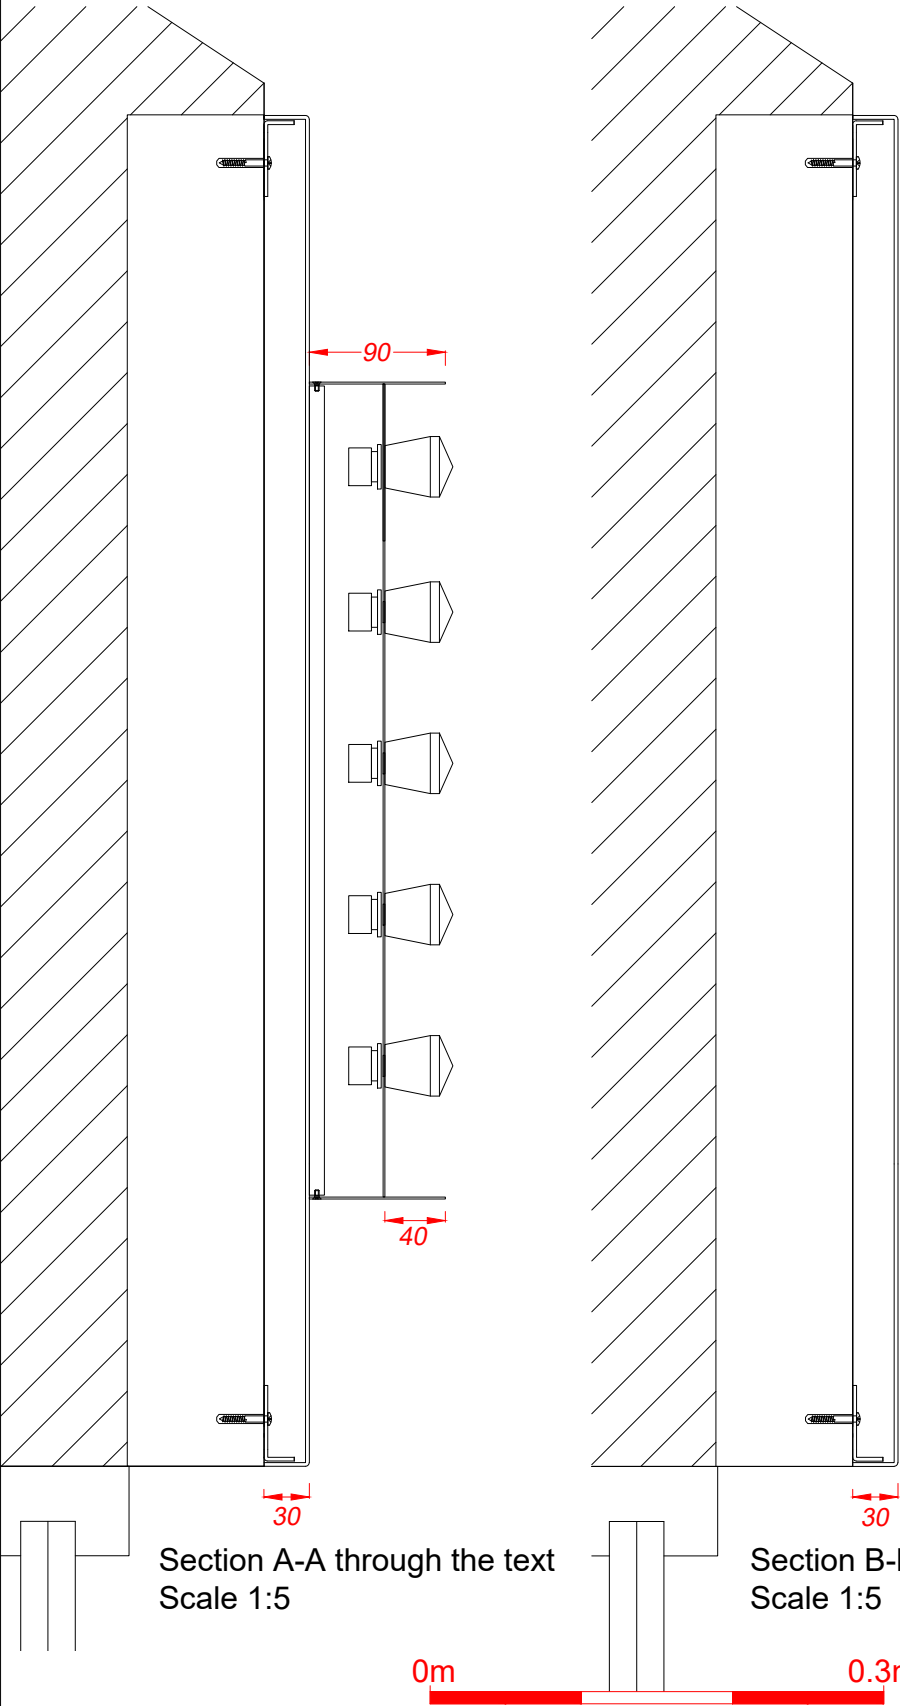


Letters are fixed to folded and welded 2.5mm aluminium panels which are finished grey-blue RAL 5008.

Built-up 'Zizzi' letters have 1.2mm aged copper faces and returns.

The faces are set back within the returns and are fitted with 40Ø 12V clear fairground lights which have warm white LEDs.


INDIVIDUALLY ITALIAN letters are copppe vinyl letters applied to the panel face.
Non illuminated.

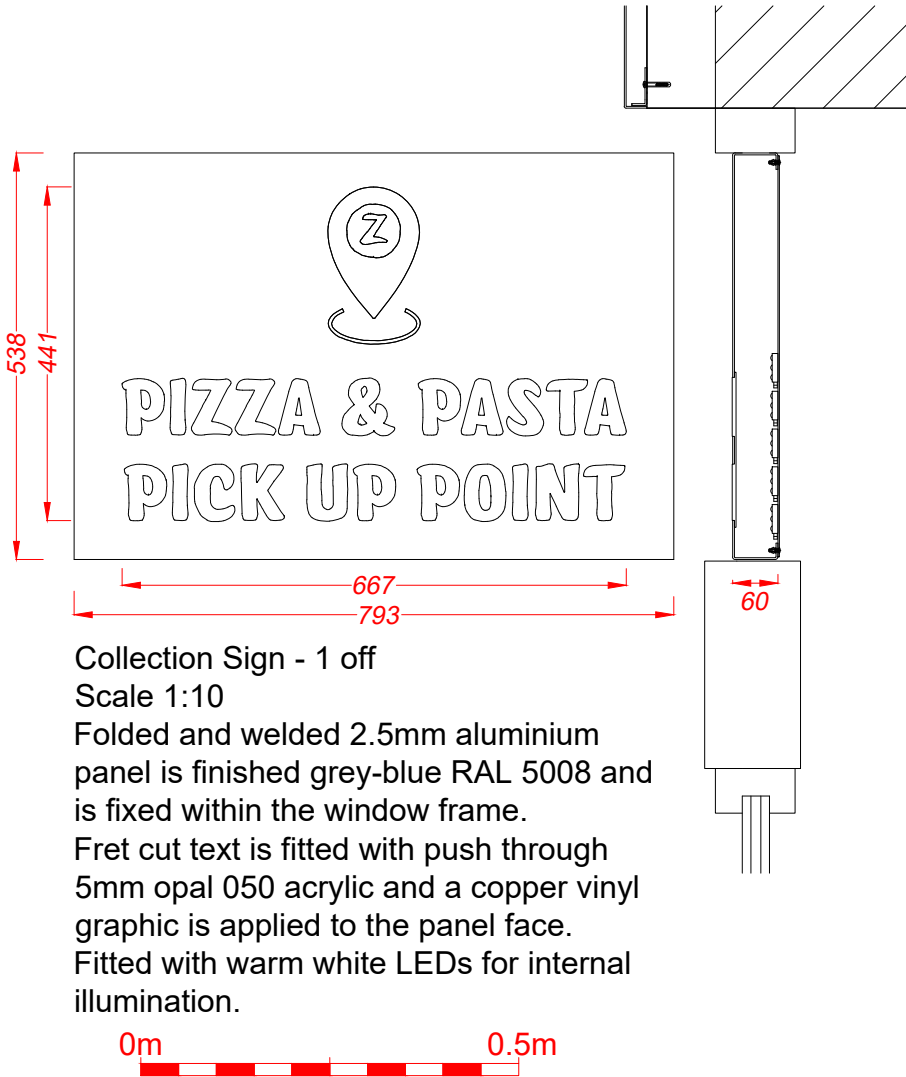

Collection Sign - 1 off
Scale 1:10

Folded and welded 2.5mm aluminium panel is finished grey-blue RAL 5008 and is fixed within the window frame.
Fret cut text is fitted with push through 5mm opal 050 acrylic and a copper vinyl graphic is applied to the panel face.
Fitted with warm white LEDs for internal illumination.

B	Fascia text shown	07/08/24
A	Service hatch shown	30/06/24

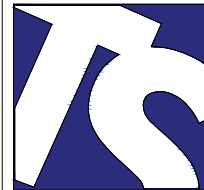	Client Zizzi		
	Address/Job details 11-13 Broad St Wokingham RG40 1AU		
	Proposed Signage		
	Scale As specified (A3)		
	Drawn by DN	Date 06/06/24	
Drawing No 596943-3		Rev B	