


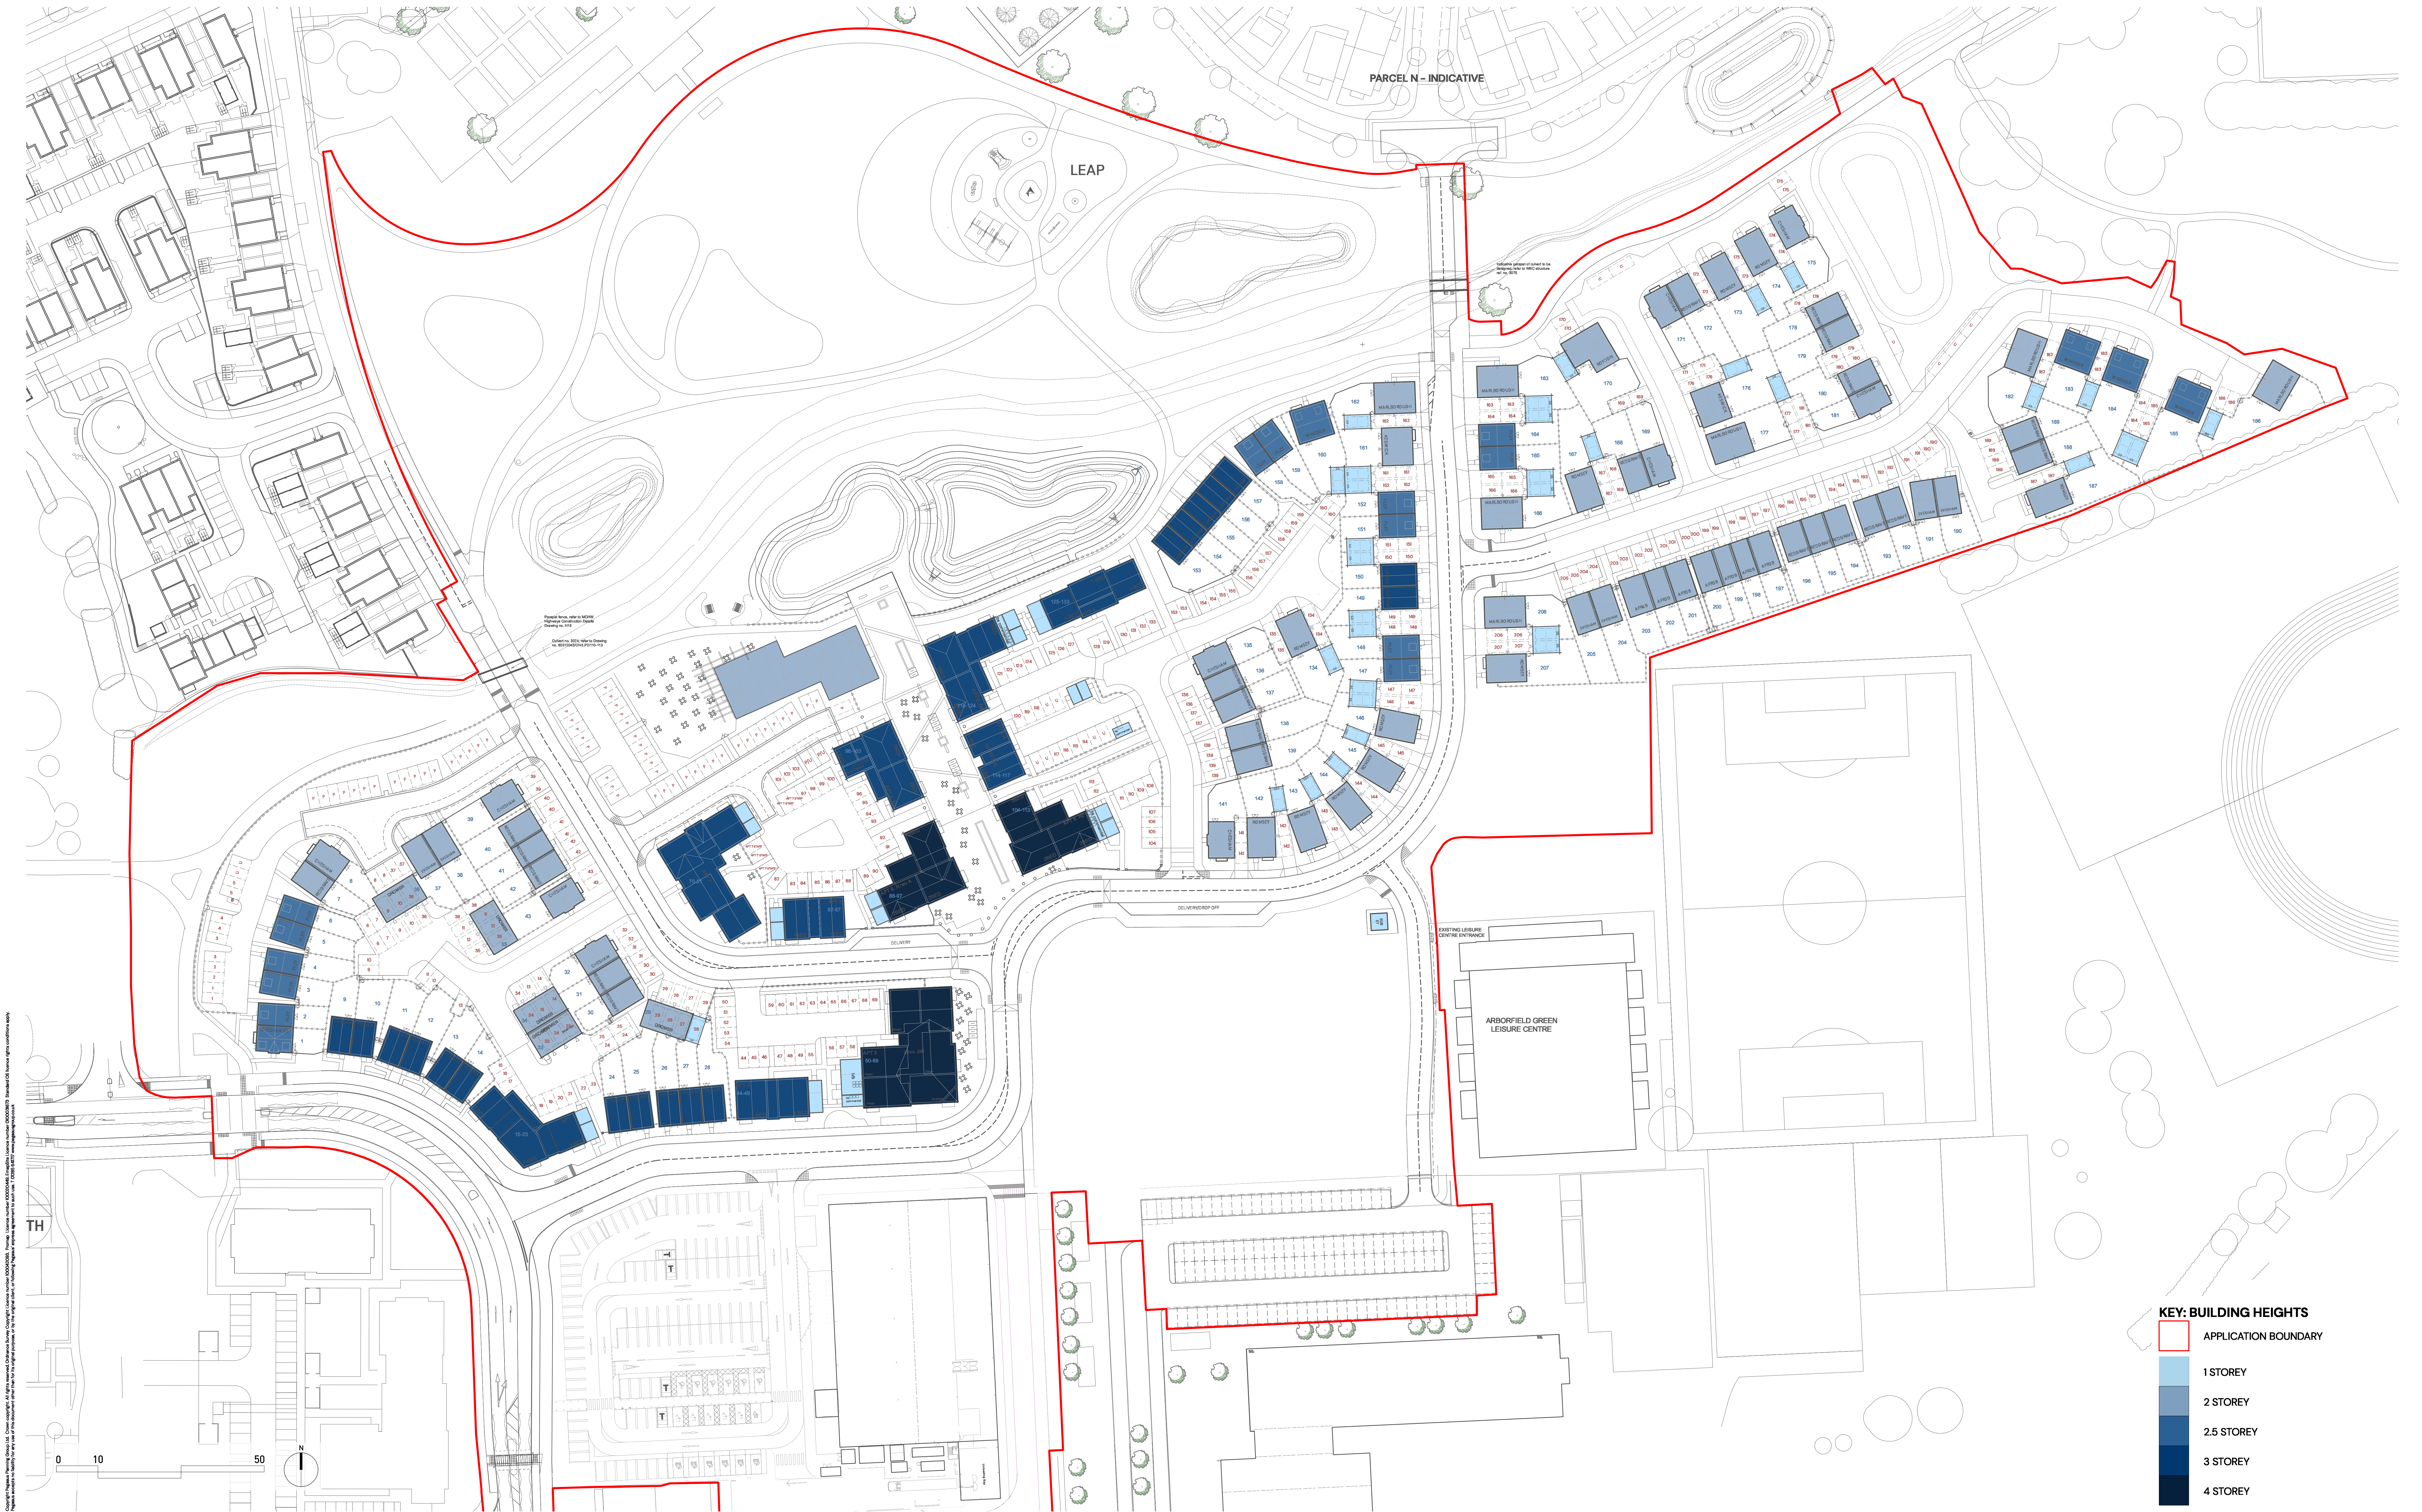

ARBORFIELD GREEN DISTRICT CENTRE – BUILDING HEIGHT PLAN

