


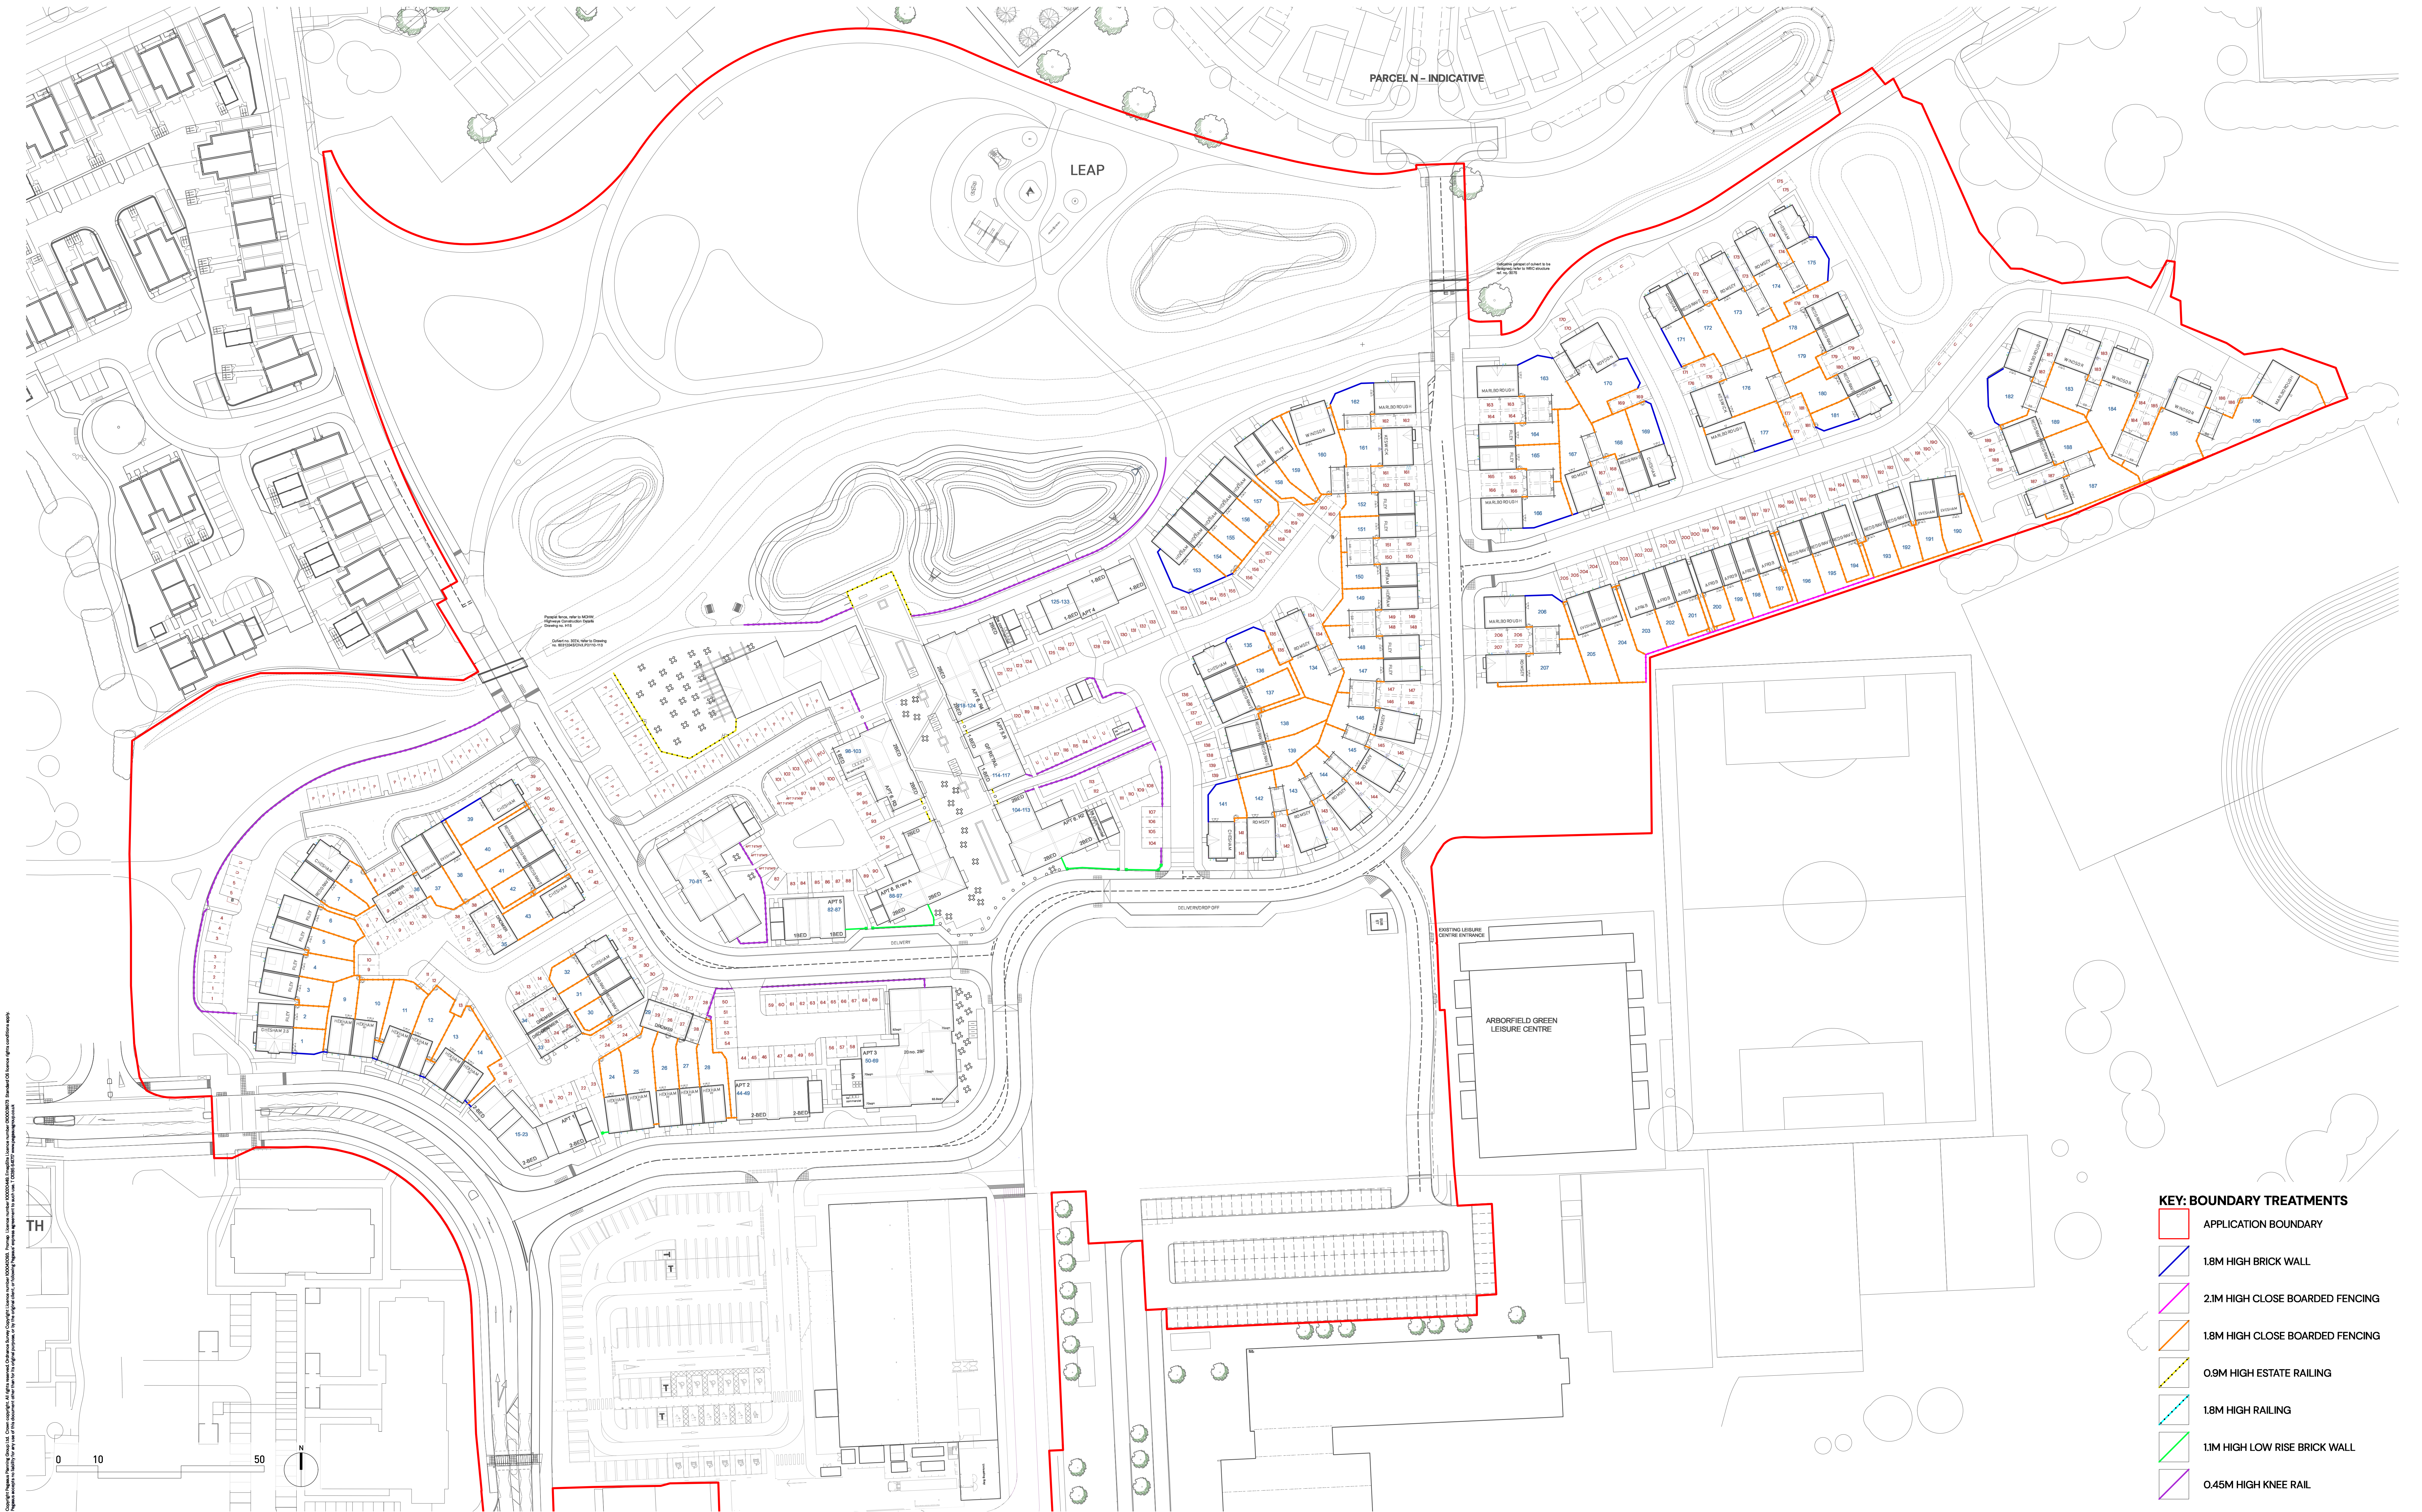



ARBORFIELD GREEN DISTRICT CENTRE - BOUNDARIES PLAN



DESIGN ENVIRONMENT PLANNING ECONOMICS HERITAGE

| www.pegasusgroup.co.uk | TEAM/DRAWN BY: THA/ELR | APPROVED BY: THA | DATE: 13/08/2026 | SCALE: 1:500 @ AO | DRWG: P21-2598_DE_22 SHEET NO: _ REV: J | CLIENT: CREST NICHOLSON CHILTERN |