


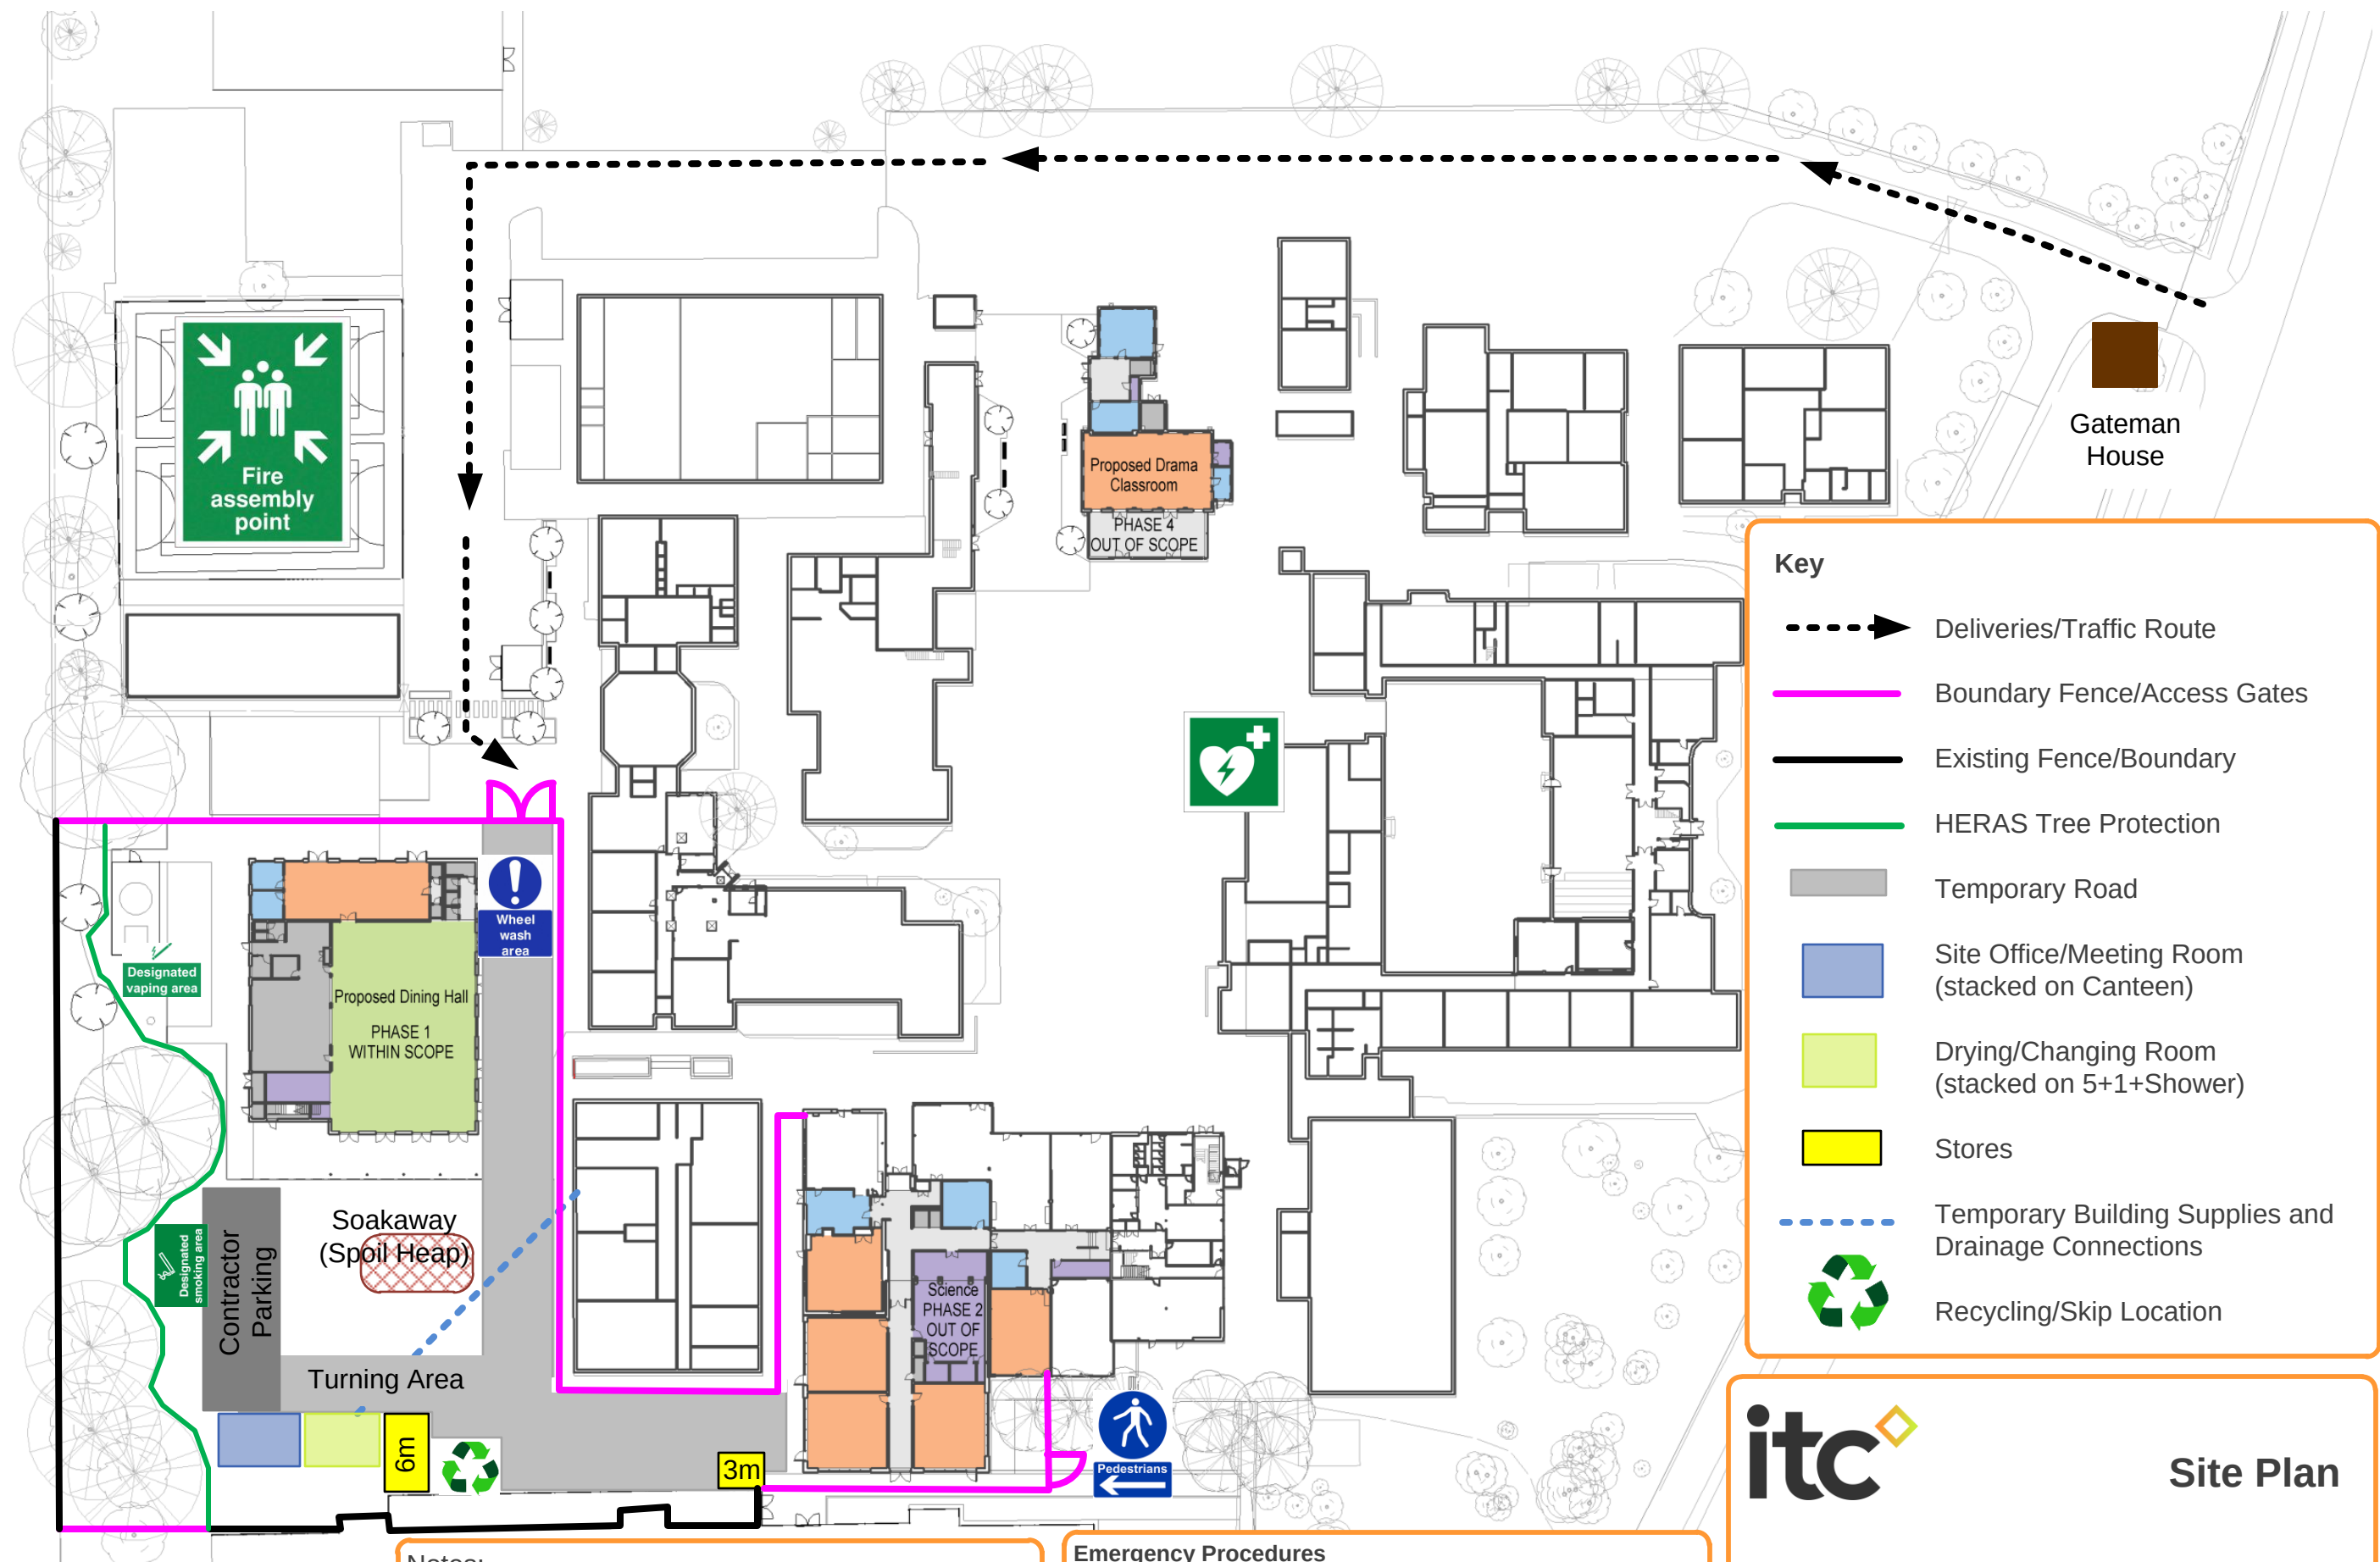

Key

- Deliveries/Traffic Route
- Boundary Fence/Access Gates
- Existing Fence/Boundary
- HERAS Tree Protection
- Temporary Road
- Site Office/Meeting Room (stacked on Canteen)
- Drying/Changing Room (stacked on 5+1+Shower)
- Stores
- Temporary Building Supplies and Drainage Connections
- Recycling/Skip Location

Notes:

- All visitors and vehicles must report to site office upon arrival
- Delivery Vehicles must be attended by a banksman
- Pedestrians and users of the roads must be taken into consideration when moving site vehicles/deliveries

Emergency Procedures

- Call 999 in the event of an emergency
- Advise the Site Manager in the event of an emergency
- Nearest A&E Hospital is located at
Royal Berkshire Hospital
Craven Road, Reading, Berkshire, RG1 5AN
Tel: 0118 322 5111
- Out of Hours Emergency – Please phone ITC Concepts on 0208 296 1800, where the call will be directed to duty manager

itc

Site Plan

Piggott Secondary School
Twyford Road, Wargrave, Reading, RG10 8DS

August 2023