
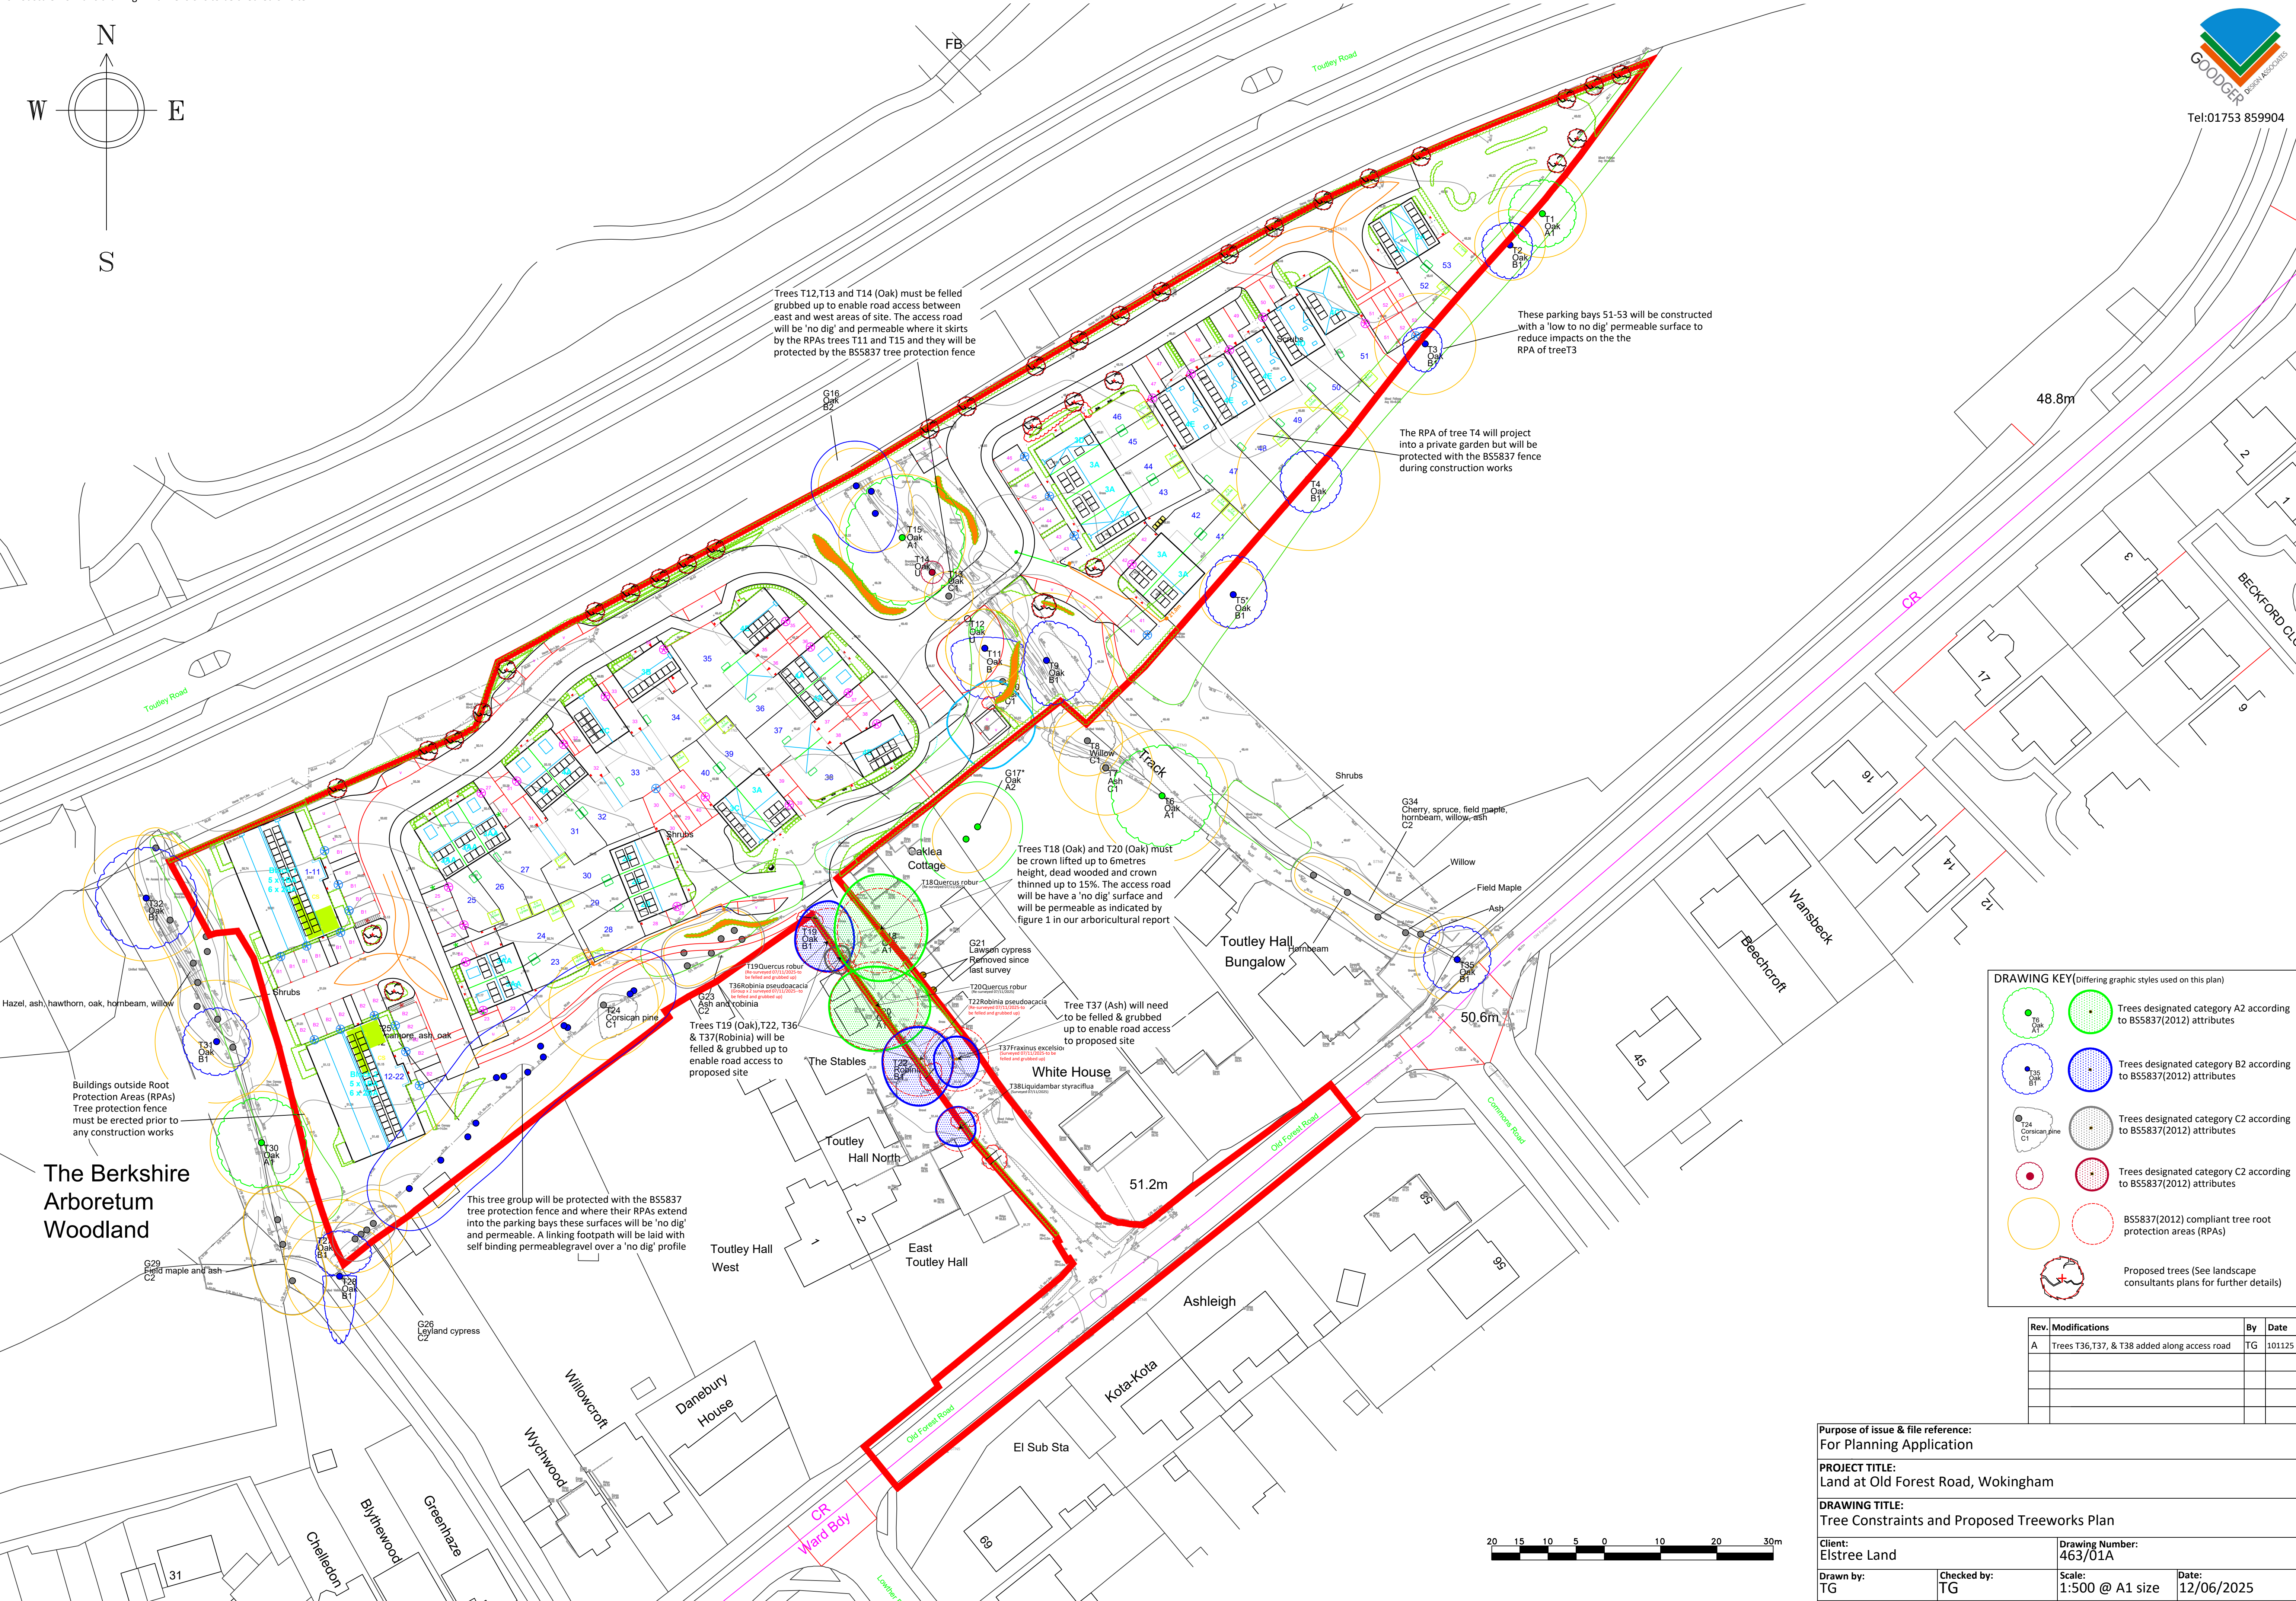


Do not scale from this drawing. All dimensions to be checked on site.

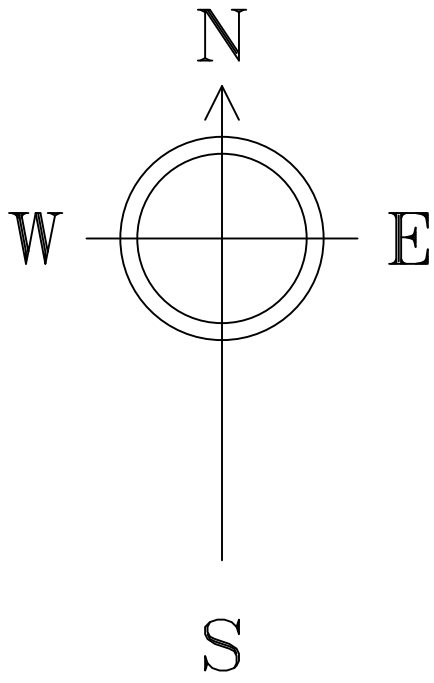

DRAWING KEY(Offering graphic styles used on this plan)

-  Trees designated category A2 according to BS5837(2012) attributes
-  Trees designated category B2 according to BS5837(2012) attributes
-  Trees designated category C2 according to BS5837(2012) attributes
-  Trees designated category C2 according to BS5837(2012) attributes
-  BS5837(2012) compliant tree root protection areas (RPAs)
-  Proposed trees (See landscape consultants plans for further details)

Rev.	Modifications	By	Date
A	Trees T36,T37, & T38 added along access road	TG	10/11/25

Purpose of issue & file reference: For Planning Application			
PROJECT TITLE: Land at Old Forest Road, Wokingham			
DRAWING TITLE: Tree Constraints and Proposed Treeworks Plan			
Client: Elstree Land		Drawing Number: 463/01A	
Drawn by: TG	Checked by: TG	Scale: 1:500 @ A1 size	Date: 12/06/2025