




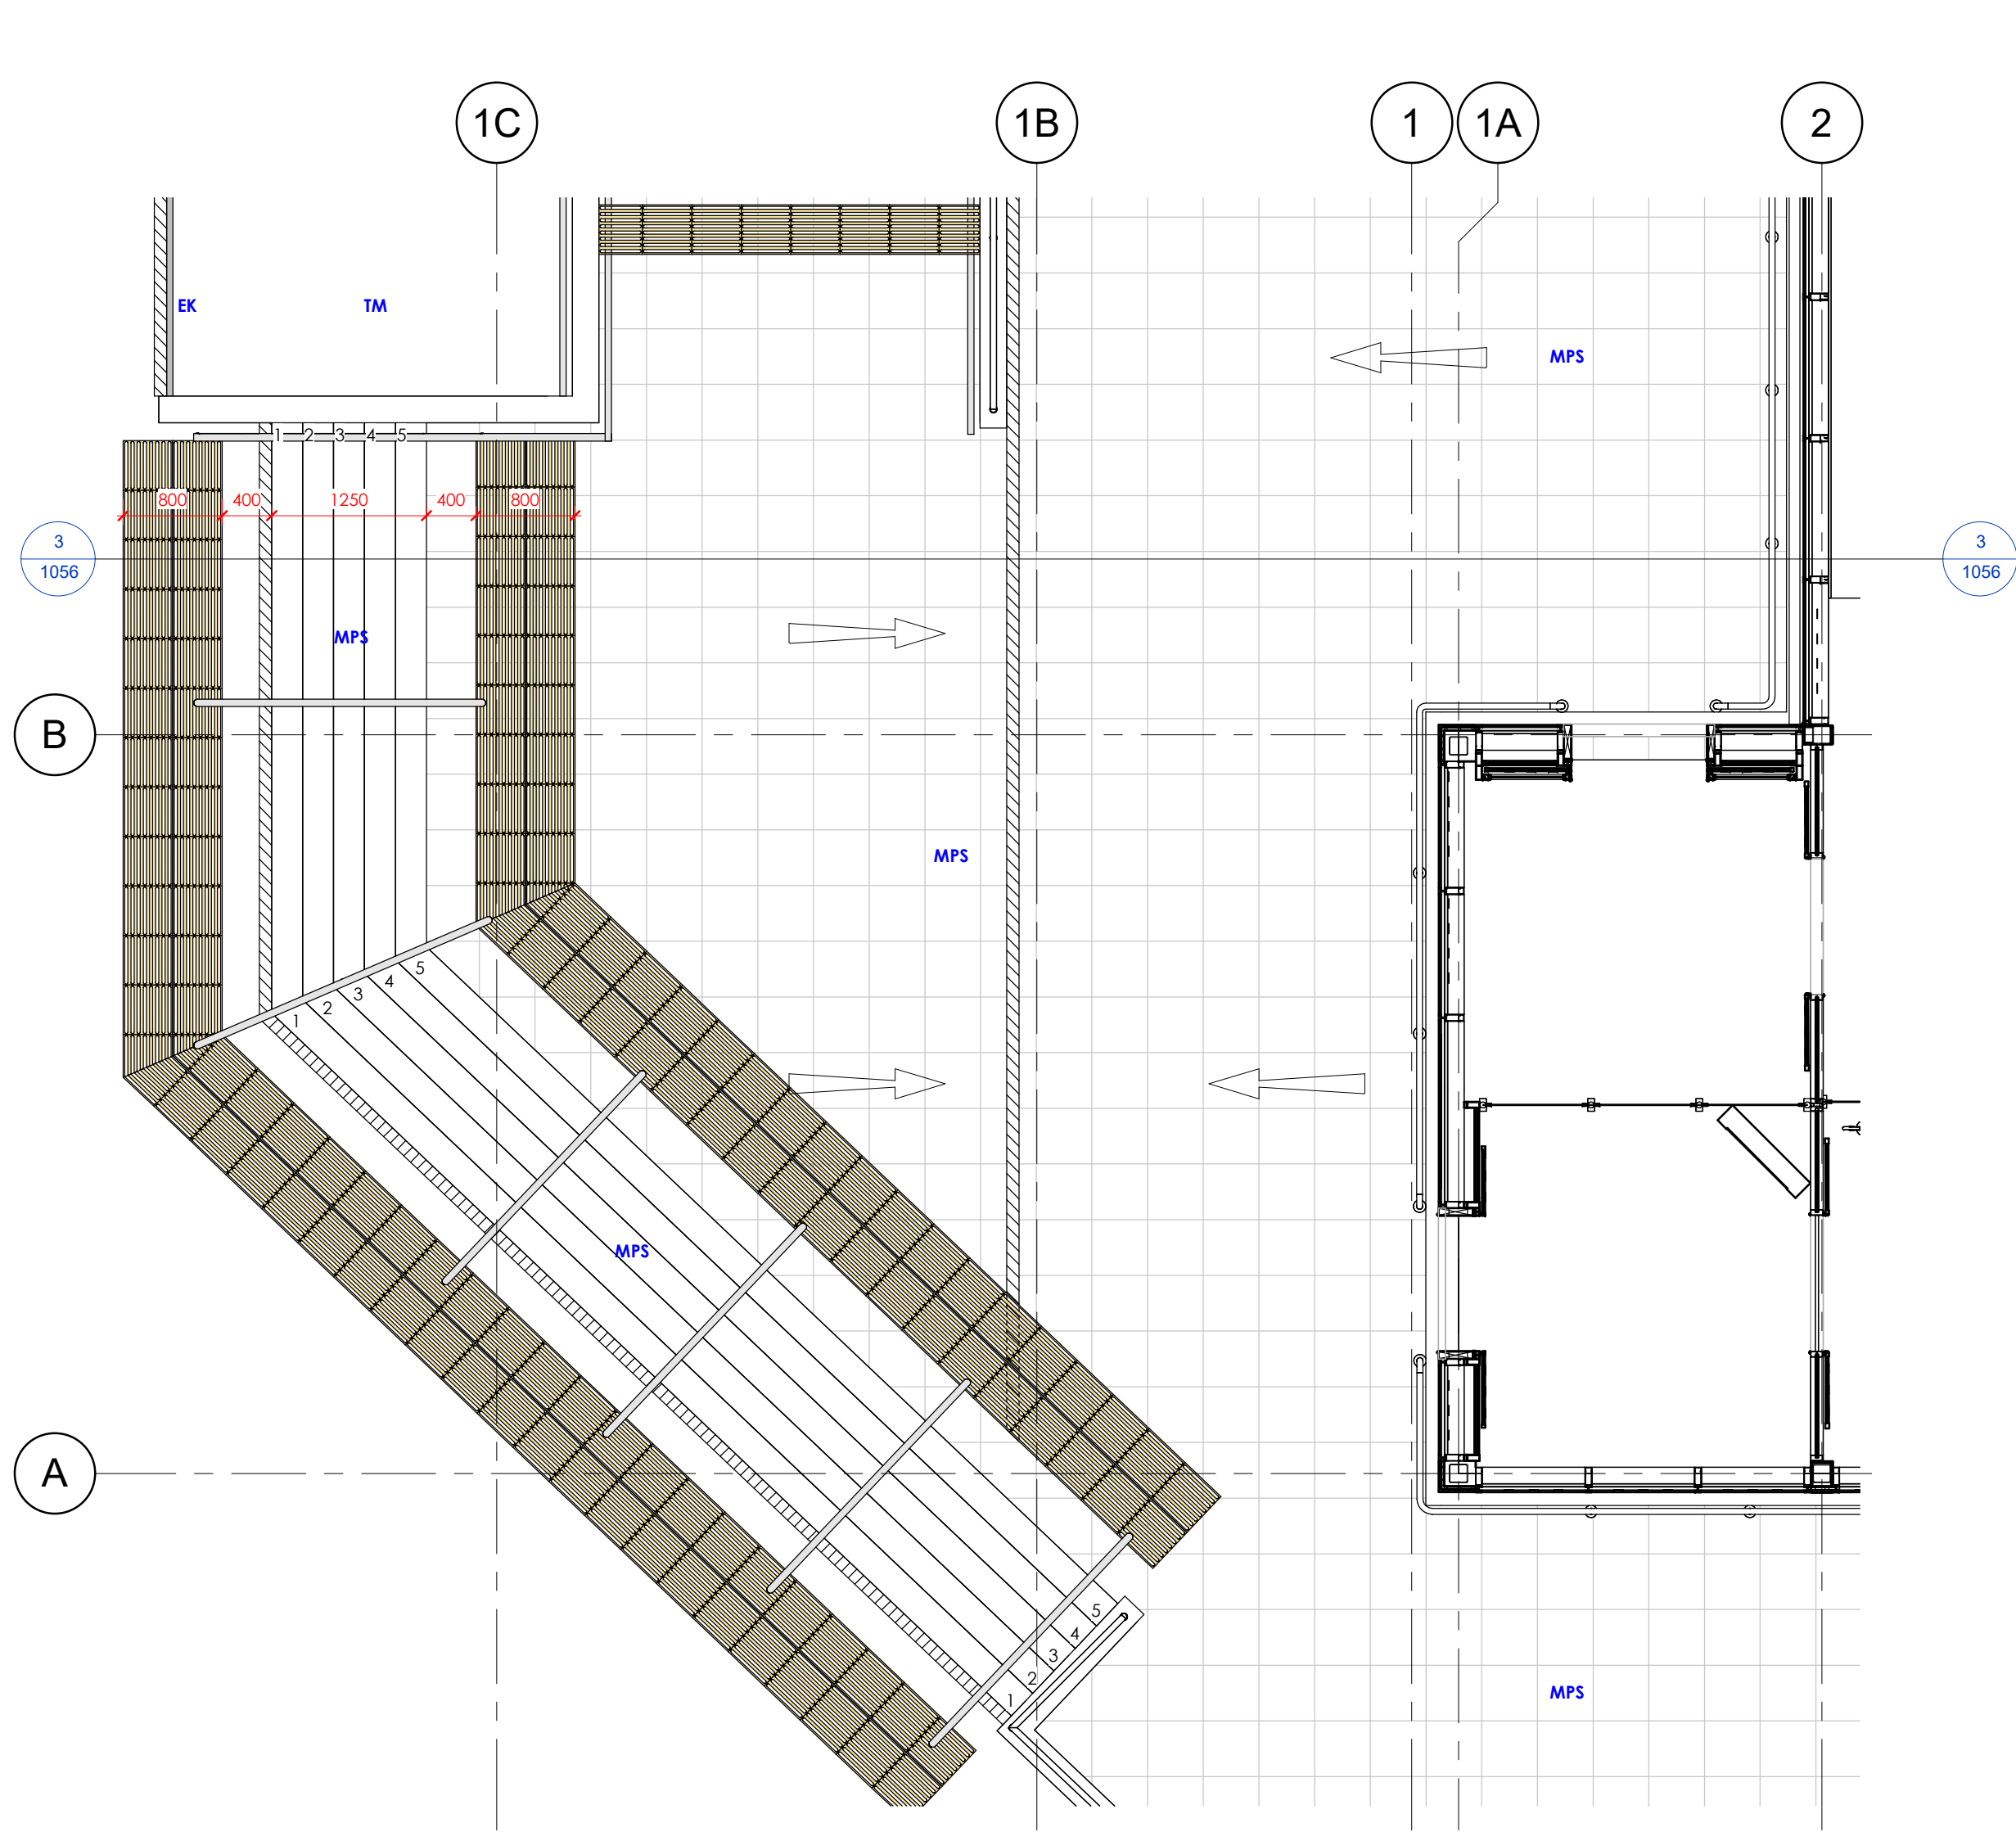

2 ENTRANCE STAIRS PLAN
1 : 50

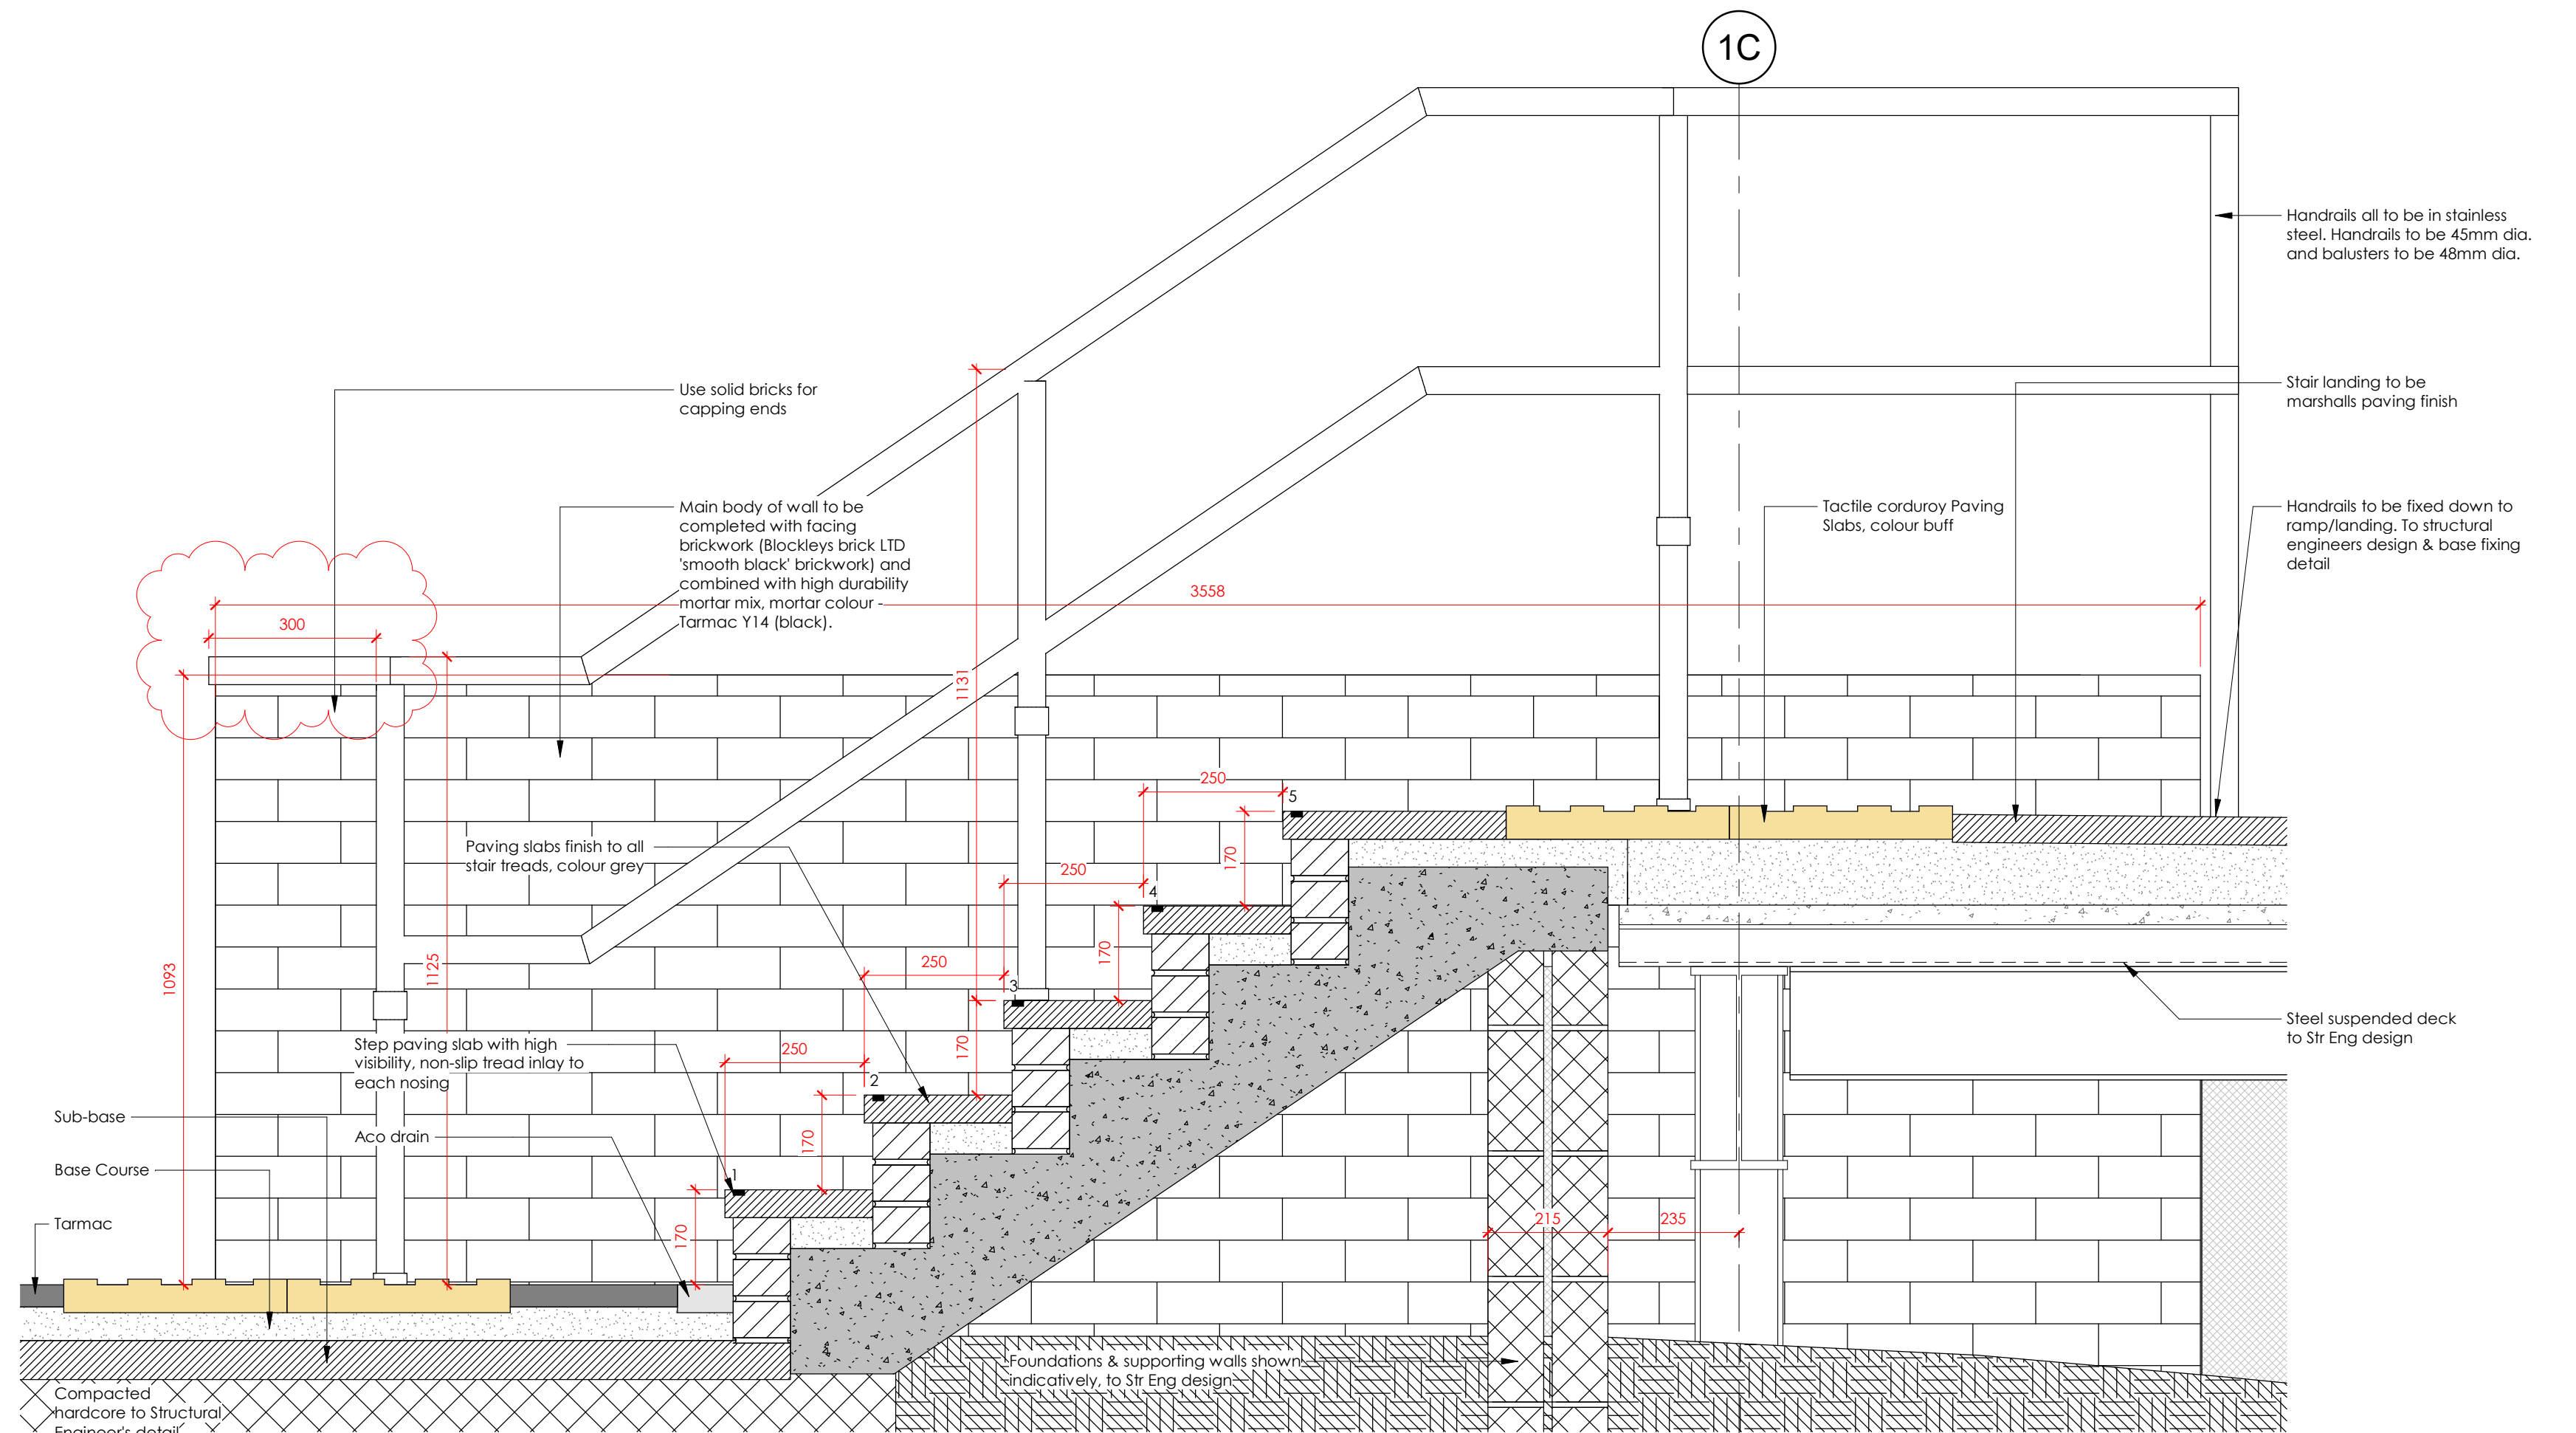

1 STAIR DETAIL
1 : 10

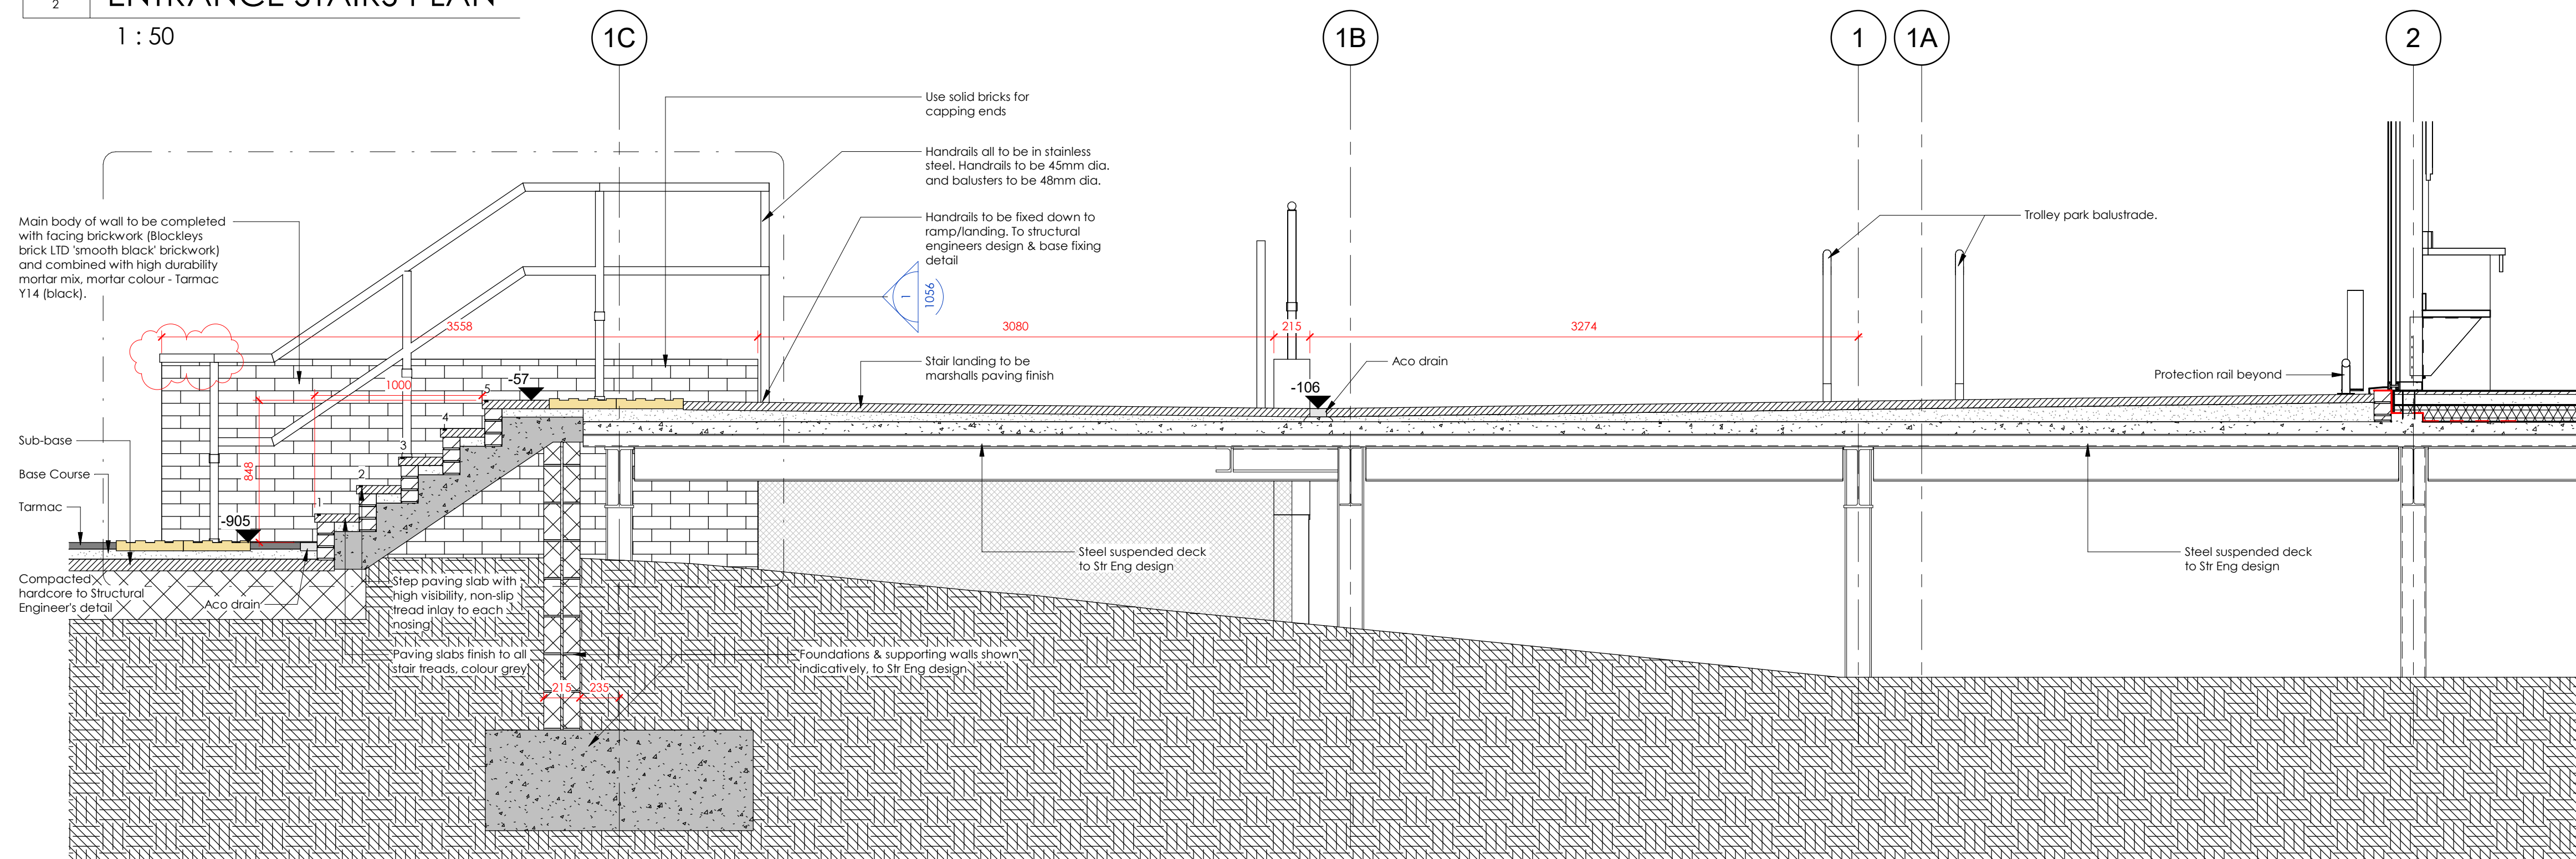

3 ENTRANCE STAIR SECTION 1
1 : 25



Kendall Kingscott
Glentworth Court, Lime Kiln Close
Stoke Gifford, Bristol BS34 8SR
+44 (0)117 931 2062
www.kendallkingscott.co.uk

Aldi Stores Ltd.
Project Number: 201057 75-EI624 - KK -XX-00 -DR -A -1056 C01
Date: 2025-10-06
Drawn: TR
Checked: LI
Status: TENDER

COI 2025-02-17 TR MS Handrails added to both sides and ends extended 300mm
Rev Date By Ap Note
Drawing title: ENTRANCE STAIRS DETAIL
Project Number: 201057 75-EI624 - KK -XX-00 -DR -A -1056 C01
Project: Aldi Winnersh, Gazelle Close
Client: Aldi Stores Ltd.
Scale: As Indicated
Paper Size: A1
Filename: 2025-10-06 TR LI TENDER
Check all dimensions and levels on site
© Copyright Do not scale this drawing

Only to be used on the site for which designed. The electronic transmission of design information contained in this drawing is carried out entirely at the user's risk and Kendall Kingscott Ltd. shall have no liability for any errors or inaccuracies arising therefrom. The production of amended or updated information from the said design information by the user is entirely the responsibility of the user and Kendall Kingscott Ltd. shall have no responsibility in respect thereof.