
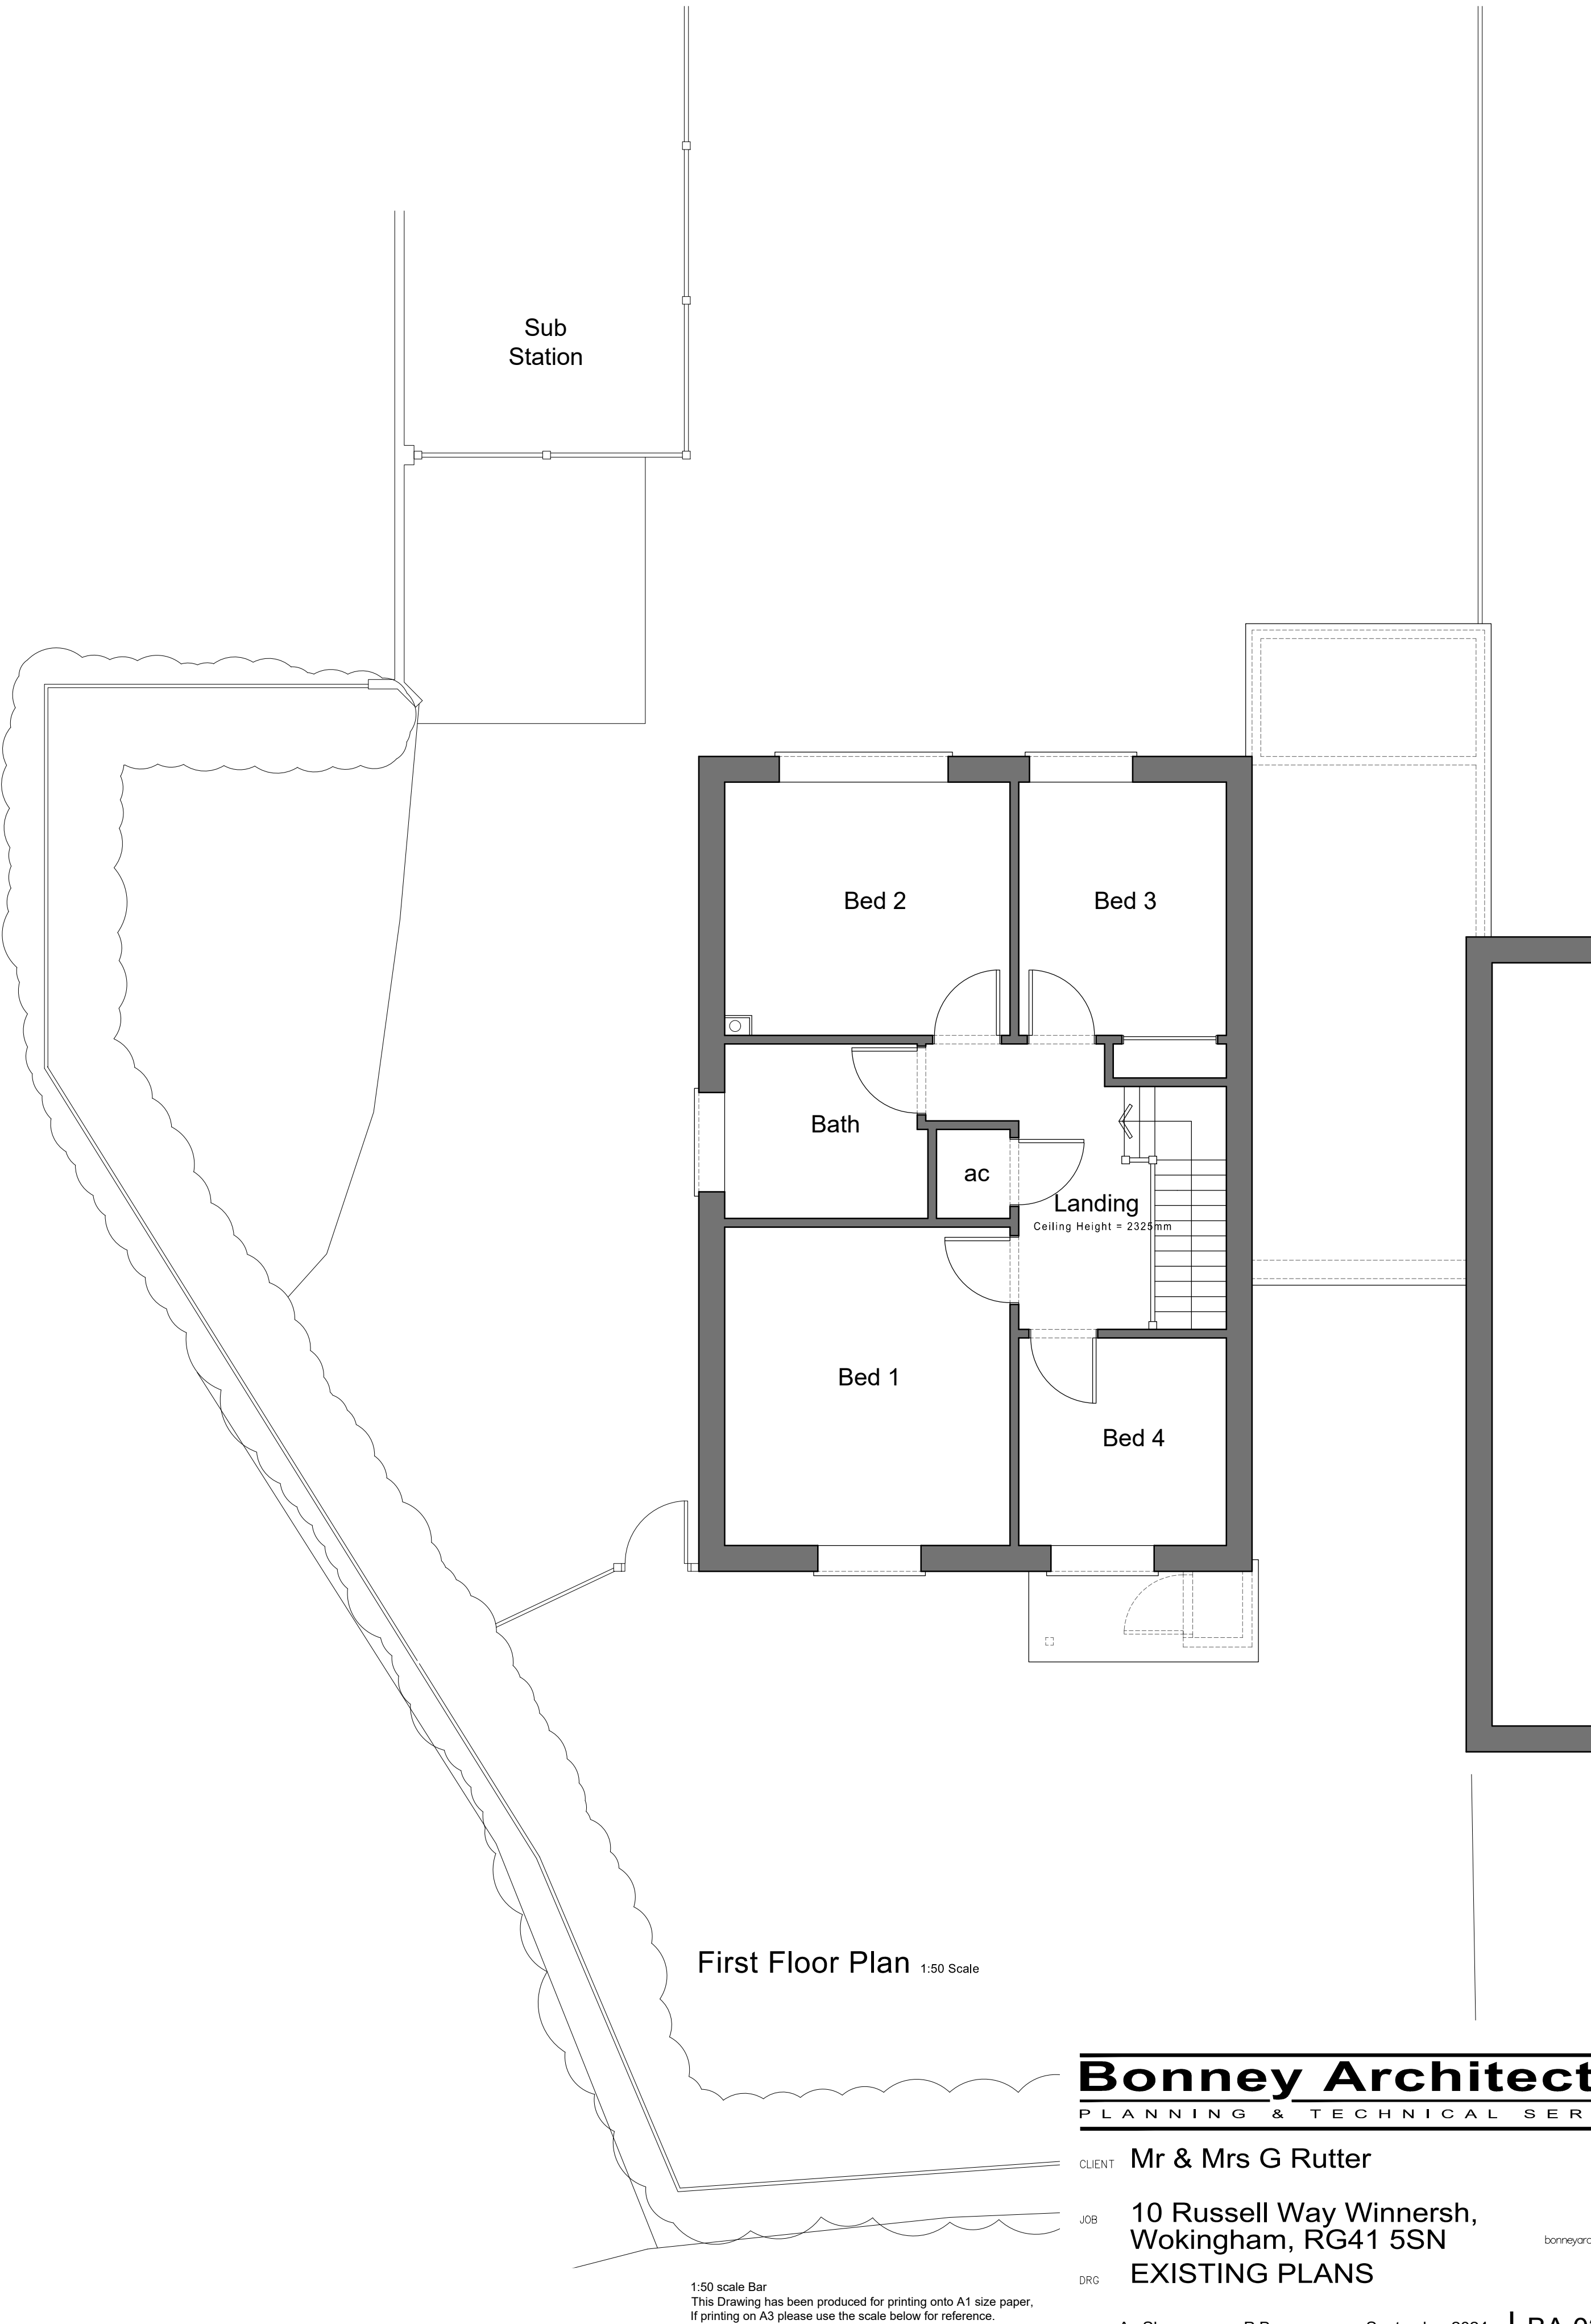


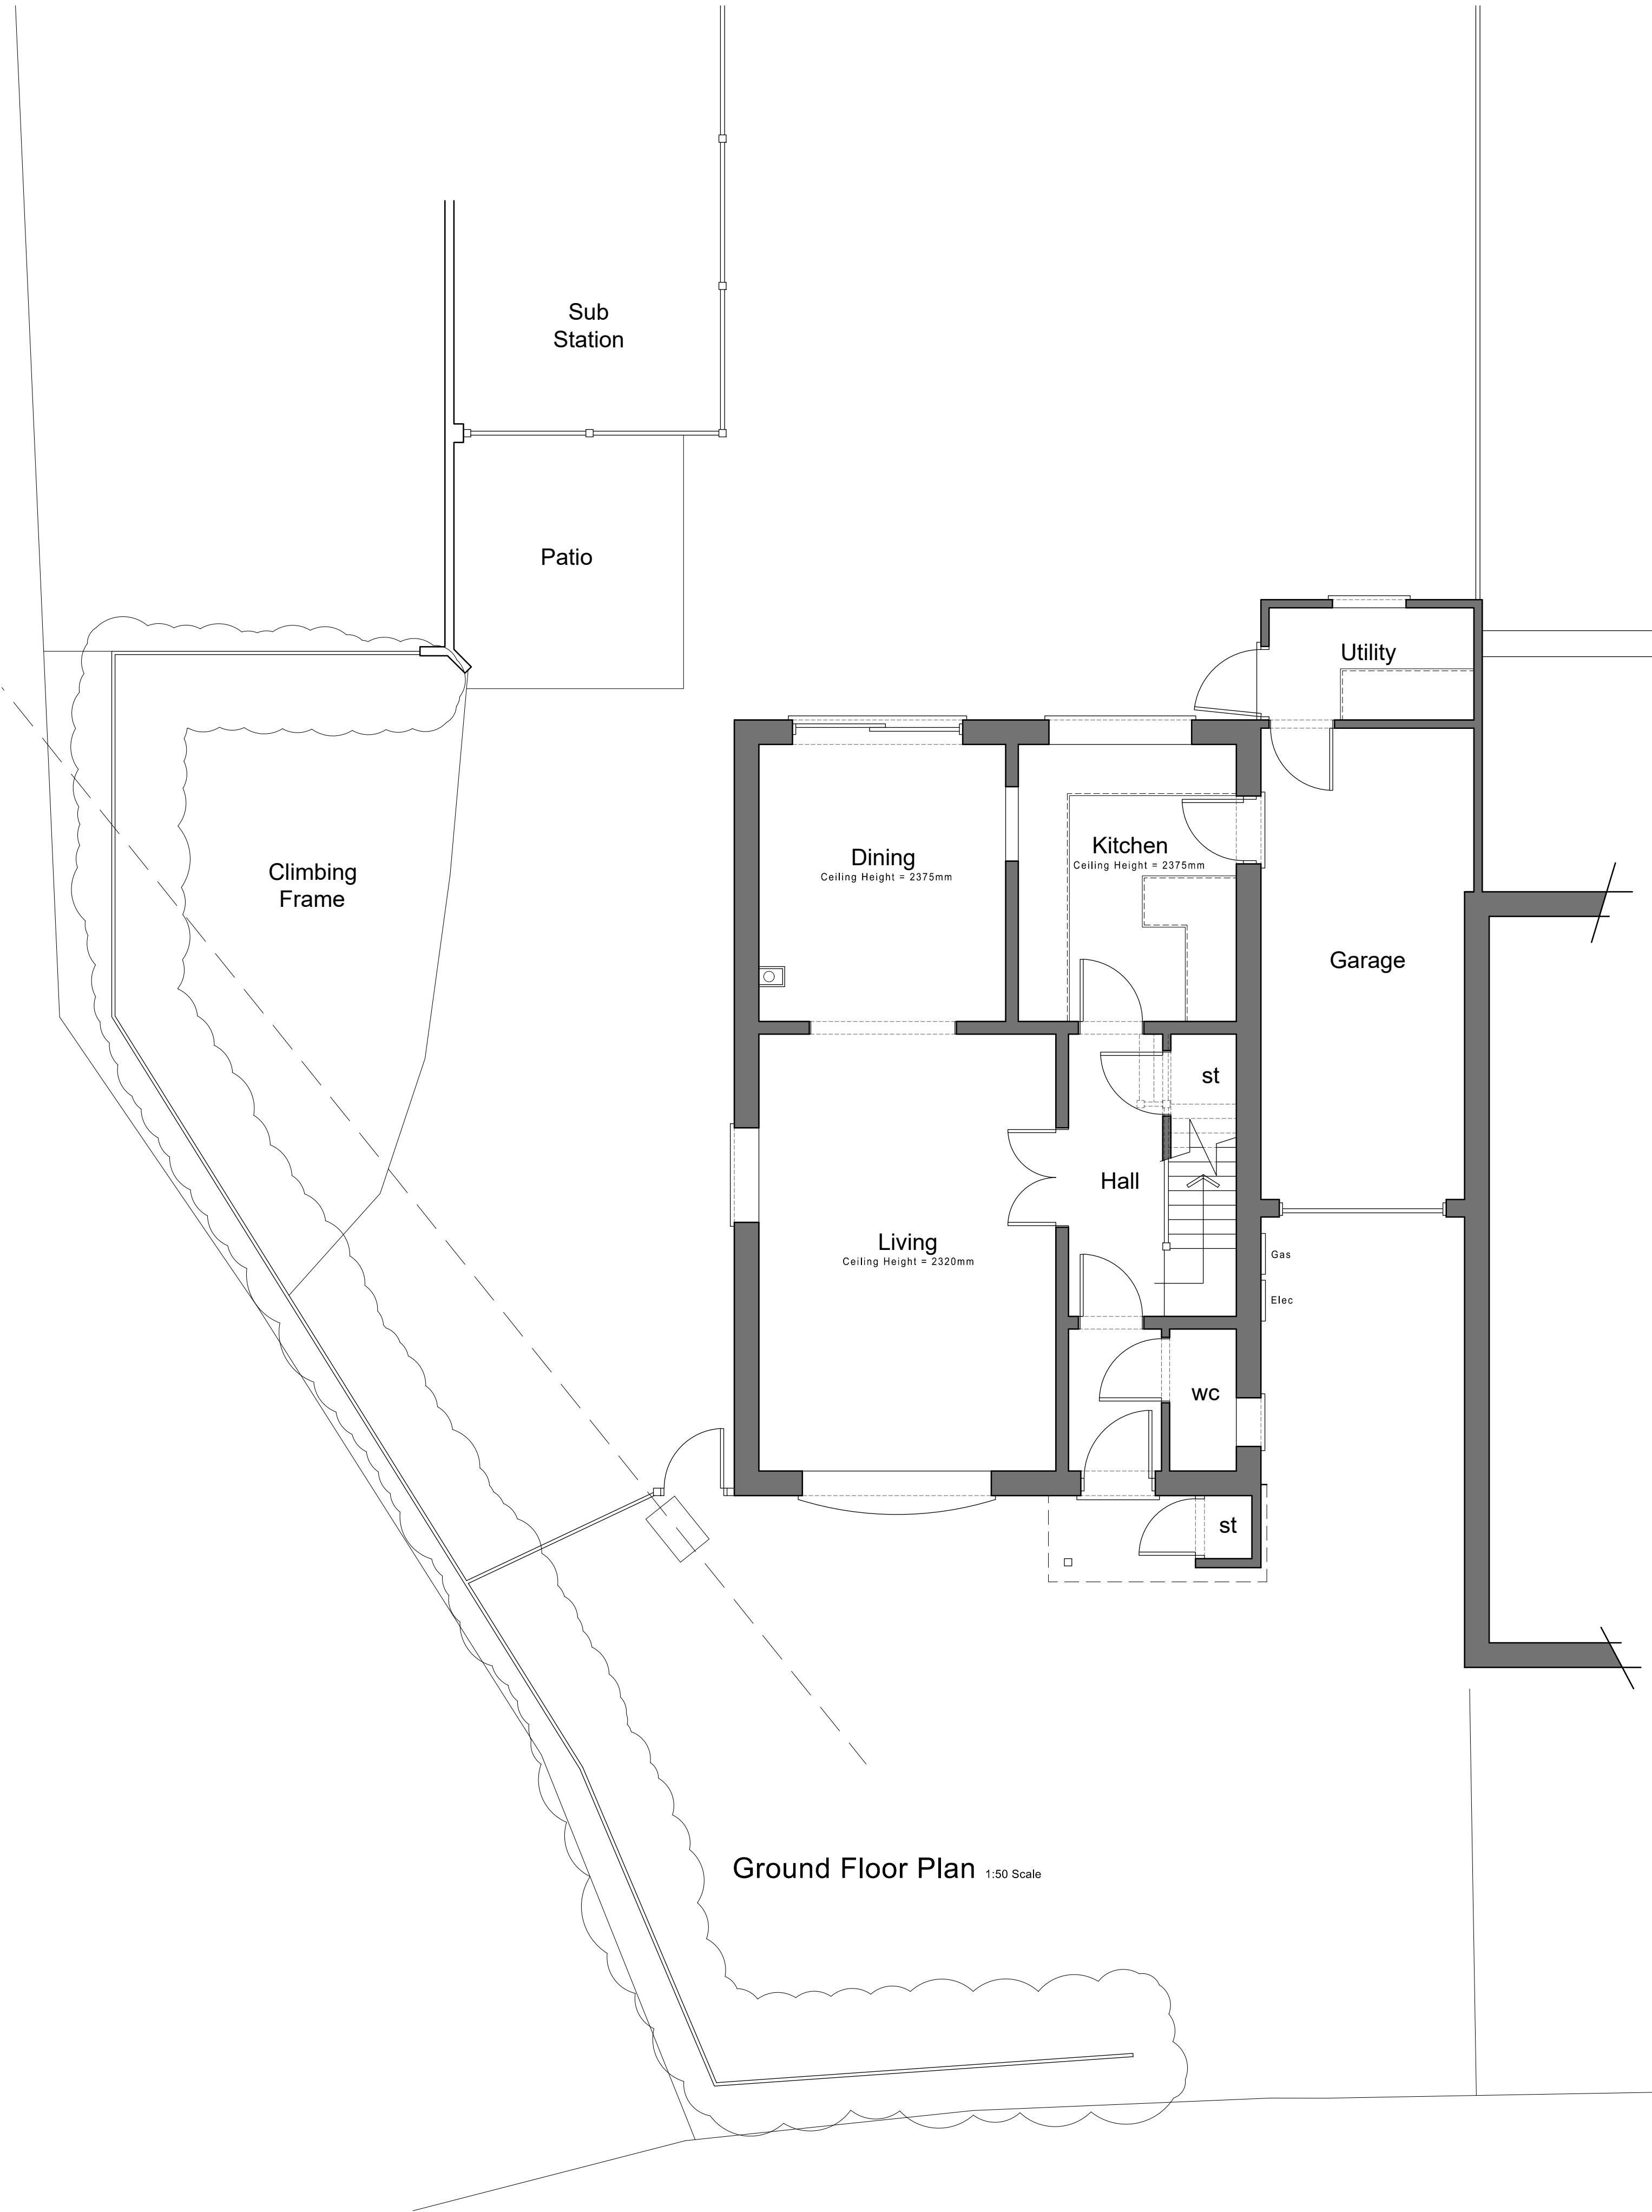

1:50 scale Bar
This Drawing has been produced for printing onto A1 size paper.
If printing on A3 please use the scale below for reference.

0m 0.5m 1.0m 2.0m 4.0m

Bonney Architecture

PLANNING & TECHNICAL SERVICES

CLIENT Mr & Mrs G Rutter
JOB 10 Russell Way Winnersh, Wokingham, RG41 5SN
EXISTING PLANS
ORC

14 Hornbeam Close
Barkham
Wokingham
RG41 4LR
07515 355 770
bonneyarchitecture@gmail.com

SCALE As Shown DRAWN P Bonney DATE September 2024 BA 0291 | 01