


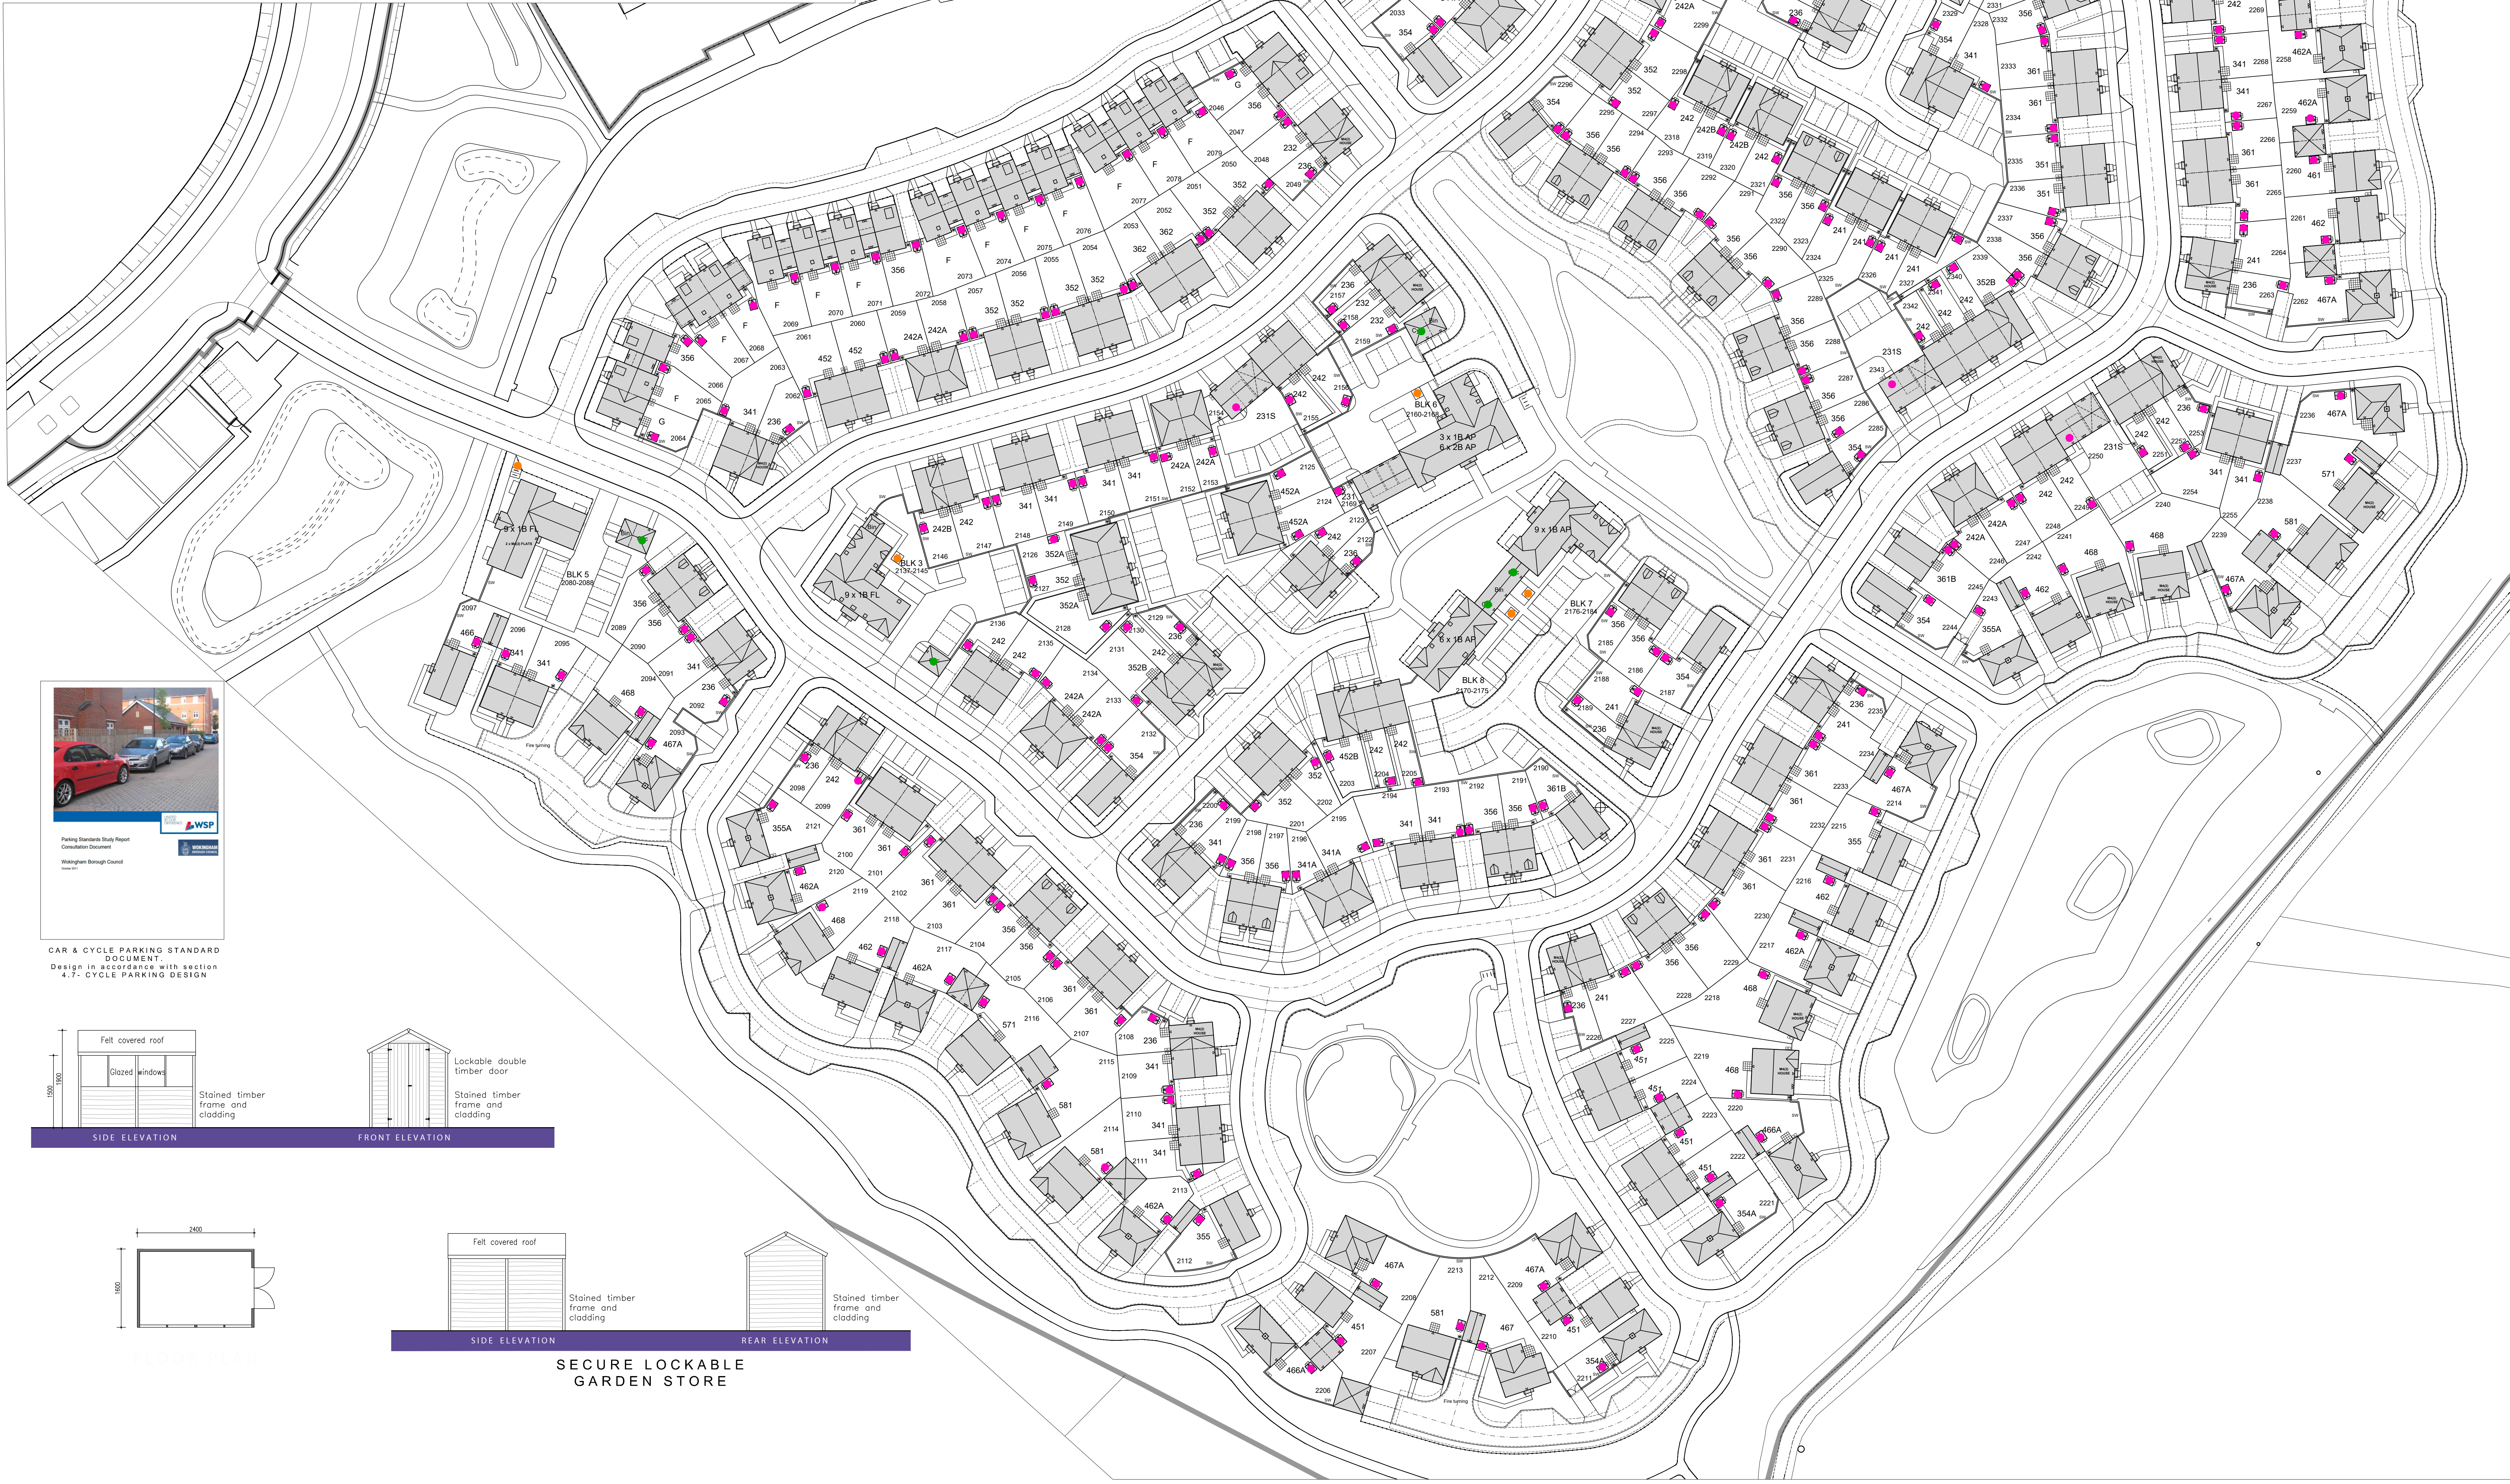


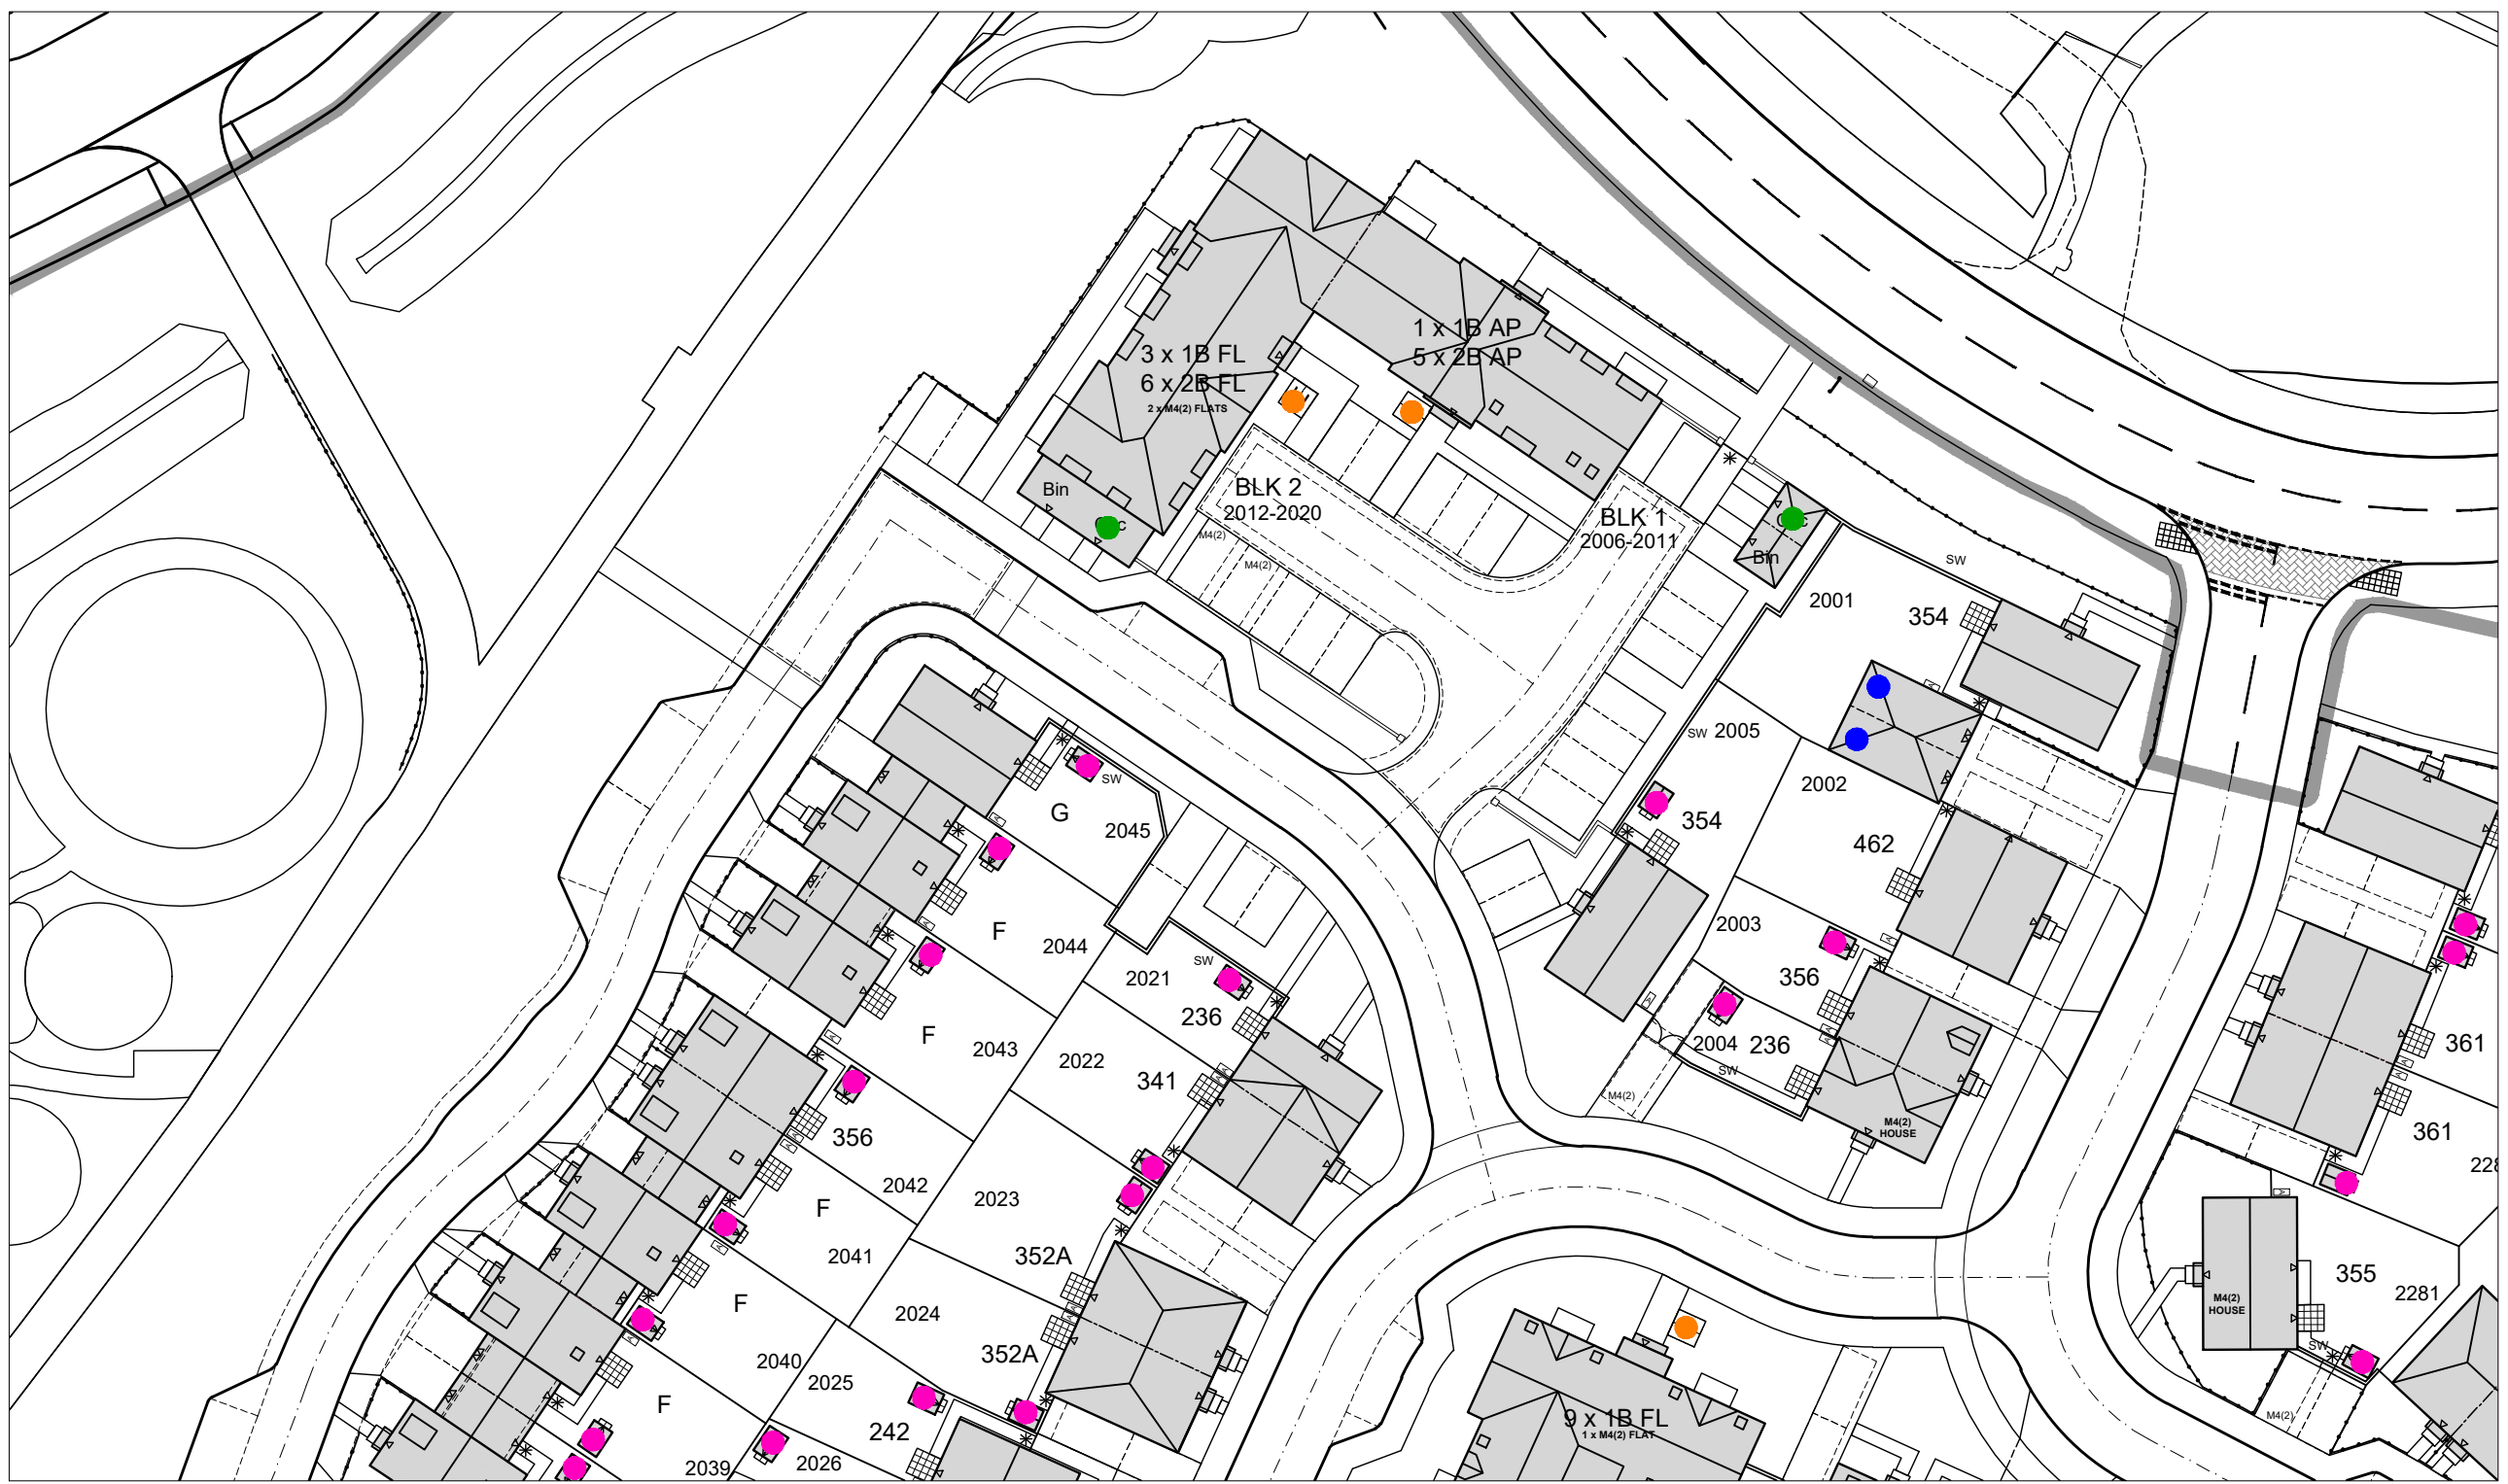






PARCEL
R10

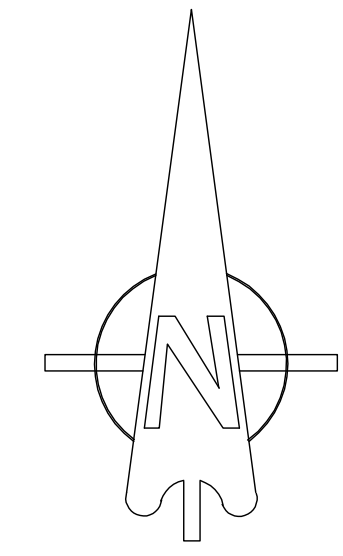

KEY	
	CYCLE STORAGE WITH LOCKABLE GARDEN STORE
	CYCLE STORAGE WITHIN PRIVATE GARAGE
	CYCLE STORAGE WITHIN COMMUNAL SECURE BRICK CYCLE STORE
	VISITORS CYCLE STANDS

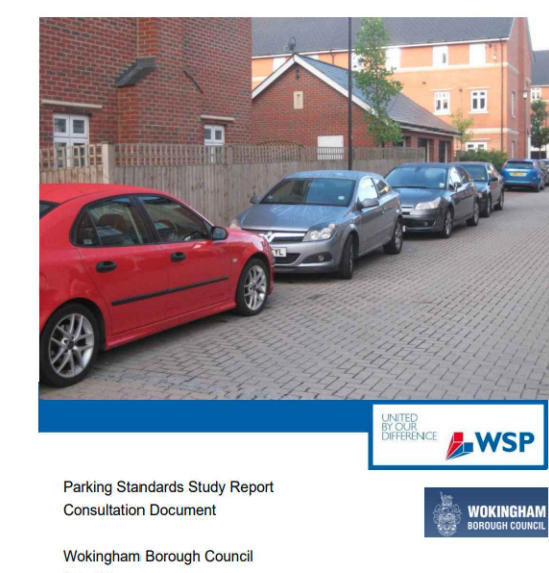

CAR & CYCLE PARKING STANDARD DOCUMENT.
Design in accordance with section 4.7- CYCLE PARKING DESIGN

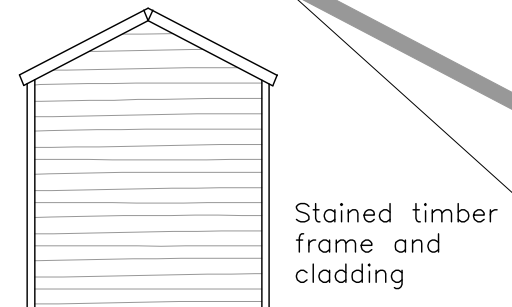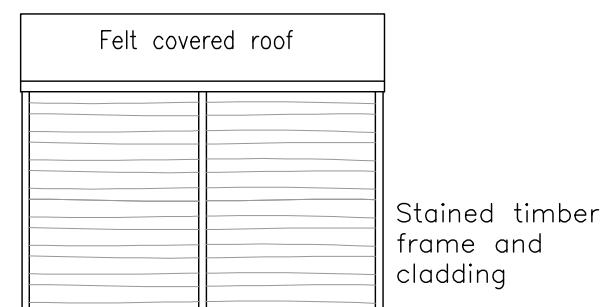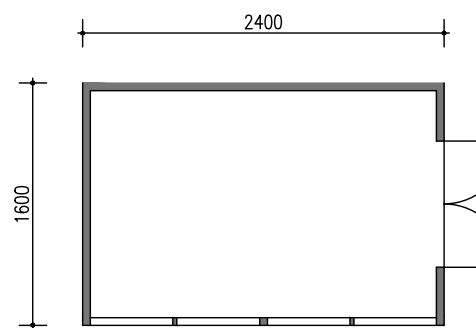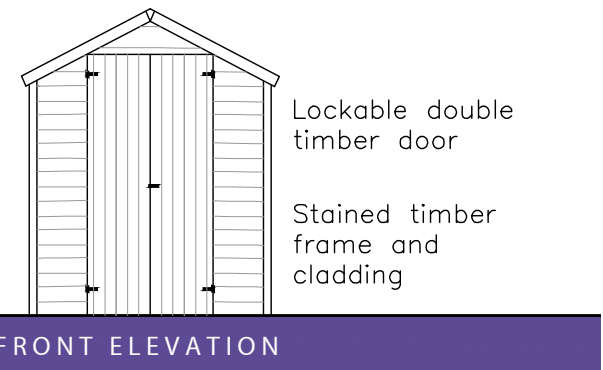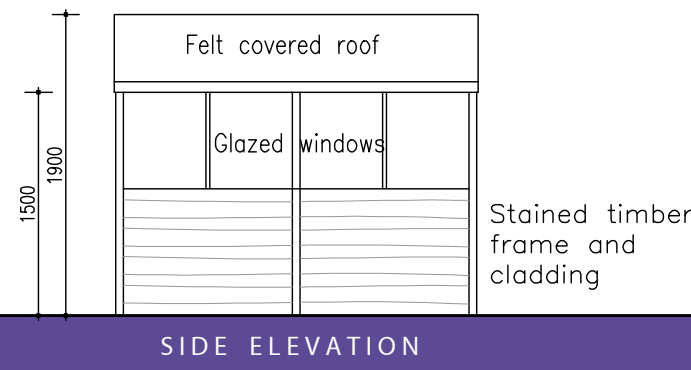

SECURE LOCKABLE
GARDEN STORE

Rev.	Date	Description	Drawn	Checked
Q	17.07.26	Layout updated in line with planning layout revision AA.	SR	AAP
P	13.07.26	Layout updated in line with planning layout revision V.	SR	AAP
N	16.04.26	Layout updated in line with Planning Layout.	ACG	SR
M	26.11.25	Layout updated in line with Planning Layout.	DGP	SR
L	10.09.25	Layout updated in line with Planning Layout.	DGP	SR
K	01.09.25	Layout updated in line with Planning Layout.	DGP	SR
J	30.08.25	Layout updated to current presentation layout REV U.	SR	DGP
I	05.08.25	Layout updated to current presentation layout REV U.	SR	DGP
H	17.05.25	Layout updated to current layout.	MD	DGP
F	06.03.25	Layout updated to current layout.	SR	DGP
E	18.02.25	Layout updated to current presentation layout REV P.	SR	DGP
D	10.02.25	Layout updated to current presentation layout REV N.	SR	DGP
C	22.01.25	Layout updated to current presentation layout REV M.	SR	DGP
B	23.12.24	Drawing amended to Presentation Layout	SR	DGP
A	11.12.24	Drawing amended to Presentation Layout REV K.	SR	DGP

Client: **KIER**
Project: **South Wokingham Phase R11**
Drawing Title: **Proposed Cycle Parking Layout**
Scale: **1:500 @ A0**
Date: **October 2024**
Rev. **Q**
File: **P1904.R11.01**
Drawing Status: **PLANNING**
AAP Architecture Ltd
Unit A, Monument Business Centre, Monument Way East, Woking, Surrey GU21 5LG
T: 01483 727343 E: projects@aap-arc.co.uk W: aap-arc.co.uk