
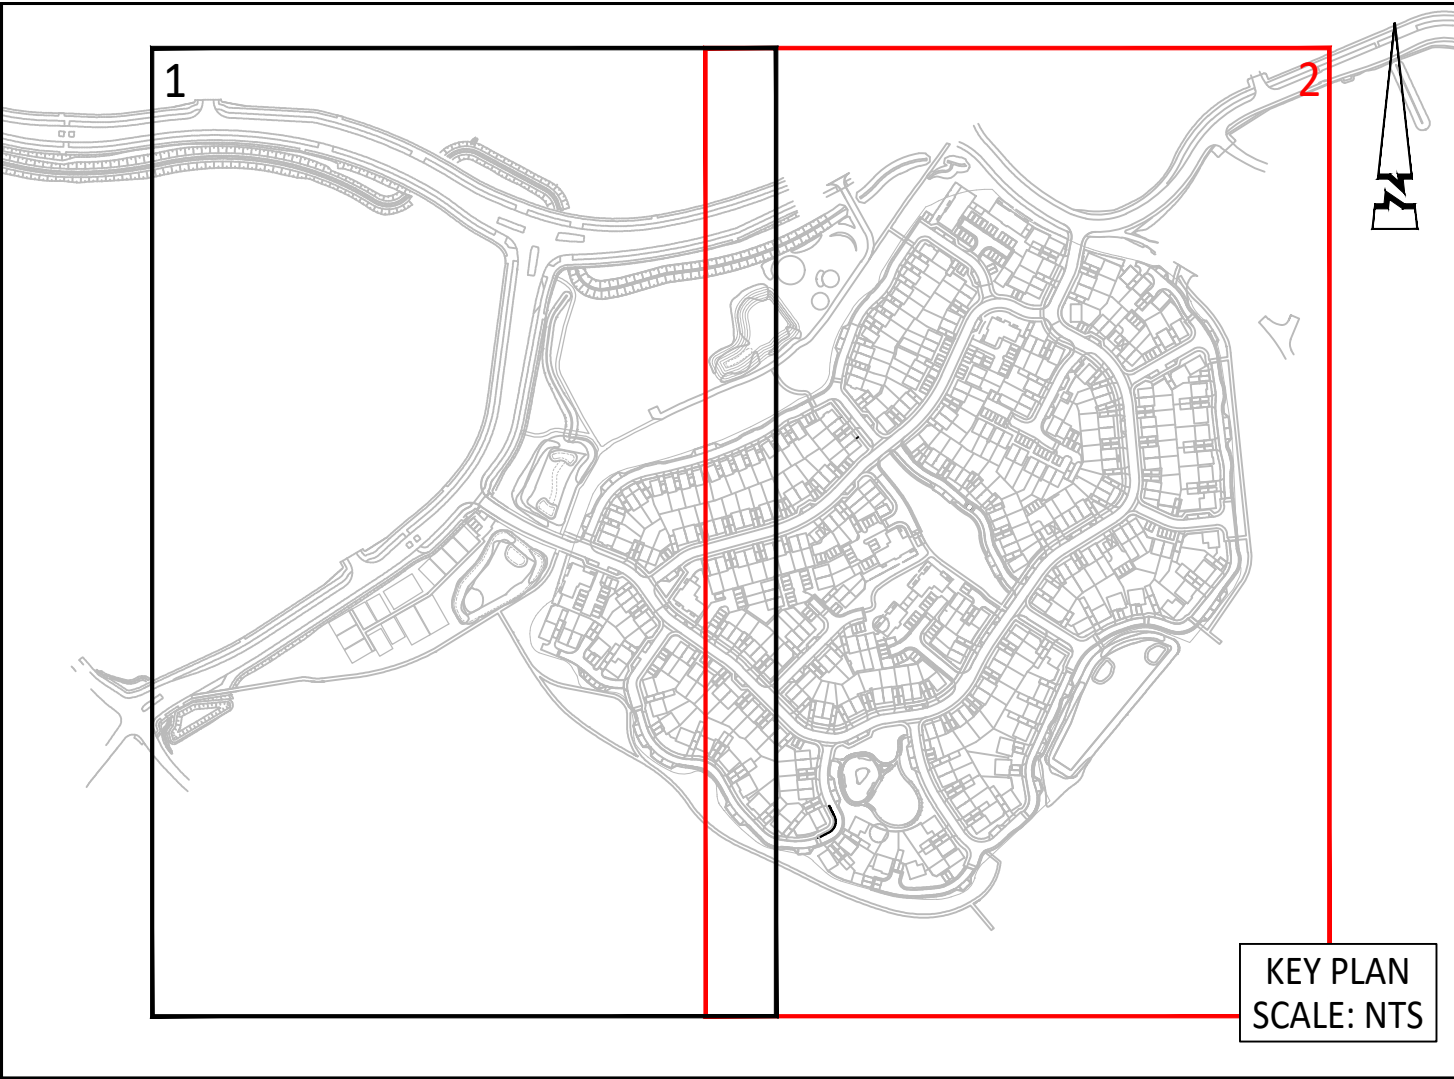


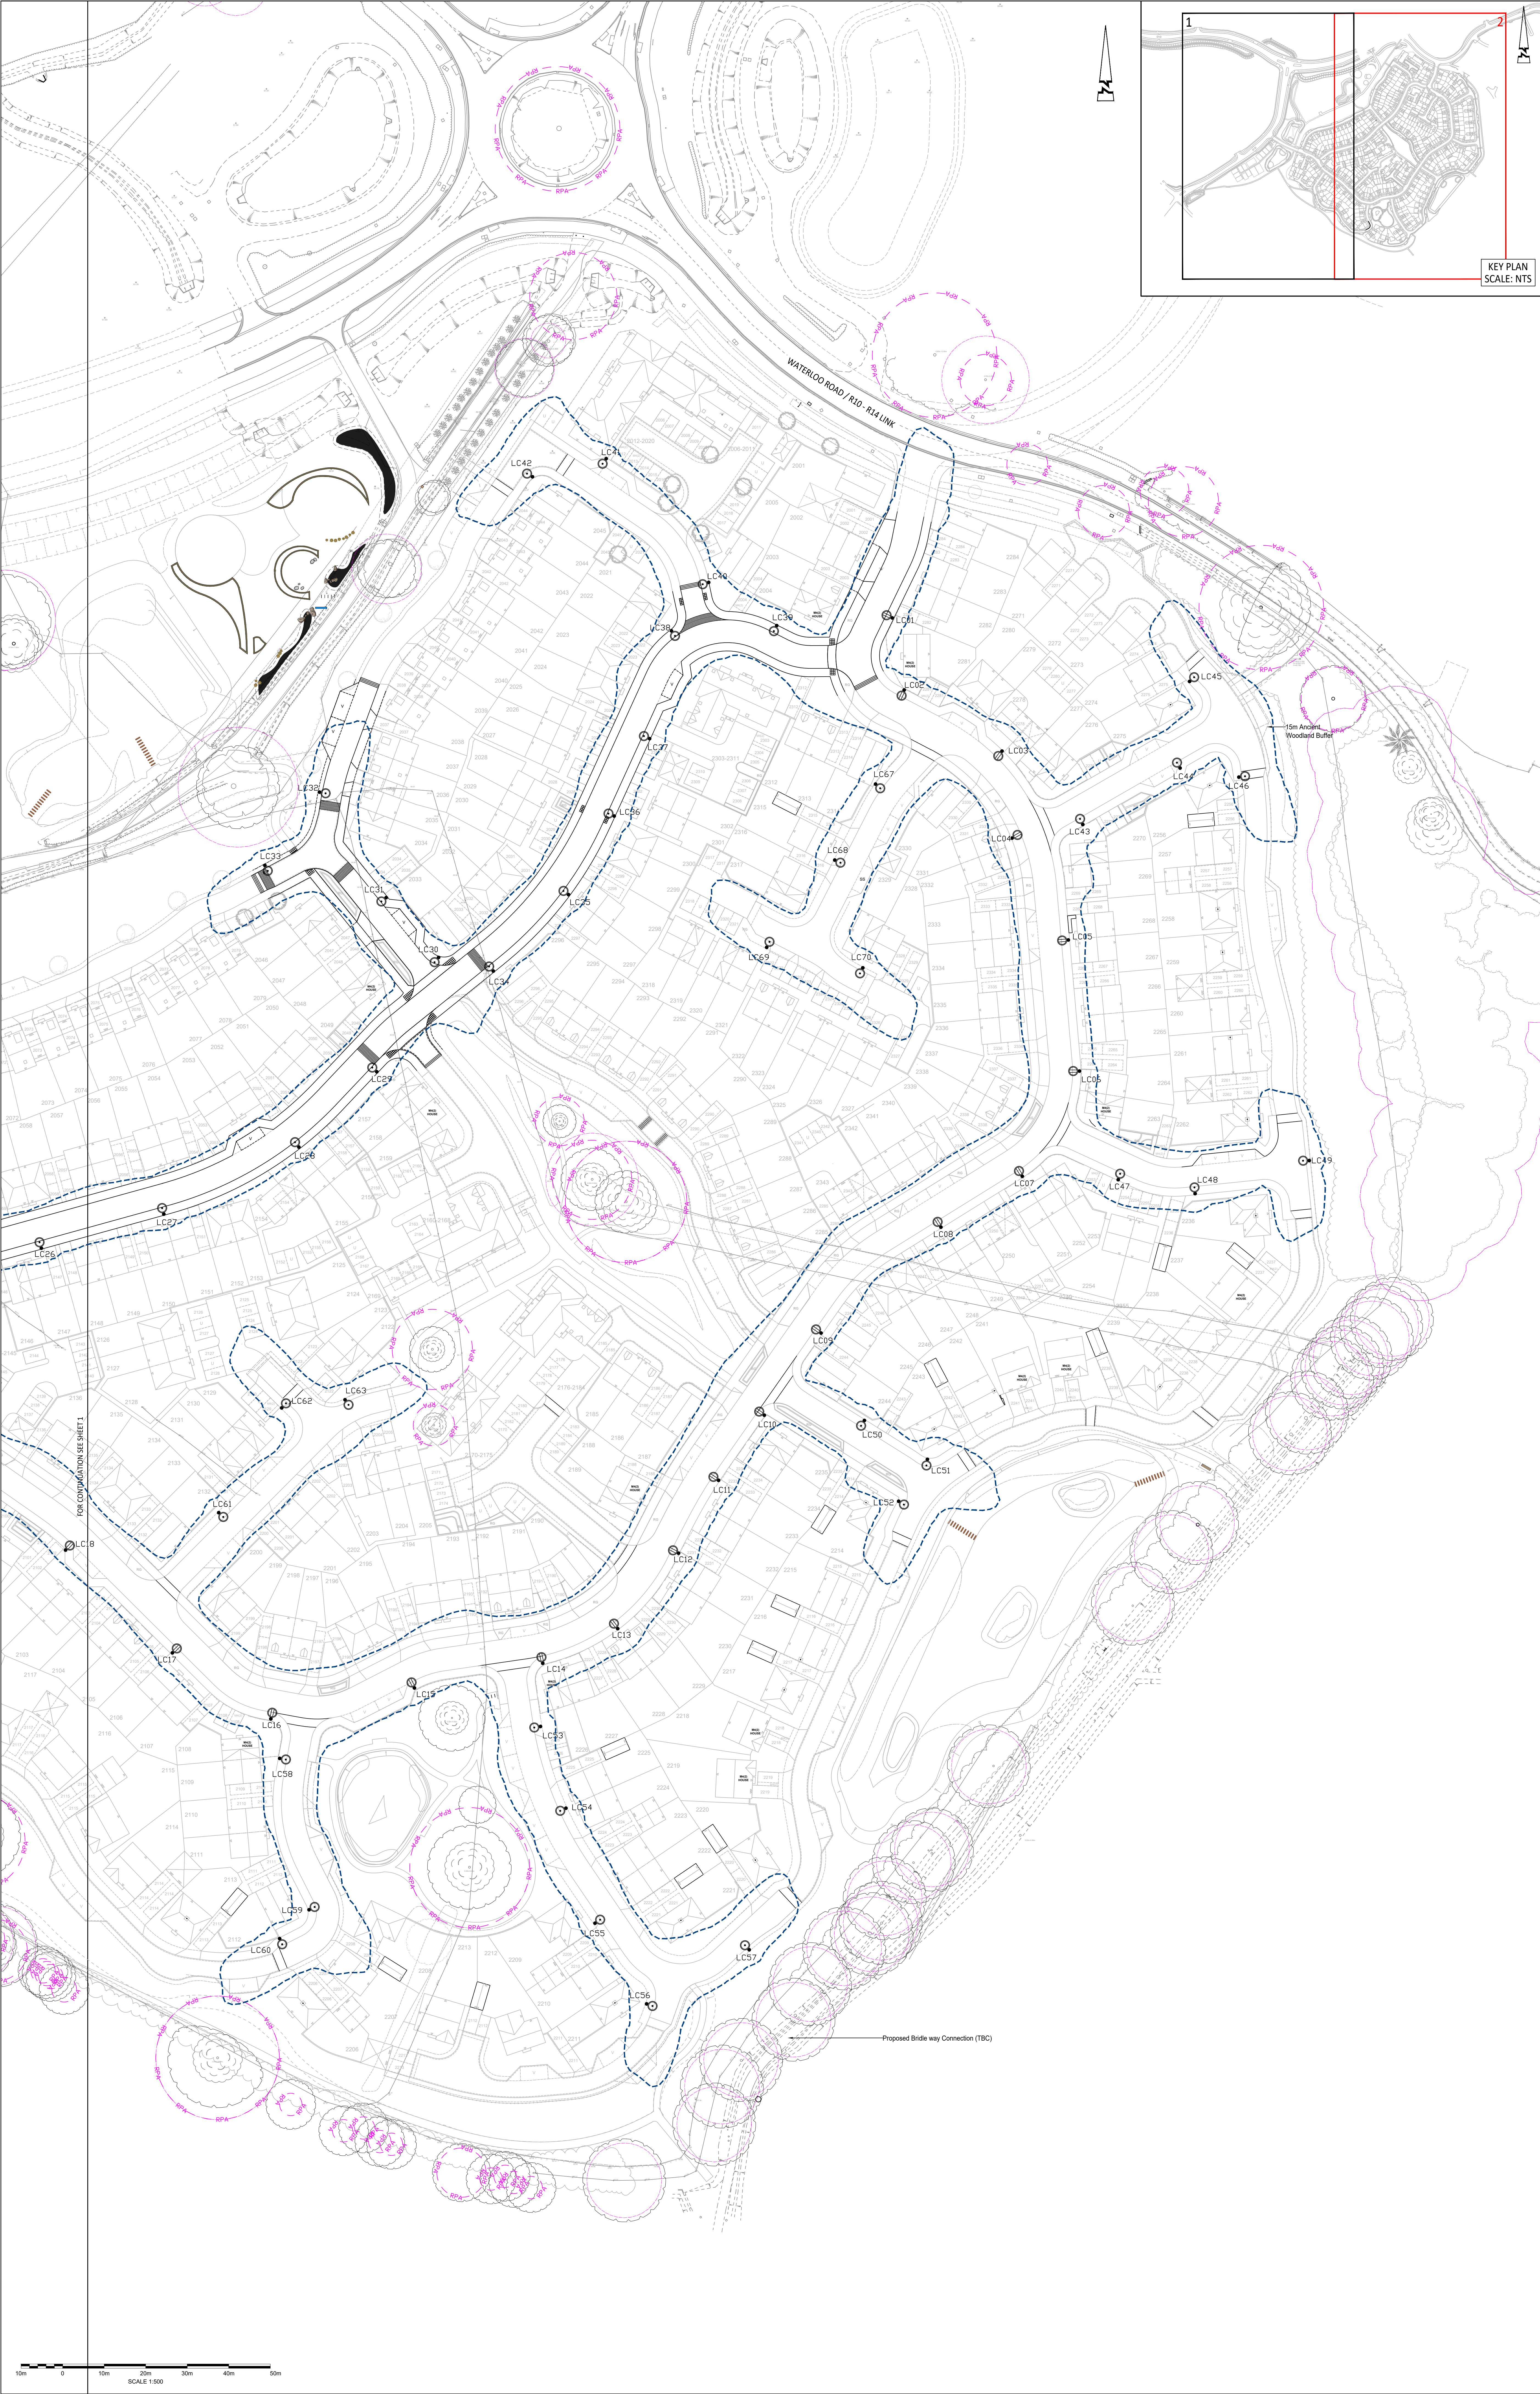

© ABLEY LETCHFORD PARTNERSHIP LTD.
This drawing should not be reproduced without consent.

STREET LIGHTING NOTES:
1. Do not scale.
2. This drawing is to be read in conjunction with and checked against all other drawings, Engineering details, Specification and any structural, Geotechnical or other specialist documents provided.
3. Any anomaly or contradiction between any of the above is to be reported to the Engineer.
4. Lighting design to be in accordance with the Highway Authority and the Manufacturer's specification.

ADOPTABLE LIGHTING:
 Proposed 6m aluminium lighting company central tapered column with post top mounted Philips Lumina Gen 2 micro BCP705, DM10 optic with BL1 near beam, 10 LED, 2700K and 2000 lumen output. Luminaire to be installed with 0 degree tilt. (R&L denotes Raise and Lower Columns)
 Proposed 6m aluminium lighting company central tapered column with post top mounted Philips Lumina Gen 2 micro BCP705, DM10 Optic with BL1 near beam, 10 LED, 2700K and 2000 lumen output. Luminaire to be installed with 0 degree tilt. (R&L denotes Raise and Lower Columns)
R&L: R&L Denotes Raise and Lower Columns
→ Direction of Fall of Raise and Lower Columns

LIGHTING LUX KEY:
--- 0.6 Lux Contour (Min. for PS)
Adaptable areas lit to Lighting Class PS in accordance with BS EN 12203:2013

GENERAL KEY:
 Proposed Tree
 Root Protection Area

LIGHTING NOTES:
1. Private lighting NOT controlled by WBC Telematics CMS System
2. Control / Dimmer Unit: to be Telematics 5-pin NEMA Telcel with integral Telematics Dimming Module (DALI standard) and GPS positioning
3. Cut-Out Type - Lucy MC0405F with 6 amp H.R.C. fuse as standard fuse size may be increased as appropriate where feeds to other units are required - fuse size to conform to IEE regulations.
4. Isolator - Charles Manufacturing IS-02/5F or Luvy Trojan Mini isolation unit with 6 amp fuse (fuse size may be increased as appropriate where feeds to other units are required - fuse size to conform to IEE regulations).
5. Constant Light Output (CLO) to be disabled on the LED drivers to avoid clash with Telematics CMS System.

D	07/24	LAYOUT UPDATED	CLL	RF
D	08/25	LAYOUT UPDATED	CLL	RF
D	07/24	STREET LIGHTING AND LAYOUT UPDATED	ADJ	RF
A	03/24	FIRST ISSUE	ADJ	RF
Rev	Draw	Designer	Drawn	Checked

www.ableyletchford.co.uk

Client
KIER PROPERTY DEVELOPMENTS LIMITED

Project
SOUTH WOKINGHAM SDL PHASE 28 R11 RESERVED MATTERS APPLICATION

Title
LIGHTING LUX PLAN SHEET 2

Status

Scale	1:500 @ A0	Date	MARCH 2025	Drawn	JJS	Checked	RF
Drawing No.							Revision
A389-R11-RM-1302							D