


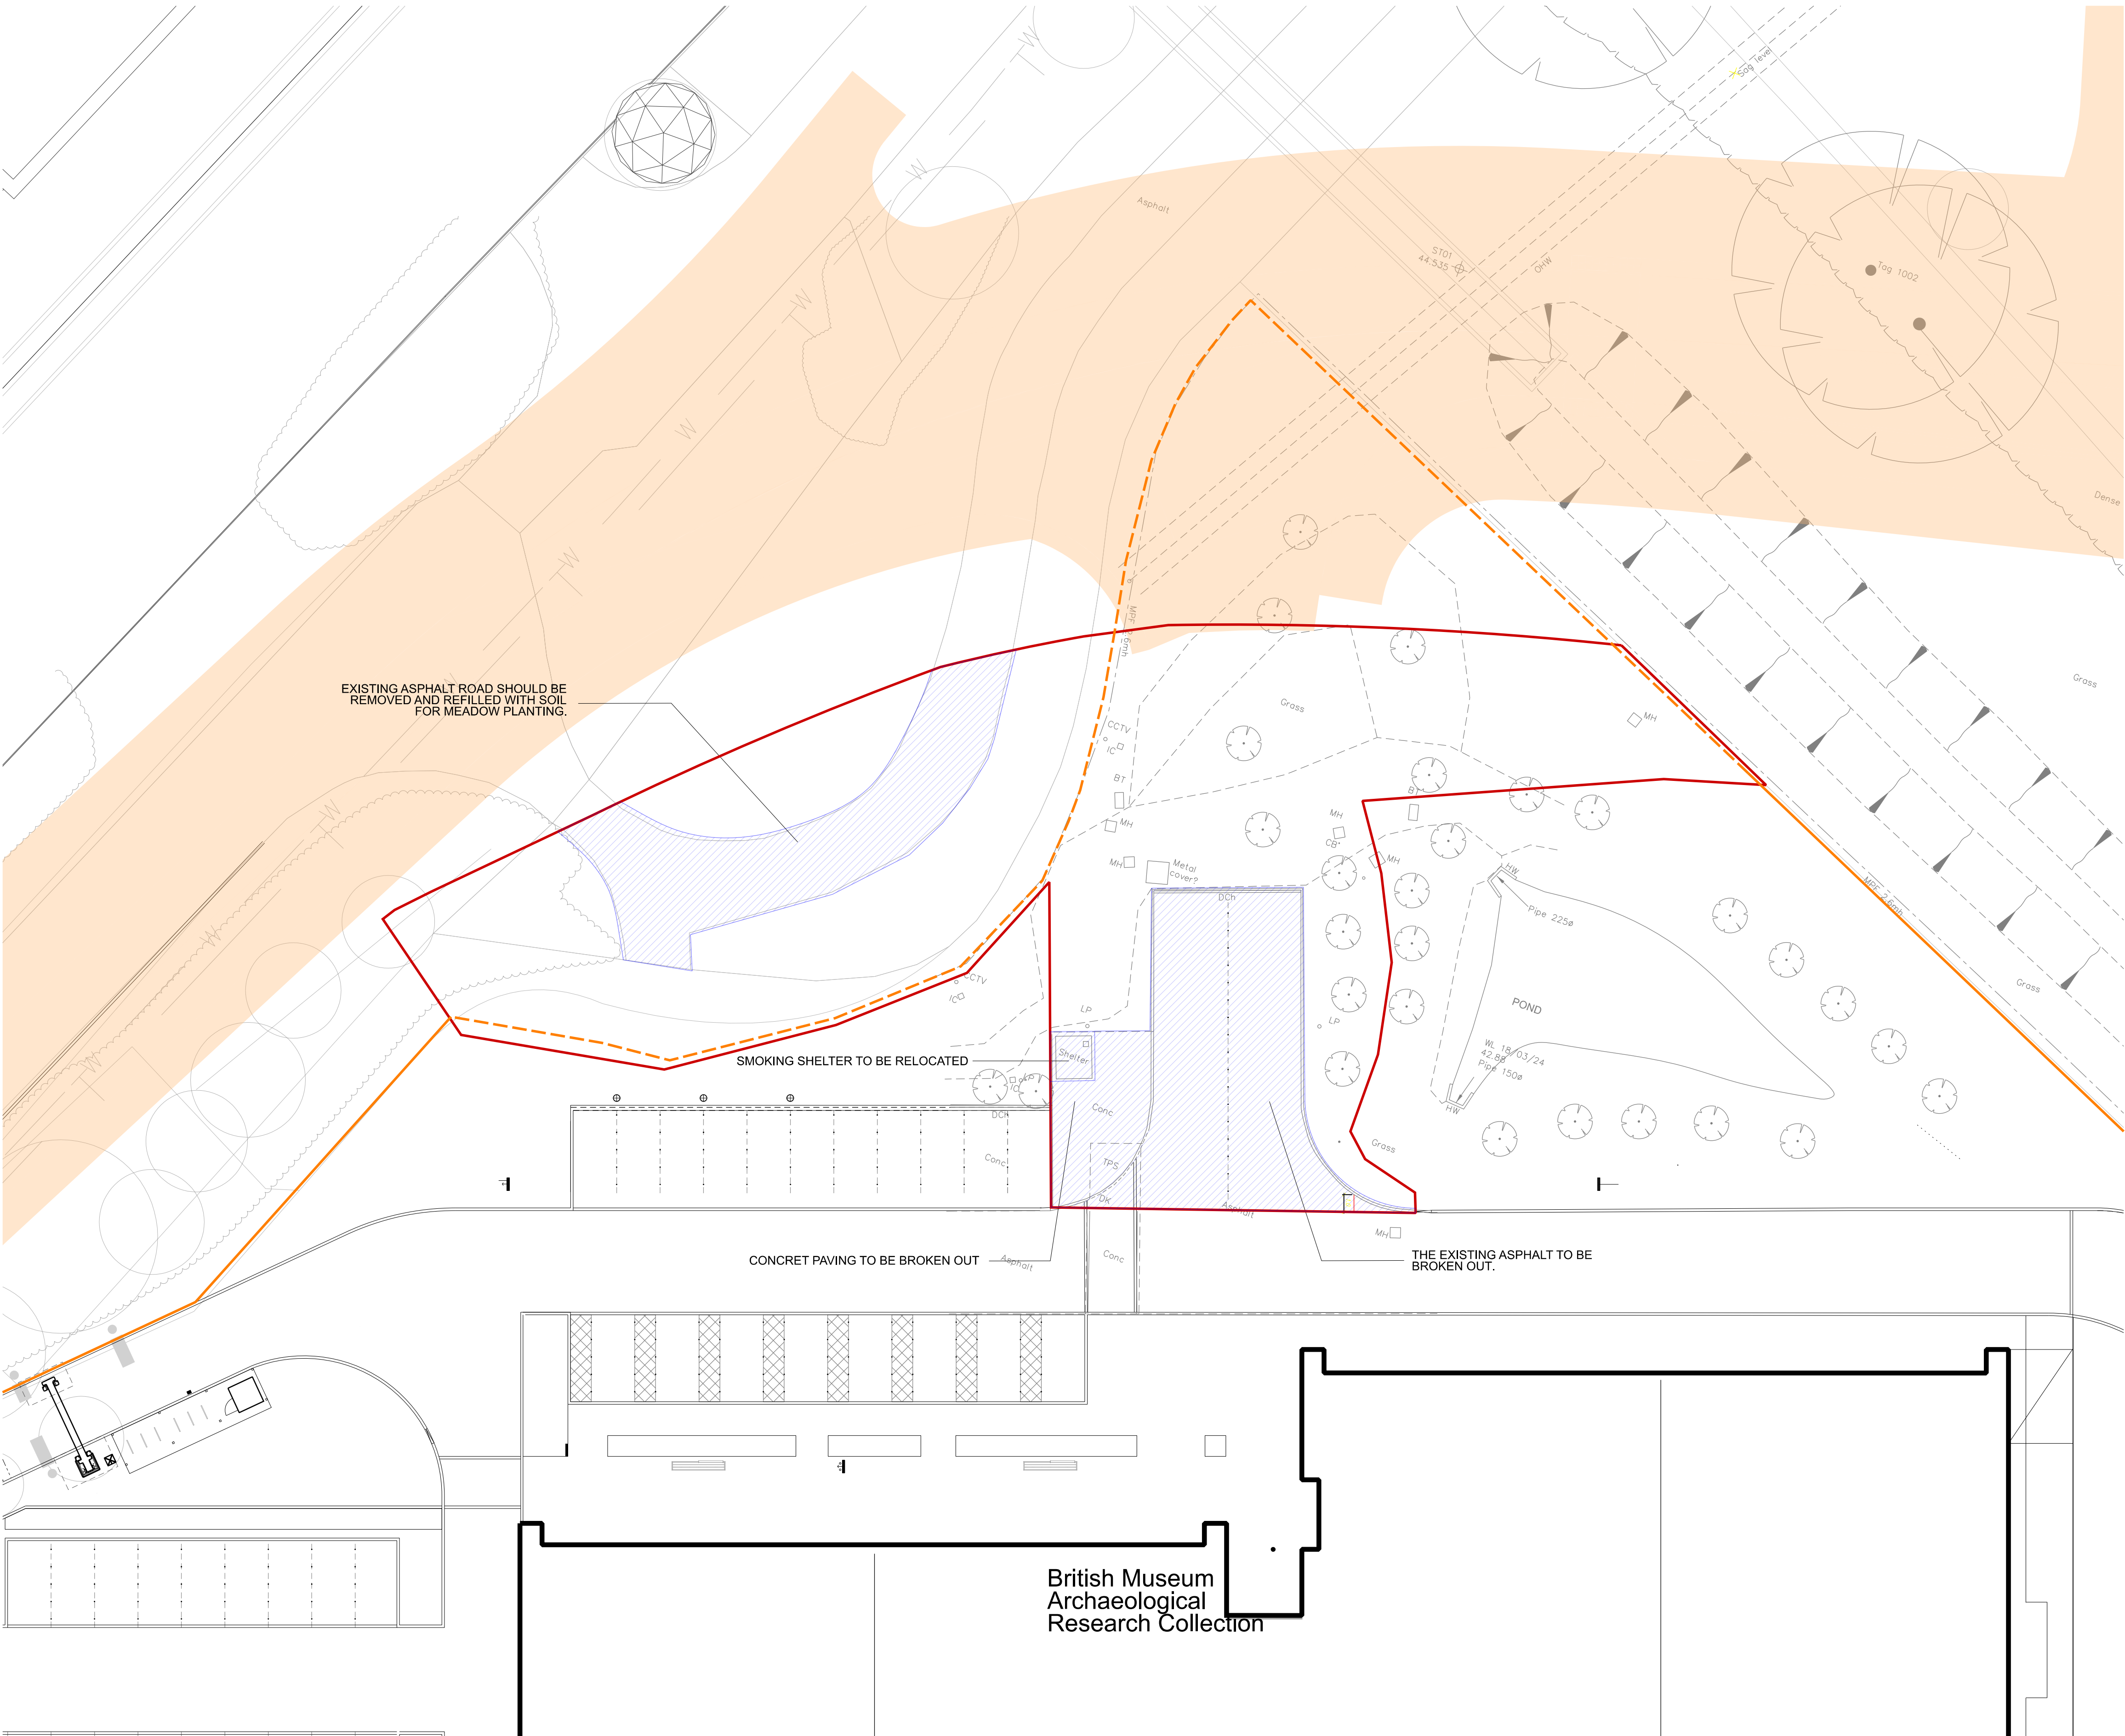

Notes
Do not scale from this drawing.

All dimensions are to be checked on site and any discrepancies noted in writing to the Project Manager.

All dimensions are in millimeters unless noted otherwise.

PATTERN / SYMBOL	DESCRIPTION
	PLANNING APPLICATION BOUNDARY
	EXISTING SECURITY FENCE - TO BE RETAINED
	EXISTING SECURITY FENCE - TO BE REALIGNED
	EXISTING HARDSCAPE - TO BE DEMOLISHED
	APPROVED OUT/SHUT ACCESS ROAD (Part of separate application reference 230995)

JOHN MCASLAN + PARTNERS

7-9 William Road
London NW1 3ER
T +44 (0)20 7313 6000
F +44 (0)20 7313 6001
www.mcaslan.co.uk

 Architect
 Landscape

British Museum Archaeological Research Collection
Second Entrance
Demolition Plan

Scale At A1:	1:500	Job Number:	2006.01
Date:	13/12/24	Drawing:	XX
Drawing Status:	FOR PLANNING	Checked:	AH
Drawing Number:	393293-JMP-XX-00-DR-L-P-5003	Revision:	0