


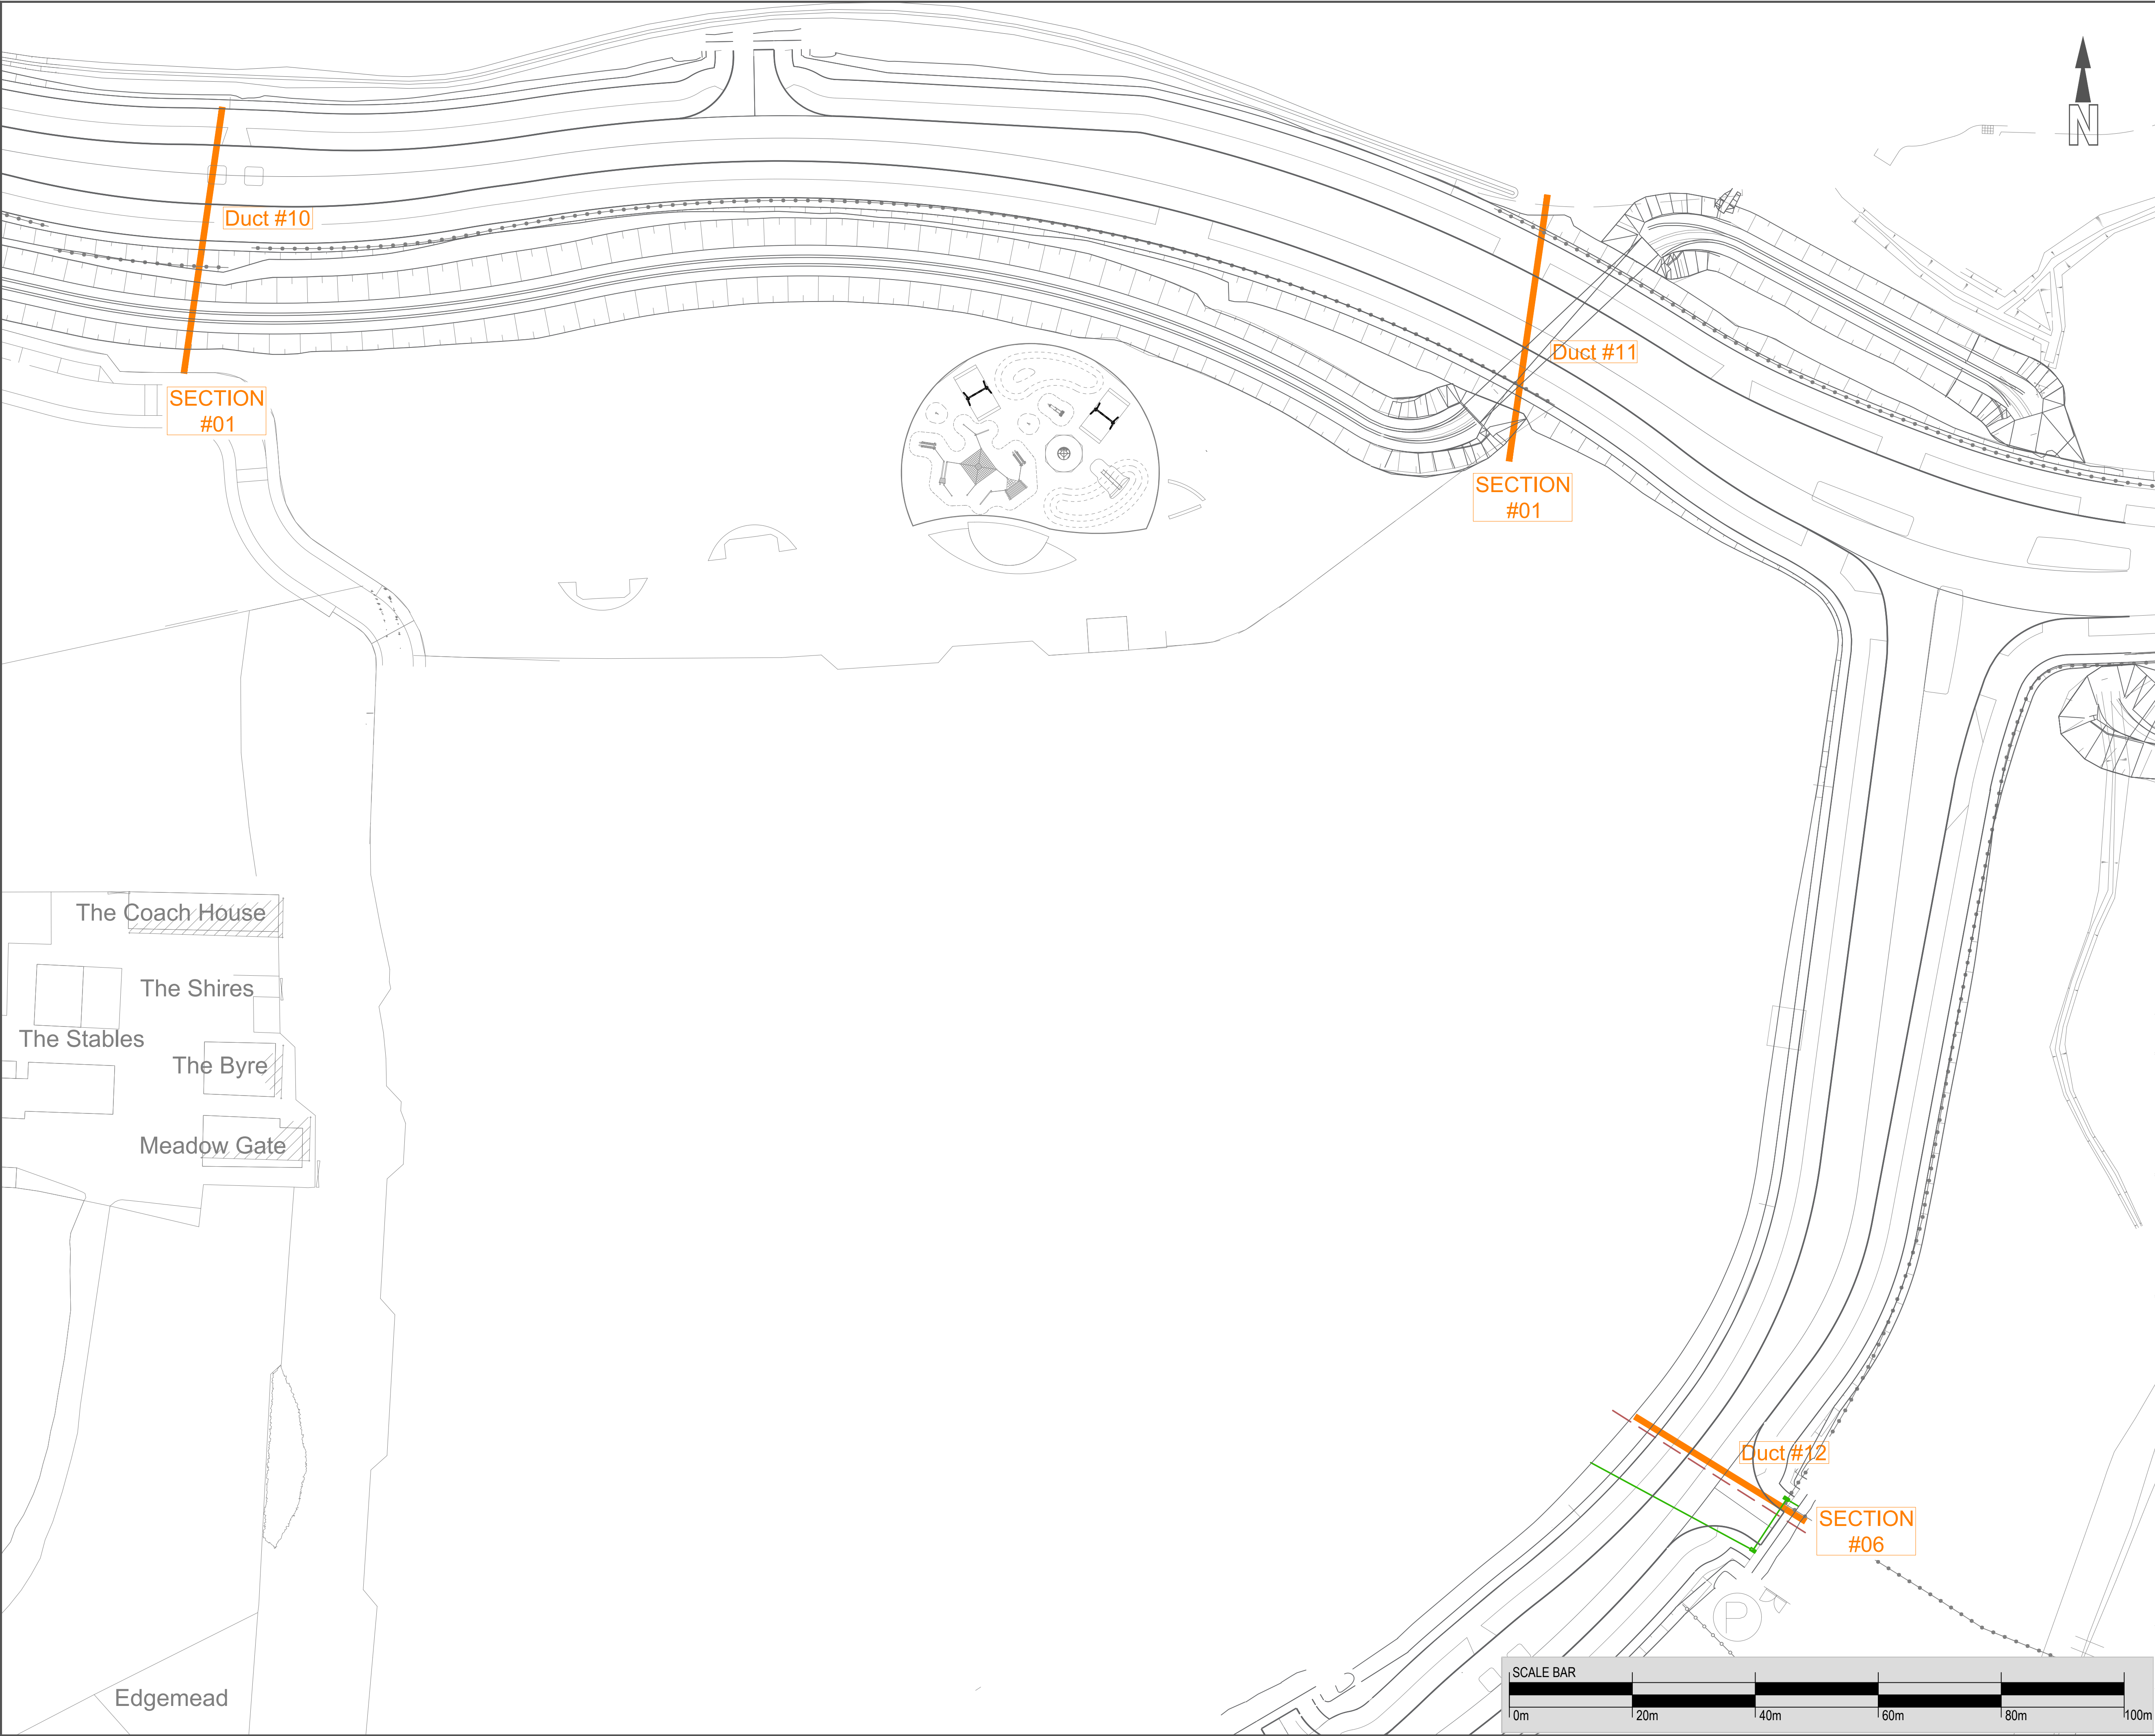

DO NOT SCALE

LEGEND:

Proposed Water Main (Various sizes)

Utility Duct Crossings (Future electric and water main install)

Foul Rising Main

HV Electric Route

LV Electric Route

Openreach Comms Route

Openreach Comms Chamber

NOTES:

1. Utilities shown are for illustrative purposes only. Please refer to main scheme drawings for full details and exact positioning

2. Do not scale from these drawings

3. Background model of SWDR for illustrative purposes only

4. Drainage features not shown

REV	DATE	BY	DESCRIPTION	CHK	APP
DRAWING STATUS:					
DESIGNER:					
CONTRACTOR:					
Balfour Beatty					
CLIENT: WOKINGHAM BOROUGH COUNCIL Shute End, Wokingham, Berkshire RG40 1BN Tel: (0118) 974 6000 Web: www.wokingham.gov.uk					
PROJECT:					
South Wokingham Distributor Road					
TITLE:					
SWDR - Summary of Developer Led Utilities 7 of 8					
SCALE @ A1:		CHECKED:		APPROVED:	
1:500					
PROJECT NO:		DESIGNED:		DATE:	
		DRAWN: TR		19/06/25	
DRAWING No:					REV:
WMHP-BB-SRWG1-SK-PM-0312g					P01

File name: C:\USERS\THOMAS.RICE\DOWNLOADS\WMHP-BB-SRWG1-SK-PM-0312.DWG, printed on 19 June 2025 09:50:26, by Rice, Thomas