





© ABLEY LETCHFORD PARTNERSHIP LTD.
This drawing should not be reproduced without
consent.

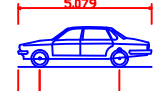

Vehicle: Car (2000)
Overall Length: 4.5m
Overall Width: 2.0m
Max. Road Height: 1.5m
Max. Road Clearance: 2.0m
Max. Road Width: 3.0m
Max. Road Turning Radius: 10.0m

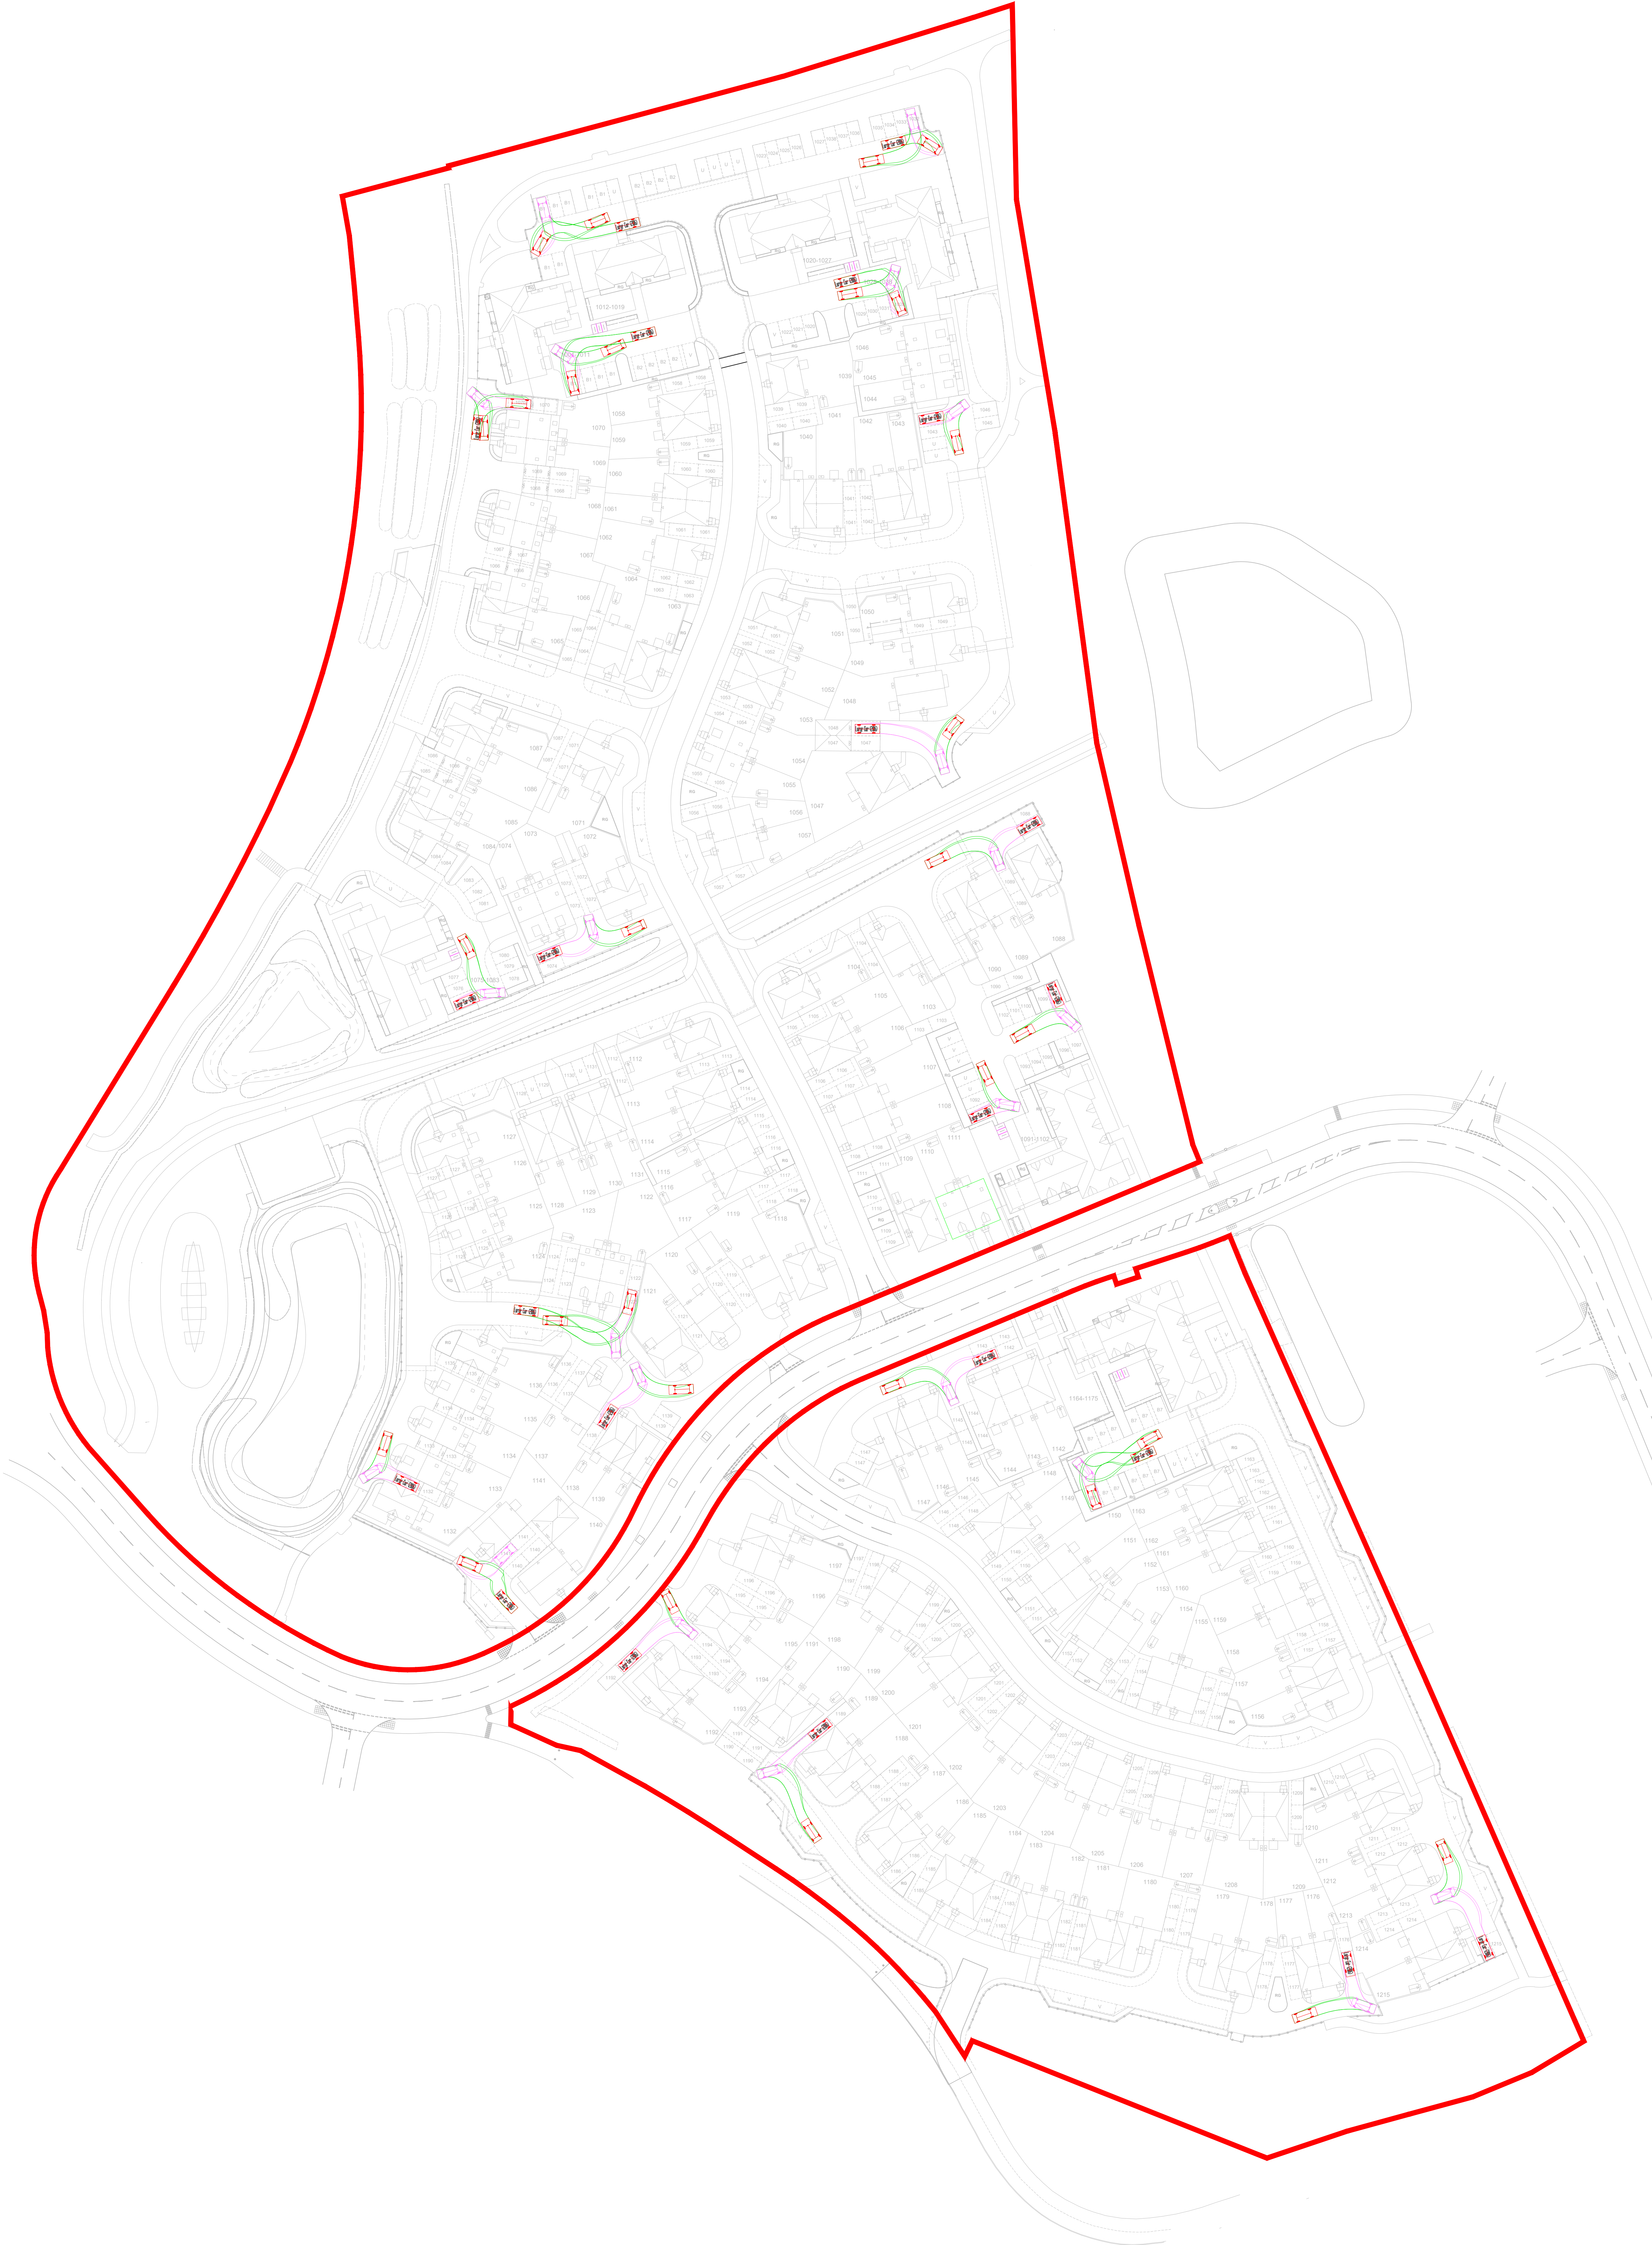

P3	04.25	REVISED LAYOUT	COL	SM
P3	04.25	LAYOUT UPDATED	AD	SM
P1	02.25	FIRST ISSUE	TDM	SM
No.	Date	Description	Drawn	Checked



3 Tealgate, Chamham Park
Hungerford, Berkshire RG10 0YT
www.alpce.co.uk Tel: 01488 684390

Client:
**SOUTH WOKINGHAM
CONSORTIUM**

Project:
SOUTH WOKINGHAM SDL

File:
**R10 LAYOUT
SWEEP PATH ANALYSIS
PARKING END SPACES**

Drawn:
FOR PLANNING

Scale:	Date:	Drawn:	Checked:
1:500 @ A0	FEB 2025	TDM	SM
Drawn:			Revised:
A389-096			P3