


© ABLEY LETCHFORD PARTNERSHIP LTD.
This drawing should not be reproduced without consent.

- SURFACE WATER CATCHMENT NOTES:**
- Do not scale.
 - This drawing is to be read in conjunction with and checked against all other drawings. Engineering details, Specification and any structural, Geotechnical or other specialist document provided.
 - Total catchment areas shown do not include urban creep. Refer to drainage calculations.
 - Catchment areas refer only to parcels under current RM application.
 - Coefficient of discharge (Cv) has been modelled at 1.0 for rooftops.
- KEY**
- Network 1 Catchment area
 - Network 2 Catchment area
 - R10-R14 Link Road - Draining to Beam R10 and included in calculations
- STORM**
- Proposed adoptable sewer & MH connection
 - Highway gully and 150mm connection
 - Proposed Control Manhole
 - Proposed Catchpit Manhole
 - Headwall
 - Cellular Storage
 - Proposed Permeable Paving
 - Proposed Rain Garden Tree Pit and Outfall

B	05.25	UPDATED TO SUIT NEWEST LAYOUT	RG	RF
A	02.25	FIRST ISSUE	JAS	RF
Rev	Draw	Description	Drawn	Checked

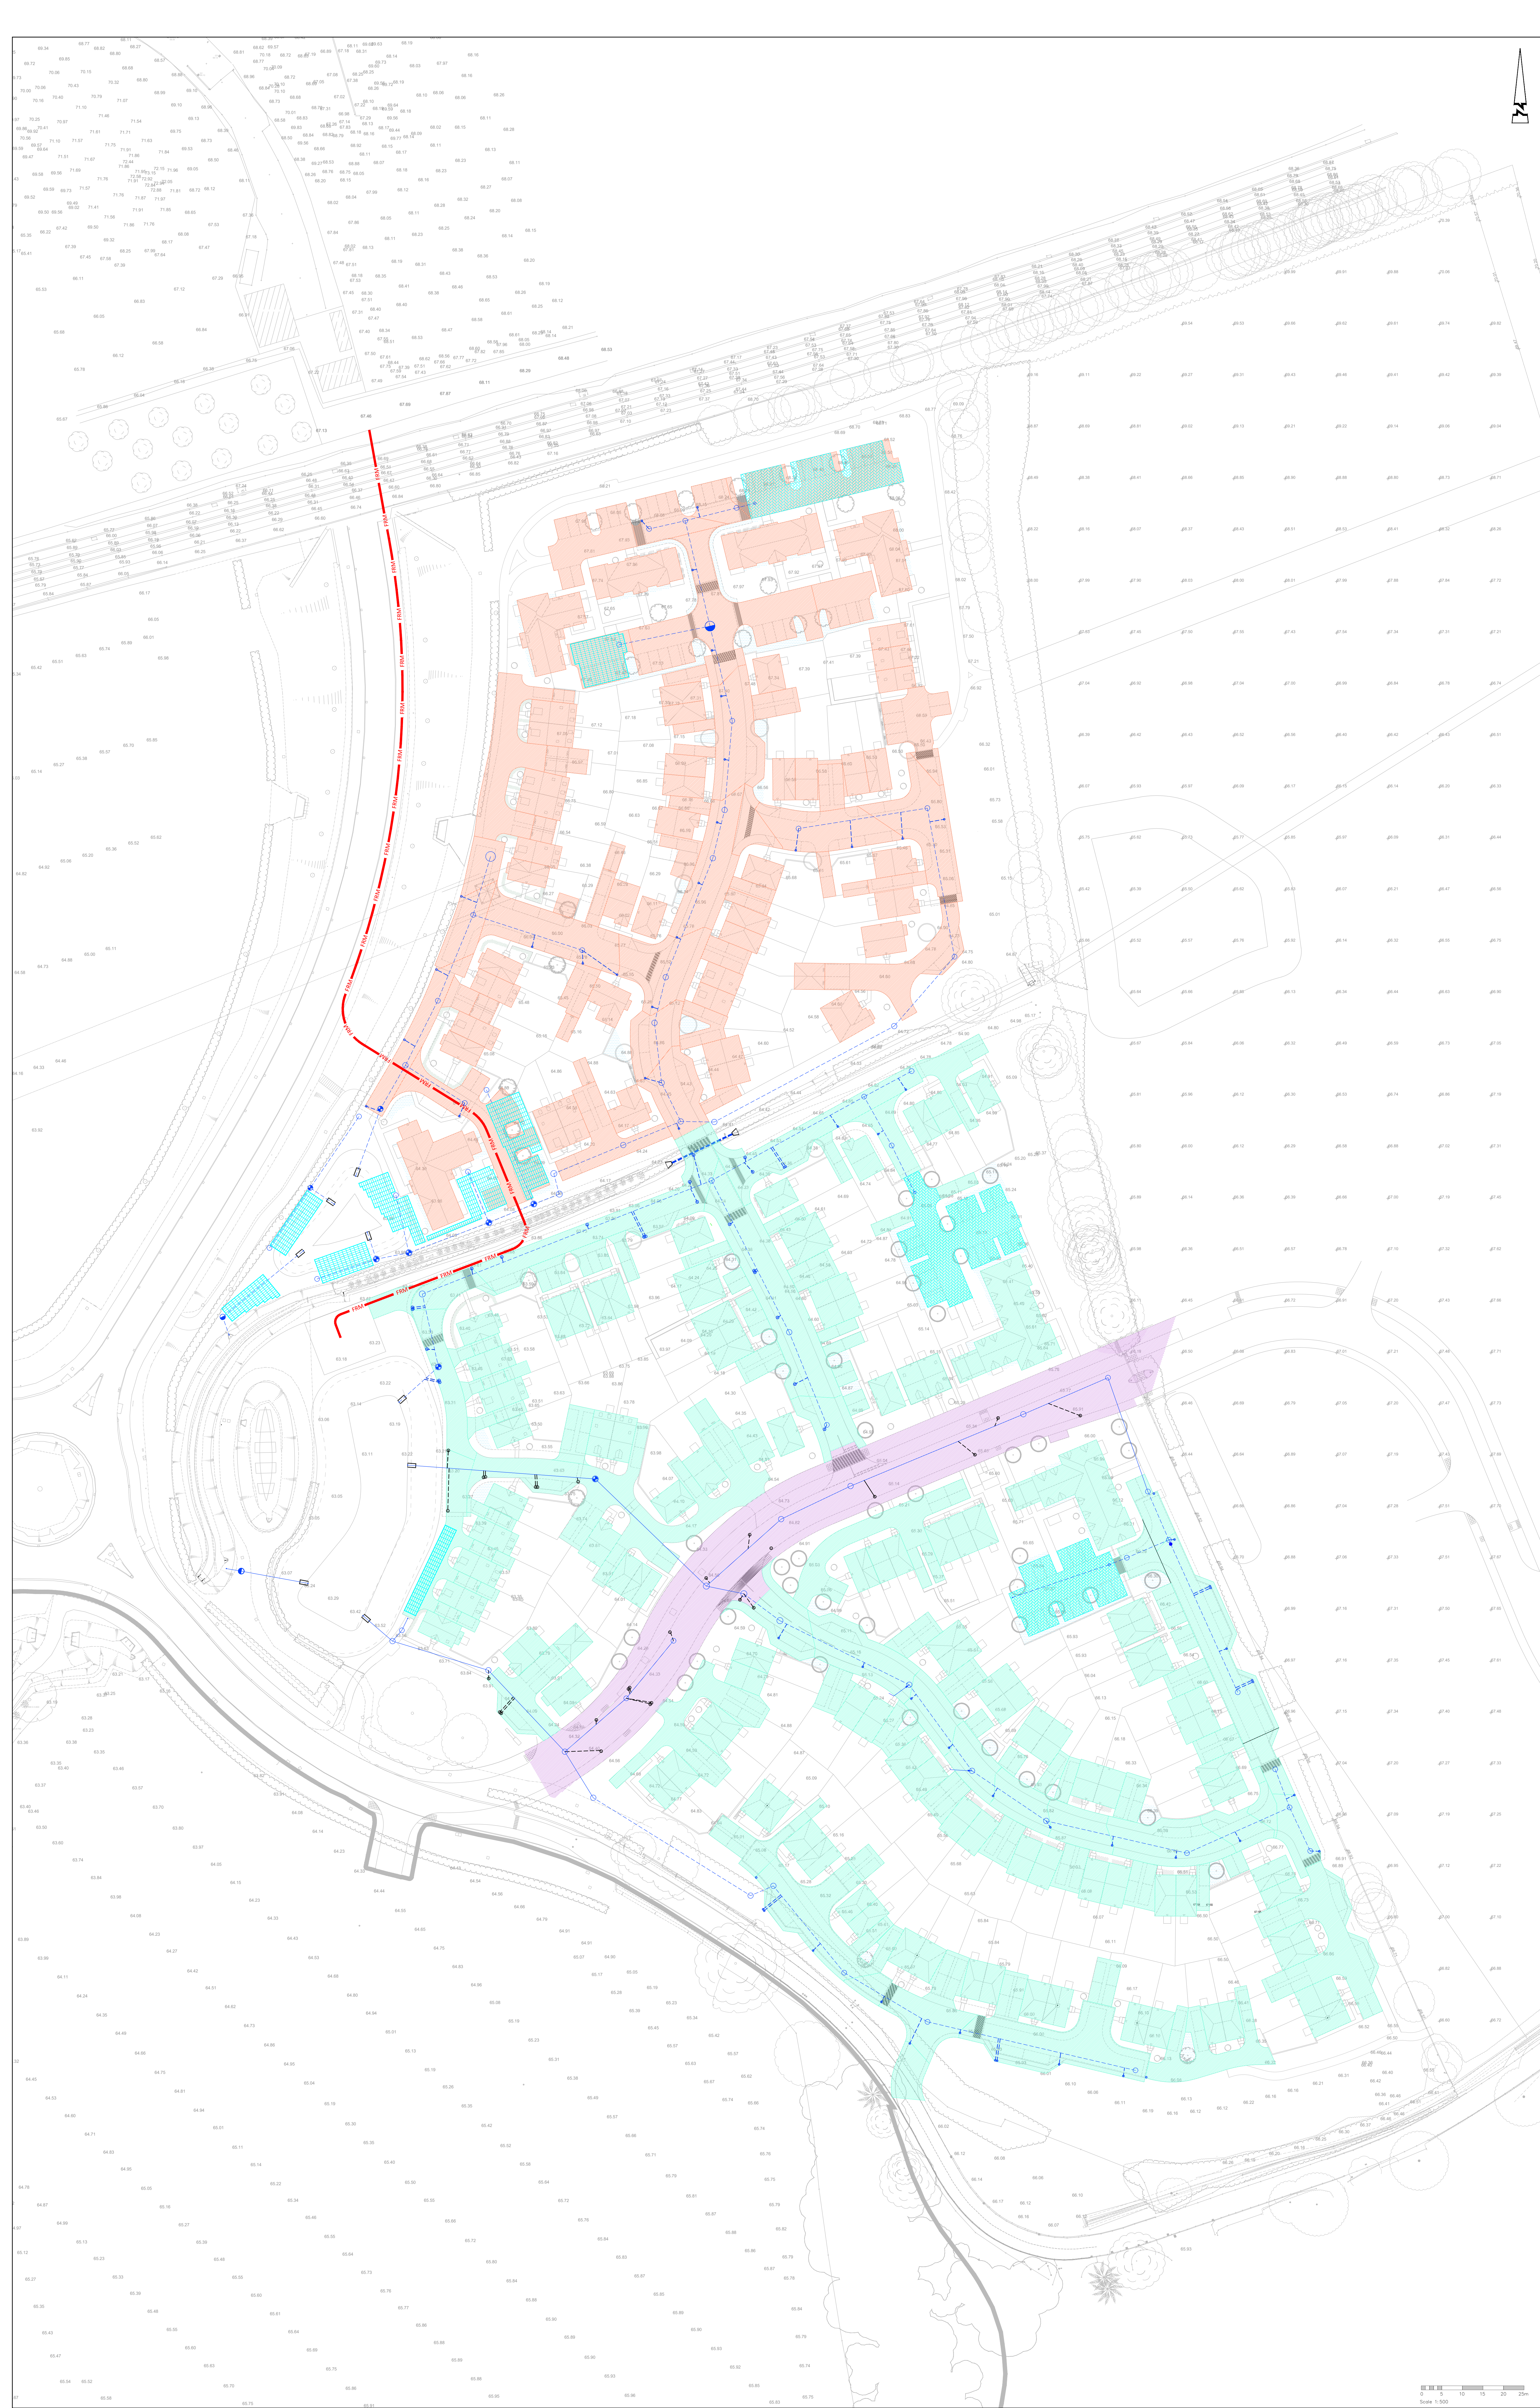

Client
MILLER HOMES

Project
**SOUTH WOKINGHAM SDL
PHASE 2B R10 RESERVED
MATTERS APPLICATION**

Title
**SURFACE WATER
CATCHMENT PLAN**

Scale	Date	Drawn	Checked
4:500 @ A0	FEB 2025	JJS	RF
Drawing No	Project No	Sheet	Revision
A389-R10-RM-505		B	

