


- FOUL WATER CATCHMENT NOTES:
1. Do not scale.
 2. This drawing is to be read in conjunction with and checked against all other drawings, Engineering details, Specification and any structural, Geotechnical or other specialist document provided.
 3. Foul water discharge is based on 4000l/s per plot.
 4. Catchment numbers refer only to parcels under current RM application.

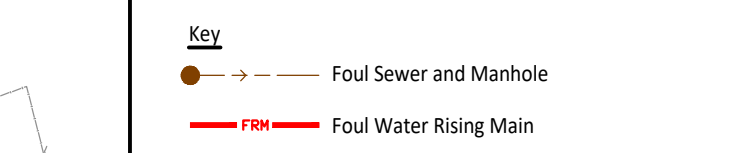

B	10.20	FIRST ISSUE	AS	RF
A	10.20	FIRST ISSUE	AS	RF
Rev	Draw	Description	Drawn	Checked



Client
MILLER HOMES

Project
**SOUTH WOKINGHAM SDL
PHASE 2B R10 RESERVED
MATTERS APPLICATION**

File
**FOUL WATER
CATCHMENT PLAN**

Status

Scale	Draw	Date	Drawn	Checked
1:500 @ A0		FEB 2025	JJS	RF
Drawing No	Project			
A389-R10-RM-506	B			

Scale 1:500

0 5 10 15 20 25m