



LEGEND

TREE PROTECTION FENCING & EXCLUSION ZONE

All Tree Protection Fence (TPF) shall be installed prior to any plant activity on the site, including excavation, utility installation, groundworks, and not drying. Once erected, all TPF will be regarded as permanent and will not be removed or altered without prior recommendation by the project environmental and approval of the local planning authority.

Tree Protection Fence shall comprise of Hesse type panels on posts, well braced by adjustment to scaffold pole uprights driven firmly into the ground. Once the exclusion zone has been protected by barriers and/or ground protection, construction work can commence. All weather notices may be erected on the barriers.

TREE TO BE RETAINED

TREE TO BE REMOVED

HEDGE/GROUP CANOPY TO BE REDUCED - THIS APPLICATION

Hedge to be trimmed back from the red dashed line to the green line as indicated.

HEDGE CANOPY TO BE REDUCED - FROM DIFFERENT APPLICATION

SECTION OF WHIP PLANTING TO BE TRANSLOCATED

A CATEGORY TREE

B CATEGORY TREE

C CATEGORY TREE

U CATEGORY TREE

ROOT PROTECTION AREA (RPA) FOR RETAINED TREES

TPD AREA

Area within this line indicates Group/Area TPD

SENSITIVE EXCAVATION

The required excavation is within retained RPA. To reduce impacts to underlying roots the excavation is to be conducted in a sensitive manner, either by use of hand tools and an spade where feasible or through use of an excavator with a toothless bucket and under direct supervision.

The original of this drawing was produced in colour- a monochrome copy should not be relied upon.

0 5 10 15 20 25m

A	30/04/25	Update to layout	WTW
Rev	Date	Details	Drawn

ACD ENVIRONMENTAL

HEAD OFFICE
Rodbourne Rail Business Centre, Grange Lane,
Malmesbury, SN16 0ES
Tel: 01666 825646

Unit 7, Godalming Business Centre, Woolsack Way
Godalming, GU7 1XW
Tel: 01483 425714


Suite 6, Crescent House, Yonge Close,
Eastleigh, SO50 9SX
Tel: 02382 026300

email: mail@acdenv.co.uk
www.acdenviroental.co.uk

Copyright of ACD. All rights described in Chapter IV of the Copyright, Designs and Patents Act 1988 have been generally asserted. 2015. Copyright of this plan remains with ACD until all fees have been paid in full.

miller homes

scheme: South Wokingham
Phase R10
client: Miller Homes
drawing: Tree Protection Plan
date: 31/01/2025
scale: 1:500@A1
dwg no: MILL24614-03A
Sheet 1 of 2
drawn: WTW checked: HEP

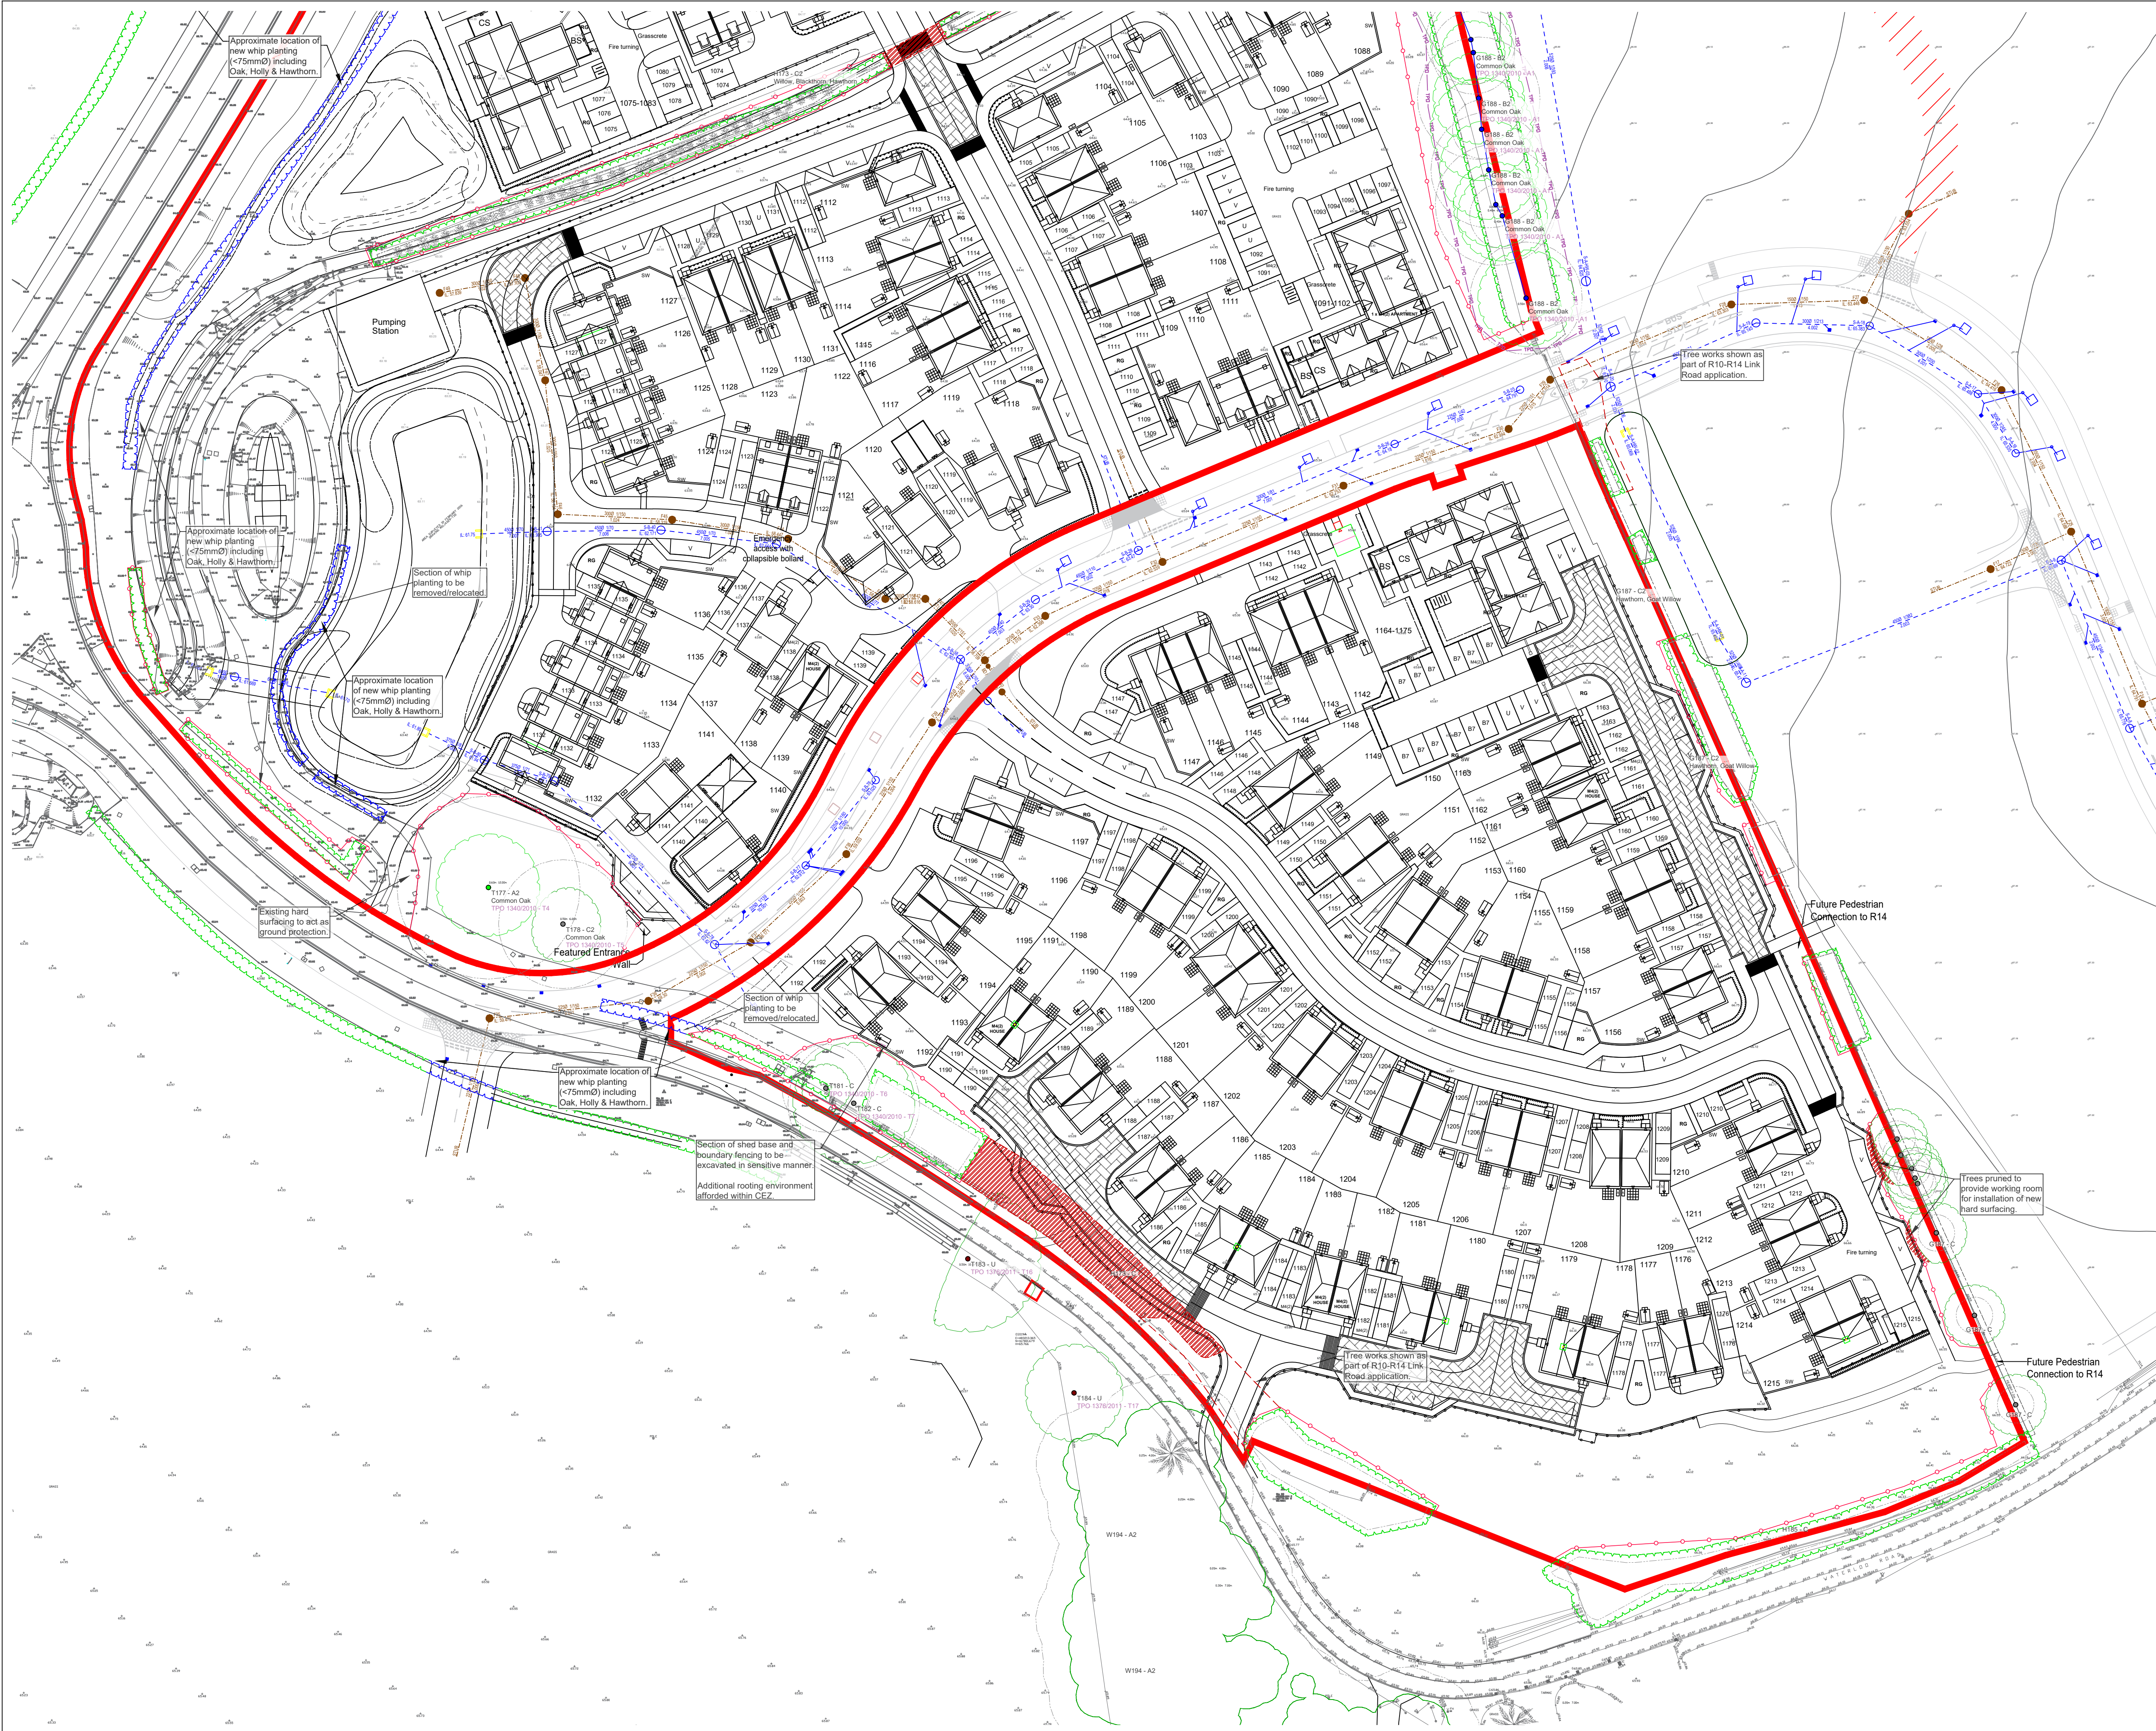


LEGEND

TREE PROTECTION FENCING & EXCLUSION ZONE


All Tree Protection Fence (TPF) shall be installed prior to any plant activity on the site, including excavation, utility installation, groundworks, and soil stripping. Once erected, all TPF will be regarded as permanent and will not be removed or altered without prior recommendation by the project arboriculturist and approval of the local planning authority.

Tree Protection Fence shall comprise of these type panels on posts; well braced by adjustment to scaffold pole uprights driven firmly into the ground. Once the exclusion zone has been protected by barriers and/or ground protection, construction work can commence. All weather notices may be erected on the barriers.

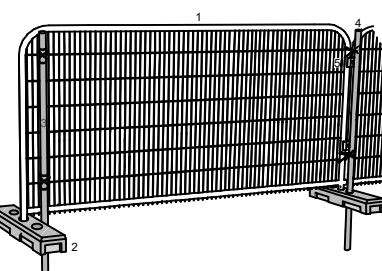

- 1 Weldmesh (e.g. Heries) Panels
- 2 Concrete or rubber blocks
- 3 Scaffold pole uprights driven firmly into ground, then secured to panels with wire ties, or
- 4 Uprights driven firmly into ground through hole in block, then secured to panels with wire ties.
- 5 Panels to be interlinked using clamps.

TREE TO BE RETAINED

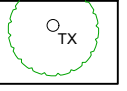


TREE TO BE REMOVED




HEDGE/GROUP CANOPY TO BE REDUCED - THIS APPLICATION


Hedge to be trimmed back from the red dashed line to the green line as indicated.

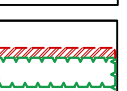


HEDGE CANOPY TO BE REDUCED - FROM DIFFERENT APPLICATION

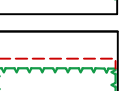


SECTION OF WHIP PLANTING TO BE TRANSLOCATED

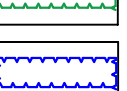

A CATEGORY TREE

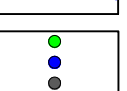

B CATEGORY TREE

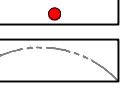

C CATEGORY TREE



U CATEGORY TREE



ROOT PROTECTION AREA (RPA) FOR RETAINED TREES



TPD AREA

Area within this line indicates Group/Area



SENSITIVE EXCAVATION

The required excavation is within retained RPA. To reduce impacts to underlying roots the excavation is to be conducted in a sensitive manner, either by use of hand tools and an spade where feasible or through use of an excavator with a toothless bucket and under direct supervision.





The original of this drawing was produced in colour - a monochrome copy should not be relied upon.



Rev	Date	Update to layout	Details	WTW
A	30/04/25	Update to layout		Drawn



ACD ENVIRONMENTAL

HEAD OFFICE
Rodbourne Rail Business Centre, Grange Lane,
Malmesbury, SN16 0ES
Tel: 01666 825646

Unit 7, Godalming Business Centre, Woolpack Way
Godalming, GU7 1XW
Tel: 01483 425714

Suite 6, Crescent House, Yonge Close,
Eastleigh, SO50 9SX
Tel: 02382 026300

email: mail@acdenv.co.uk
www.acdenvironmental.co.uk

Copyright of ACD. All rights described in Chapter IV of the Copyright, Designs and Patents Act 1988 have been generally asserted. 2015. Copyright of this plan remains with ACD until all fees have been paid in full.