


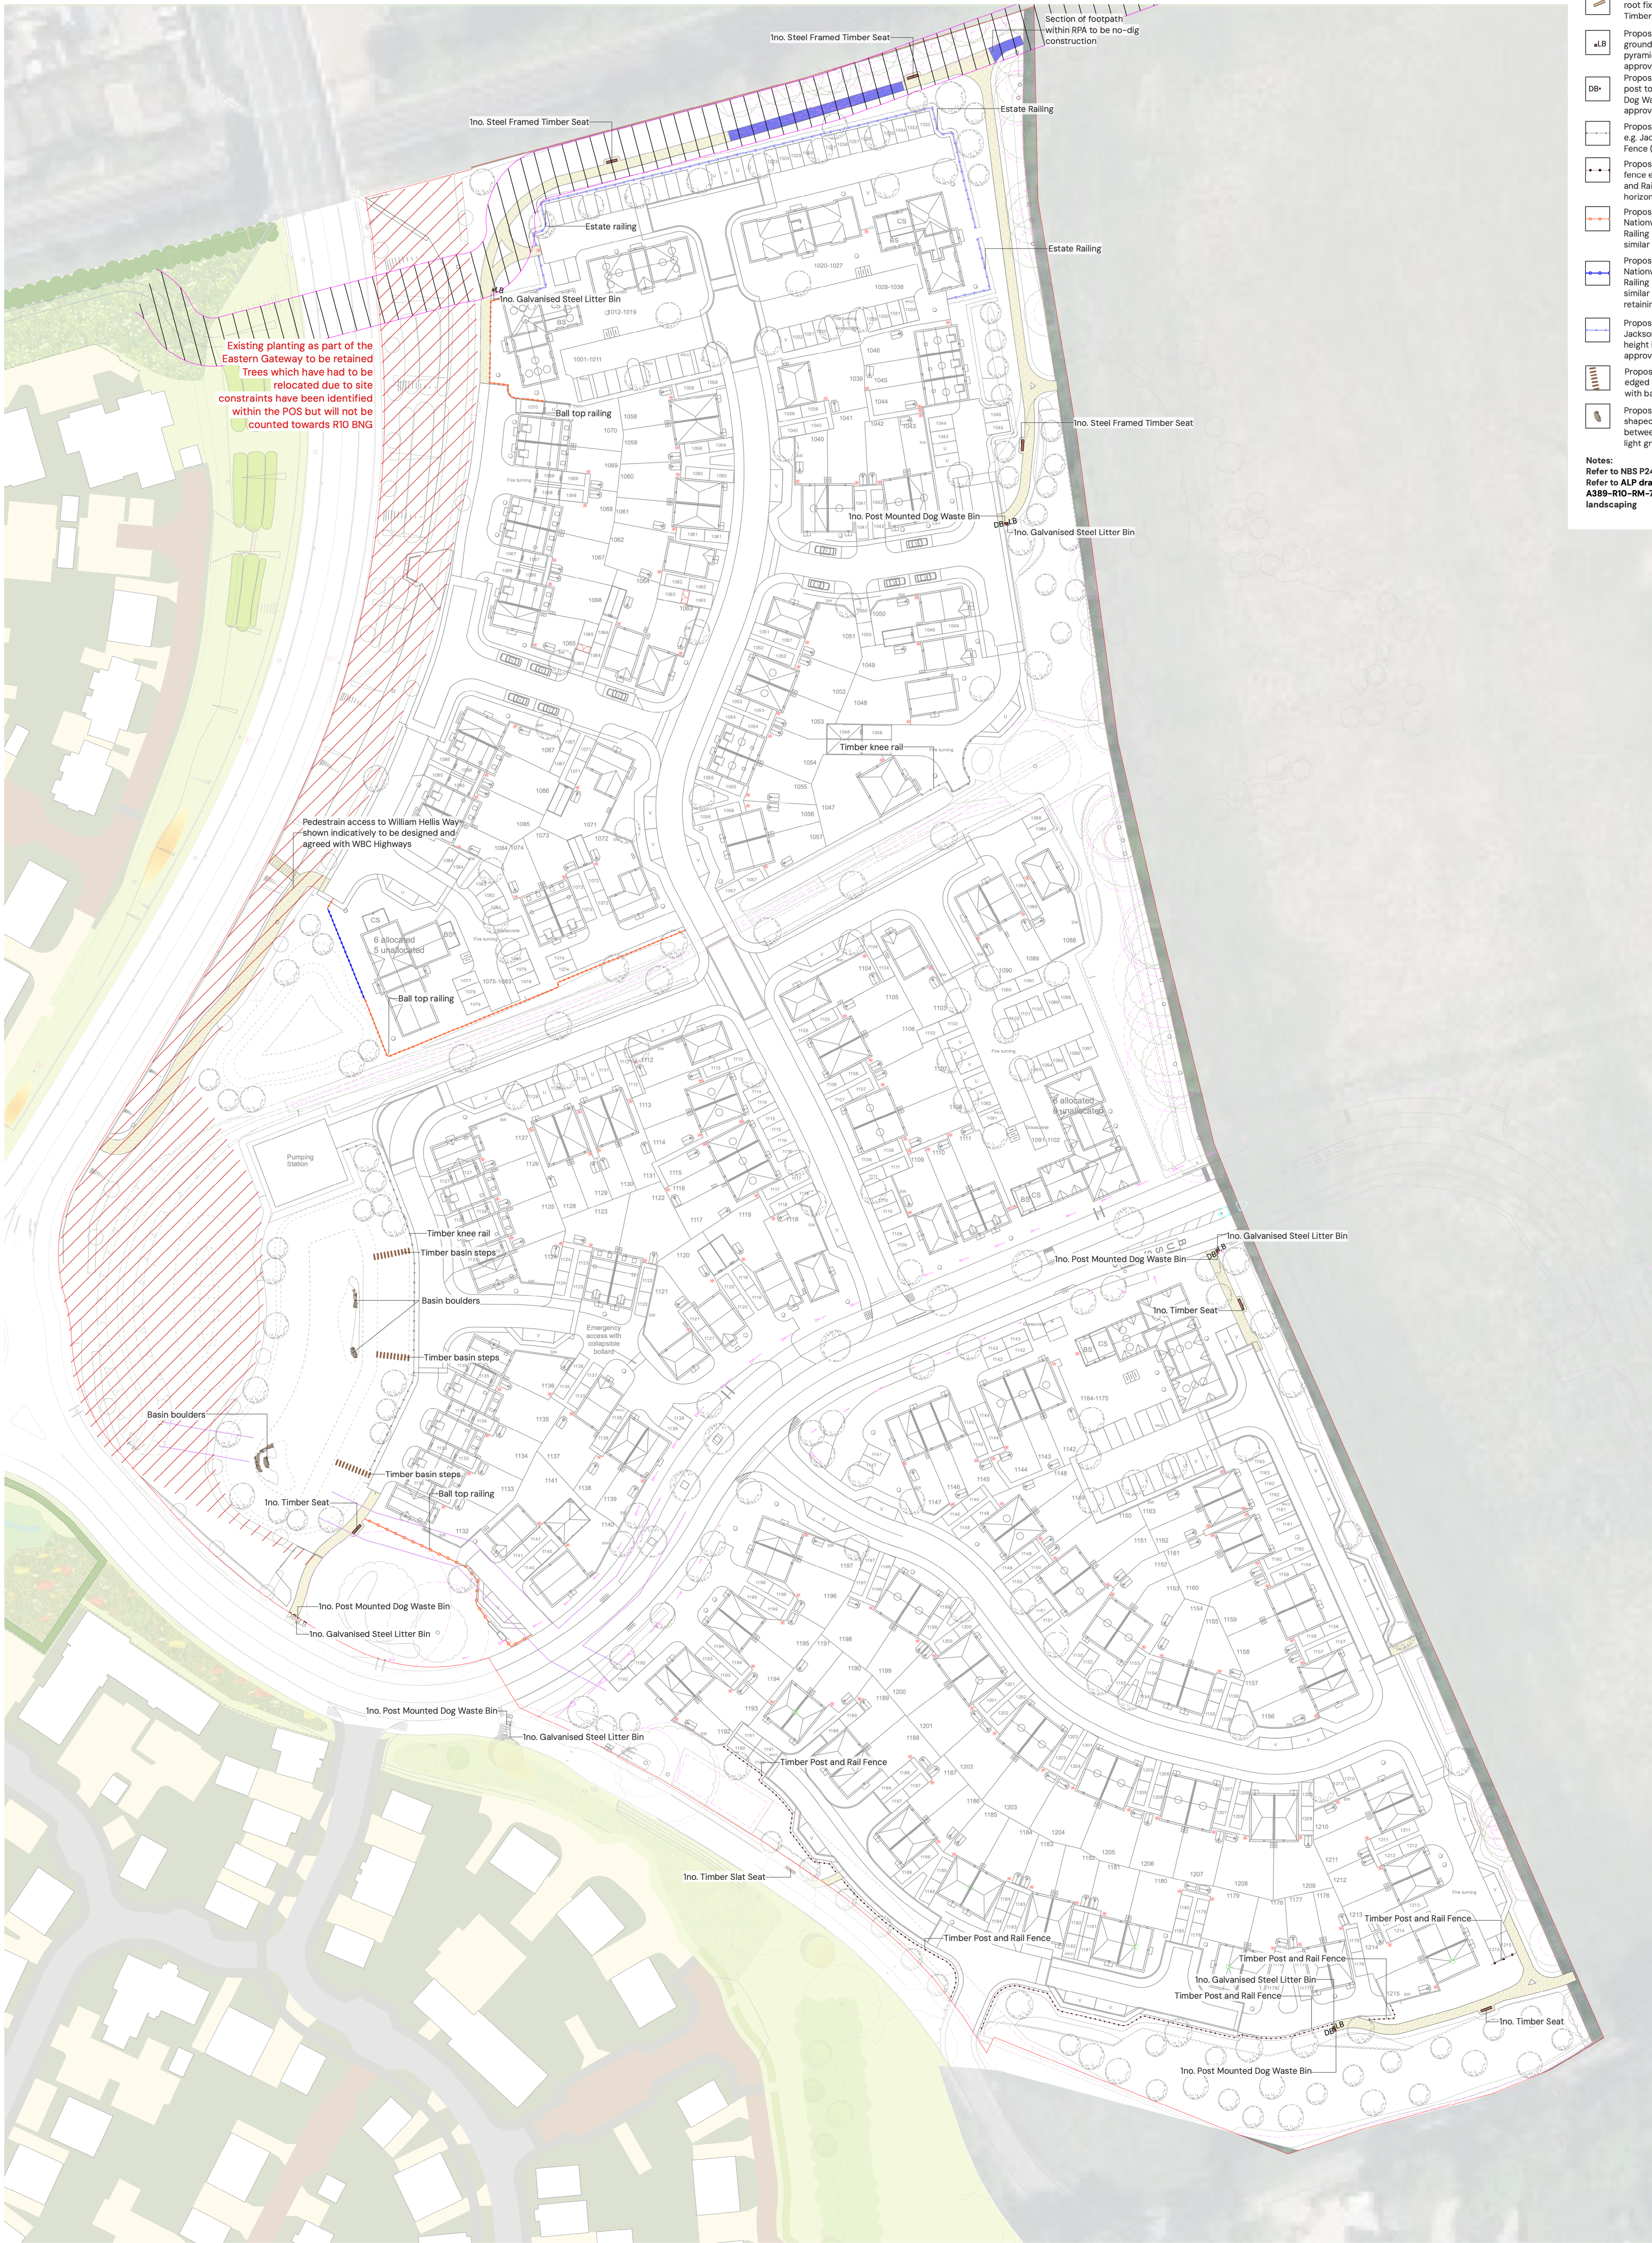

- KEY**
- Planning Red Line
 - Proposed 2m hoggin footpath with timber edging
 - Proposed no dig path construction through existing RPAs
 - Proposed timber seat to be root fixed e.g. Broxap Hatten Rustic 4 Slat Seat (or similar approved)
 - Proposed steel framed timber seat to be root fixed e.g. Broxap Roslin Steel Framed Timber Seat (or similar approved)
 - Proposed galvanised steel litter bin to be ground vied e.g. Eco Steel Litter Bin with pyramid lid in black RAL 9005 (or similar approved)
 - Proposed post mounted dog waste bin, post to be root fixed e.g. Broxap 40L Sirius Dog Waste bin in red RAL 3020 (or similar approved)
 - Proposed 450mm height timber knee rail e.g. Jacksons Fencing Diamond Wood Rail Fence (or similar approved)
 - Proposed 15m height timber post and rail fence e.g. Jacksons Fencing Square Post and Rail Fencing with three sawn square horizontal rails (or similar approved)
 - Proposed 12m height ball top railing e.g. Nationwide Fencing Supplies Ball Top Railing 12m system in black RAL 9005 (or similar approved)
 - Proposed 12m height ball top railing e.g. Nationwide Fencing Supplies Ball Top Railing 12m system in black RAL 9005 (or similar approved) to be fixed on top of retaining wall
 - Proposed 12m height estate railing e.g. Jacksons Fencing Estate Railing 12m height in black RAL 9005 (or similar approved)
 - Proposed timber steps to basin - timber edged with non slip edge top to be sown with basin grassland as required
 - Proposed boulders within basin. Glacially shaped boulders in a range of sizes between 600mm-700mm in a mixture of light gray and light brown
- Notes:**
Refer to NBS P24-2114_EN_006 for further details
Refer to ALP drawings A389-R10-RM-712, A389-R10-RM-701 for further details on hard landscaping

© Pegasus Planning Group Limited. © Crown copyright and database rights OS 100042093. Promap Licence number 100020449. EnmapSite Licence number 0100031673. Terms & Conditions @ pegasusgroup.co.uk

Parcel R10 - Phase 2B South Wokingham Strategic Development Location Detailed Public Open Space Hard Landscape Proposals

**PEGASUS
GROUP**