

proposed rear elevation



proposed side elevation



proposed front elevation

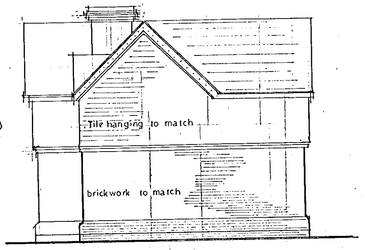

proposed side elevation

PROPOSED FIRST FLOOR LAYOUT

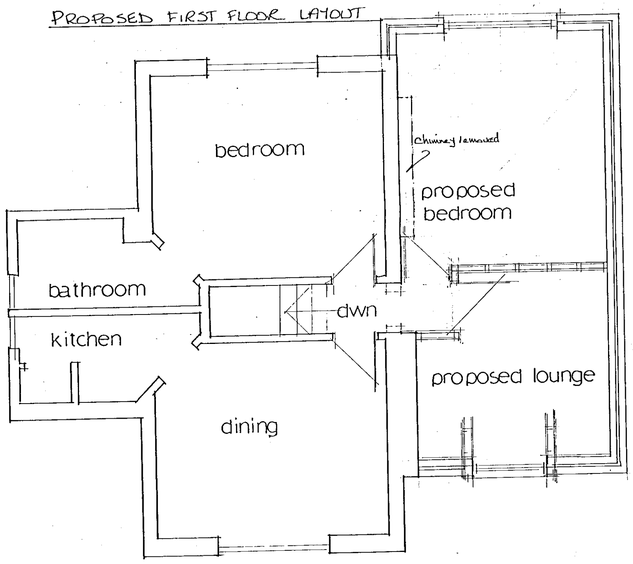

PROPOSED GROUND FLOOR LAYOUT

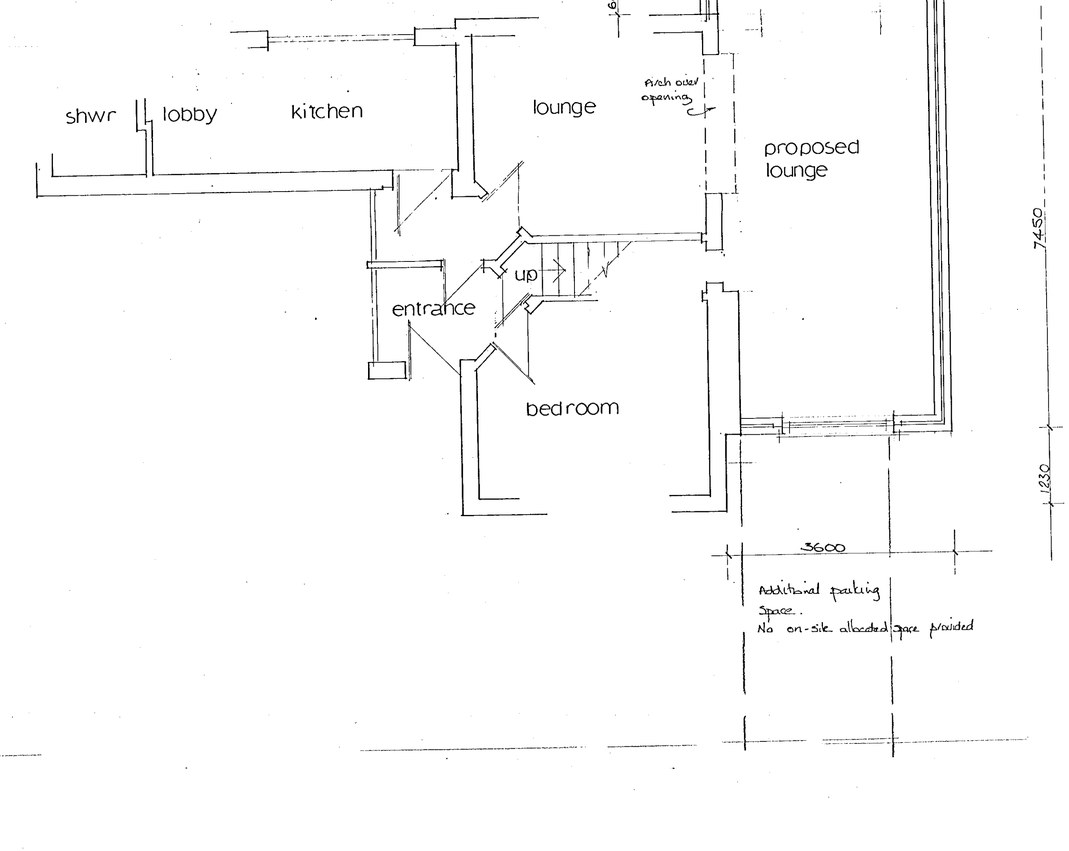

Notes:
All dimensions must be checked on site and not scaled from this drawing.

A	March 00	Window on plan reduced
	Date	Revisions

© copyright

Client
JULIE CAREY

Job Title
CANTLEY LODGE
WOKINGHAM

Drawing Title
2 storey side extension

02.MAR2000* 0702

Scale 1:50 1:100

Date Feb 00 | Drawn by hen

Drg. No. C/800 | Rev. A

594 x 841mm A1

27/3/00



proposed rear elevation



proposed side elevation



proposed front elevation

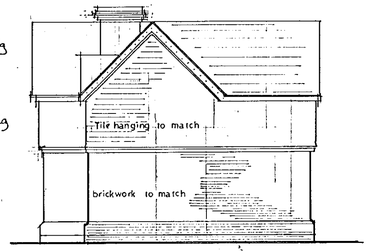

proposed side elevation

PROPOSED FIRST FLOOR LAYOUT

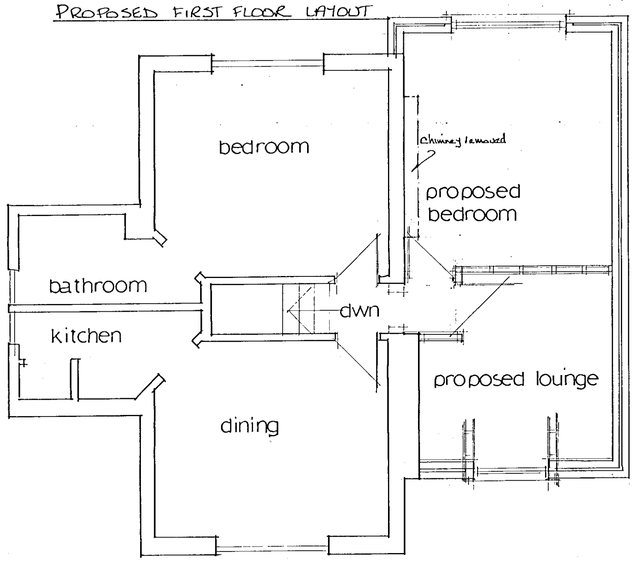

PROPOSED GROUND FLOOR LAYOUT

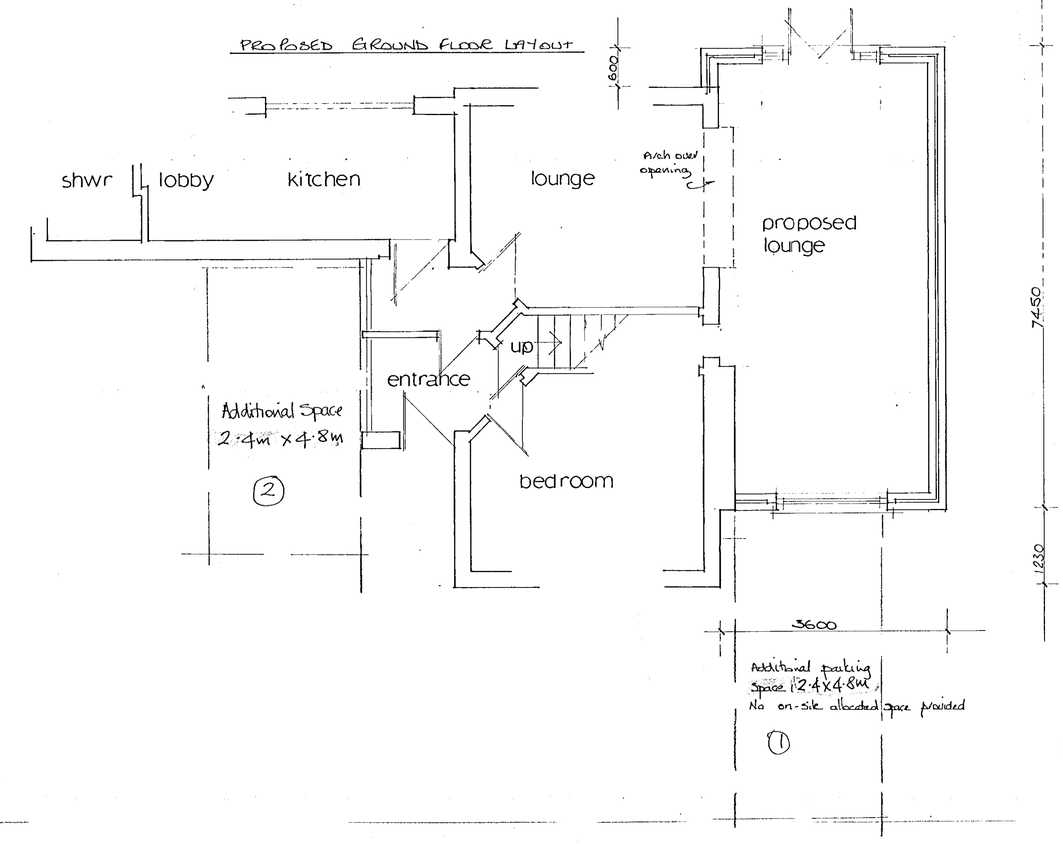

Notes:
All dimensions must be checked on site and not scaled from this drawing.

B	APR 00	Parking noted.
A	MAR 00	Window on plan revised
	Date	Revisions

© copyright

0702 - J

ADDITIONAL PLAN

Client
JULIE CAREY

Job Title
CANTLEY LODGE
WOKINGHAM

Drawing Title
2 storey side extension

Scale 1:50 1:100

Date Feb 00 | Drawn by hen

Drg. No. C/800 | Rev. A B

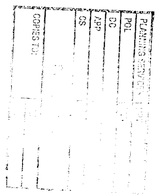

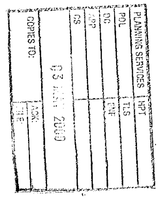

(ARCH.)

594 x 841mm A1

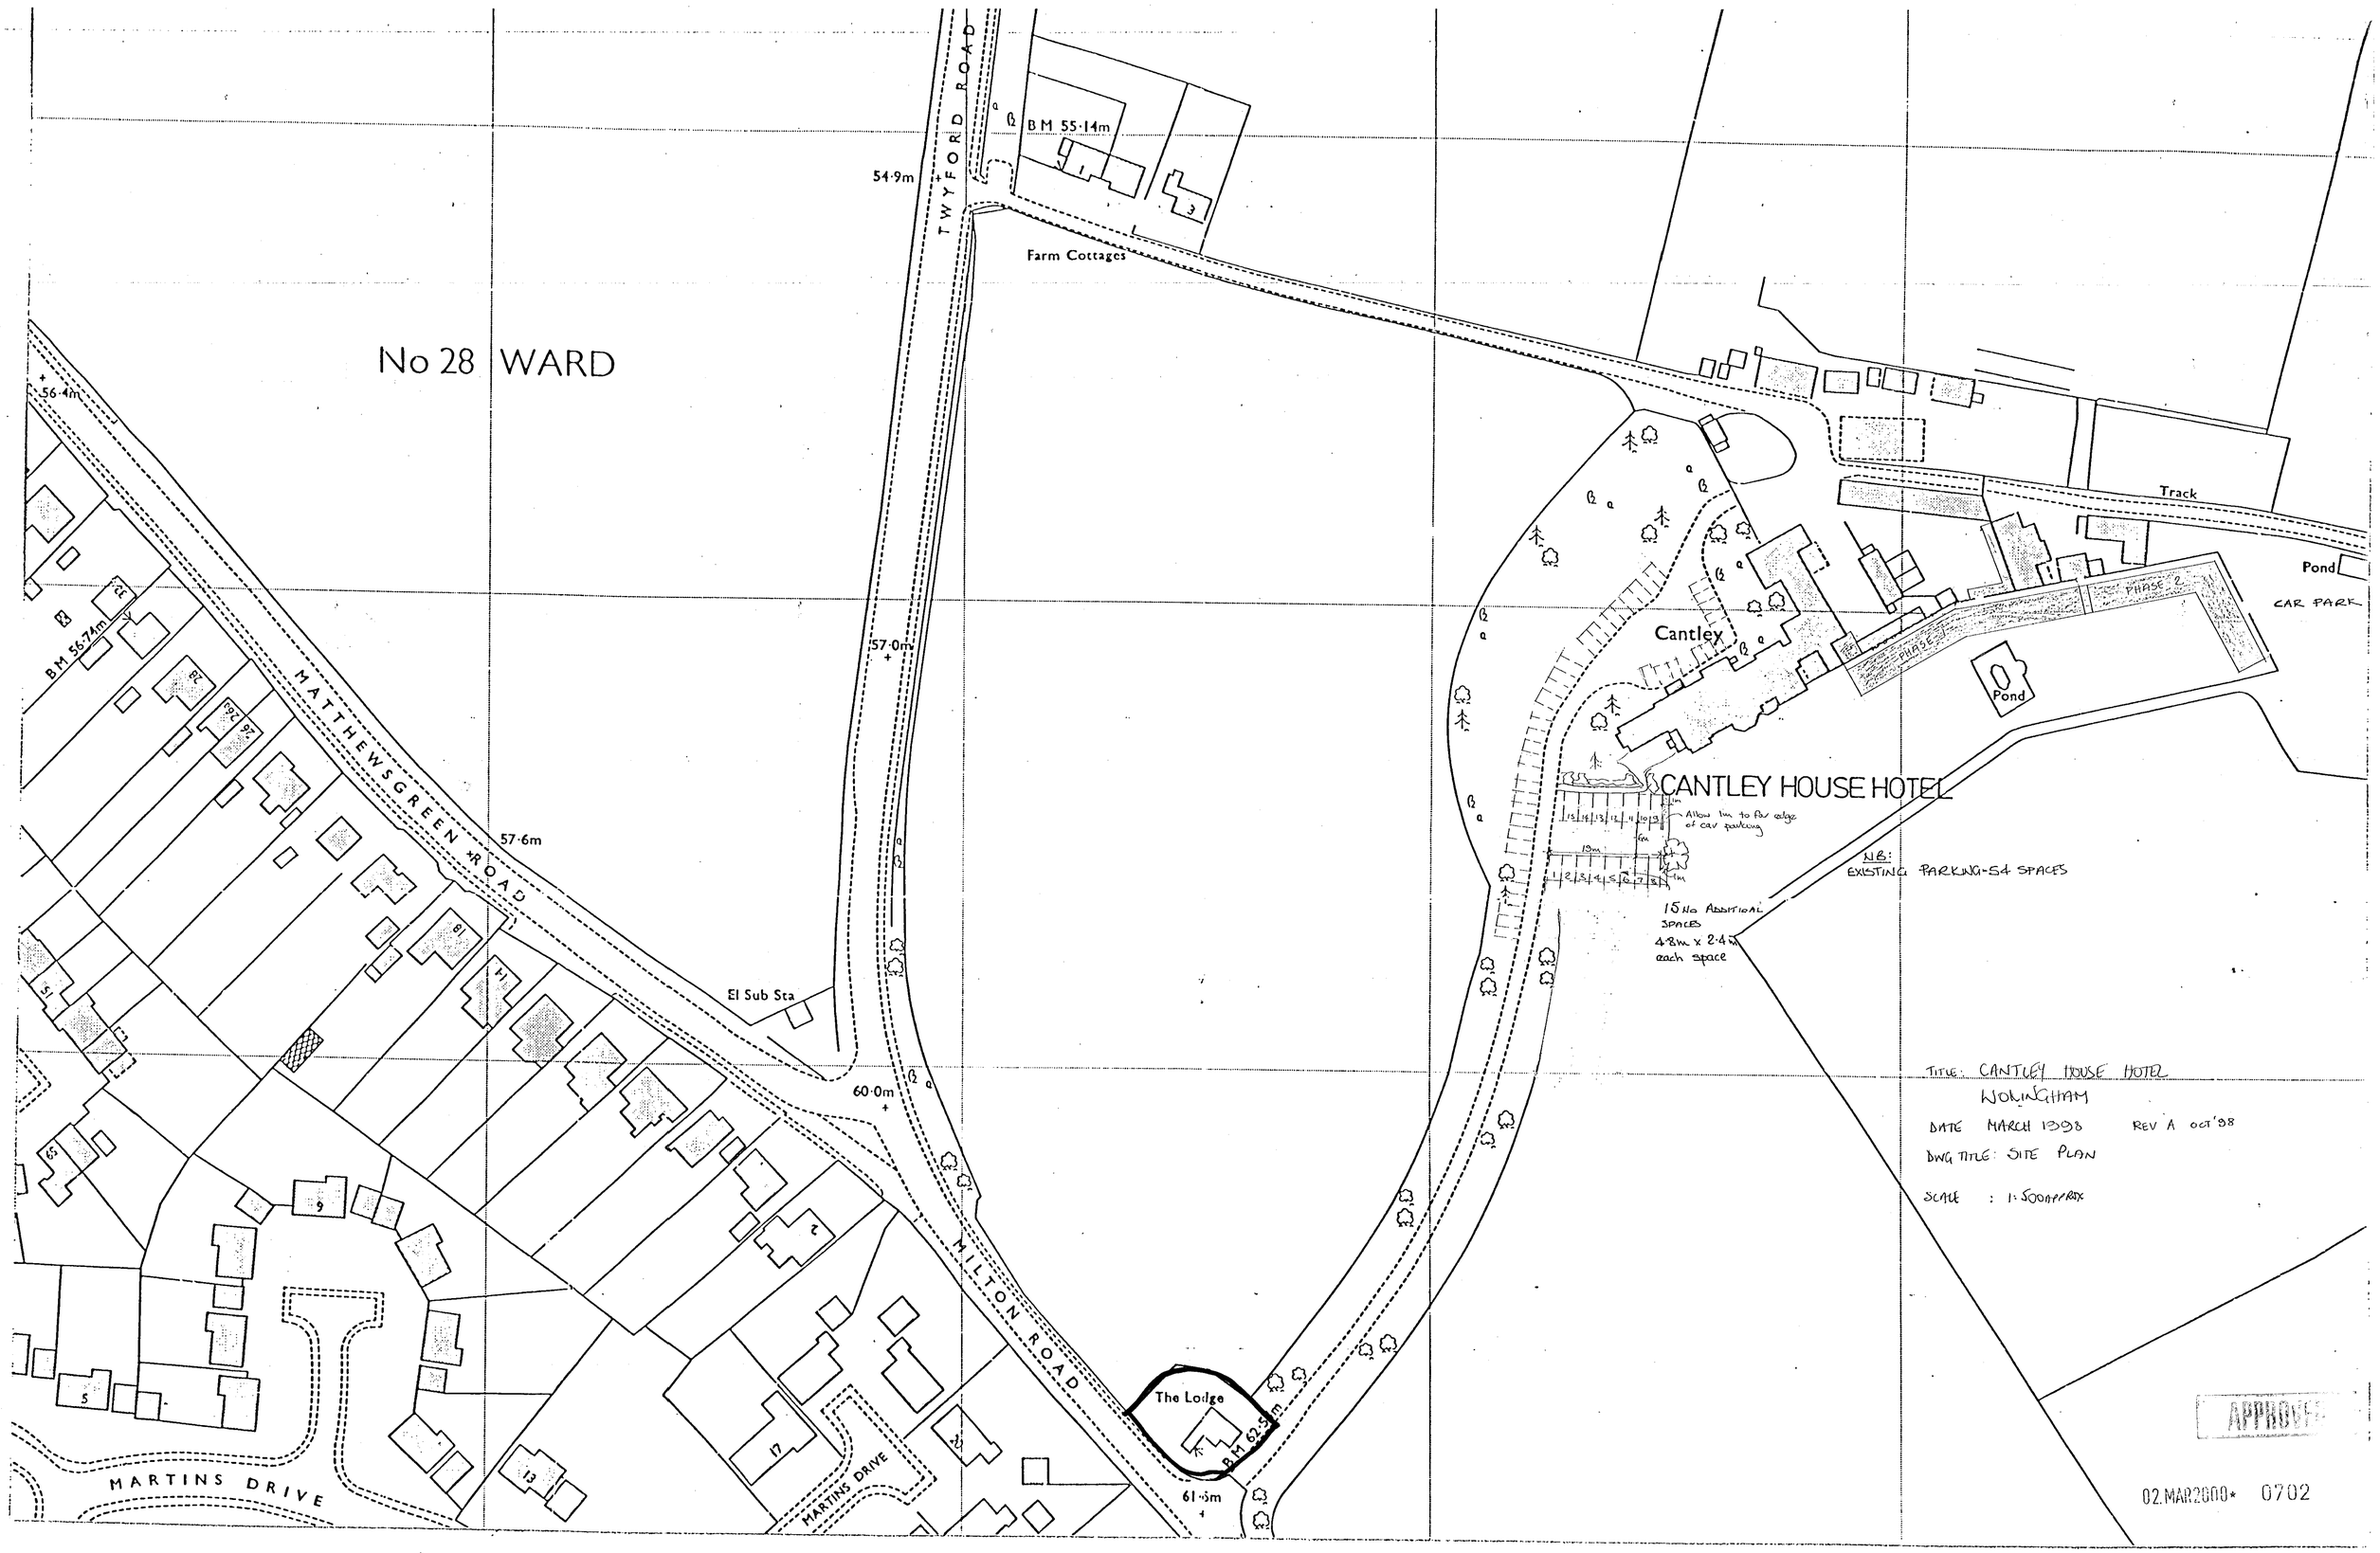
No 28 WARD
TWYFORD ROAD
BM 55·14m
54·9m
Farm Cottages
56·4m
BM 56·74m
MATTHEWSGREEN ROAD
57·0m
57·6m
El Sub Sta
60·0m
MILTON ROAD
The Lodge
BM 62·5m
61·6m
MARTINS DRIVE
MARTINS DRIVE
Track
Pond
CAR PARK
PHASE 2
PHASE 1
Pond
Cantley
CANTLEY HOUSE HOTEL
Allow 1m to far edge of car parking
NB:
EXISTING PARKING-54 SPACES
15 No ADDITIONAL SPACES
4·8m x 2·4m each space
TITLE: CANTLEY HOUSE HOTEL
WOKINGHAM
DATE MARCH 1998 REV A OCT'98
DWG TITLE: SITE PLAN
SCALE : 1:500 APPROX
APPROVED
02.MAR2000* 0702