



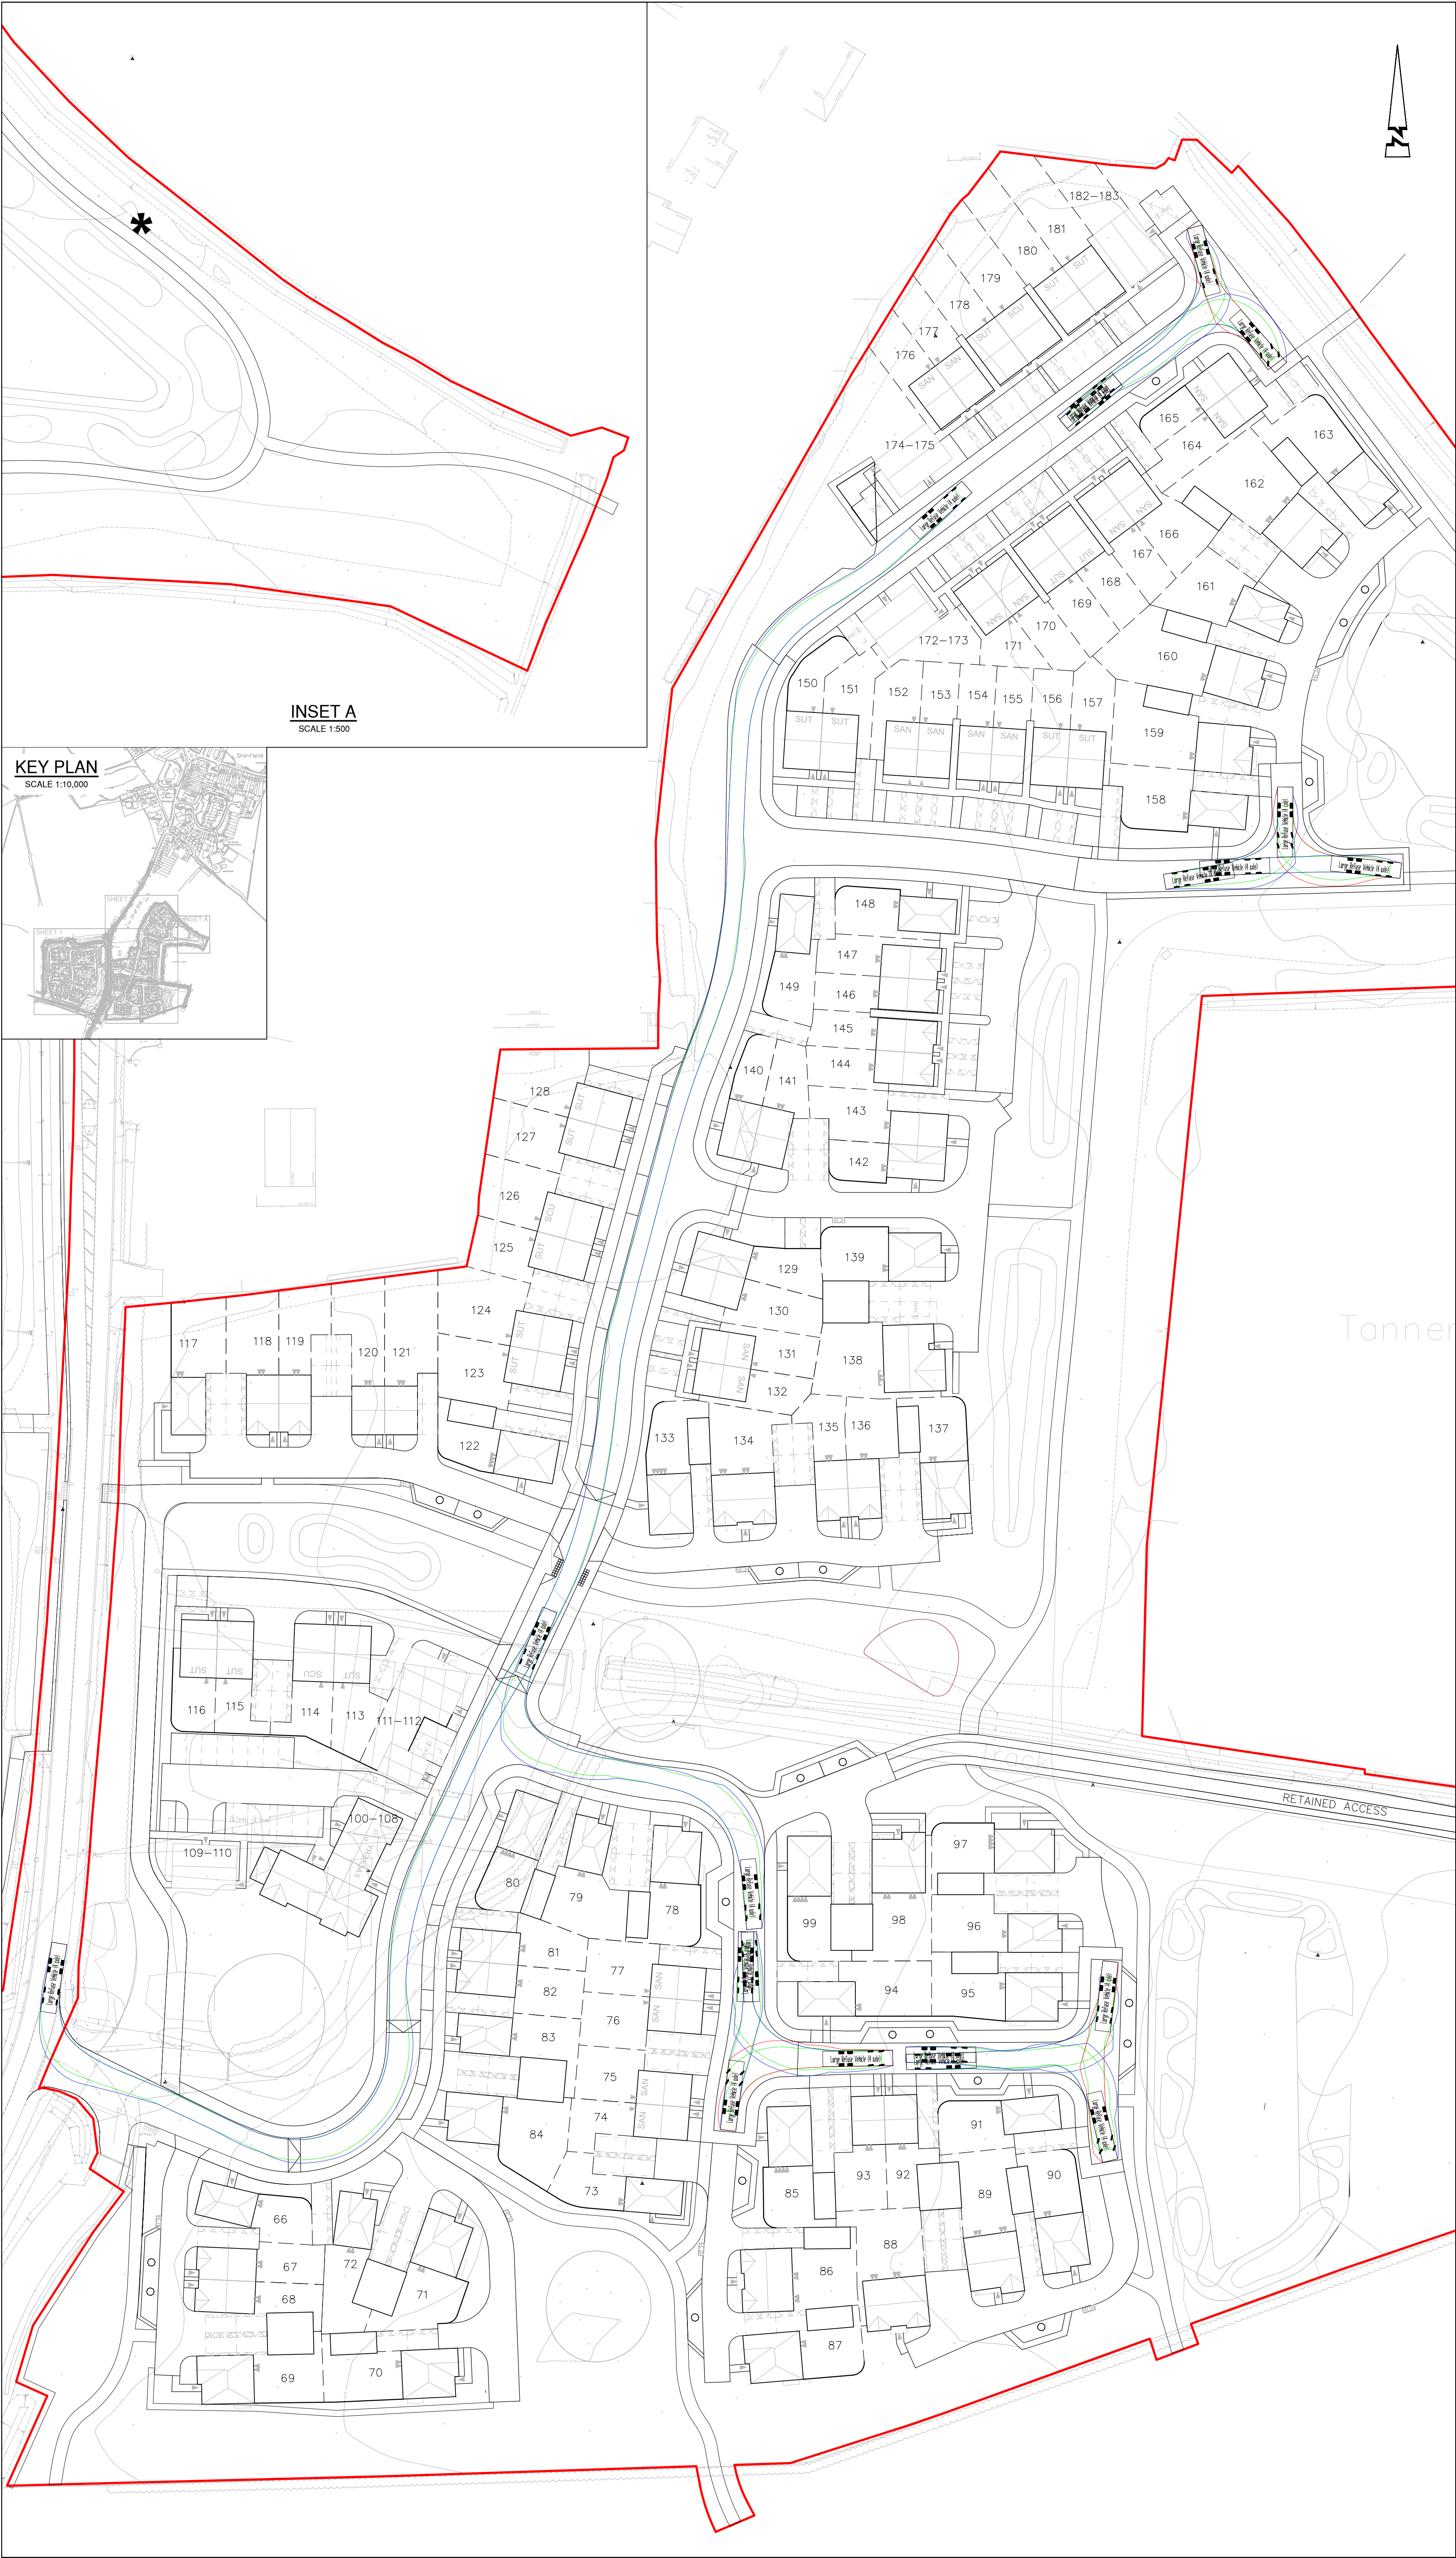

© ABLE LETCHFORD PARTNERSHIP LTD.
This drawing should not be reproduced without consent.

- GENERAL NOTES:
1. Do not scale.
 2. Refer to all other Project Drawings and supporting notes.

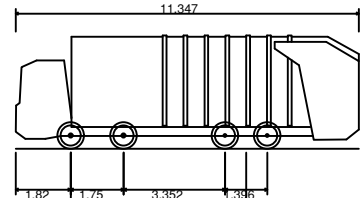

Large Refuse Vehicle (4 axle)
Overall Length 11.347m
Overall Width 2.500m
Overall Body Height 3.751m
Min Body Ground Clearance 0.304m
Track Width 2.500m
Lock to lock time 6.00s
Wait to Wall Turning Radius 11.530m

C	01.25	Updated to suit latest site layout.	DZ	DS
B	07.25	Updated to suit latest site layout.	LC	DS
A	04.25	First Issue	LC	DS

Rev	Date	Description	Drawn	Checked
-----	------	-------------	-------	---------



Client
BLOOR HOMES

Project
HYDE END ROAD, SHINFIELD

Title
**FULL APPLICATION
SWEEP PATH ANALYSIS
LARGE REFUSE SHEET 2**

Status

Scale	Date	Drawn	Checked
1:500 @ A1	APR 2025	LC	DS

Drawing No	Revision
HD068-FA-082	C