


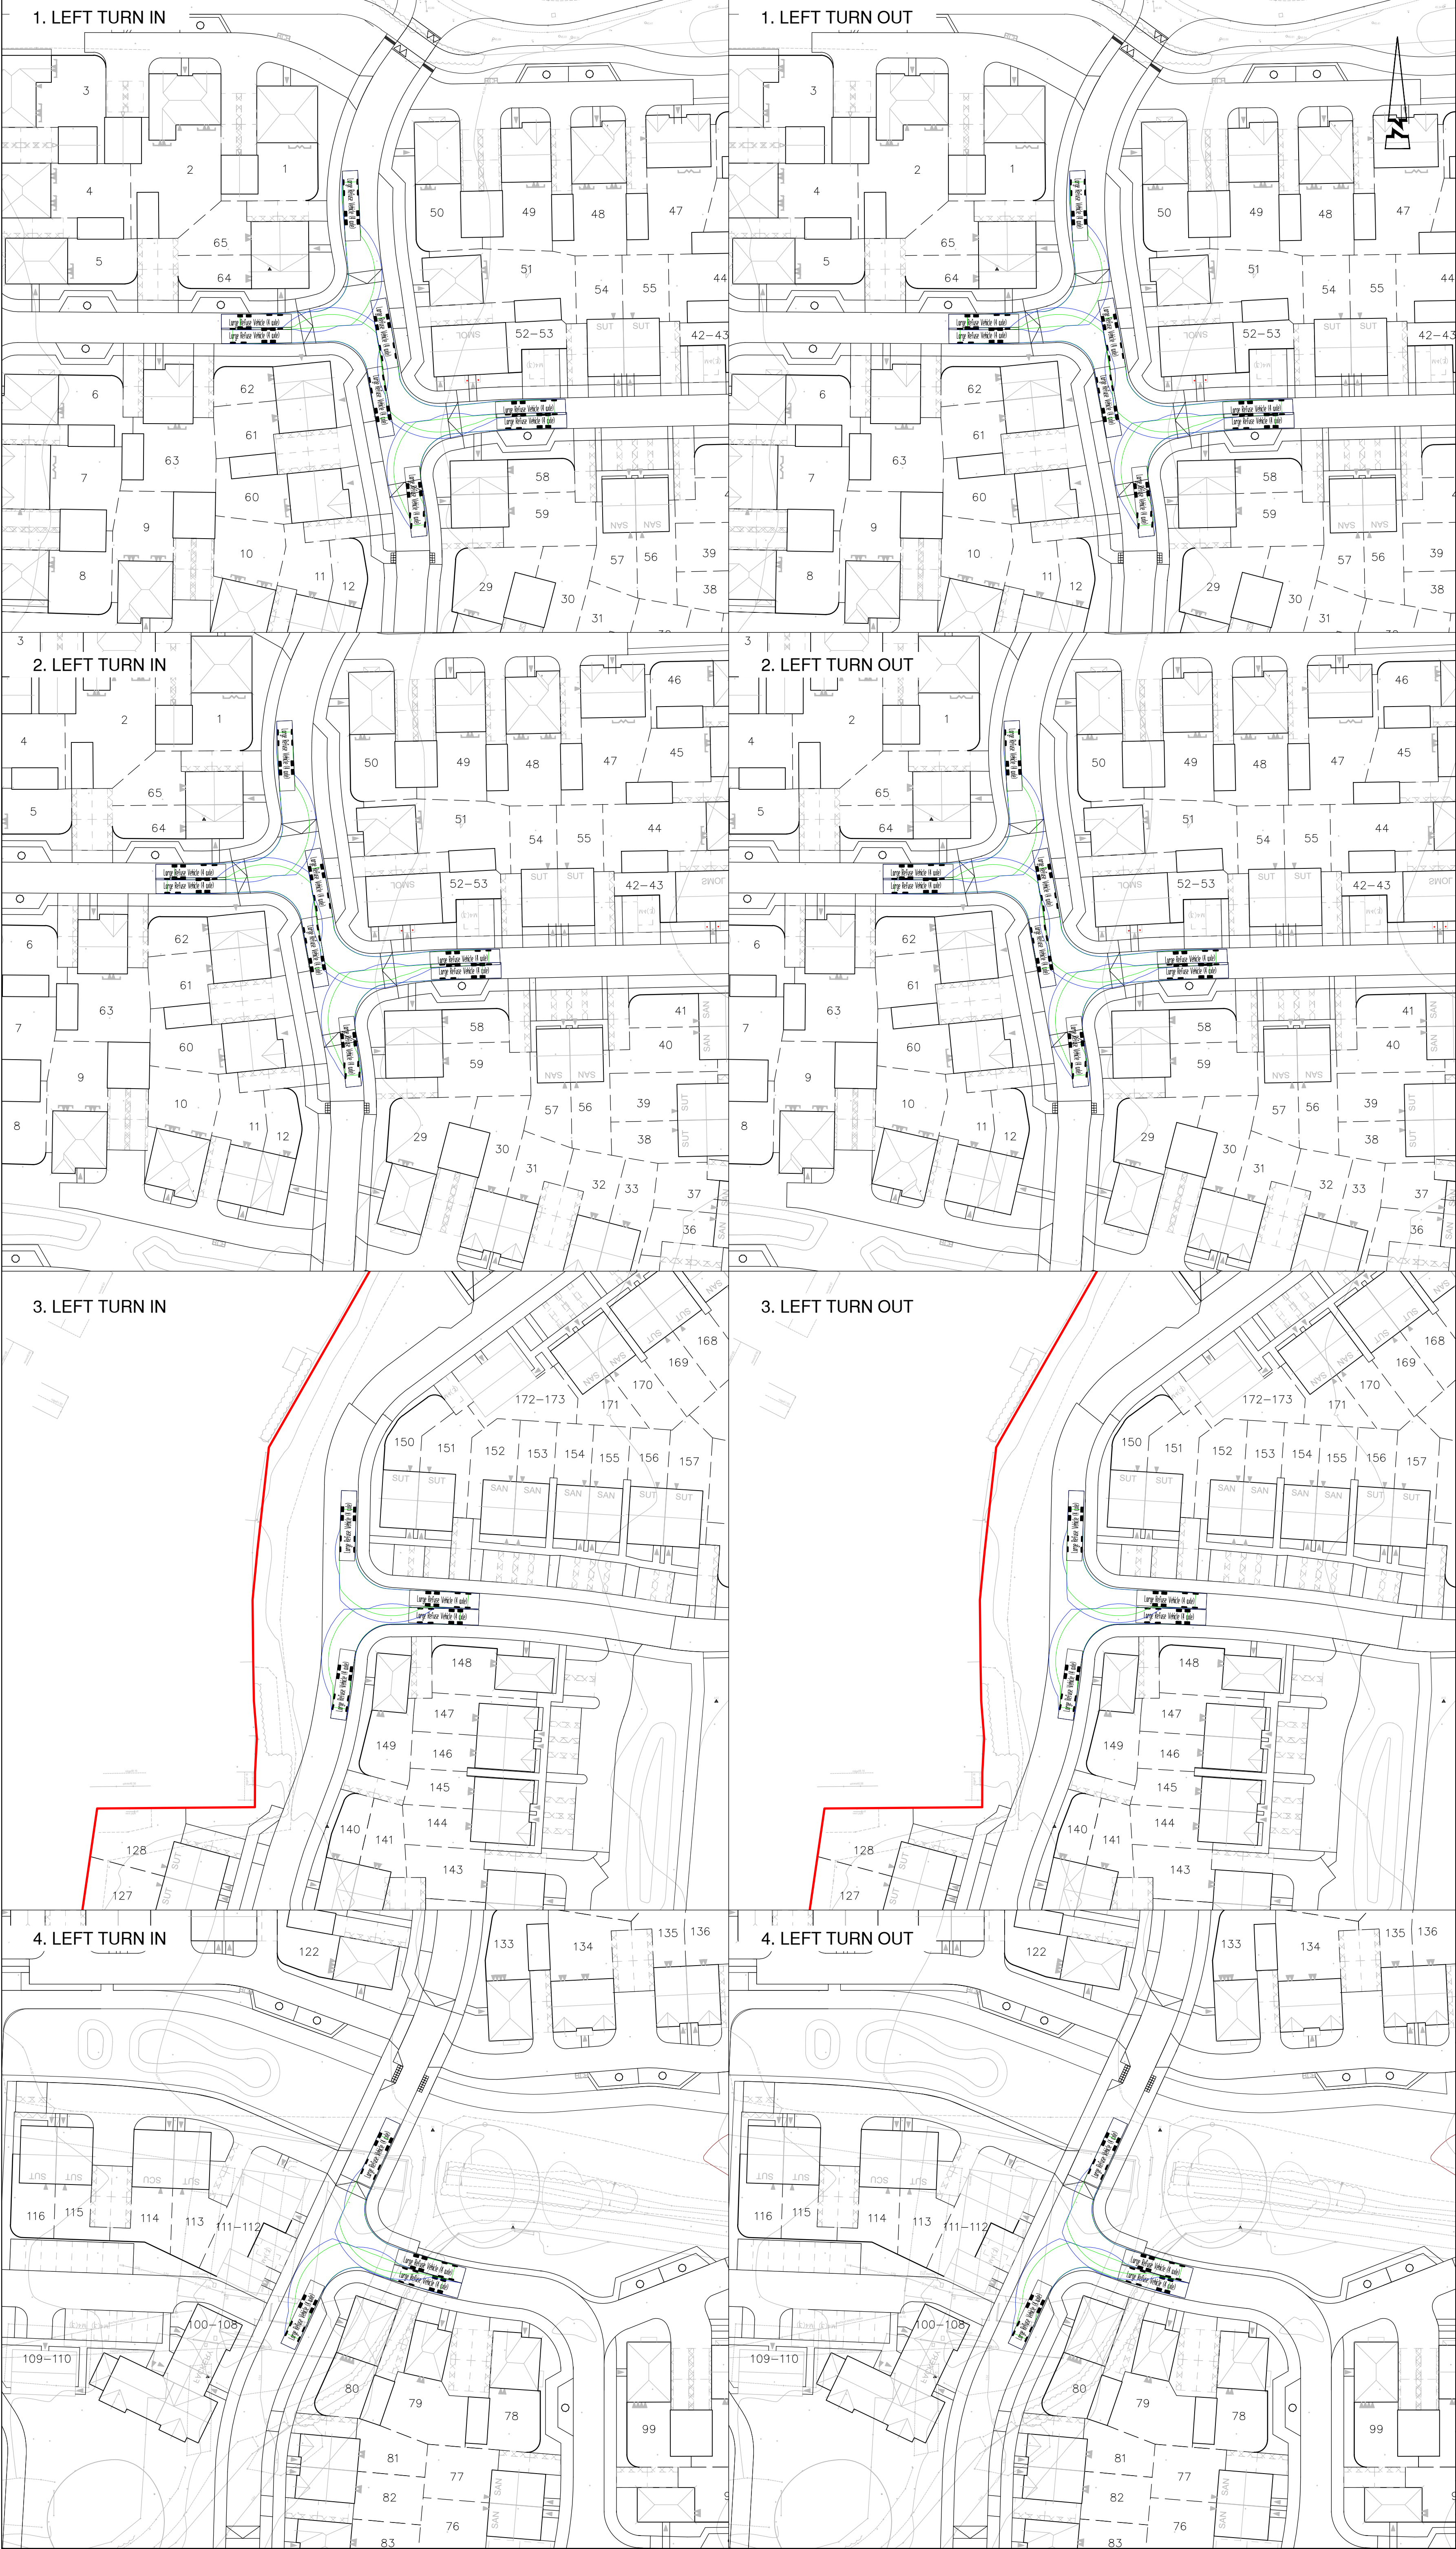

© ABLE LETCHFORD PARTNERSHIP LTD.
This drawing should not be reproduced without consent.

GENERAL NOTES:

1. Do not scale.
2. Refer to all other Project Drawings and supporting notes.

11.347m

2.500m

3.751m

0.304m

2.500m

6.00s

11.530m

Large Refuse Vehicle (4 axle)
Overall Length
Overall Width
Overall Body Height
Min Body Ground Clearance
Track Width
Lock to lock time
Wait to Wall Turning Radius

KEY PLAN

SCALE 1:10,000

A		02.20	First Issue		DZ	DS
Rev	Date		Description		Drawn	Checked
Abley Letchford www.ableyletchford.co.uk						
Client						
BLOOR HOMES						
Project						
HYDE END ROAD, SHINFIELD						
Title						
FULL APPLICATION SWEEP PATH ANALYSIS INTERNAL JUNCTIONS						
Status						
Scale	1:500 @ A1	Date	FEB 2026	Drawn	DZ	Checked DS
Drawing No	HD068-FA-087			Revision	A	