

FIVE GUYS

DRIVE THRU – READING




ashleigh®

COPYRIGHT:
THE ATTACHED DESIGNS AND ILLUSTRATIONS ARE INTENDED SOLELY FOR
AND SHOULD ONLY BE USED BY, THOSE TO WHOM THIS DESIGN SPECIFICATION IS ADDRESSED
THE CONTENTS ARE STRICTLY PRIVATE AND CONFIDENTIAL
ANY FORM OF REPRODUCTION, DISSEMINATION, COPYING, DISCLOSURE, MODIFICATION OR
DISTRIBUTION IS STRICTLY PROHIBITED WITHOUT THE PRIOR WRITTEN CONSENT OF
ASHLEIGH SIGNS LTD (COMPANY NO: 1325086)
REGISTERED ADDRESS:
ASHLEIGH HOUSE, BECKSBIDGE ROAD, NORMANTON INDUSTRIAL ESTATE, NORMANTON, WY6 1TE

FIVE GUYS DRIVE THRU
READING
SHOWCASE CINEMA
READING ROAD
WINNERSH
RG41 5HG

188662 (REV L)
24/11/25 - LW
Page 1 of 10

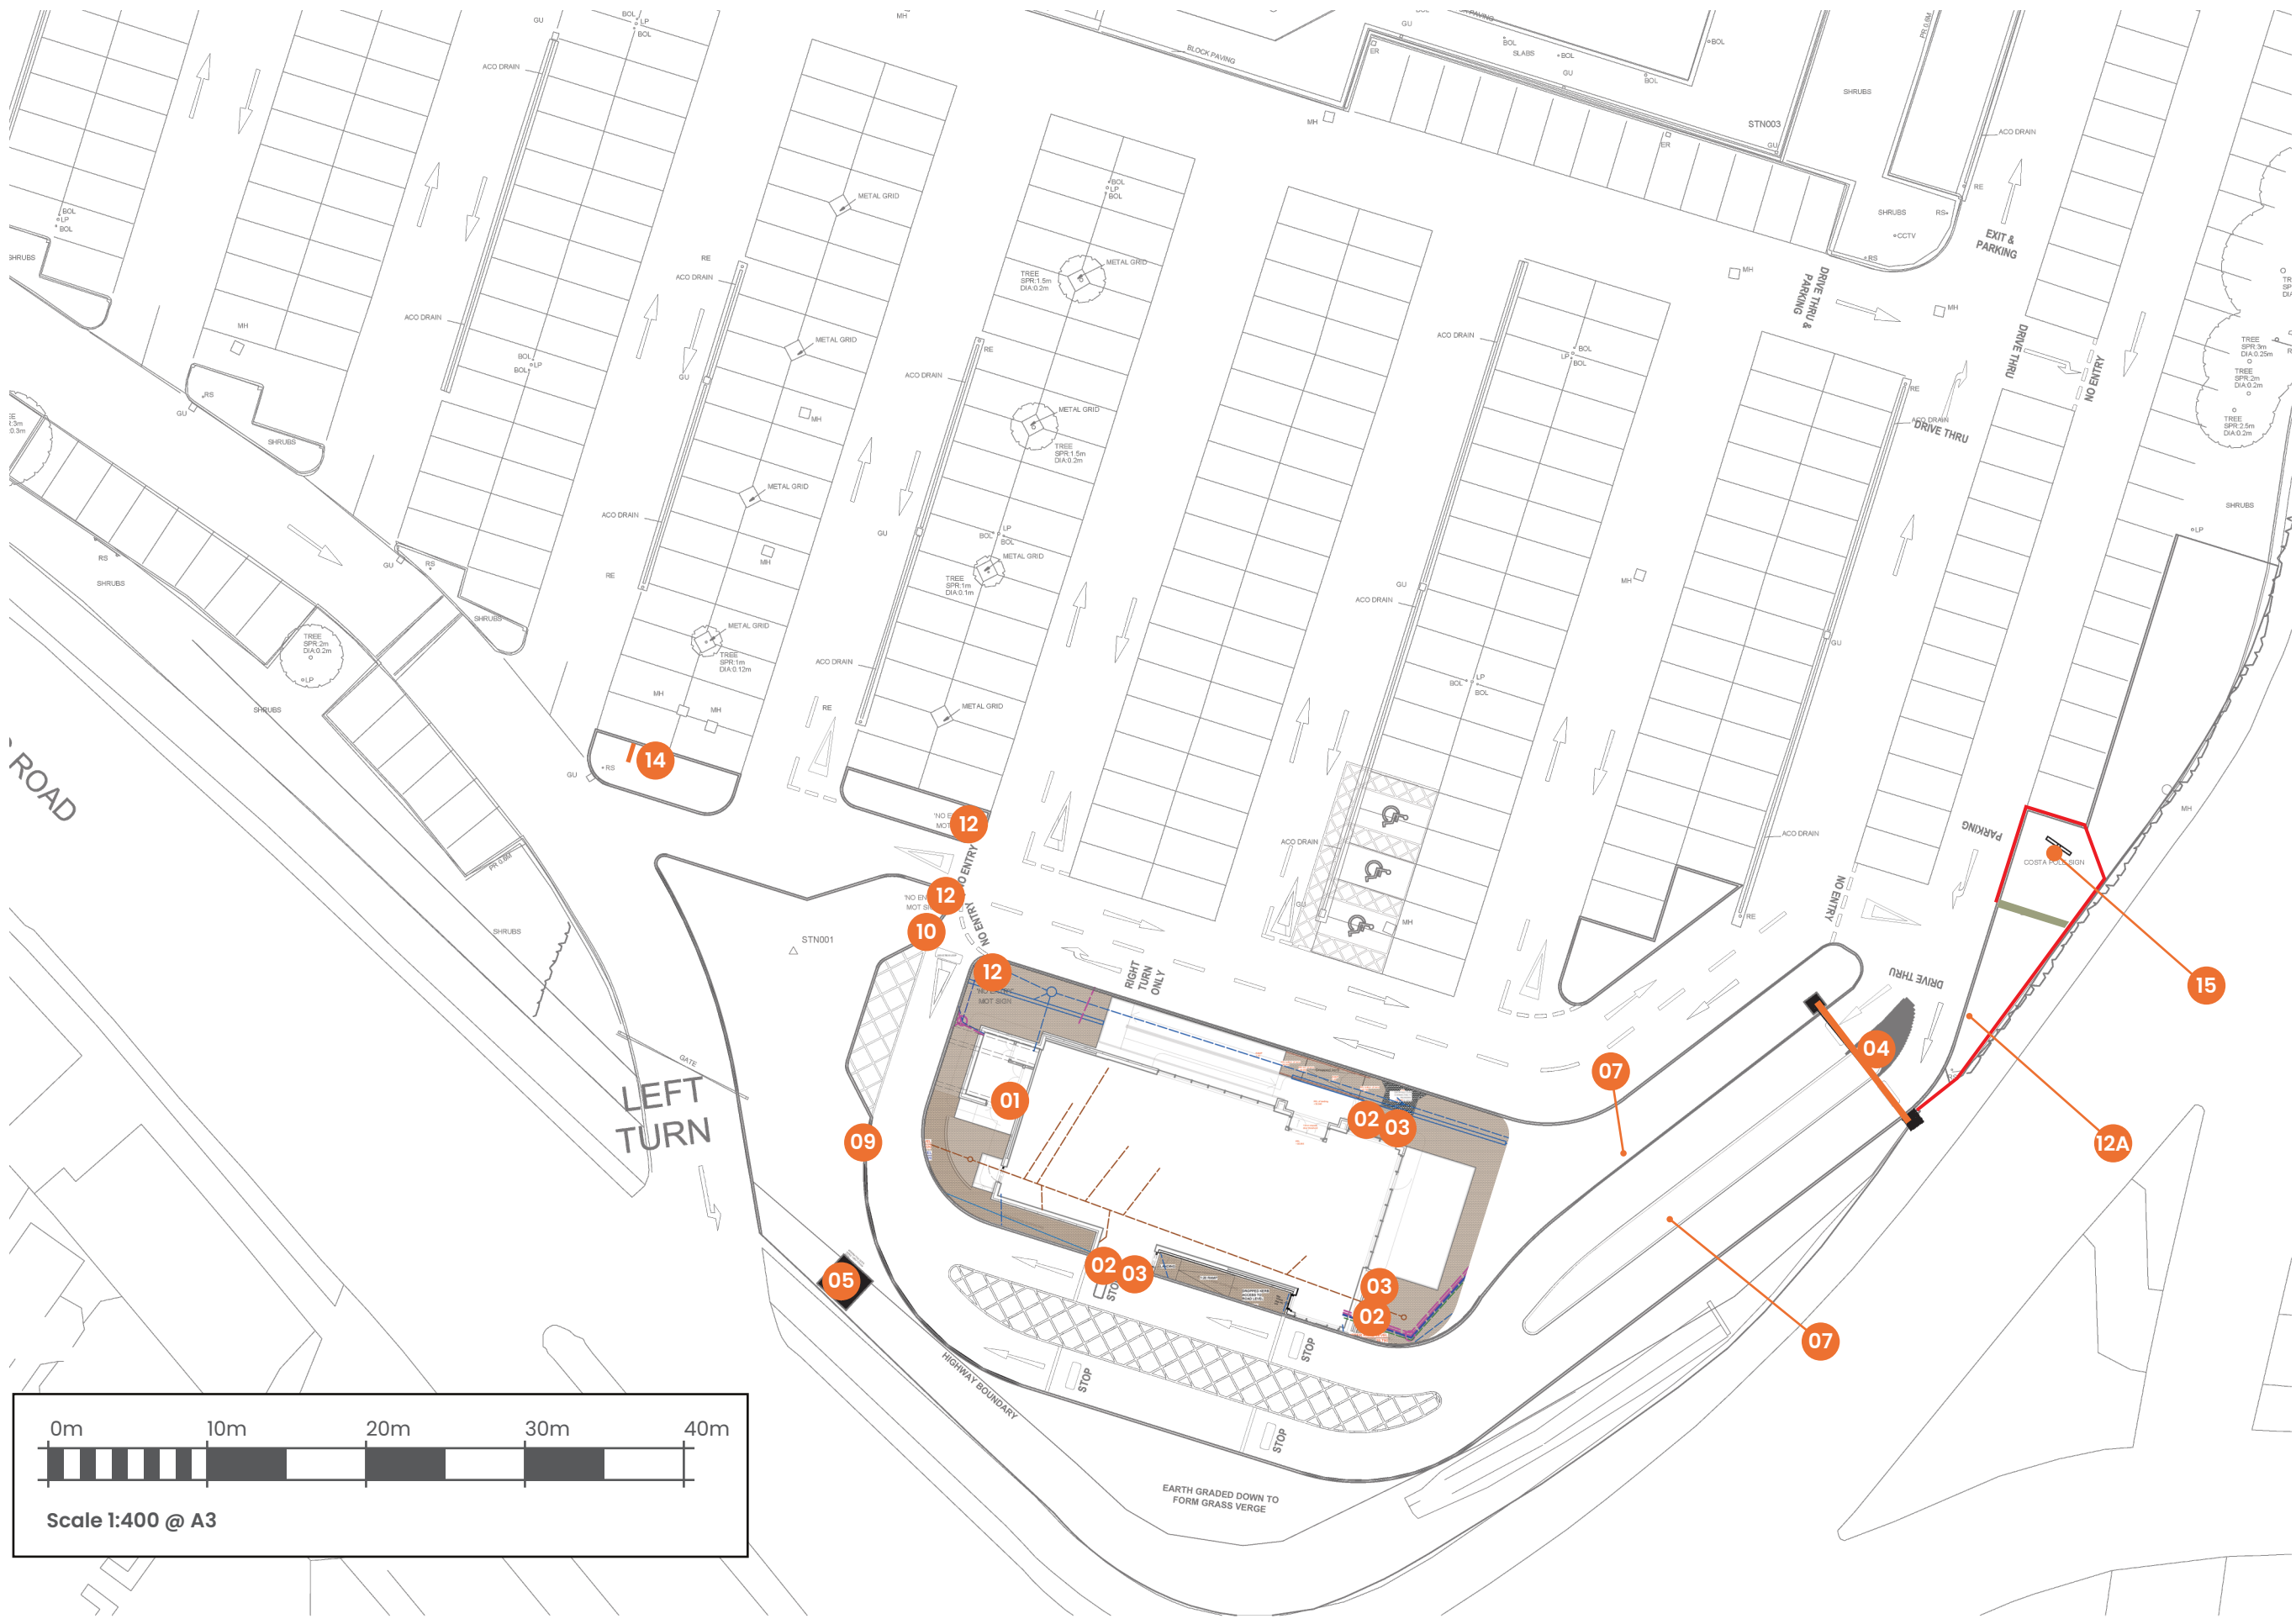

ashleigh®

COPYRIGHT:
THE ATTACHED DESIGNS AND ILLUSTRATIONS ARE INTENDED SOLELY FOR,
AND SHOULD ONLY BE USED BY, THOSE TO WHOM THIS DESIGN SPECIFICATION IS ADDRESSED.
THE CONTENTS ARE STRICTLY PRIVATE AND CONFIDENTIAL.
ANY FORM OF REPRODUCTION, DISSEMINATION, COPYING, DISCLOSURE, MODIFICATION OR
DISTRIBUTION IS STRICTLY PROHIBITED WITHOUT THE PRIOR WRITTEN CONSENT OF
ASHLEIGH SIGNS LTD (COMPANY NO: 1325086)
REGISTERED ADDRESS:
ASHLEIGH HOUSE, BECKBRIDGE ROAD, NORMANTON INDUSTRIAL ESTATE, NORMANTON, WF6 1TE

**FIVE GUYS DRIVE THRU
READING
SHOWCASE CINEMA
READING ROAD
WINNERSH
RG41 5HG**

**188662 (REV L)
24/11/25 - LW
Page 2 of 10**





ashleigh®

COPYRIGHT:
THE ATTACHED DESIGNS AND ILLUSTRATIONS ARE INTENDED SOLELY FOR,
AND SHOULD ONLY BE USED BY, THOSE TO WHOM THIS DESIGN SPECIFICATION IS ADDRESSED.
THE CONTENTS ARE STRICTLY PRIVATE AND CONFIDENTIAL.
ANY FORM OF REPRODUCTION, DISSEMINATION, COPYING, DISCLOSURE, MODIFICATION OR
DISTRIBUTION IS STRICTLY PROHIBITED WITHOUT THE PRIOR WRITTEN CONSENT OF
ASHLEIGH SIGNS LTD. (COMPANY NO: 1325086)
REGISTERED ADDRESS:
ASHLEIGH HOUSE, BECKBRIDGE ROAD, NORMANTON INDUSTRIAL ESTATE, NORMANTON, WF6 1TE

**FIVE GUYS DRIVE THRU
READING
SHOWCASE CINEMA
READING ROAD
WINNERSH
RG41 5HG**

188662 (REV L)
24/11/25 - LW
Page 3 of 10

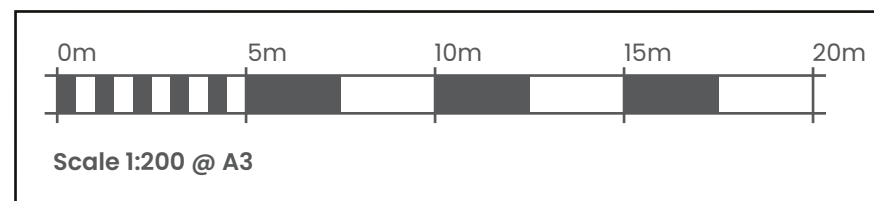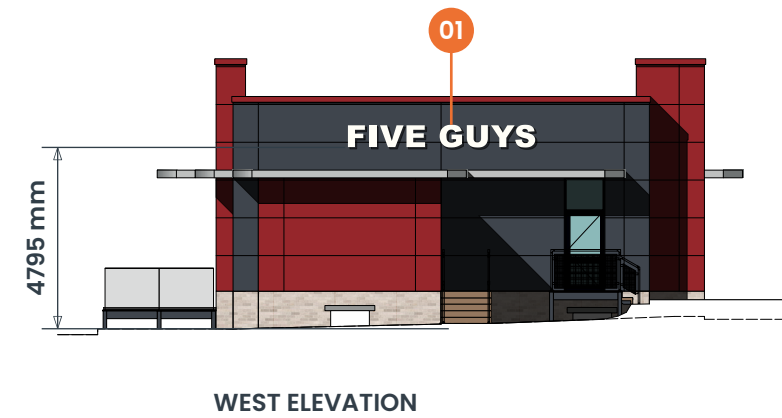


ITEM 01 (Qty 1) **FG-EX-03E**
Built up rimless stainless steel letter set
Featuring:

- 80mm returns coated RAL 9910 (matt)
- 5mm opal 050 acrylic faces
- 2mm flat cut S/S backs coated RAL 9910 (matt)
- Internal 6500K cool white LED face illumination

Scale 1:20

ITEM 01A (Qty 1) **FG-DT-01**
Fabricated 25x25mm aluminium Ashleigh runner bar frame
coated RAL 7016 (matt) inc. mounting plates
Scale 1:20

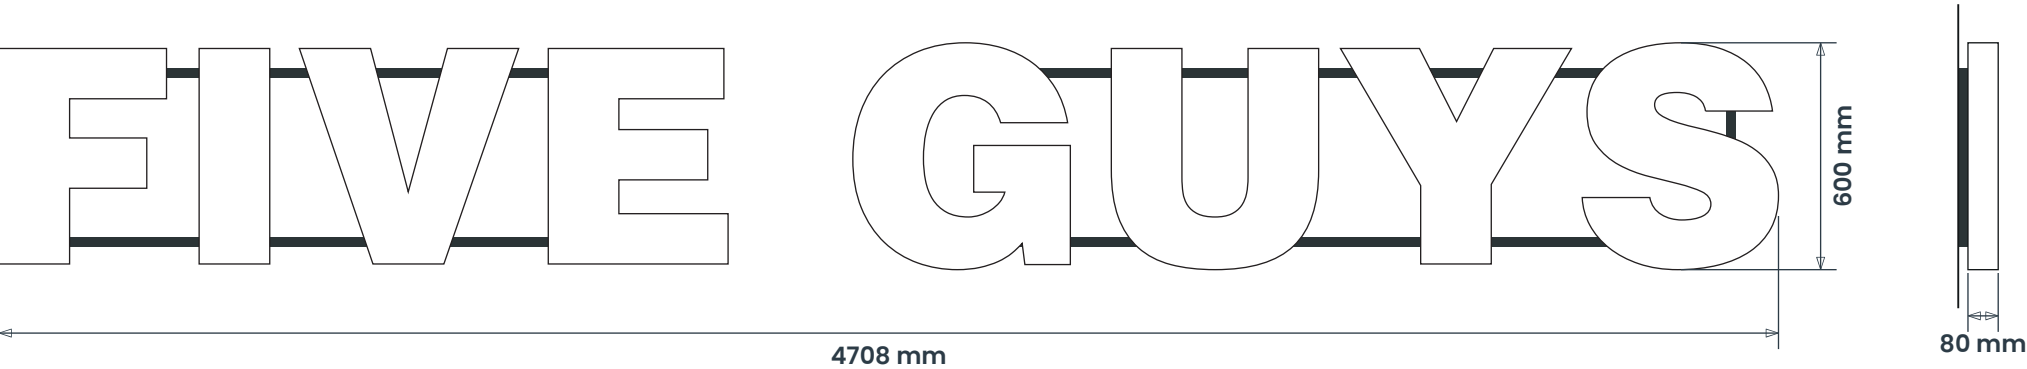

SIGN COLOUR

Pantone 186C
Mactac 8959-39
CR694F35 (matt)

RAL 9005 (matt)


RAL 9910 (matt)

RAL 7016 (matt)

BRAND TYPEFACES

Primary :
Helvetica LT Std Blk

Secondary :
Helvetica LT Std Blk
Condensed/
Teckton Pro Bold

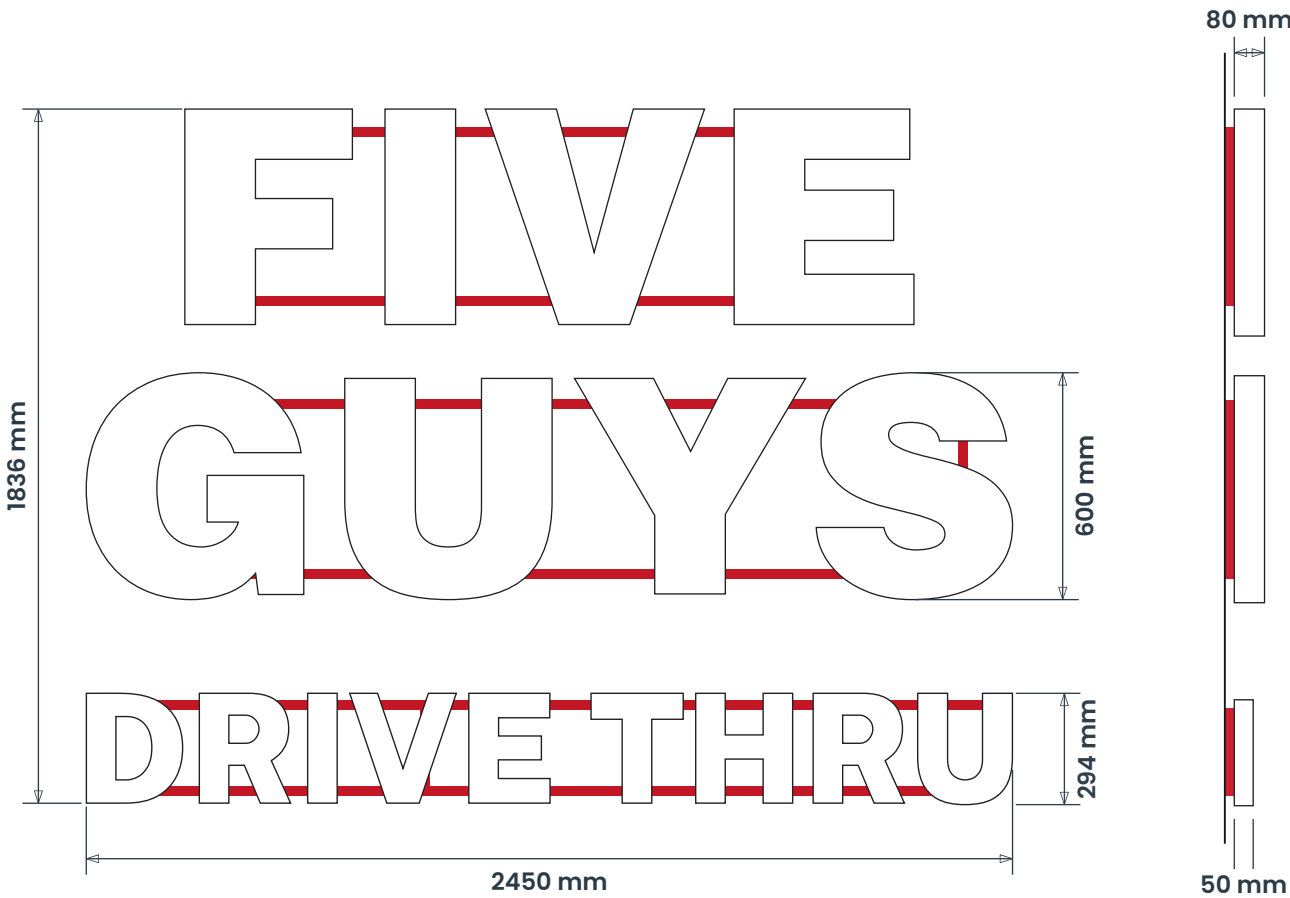

ITEM 02 (Qty 3) **FG-EX-03E**
Built up rimless stainless steel FG letter set
Featuring:

- 80mm returns coated RAL 9910 (matt)
- 5mm opal 050 acrylic faces
- 2mm flat cut S/S backs finished RAL 9910 (matt)
- Internal 6500K cool white LED face illumination

Scale 1:20

ITEM 02A (Qty 3) **FG-DT-01**
Fabricated 25x25mm aluminium Ashleigh runner
bar frame finished CR694F35 (matt)
inc. mounting plates for FG letter set
Scale 1:20

ITEM 03 (Qty 3) **FG-DT-02**
Built up rimless stainless steel DT letter set
Featuring:

- 50mm returns coated RAL 9910 (matt)
- 5mm opal 050 acrylic faces
- 2mm flat cut S/S backs finished RAL 9910 (matt)
- Internal 6500K cool white LED face illumination

Scale 1:20

ITEM 03A (Qty 3) **FG-DT-02A**
Fabricated 25x25mm aluminium Ashleigh runner
bar frame finished CR694F35 (matt)
inc. mounting plates for DT letter set
Scale 1:20



**FIVE
GUYS**

ashleigh®

COPYRIGHT:
THE ATTACHED DESIGNS AND ILLUSTRATIONS ARE INTENDED SOLELY FOR,
AND SHOULD ONLY BE USED BY, THOSE TO WHOM THIS DESIGN SPECIFICATION IS ADDRESSED.
THE CONTENTS ARE STRICTLY PRIVATE AND CONFIDENTIAL.
ANY FORM OF REPRODUCTION, DISSEMINATION, COPYING, DISCLOSURE, MODIFICATION OR
DISTRIBUTION IS STRICTLY PROHIBITED WITHOUT THE PRIOR WRITTEN CONSENT OF
ASHLEIGH SIGNS LTD (COMPANY NO: 1325086)
REGISTERED ADDRESS:
ASHLEIGH HOUSE, BECKBRIDGE ROAD, NORMANTON INDUSTRIAL ESTATE, NORMANTON, WF6 1TE



**FIVE GUYS DRIVE THRU
READING
SHOWCASE CINEMA
READING ROAD
WINNERSH
RG41 5HG**

**188662 (REV L)
24/11/25 - LW
Page 5 of 10**

Mild steel frames clad with formed 2mm aluminium panels finished CR694F35 (matt)

- Fret cut 'FIVE GUYS' logo backed with 3mm opal 050 acrylic to both sides
- Fret cut 'DRIVE THRU' text backed with 3mm opal 050 acrylic to font only
- 2no. 100 x 2200mm apertures cut from inside return, backed with opal 050 acrylic
- 2mm formed aluminium shroud finished CR694F35 (matt)
- Cut white reflective vinyl 'MAX HEIGHT' text
- 2mm flat aluminium panel finished RAL 9910 (matt) with applied vinyl details, suspended via chains
- Internal 6500k LED illumination

REVERSE

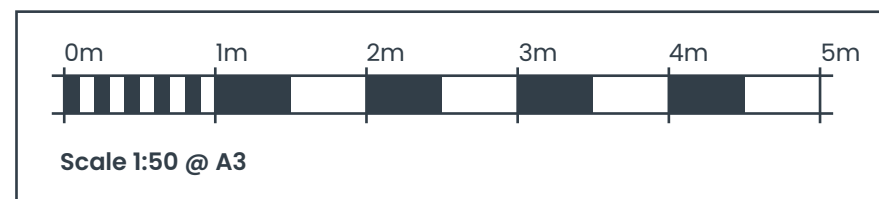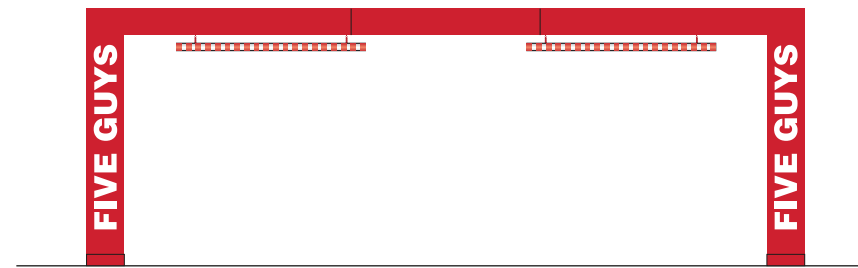

Pantone 186C
Mactac 8959-39
CR694F35 (matt)

RAL 9005 (matt)

RAL 9910 (matt)

RAL 7016 (matt)

Primary :
Helvetica LT Std Blk

Secondary :
Helvetica LT Std Blk
Condensed/
Teckton Pro Bold



ashleigh®

**FIVE GUYS DRIVE THRU
READING
SHOWCASE CINEMA
READING ROAD
WINNERSH
RG41 5HG**

188662 (REV L)
24/11/25 - LW
Page 6 of 10

ITEM 05 (Qty 1) **FG-DT-09-NS**



3mm formed aluminium panels coated CR694F35 (matt)

Featuring:

- 170mm returns (340mm back to back)
- Fret cut 15mm opal IT77 push through text
- 2mm formed aluminium backboxes coated CR694F35 (matt)
- Fabricated 50x50mm mild steel angle mounting brackets coated RAL 9005 (matt)
- 250mm² mild steel S/H/S post with 30mm thick base plate coated RAL 9005 (matt)
- Base plate fixed to ground cage with double nut and plate washer
- Internal LED 6500k cool white face illumination

Scale 1:50

CAD REF: FG-DT-PS-08(A)

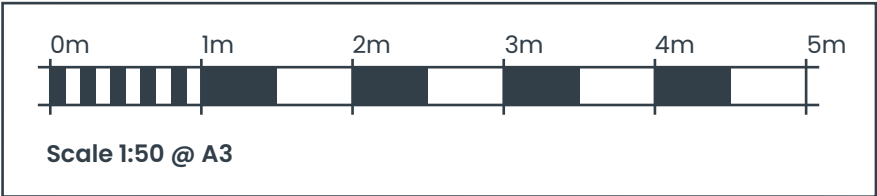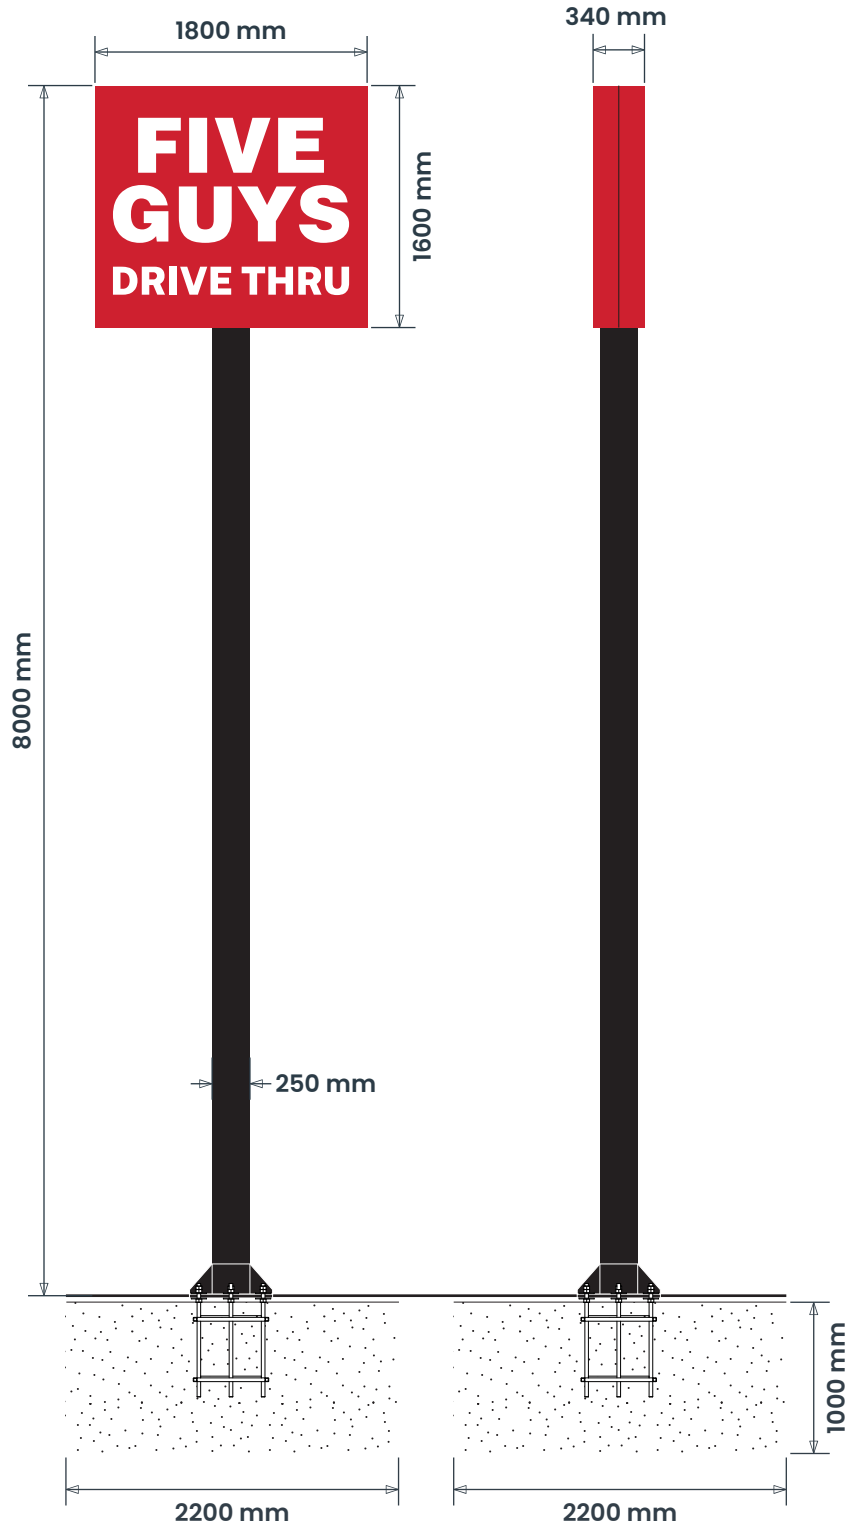

SIGN COLOUR

Pantone 186C
Mactac 8959-39
CR694F35 (matt)

RAL 9005 (matt)

RAL 9910 (matt)

RAL 7016 (matt)

BRAND TYPEFACES

Primary :
Helvetica LT Std Blk

Secondary :
Helvetica LT Std Blk
Condensed/
Teckton Pro Bold



ashleigh®


COPYRIGHT:
THE ATTACHED DESIGNS AND ILLUSTRATIONS ARE INTENDED SOLELY FOR,
AND SHOULD ONLY BE USED BY, THOSE TO WHOM THIS DESIGN SPECIFICATION IS ADDRESSED.
THE CONTENTS ARE STRICTLY PRIVATE AND CONFIDENTIAL.
ANY FORM OF REPRODUCTION, DISSEMINATION, COPYING, DISCLOSURE, MODIFICATION OR
DISTRIBUTION IS STRICTLY PROHIBITED WITHOUT THE PRIOR WRITTEN CONSENT OF
ASHLEIGH SIGNS LTD (COMPANY NO: 1325086).
REGISTERED ADDRESS:
ASHLEIGH HOUSE, BECKBRIDGE ROAD, NORMANTON INDUSTRIAL ESTATE, NORMANTON, WF6 1TE

FIVE GUYS DRIVE THRU
READING
SHOWCASE CINEMA
READING ROAD
WINNERSH
RG41 5HG

188662 (REV L)
24/11/25 - LW
Page 7 of 10

ITEM 07 (Qty 1) **FG-BYOTHERS-NS**

Supplied by others

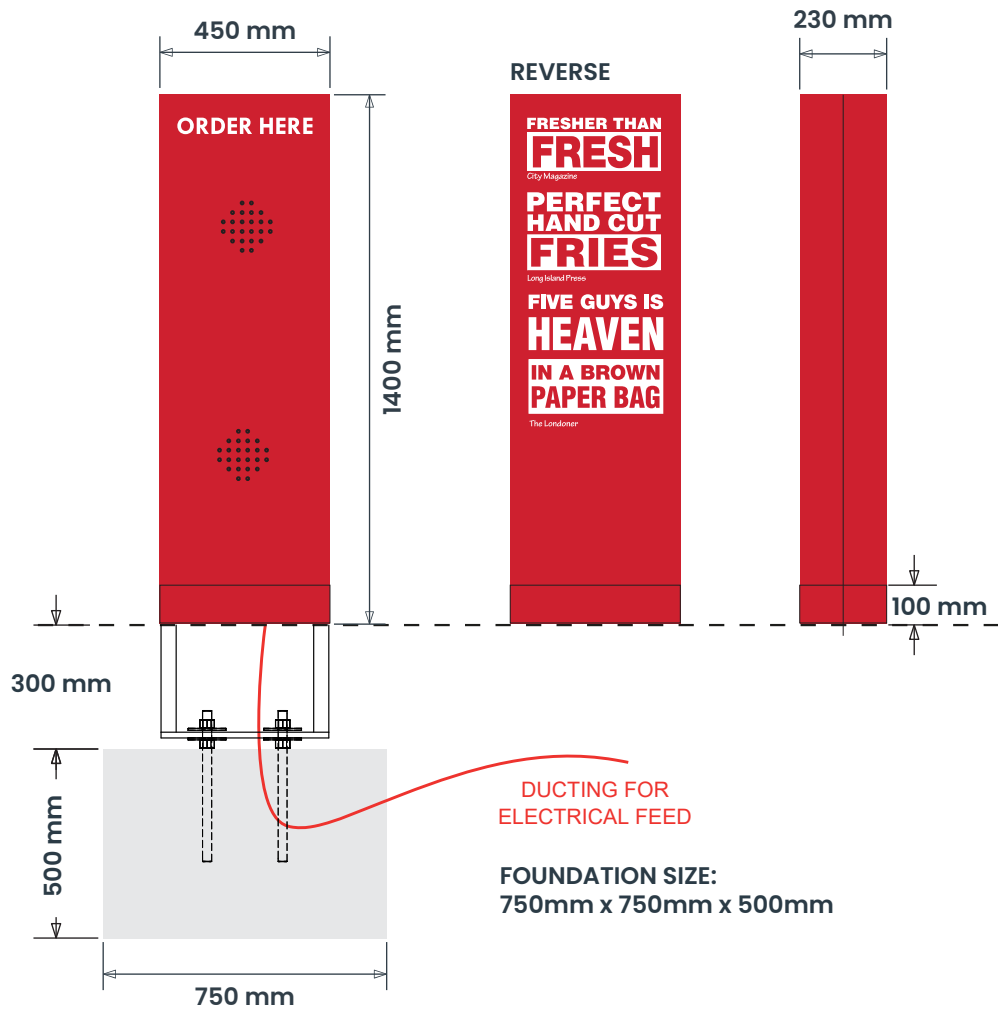

ITEM 08

DELETED


ITEM 09 (Qty 1) **FG-DT-07**

Mild steel frames clad with formed 2mm aluminium panels finished CR694F35 (matt)

Featuring:

- Fret cut 'FIVE GUYS' logo backed with 3mm opal 050 acrylic
- Fret cut apertures backed with opal 050 acrylic c/w blackout vinyl to face with text weeded out
- Internal 6500k LED illumination

Scale 1:20

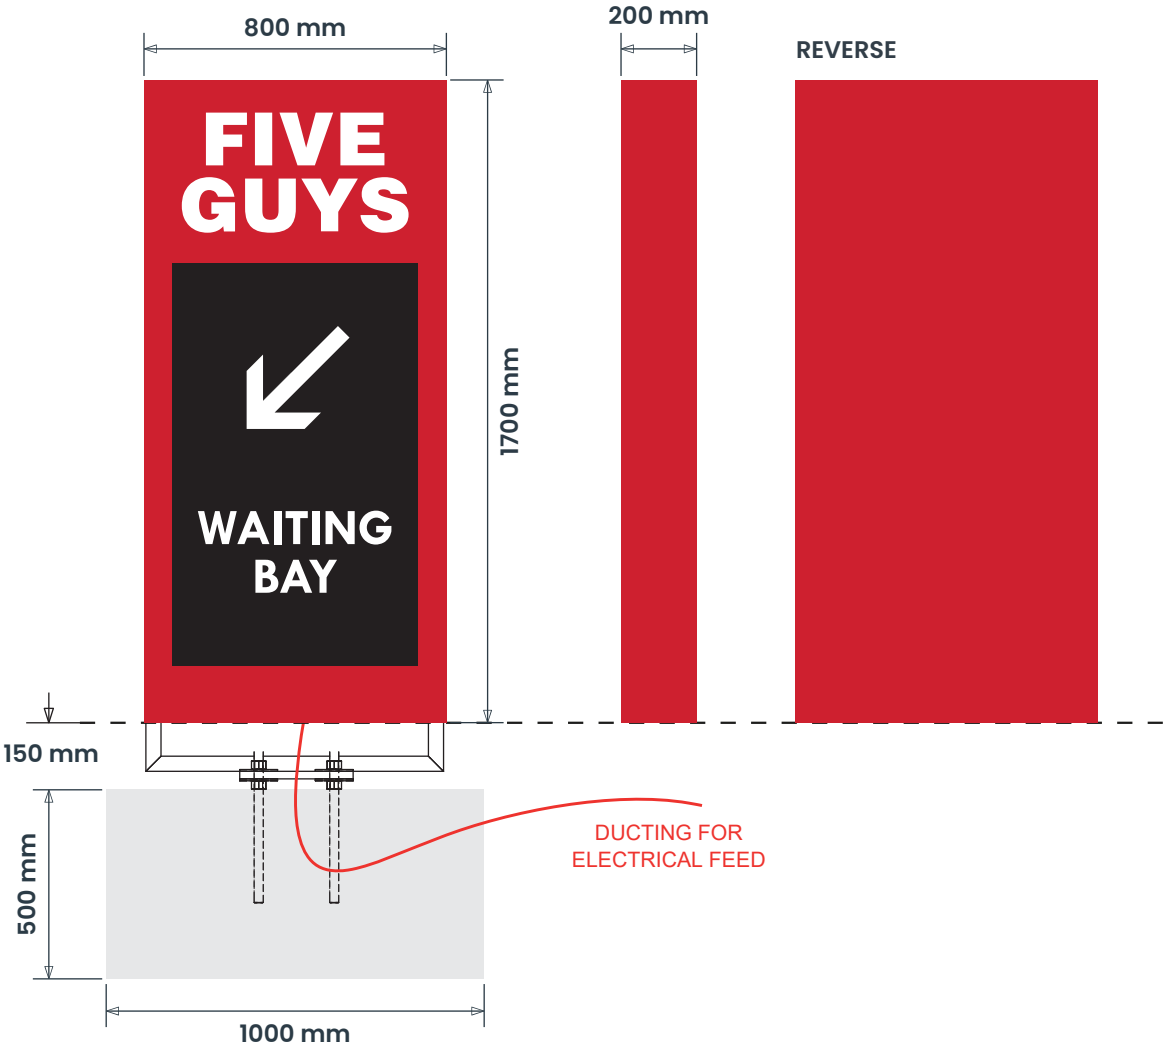

SIGN COLOUR

Pantone 186C
Mactac 8959-39
CR694F35 (matt)

RAL 9005 (matt)

RAL 9910 (matt)

RAL 7016 (matt)

BRAND TYPEFACES

Primary :
Helvetica LT Std Blk

Secondary :
Helvetica LT Std Blk
Condensed/
Teckton Pro Bold



Scale 1:20 @ A3

**FIVE
GUYS**

ashleigh®

COPYRIGHT:
THE ATTACHED DESIGNS AND ILLUSTRATIONS ARE INTENDED SOLELY FOR,
AND SHOULD ONLY BE USED BY, THOSE TO WHOM THIS DESIGN SPECIFICATION IS ADDRESSED.
THE CONTENTS ARE STRICTLY PRIVATE AND CONFIDENTIAL.
ANY FORM OF REPRODUCTION, DISSEMINATION, COPYING, DISCLOSURE, MODIFICATION OR
DISTRIBUTION IS STRICTLY PROHIBITED WITHOUT THE PRIOR WRITTEN CONSENT OF
ASHLEIGH SIGNS LTD (COMPANY NO: 1325086)
REGISTERED ADDRESS:
ASHLEIGH HOUSE, BECKBRIDGE ROAD, NORMANTON INDUSTRIAL ESTATE, NORMANTON, WF6 1TE

**FIVE GUYS DRIVE THRU
READING
SHOWCASE CINEMA
READING ROAD
WINNERSH
RG41 5HG**

188662 (REV L)
24/11/25 - LW
Page 8 of 10

ITEM 10 (Qty 1) **FG-DT-07A**

Mild steel frames clad with formed 2mm aluminium panels finished CR694F35 (matt)

Featuring:

- Fret cut 'FIVE GUYS' logo backed with 3mm opal 050 acrylic
- Fret cut apertures backed with opal 050 acrylic c/w blockout vinyl to face with text weeded out
- Internal 6500k LED illumination

Scale 1:20




ITEM 11 (Qty 1) **FG-DT-07E-NS**

Mild steel frames clad with flat 2mm aluminium panels finished CR694F35 (matt)

Featuring:

- Face applied vinyl details
- Signfix channel to rear
- Post mount clips
- 114mm C/H/S post coated CR694F35 (matt)
- Non illuminated.
- Fixed with baseplate.

Scale 1:20

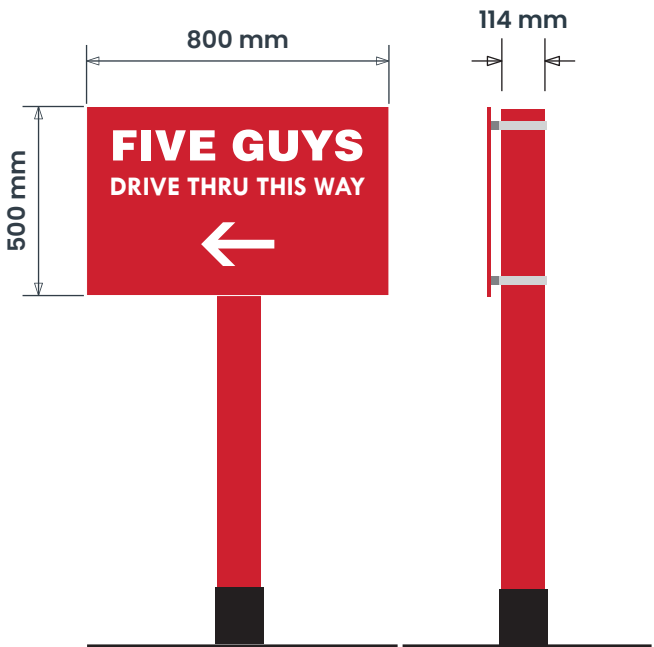

SIGN COLOUR

Pantone 186C
Mactac 8959-39
CR694F35 (matt)

RAL 9005 (matt)

RAL 9910 (matt)

RAL 7016 (matt)

BRAND TYPEFACES

Primary :
Helvetica LT Std Blk

Secondary :
Helvetica LT Std Blk
Condensed/
Teckton Pro Bold



Scale 1:20 @ A3

**FIVE
GUYS**

ashleigh®

COPYRIGHT:
THE ATTACHED DESIGNS AND ILLUSTRATIONS ARE INTENDED SOLELY FOR,
AND SHOULD ONLY BE USED BY, THOSE TO WHOM THIS DESIGN SPECIFICATION IS ADDRESSED.
THE CONTENTS ARE STRICTLY PRIVATE AND CONFIDENTIAL.
ANY FORM OF REPRODUCTION, DISSEMINATION, COPYING, DISCLOSURE, MODIFICATION OR
DISTRIBUTION IS STRICTLY PROHIBITED WITHOUT THE PRIOR WRITTEN CONSENT OF
ASHLEIGH SIGNS LTD (COMPANY NO: 1325086).
REGISTERED ADDRESS:
ASHLEIGH HOUSE, BECKBRIDGE ROAD, NORMANTON INDUSTRIAL ESTATE, NORMANTON, WF6 1TE


**FIVE GUYS DRIVE THRU
READING
SHOWCASE CINEMA
READING ROAD
WINNERSH
RG41 5HG**

188662 (REV L)
24/11/25 - LW
Page 9 of 10

ITEM 12 (Qty 3) **FG-DT-07E-NS**
2mm flat aluminium panel coated CR694F35 (matt)
Featuring:

- Face applied white vinyl details
- Signfix channel to rear
- 76mm sign post clip.
- 76mm galvanized post c/w cap
- Welded 200x200mm base plate for fixing


Scale 1:20

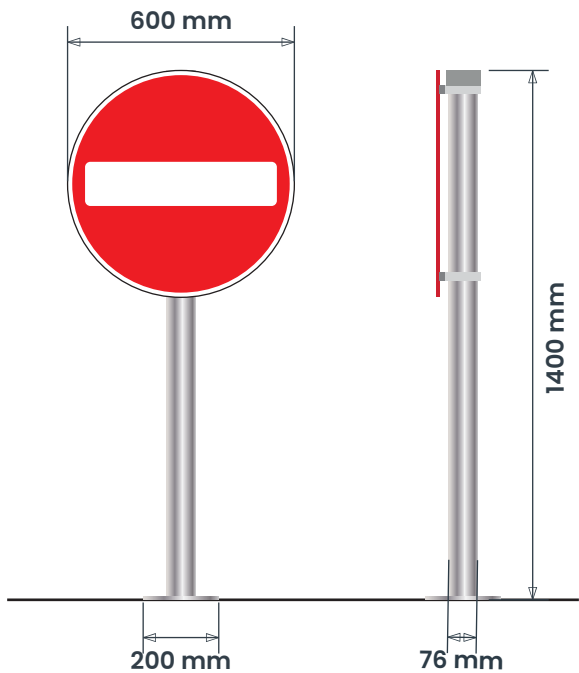

ITEM 12A (Qty 1) **FG-DT-07E-NS**
2mm flat aluminium panel coated CR694F35 (matt)
Featuring:

- Face applied black and white vinyl details
- Signfix channel to rear
- 76mm sign post clip.
- 76mm galvanized post c/w cap
- Welded 200x200mm base plate for fixing


Scale 1:20

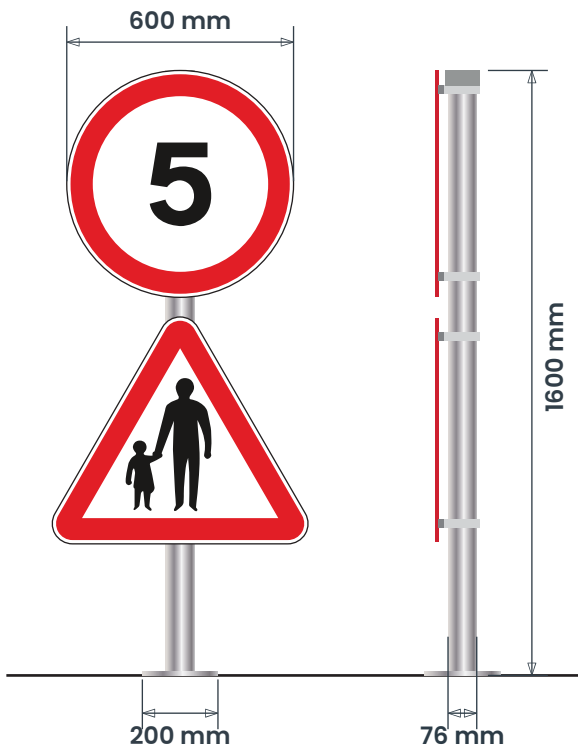

ITEM 14 (Qty 1) **FG-DT-07E-NS**
Mild steel frames clad with formed 2mm aluminium panels finished CR694F35 (matt)
Featuring:

- Face applied vinyl details
- Signfix channel to rear
- Post mount clips
- 114mm C/H/S post coated CR694F35 (matt)
- Non illuminated.

Scale 1:20

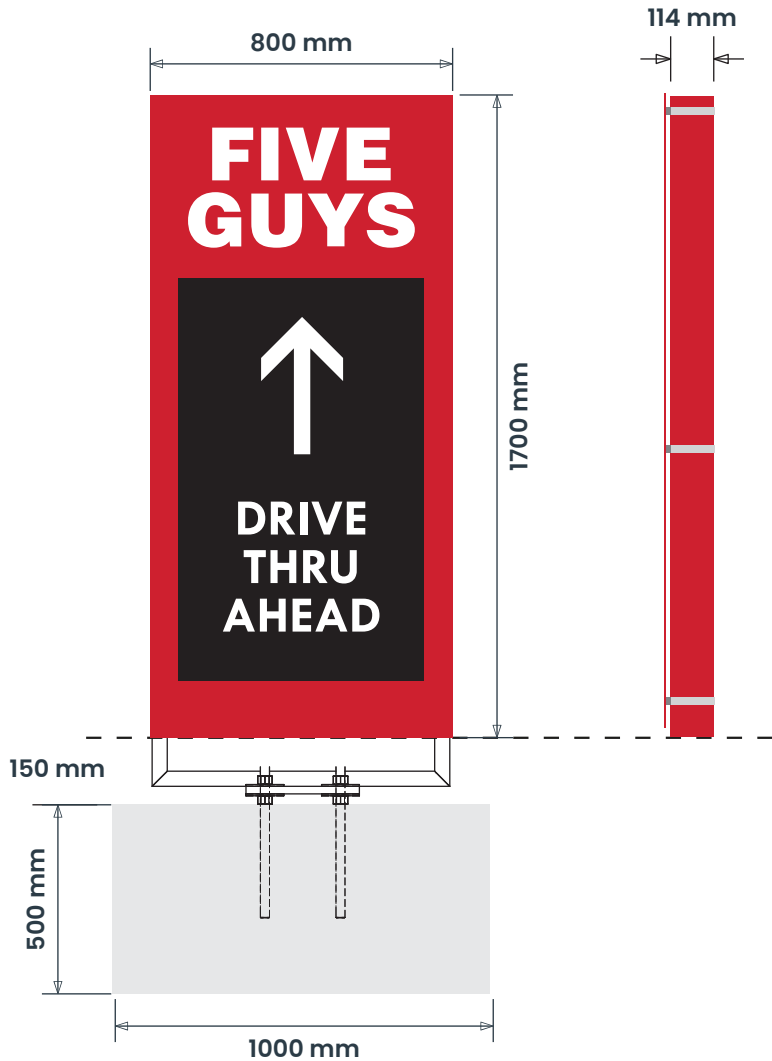

SIGN COLOUR

Pantone 186C
Mactac 8959-39
CR694F35 (matt)

RAL 9005 (matt)

RAL 9910 (matt)

RAL 7016 (matt)

BRAND TYPEFACES

Primary :
Helvetica LT Std Blk

Secondary :
Helvetica LT Std Blk
Condensed/
Teckton Pro Bold



Scale 1:20 @ A3

**FIVE
GUYS**

ashleigh®

COPYRIGHT:
THE ATTACHED DESIGNS AND ILLUSTRATIONS ARE INTENDED SOLELY FOR,
AND SHOULD ONLY BE USED BY, THOSE TO WHOM THIS DESIGN SPECIFICATION IS ADDRESSED.
THE CONTENTS ARE STRICTLY PRIVATE AND CONFIDENTIAL.
ANY FORM OF REPRODUCTION, DISSEMINATION, COPYING, DISCLOSURE, MODIFICATION OR
DISTRIBUTION IS STRICTLY PROHIBITED WITHOUT THE PRIOR WRITTEN CONSENT OF
ASHLEIGH SIGNS LTD (COMPANY NO: 1325086)
REGISTERED ADDRESS:
ASHLEIGH HOUSE, BECKBRIDGE ROAD, NORMANTON INDUSTRIAL ESTATE, NORMANTON, WF6 1TE

**FIVE GUYS DRIVE THRU
READING
SHOWCASE CINEMA
READING ROAD
WINNERSH
RG41 5HG**

188662 (REV L)
24/11/25 - LW
Page 10 of 10