



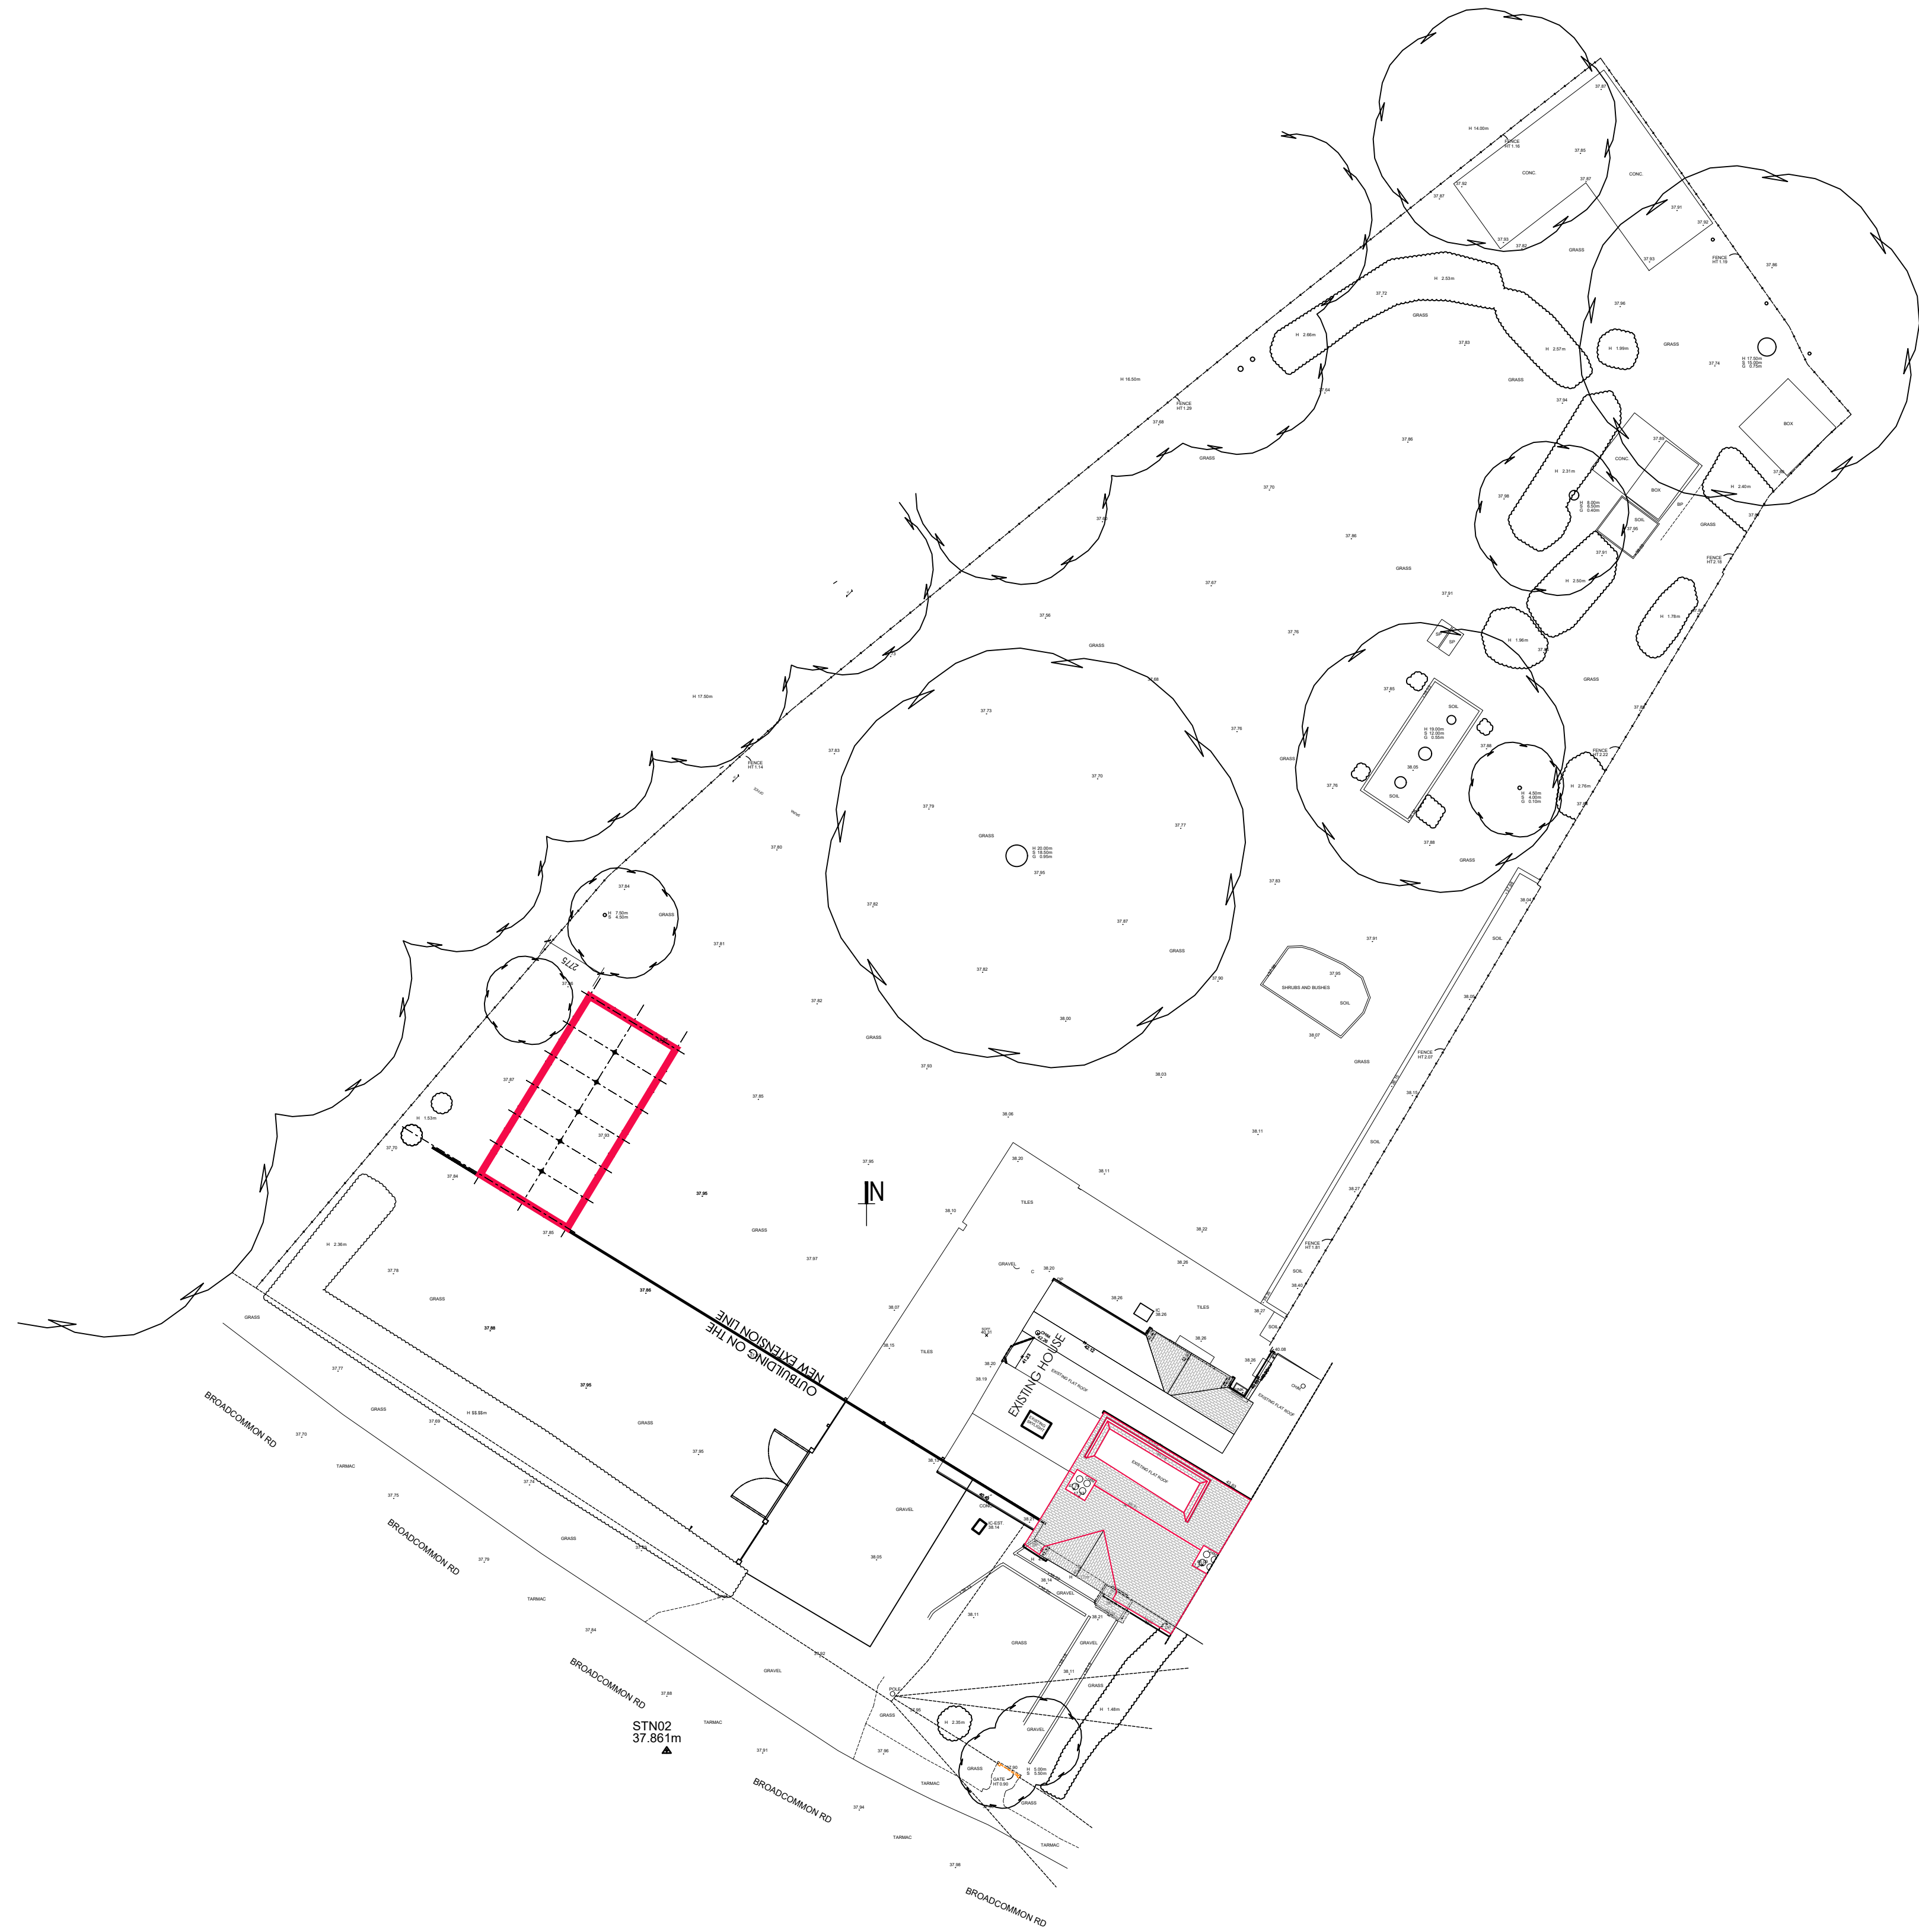

EXISTING TOPO PLAN WITH NEW OUTBUILDING

SCALE 1:200
0 2000 4000 6000 10000 16000mm

WORK STAGE	PLANNING APPLICATION		
CLIENT	MR & MRS HINDMARSH		
PROJECT	1 GRANGE COTTAGES, BROADCOMMON ROAD HURST RG10 0RD		
SHEET TITLE	PROPOSED OUTBUILDING ON EXTG TOPOLOGICAL PLAN		
SCALE	AS SHOWN AT A1	DRAWN BY	RM
SHEET NO:	J001957 A7_03	REVISION:	-

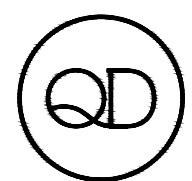

INTERIOR ARCHITECTURE
& DESIGN

QUADRANT DESIGN
OLD KILN YARD
WOKINGHAM

(+44)0118 9591 581
hello@quadrantdesign.co.uk
www.quadrantdesign.co.uk