


PARKING PROVISION PLAN
SCALE 1:100

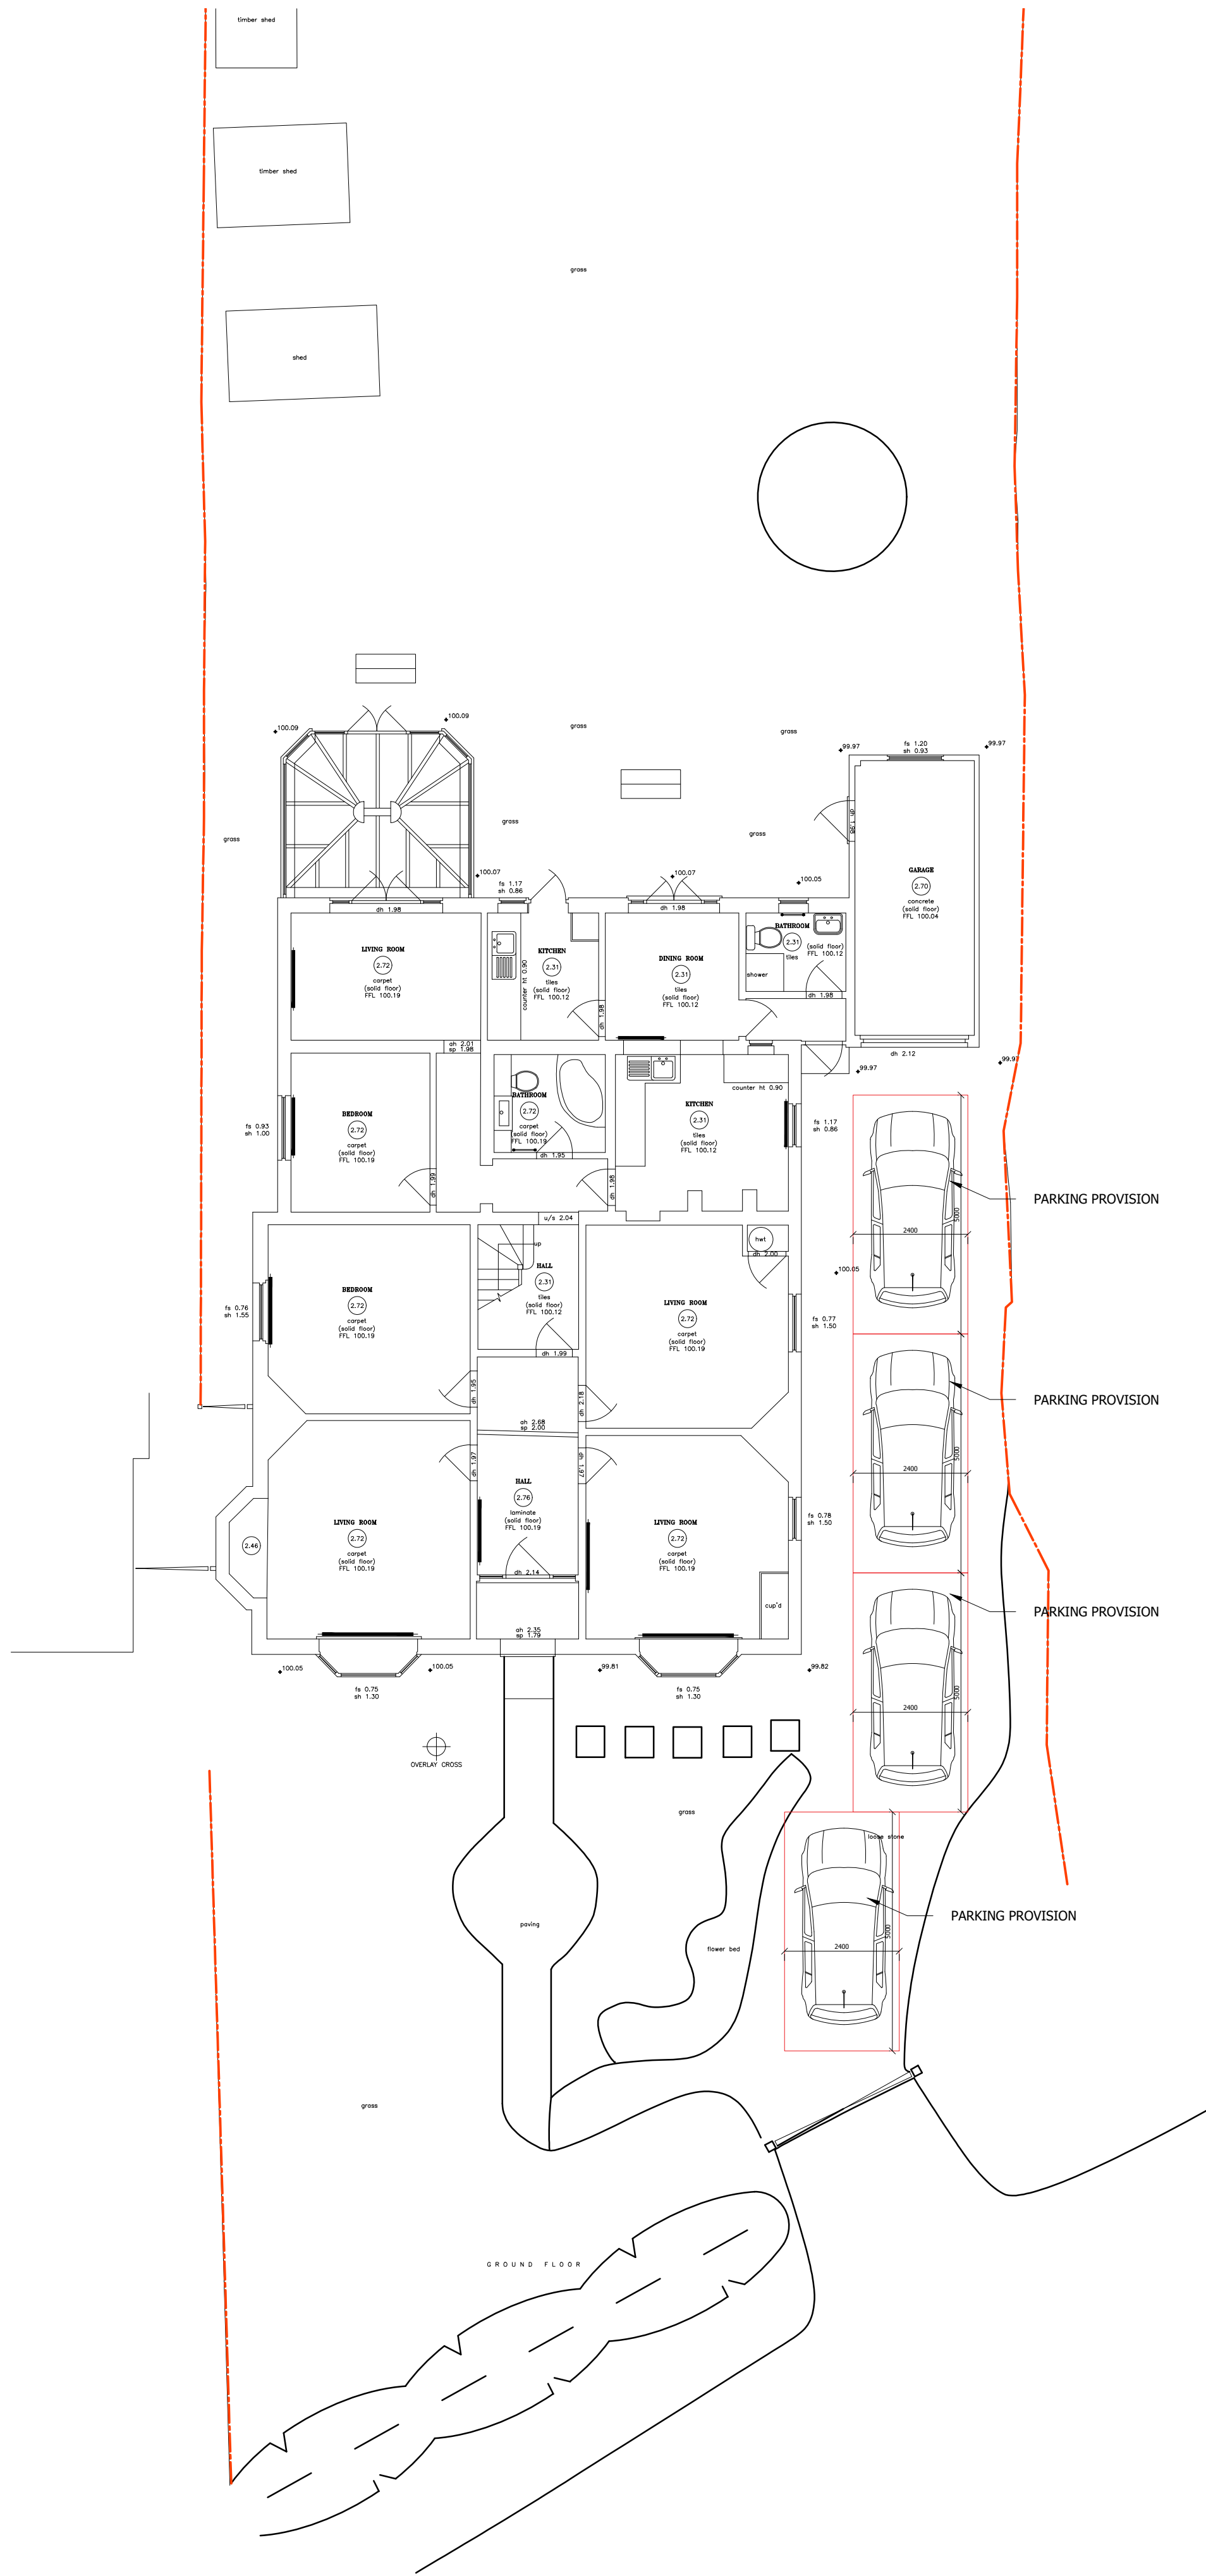

REV	DESCRIPTION	DATE	BY	APP	REV	DESCRIPTION	DATE	BY	APP
-	FIRST ISSUE	23.04.20	-	-					

SCALE 1:50
SCALE 1:1



LEGEND:

1. These plans are subject to Planning and Building Regulations approval and any other statute or law which may apply.

2. All dimensions are to the center line of a wall unless otherwise indicated.

6. The Client is to ensure all Party Wall Agreements are in place.

7. The Client is to ensure all Party Wall Agreements are in place.

8. The Client is to ensure all Party Wall Agreements are in place.

KEY

Proposed walls

Existing walls

Boundary Line

Demolition

CONCEPT DESIGN

AURA
ARCHITECTURE
& INTERIORS

3 Lion Yard
Trenor Road
SW6 7NG London
0203 188 1619
info@aurahome.co.uk
www.aurahome.co.uk

© 2017
ALL RIGHTS RESERVED

CLIENT	LINDA ANNAN
PROJECT	Longwell Lane, Wokingham, RG40 3AE
DATE	23.04.20
SCALE	1:100 (B1)
TITLE	PARKING PROVISION PLAN
JOB	24634
DRAWING	PL - 07
REVISION	-