



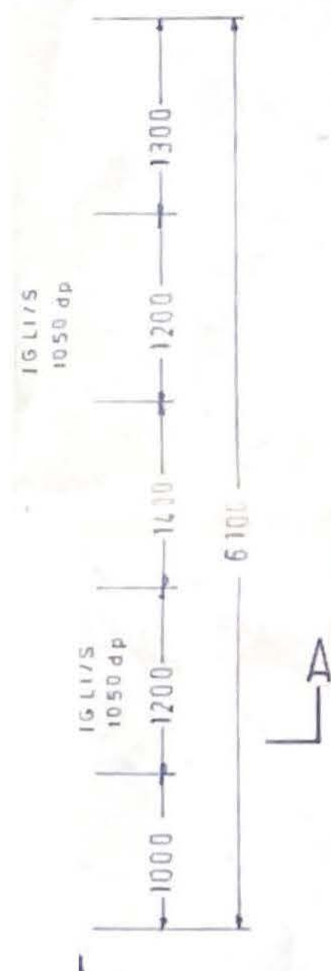

Ground floor plan

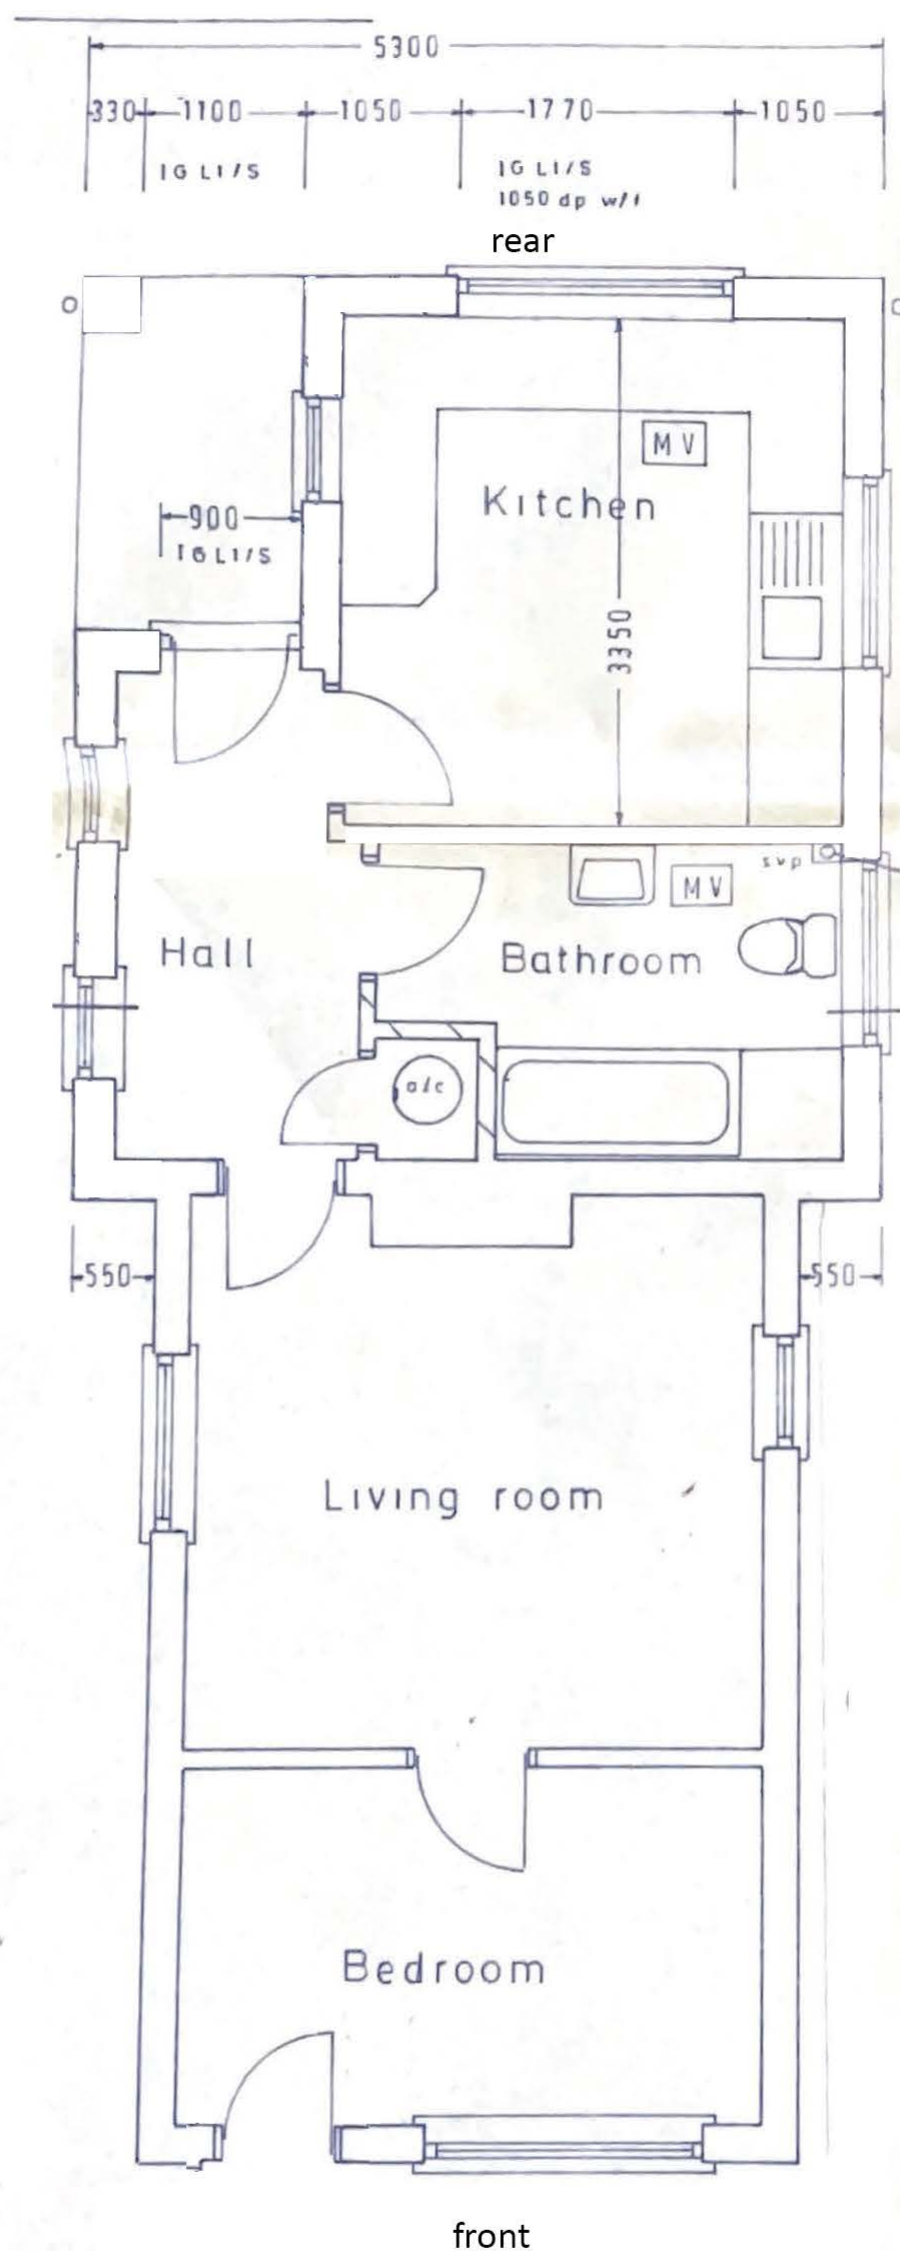