


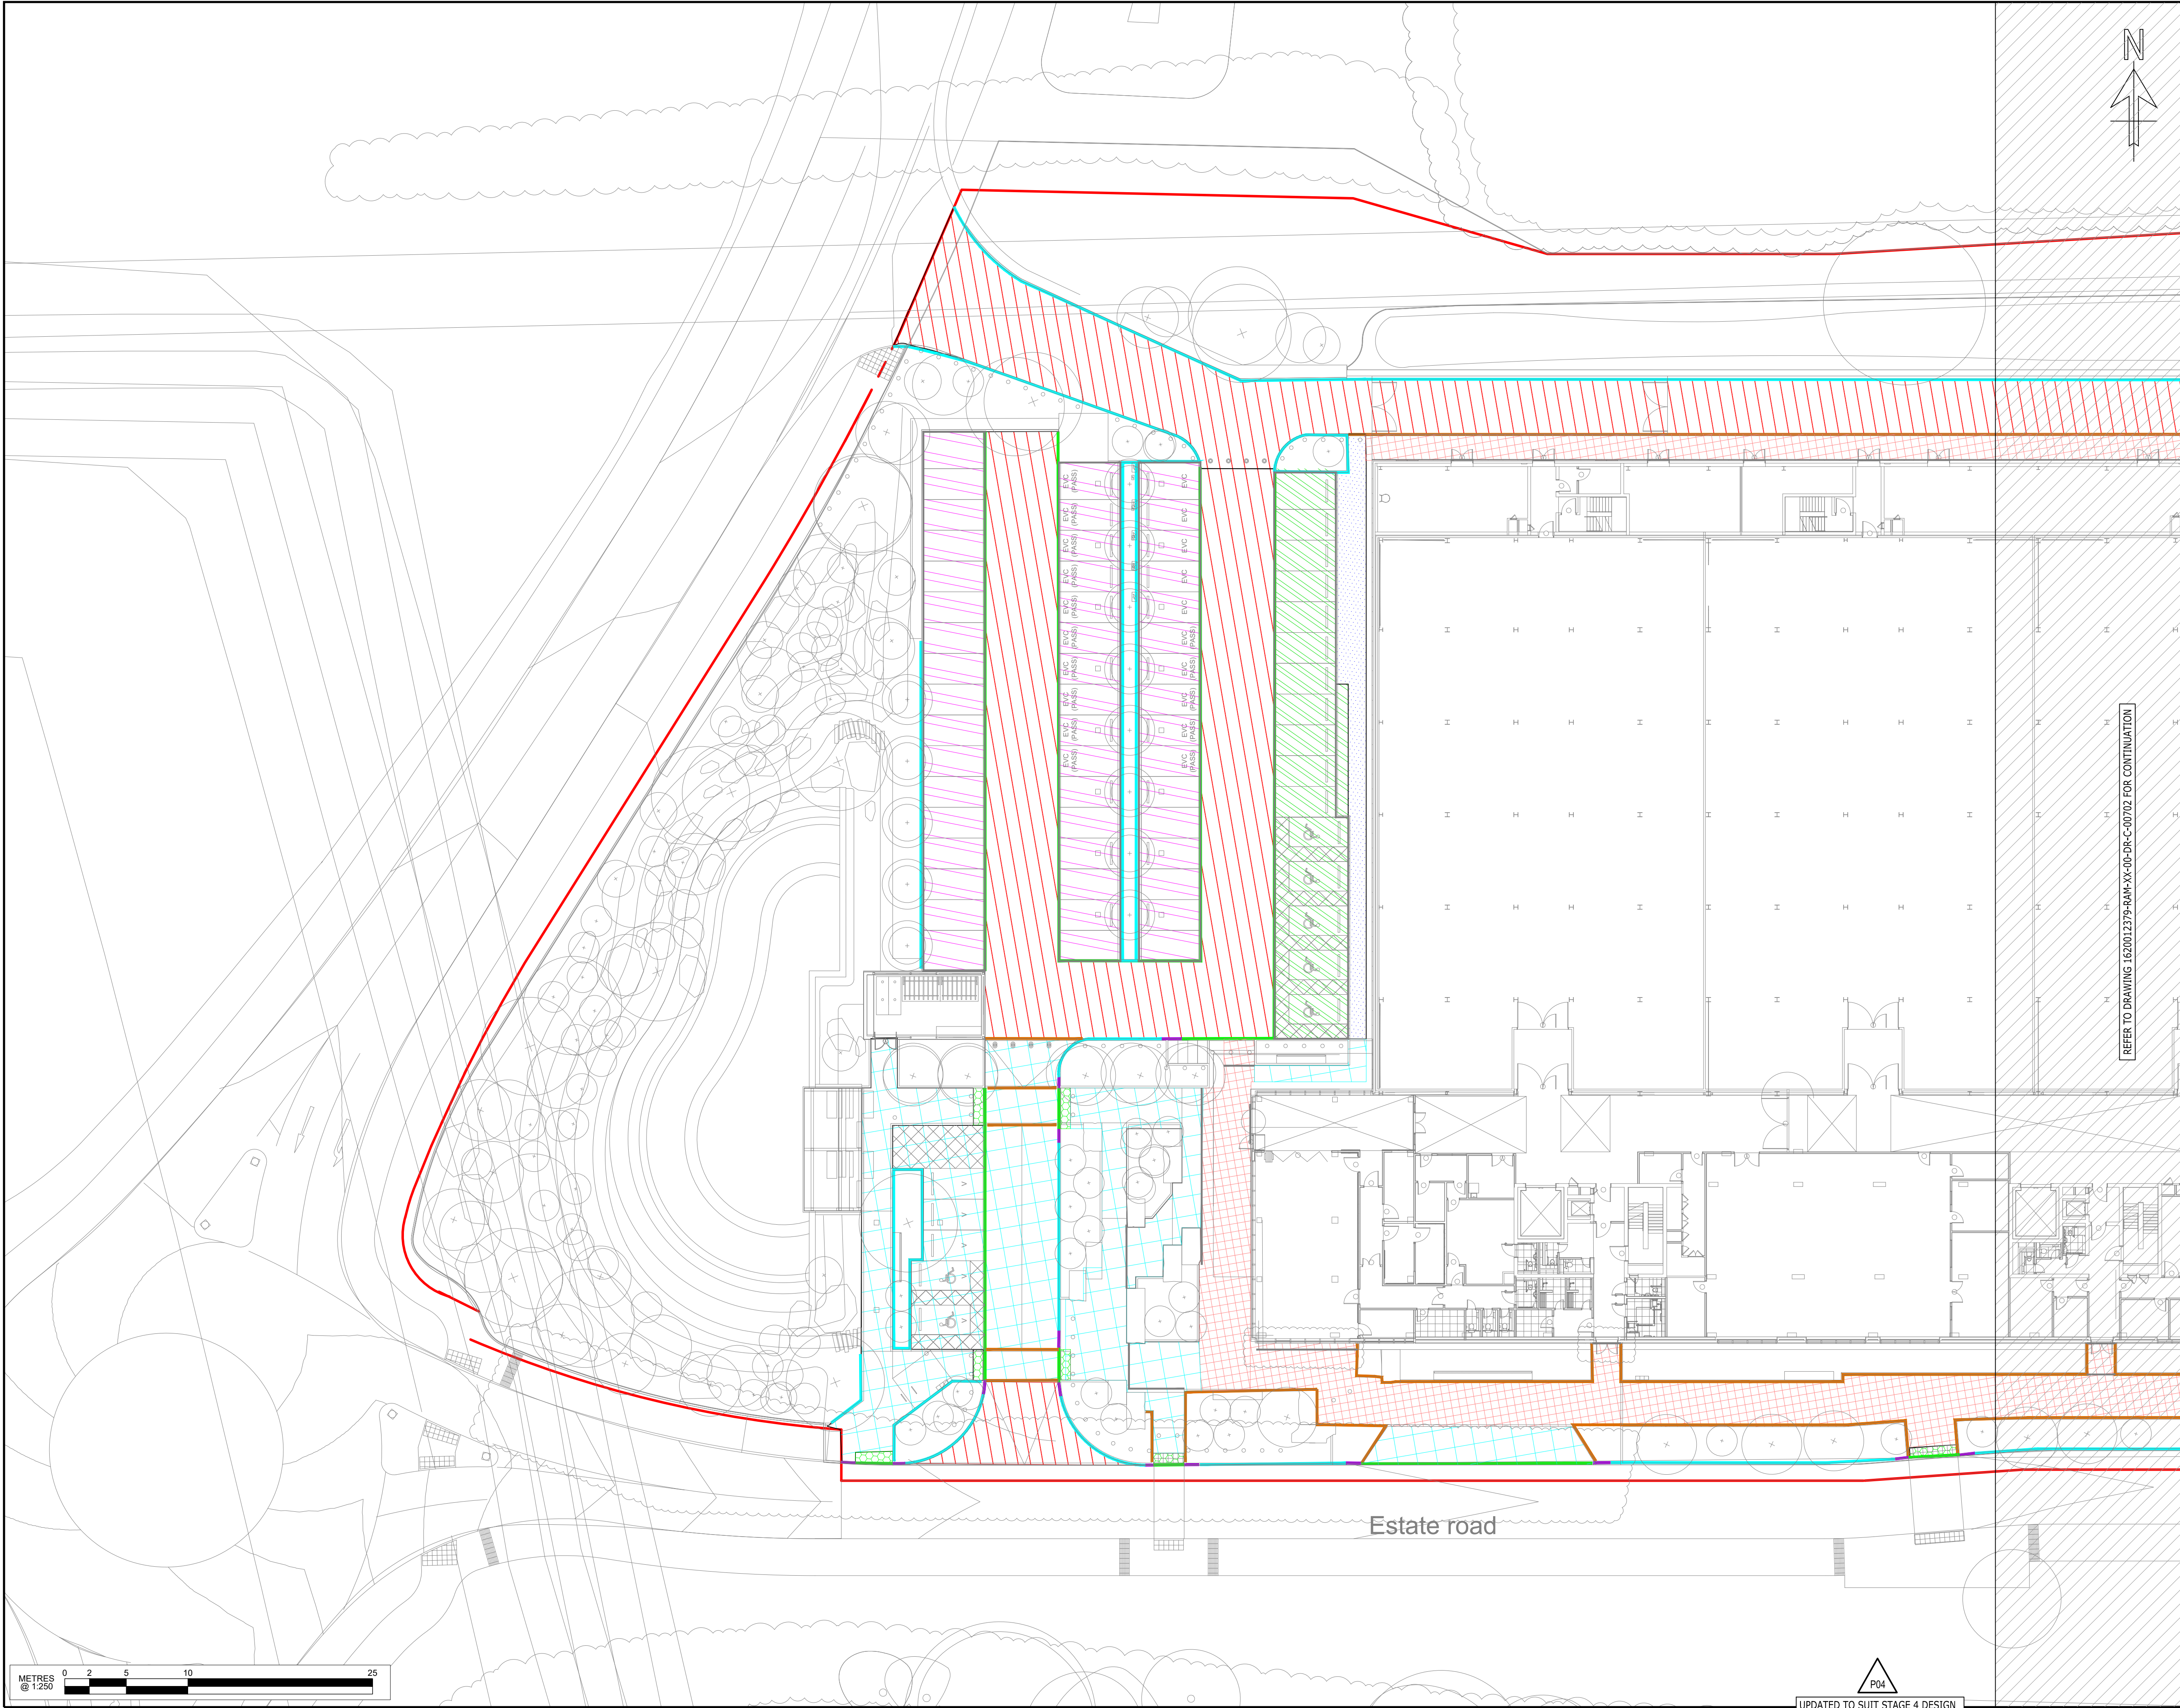

COPYRIGHT RAMBOLL UK LIMITED. ALL RIGHTS RESERVED. THIS DOCUMENT IS ISSUED FOR THE PARTY WHO COMMISSIONED IT AND FOR THE SPECIFIC PURPOSES CONNECTED WITH THE PROJECT ONLY. IT SHOULD NOT BE RELIED UPON BY ANY OTHER PARTY OR USED FOR ANY OTHER PURPOSE. RAMBOLL ACCEPTS NO RESPONSIBILITY OR LIABILITY WHICH MAY ARISE FROM RELIANCE OR USE OF THIS DOCUMENT OR THE DATA CONTAINED HEREIN BY ANY OTHER PARTY OR FOR ANY OTHER PURPOSE.

Notes

- DO NOT SCALE FROM THIS DRAWING.
- ALL DIMENSIONS ARE MILLIMETRES U.N.O.
- ALL LEVELS ARE IN METRES ABOVE ORDNANCE DATUM U.N.O.
- THIS DRAWING IS TO BE READ IN CONJUNCTION WITH ALL RELEVANT ARCHITECTS AND ENGINEERS DRAWINGS AND SPECIFICATIONS.
- THIS DRAWING IS TO READ IN RELATION TO THE SUBJECT OF THE TITLE. OTHER INFORMATION IS CONSIDERED INDICATIVE ONLY.
- KERBING AND PAVING LAYOUT SUBJECT TO CHANGE PENDING CONFIRMATION FROM LANDSCAPE ARCHITECT.

KEY:

- SITE BOUNDARY
- P01: NATURAL STONE BLOCK PAVING
- P02: RESIN BOUND FOOTPATH / SELF BINDING GRAVEL
- P03: ASPHALT CARRIAGEWAY BUILD UP
- P07A: BLOCK PAVED CAR PARK BAYS - POROUS
- P07B: BLOCK PAVED CAR PARK BAYS - SUITABLE FOR MEWP LOADING
- P08: PRECAST CONCRETE PAVING BLOCKS
- P09: TACTILE PAVING
- P06: RESIN SYSTEM SUITABLE FOR MEWP PATH
- HALF BATTER KERB
- DROPPER KERB
- DROP KERB
- EDGING KERB

P04	STAGE 4 ISSUE	13.05 2024	PC	DS
P03	TENDER ISSUE	29.01 2024	PC	DS
P02	STAGE 3	27.10 2023	RR	DS
P01	STAGE 3 - FOR REVIEW AND COMMENT	28.09 2023	AL	DS
Rev	Description	Date	By	App
			CHK	

STATUS - S3

NHM_UNLOCKED

RAMBOLL

tel 020 7631 5291 london@ramboll.co.uk www.ramboll.co.uk

CONSTRUCTION AREAS PLAN SHEET 1

Project No: 1620012379	Scale (@A1): 1:250	Drawn: AAL	Date: MAY 24
Drawing No: RD001-RAM-XX-00-DR-C-0701	Suitability: S3	Rev: P04	