


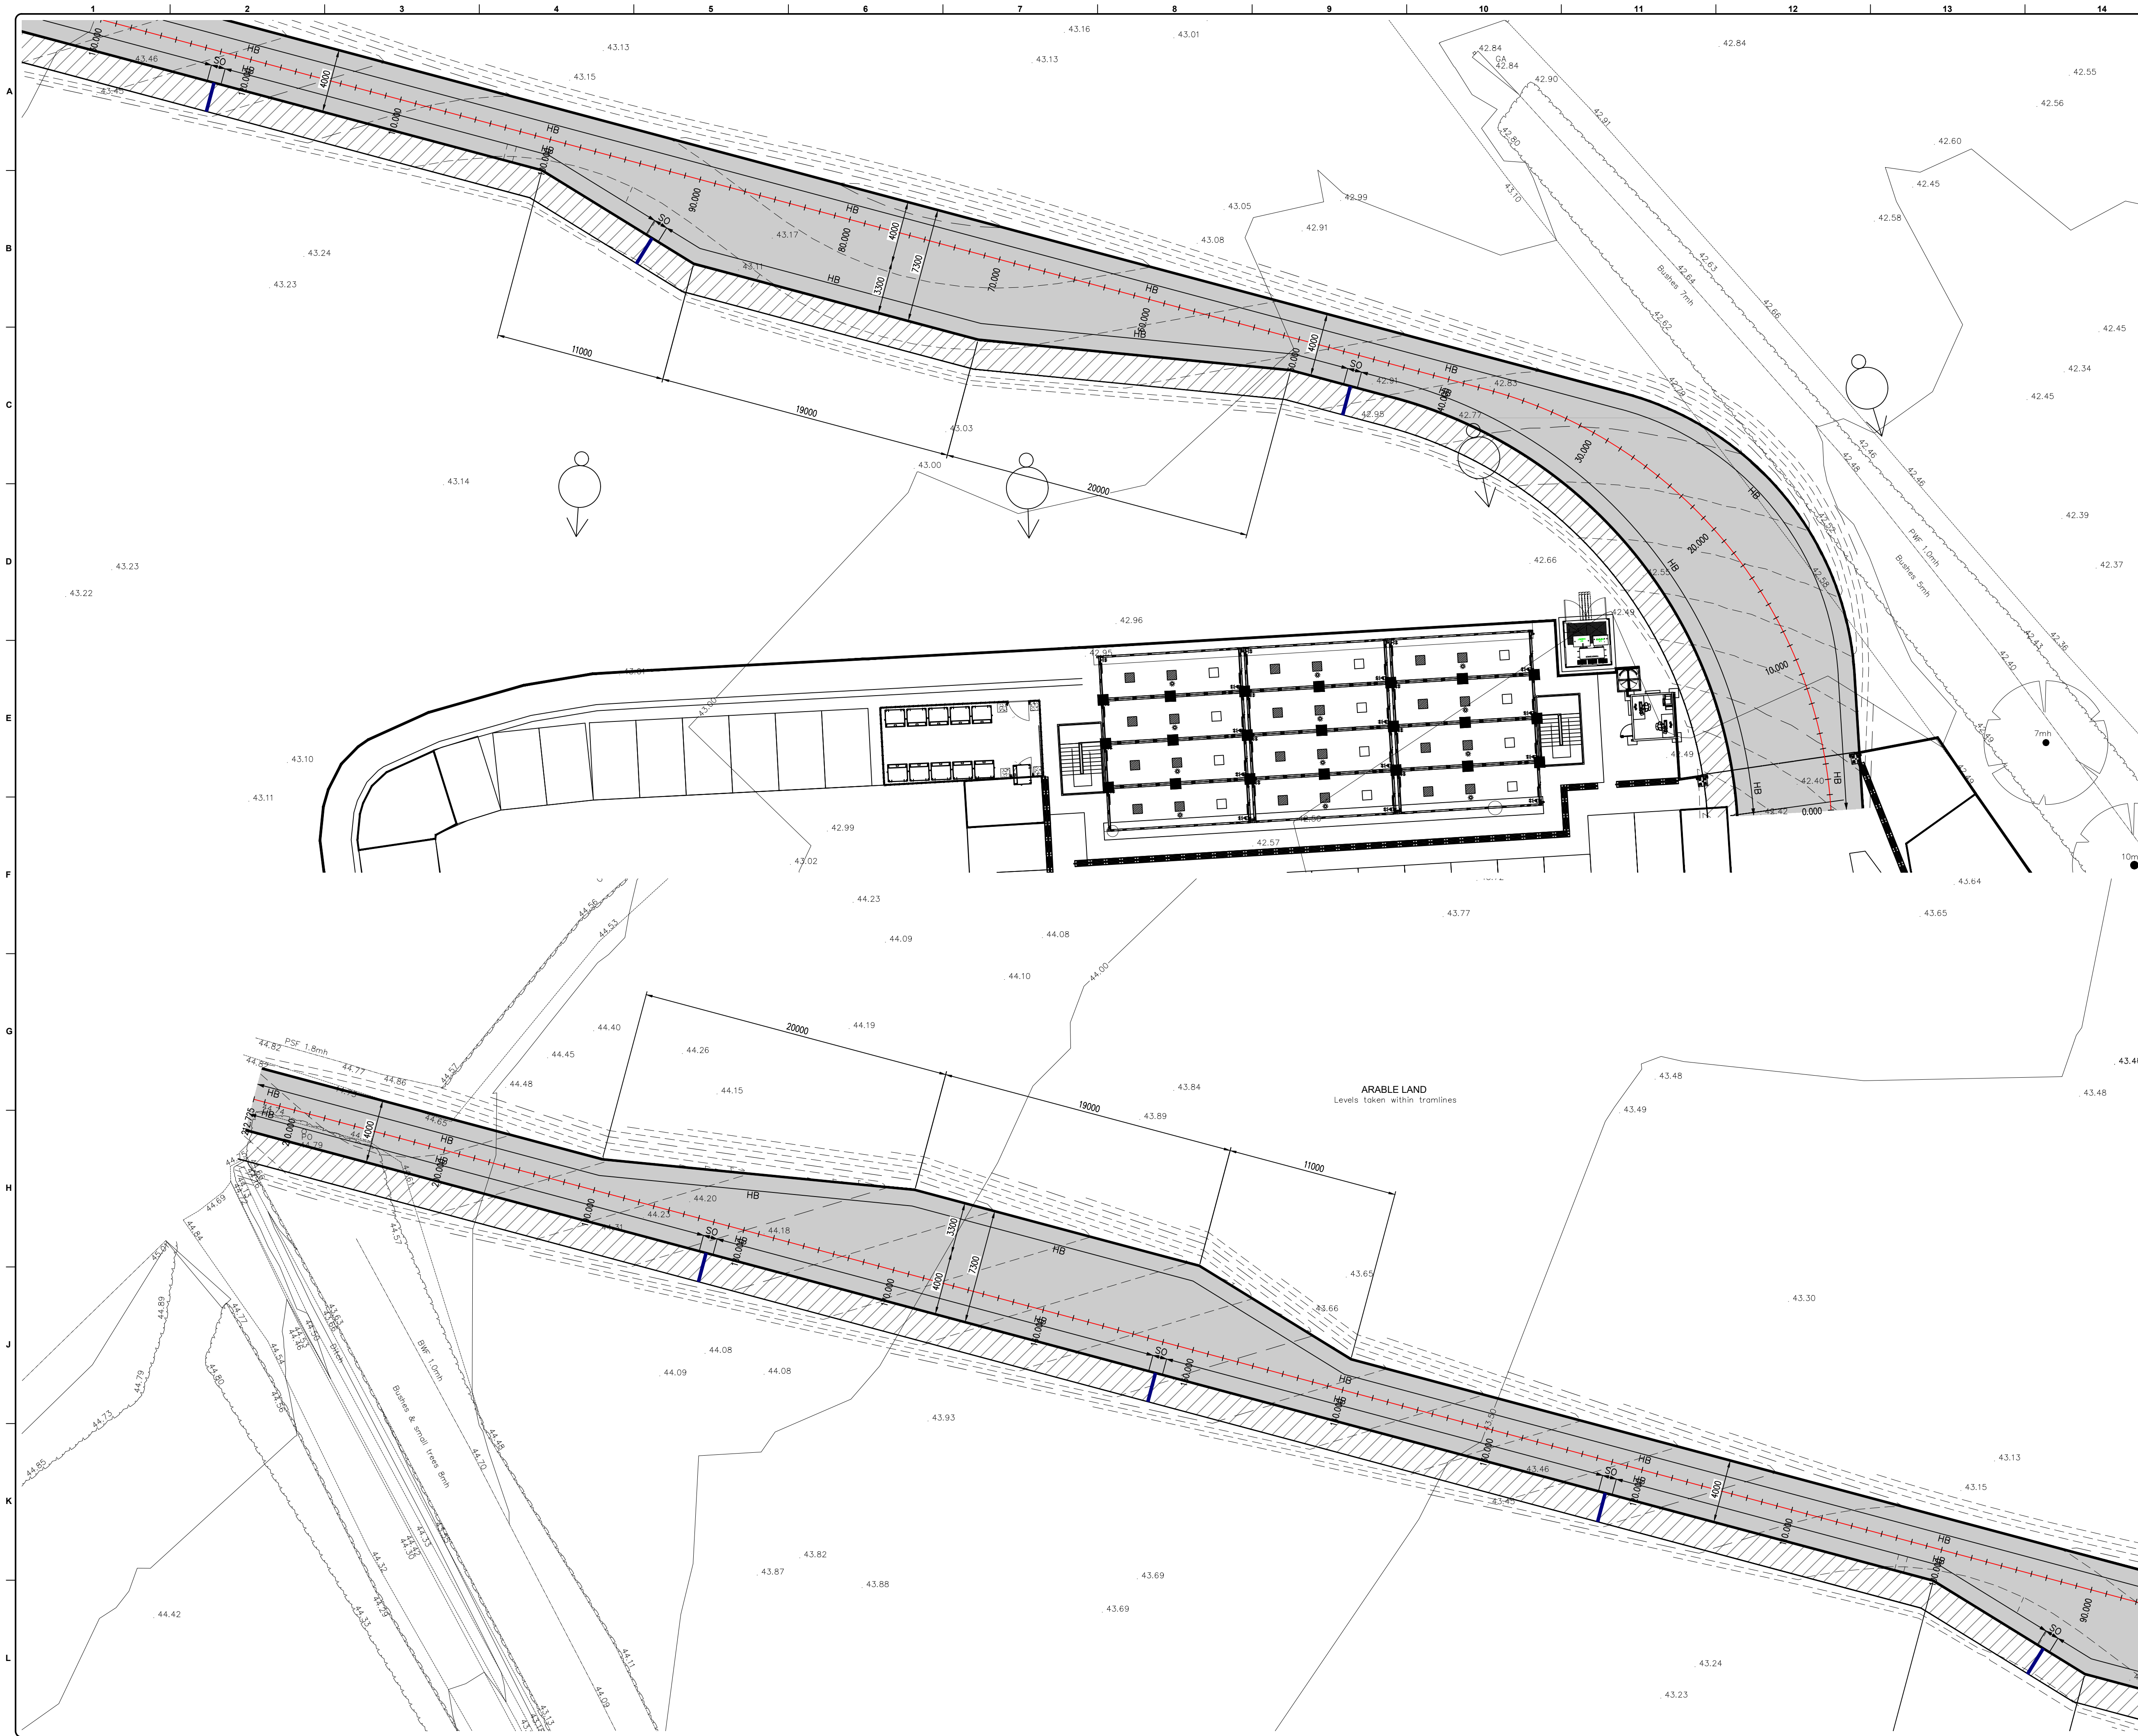

GENERAL NOTES

KEY:

Kerbs

Half Battered

=

HB

Side Outlet

=

SO

Edging Kerb

=

Pavement Construction

=

Footway

=

Carriageway

=

Drainage

=

ACO Channel

=

P1	Initial Issue	CB	DJR	28/03/24
Rev.	Description	By	Chkd.	Date

© COPYRIGHT OF BRIDGES POUND LIMITED.
THIS DRAWING MUST NOT BE COPIED,
TRANSMITTED OR PASSED
TO A THIRD PARTY, WITHOUT PRIOR
WRITTEN CONSENT.

✓

QM

✓

ISO 9001
REGISTERED FIRM

BRIDGES POUND

CONSULTING ENGINEERS

701 The Chandlery
50 Westminster Bridge Road
London SE1 7QY
Tel: 020 7953 7561

Bridge House
141 Albany Road
Coventry CV5 6ND
Tel: 02477 719547

Pennyhole West Office 1
Wharfedale Mills
Ilkley Road, Otley
LS21 3JP
Tel: 0113 274 0721

Email: general@bridgespound.co.uk

Client:

MACE

Project:

The Natural History Museum

Title:

Haul Road
Kerb and Surfacing Plan

Drawing Status:

Information

Date: March 2024

Drawn: CB

Chkd: DJR

Scale: 1:200

A1

BPL Ref: TW1870

Project

- Originator - Zone - Level - Type - Discipline - Number

Rev

TW1870 - BPL - 00 - XX - DR - C - 0011

P1