


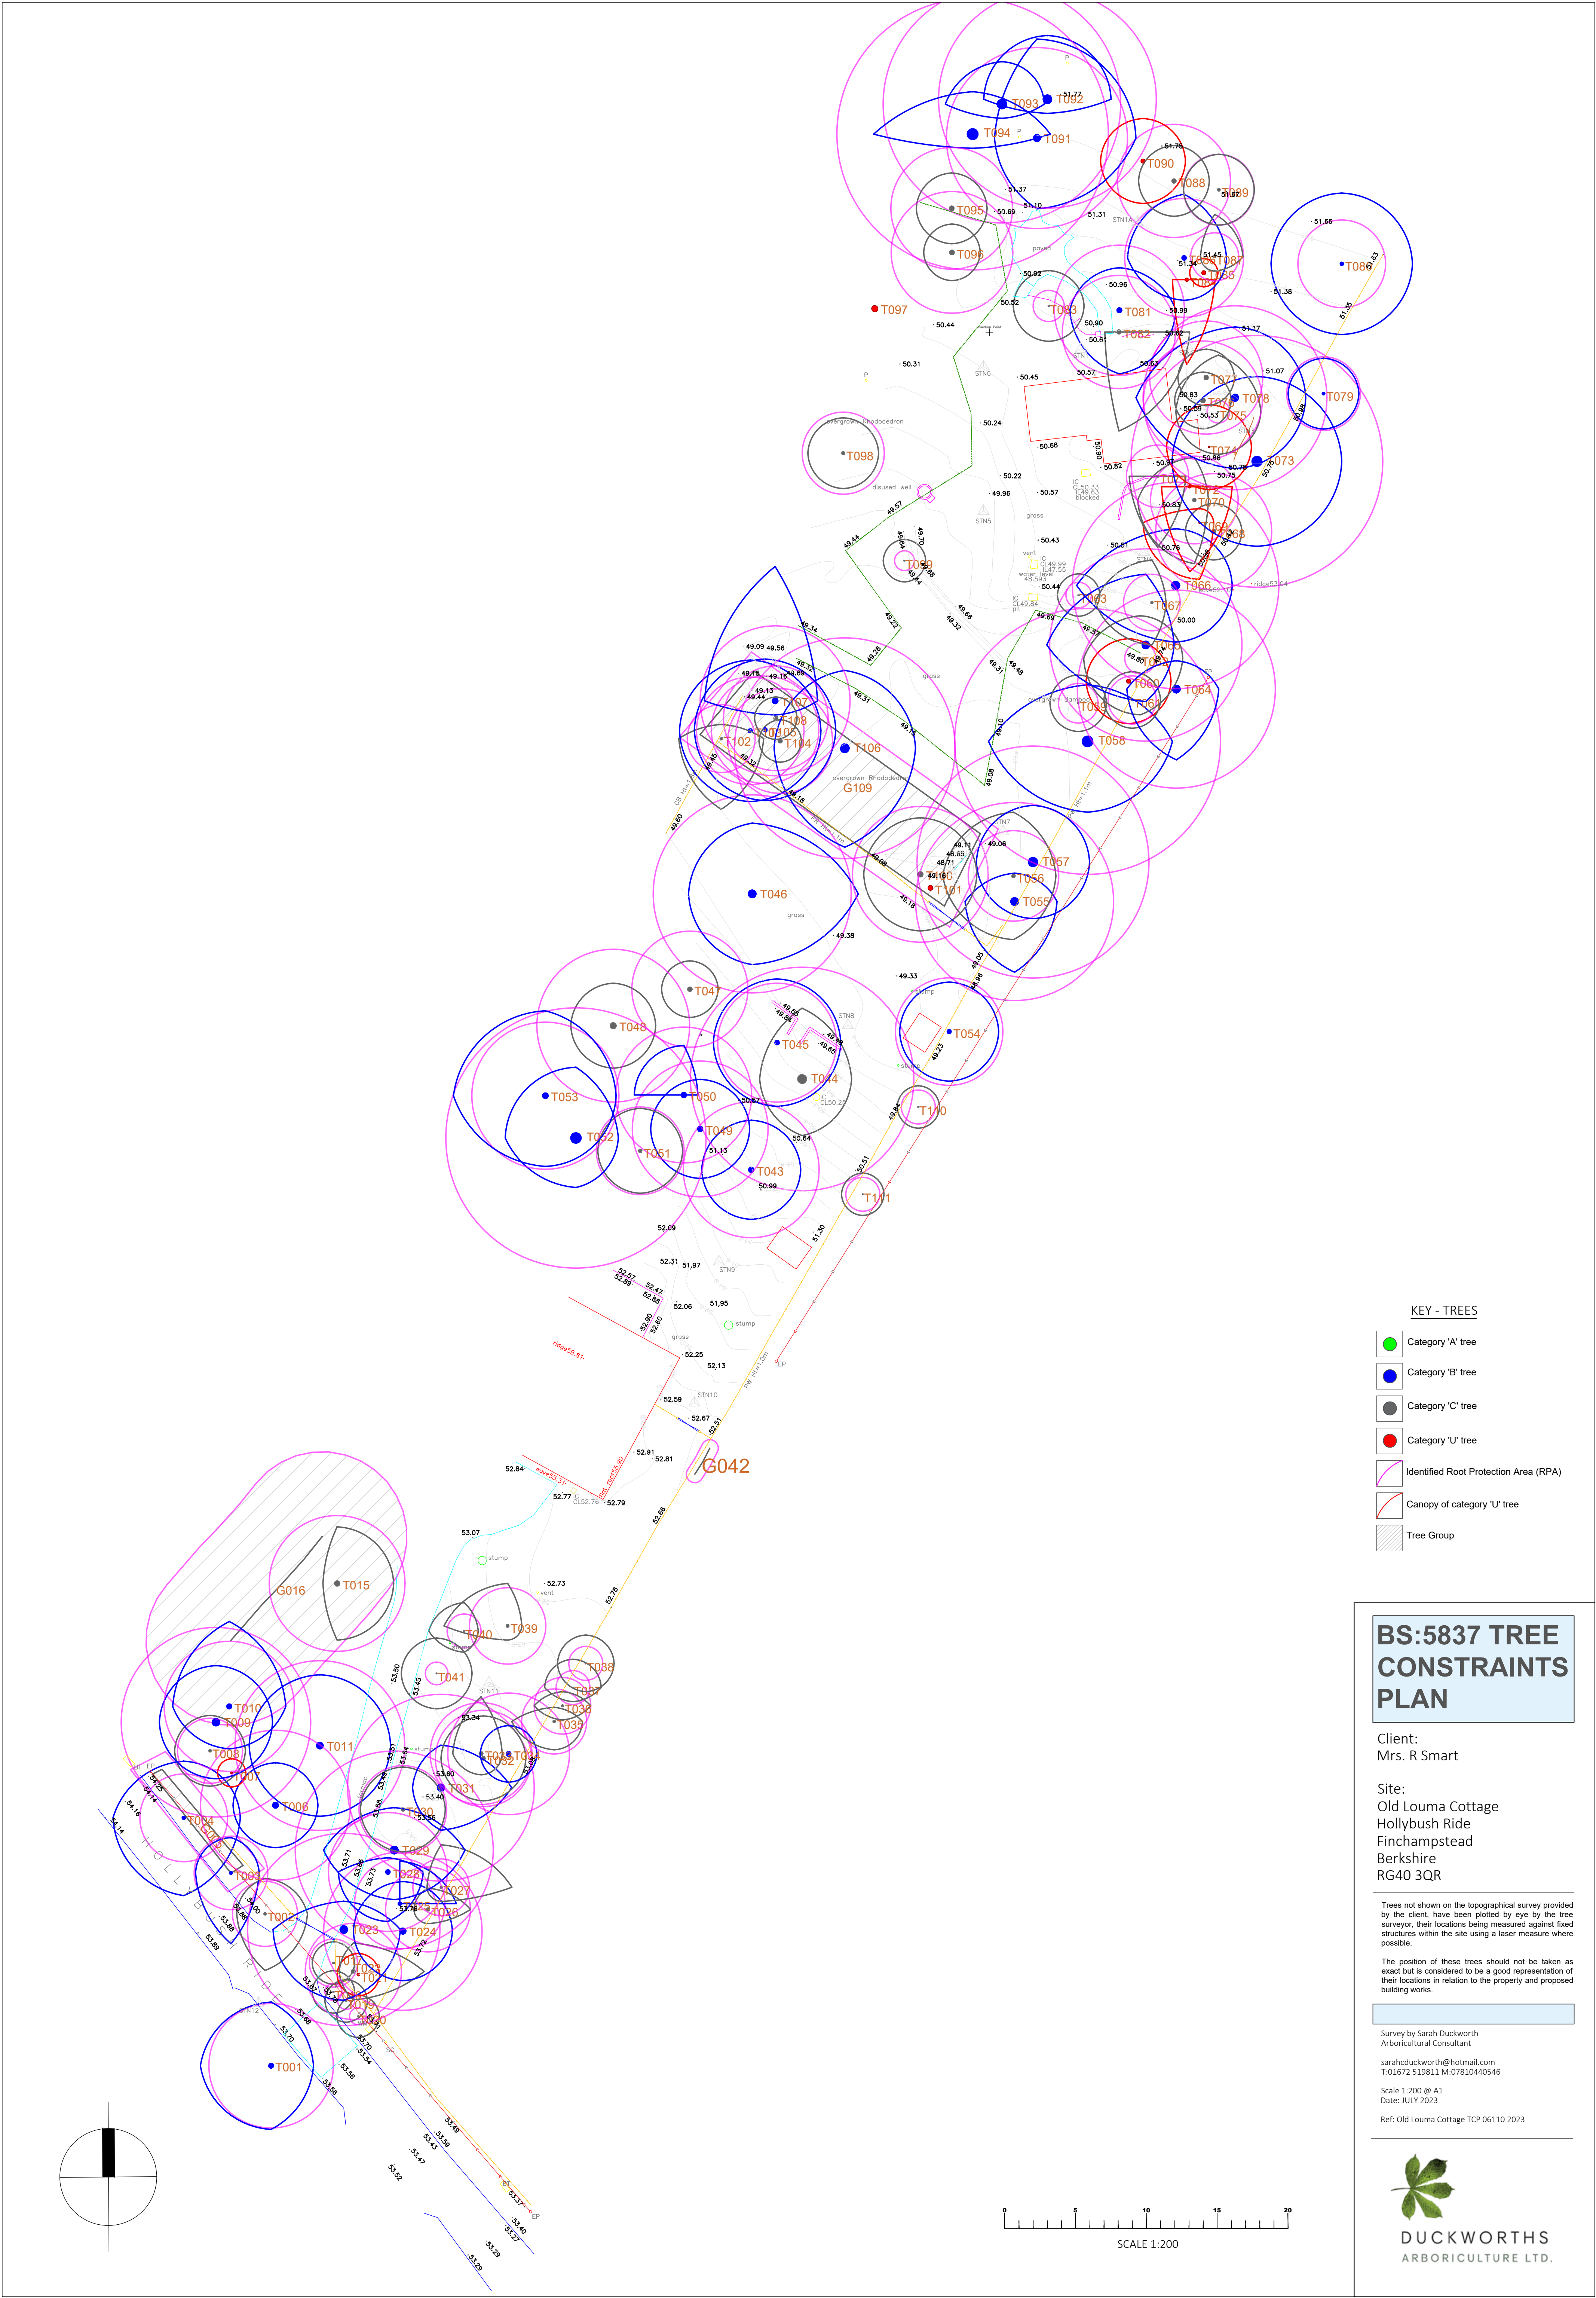

KEY - TREES

- Category 'A' tree
- Category 'B' tree
- Category 'C' tree
- Category 'U' tree
- Identified Root Protection Area (RPA)
- Canopy of category 'U' tree
- Tree Group

BS:5837 TREE CONSTRAINTS PLAN

Client:
Mrs. R Smart

Site:
Old Louma Cottage
Hollybush Ride
Finchampstead
Berkshire
RG40 3QR

Trees not shown on the topographical survey provided by the client, have been plotted by eye by the tree surveyor, their locations being measured against fixed structures within the site using a laser measure where possible.

The position of these trees should not be taken as exact but is considered to be a good representation of their locations in relation to the property and proposed building works.

Survey by Sarah Duckworth
Arboricultural Consultant
sarahduckworth@hotmail.com
T:01672 519811 M:07810440546

Scale 1:200 @ A1
Date: JULY 2023
Ref: Old Louma Cottage TCP 06110 2023

