
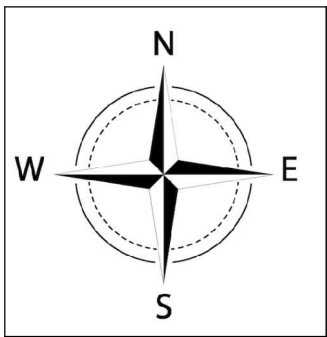


Land North West of Orchard Cottage, Honey Hill, Wokingham, Berkshire, RG40

PROPOSED FENCING
NOTE all existing fencing retained unless indicated otherwise

East Curtilage:
1m nailed square post and rail wooden fencing.

West / South Curtilage:
1.2m nailed square post and rail wooden fencing and
matching wood field gates.

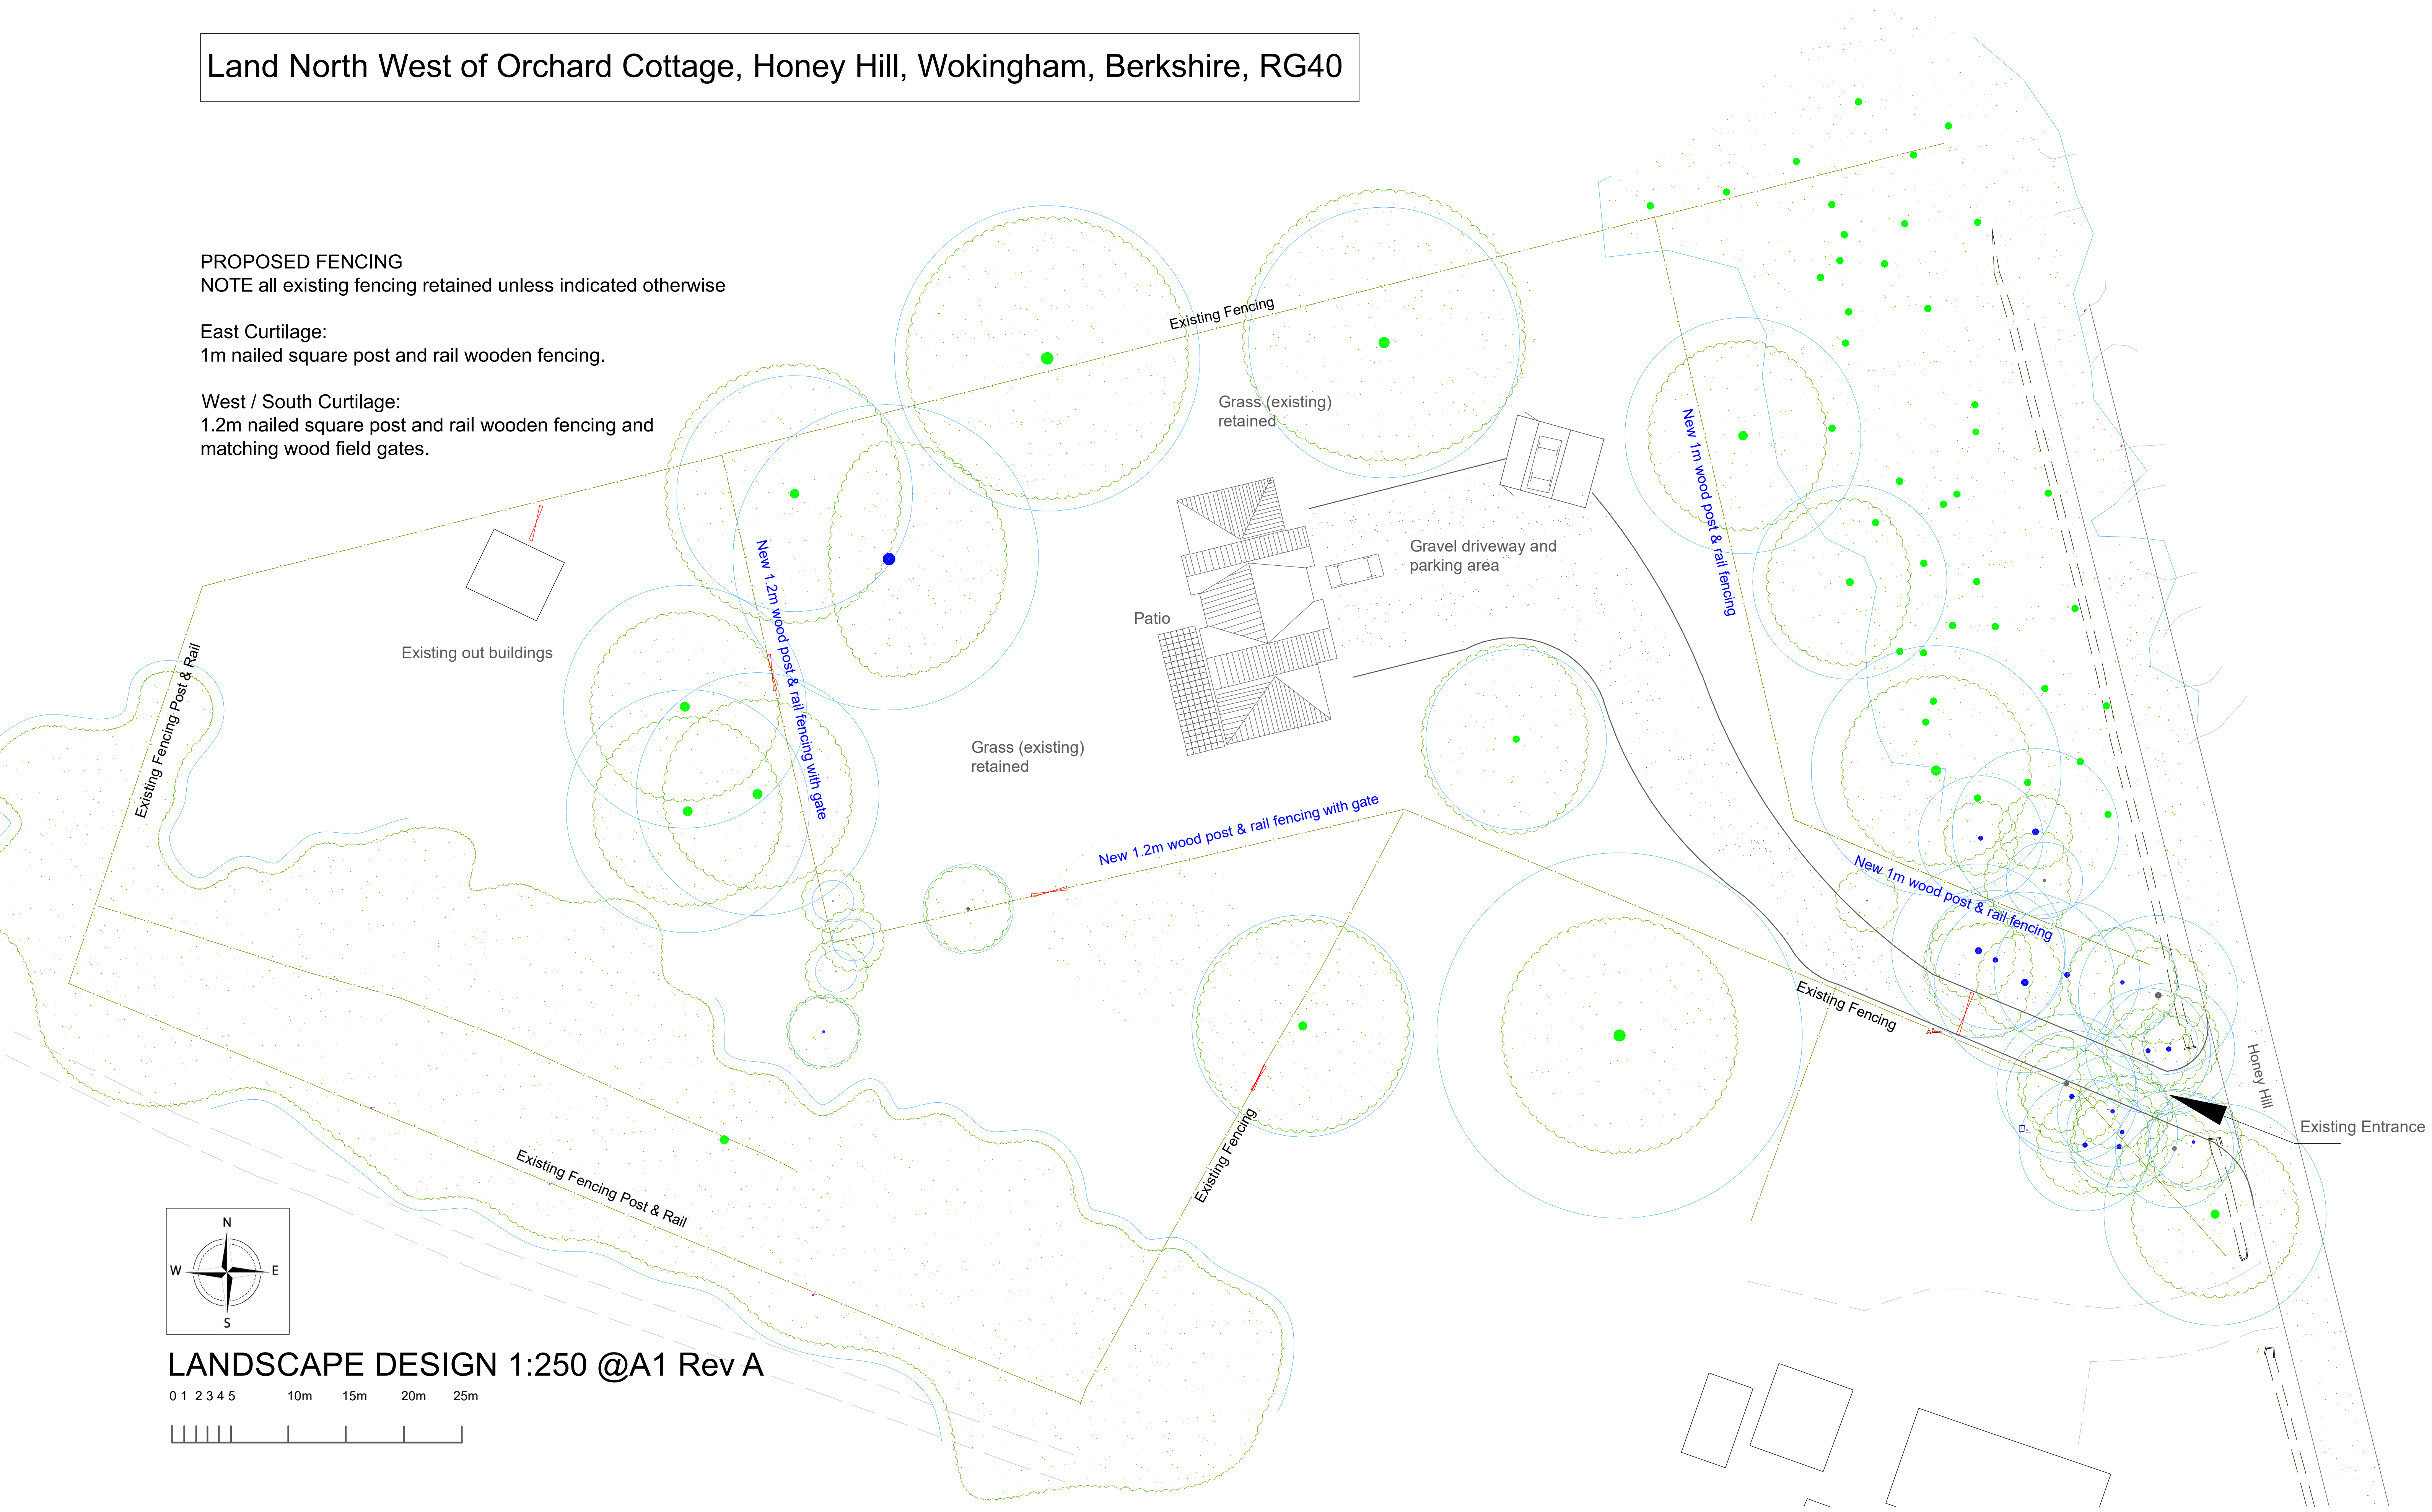

LANDSCAPE DESIGN 1:250 @A1 Rev A

0 1 2 3 4 5 10m 15m 20m 25m

