


252,61 m² (2 719,24 sq.ft.)

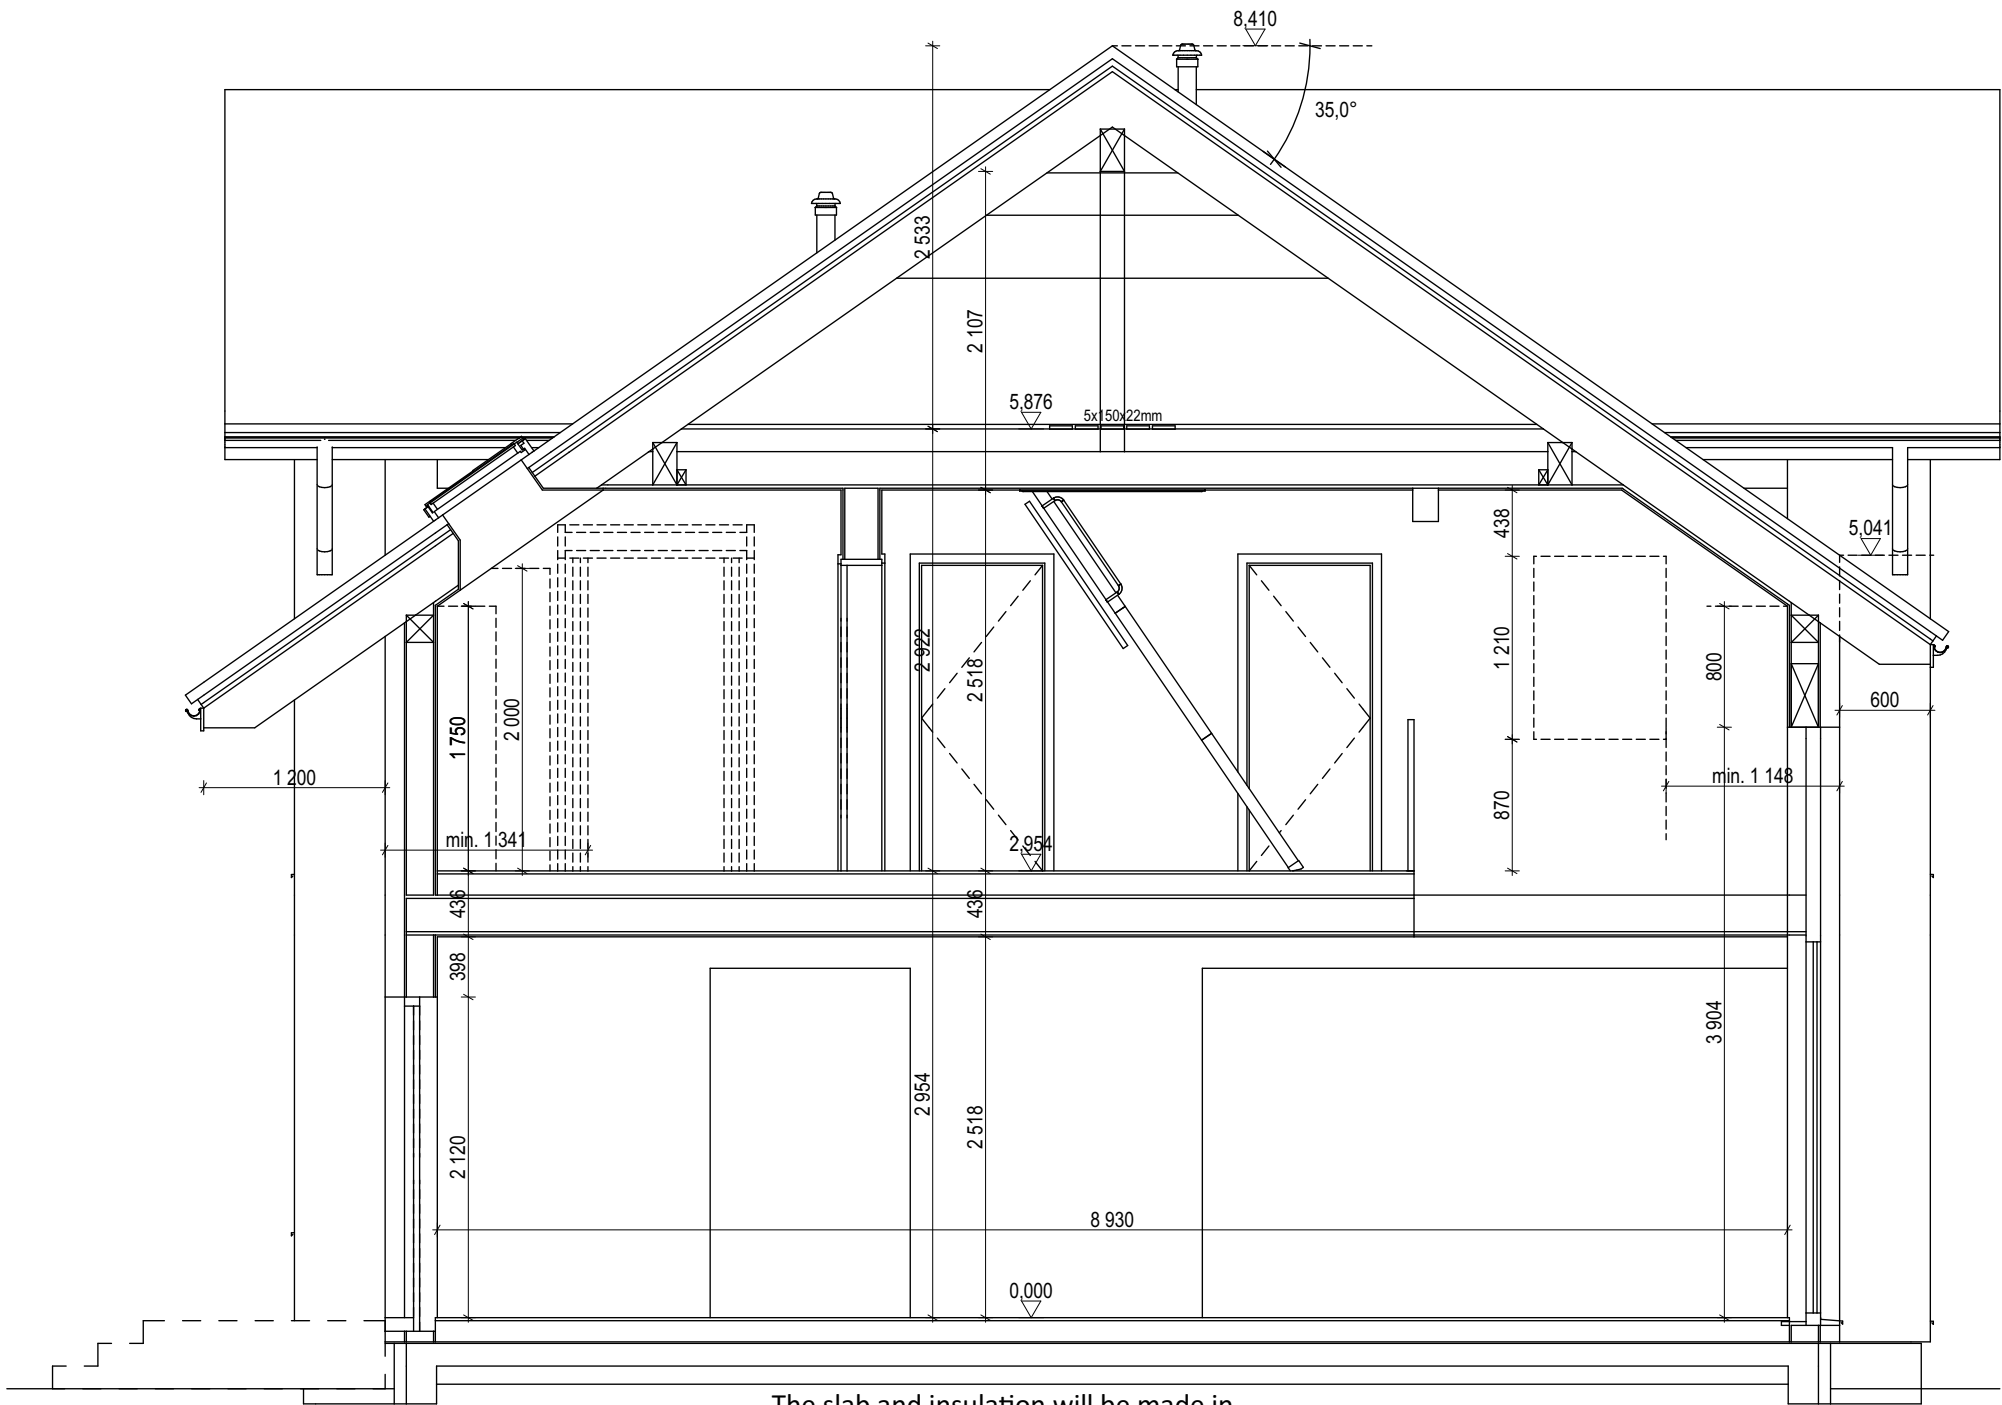


SECTION A-A


Land North West of Orchard Cottage,
Honey Hill, Wokingham, Berkshire, RG40

TOTAL FLOOR AREA 266,85 m² (2 872,32 sq.ft.)

		OBJEKT	
		SINGLE-FAMILY HOUSE	
		NUMBER OF CONTRACT/INVESTOR:	
		-	
DRAWING:		TYPE OF HOUSE:	VALID FROM:
SECTION A-A			18.03.2024
ARCHITECT GB:		ARCHITECT PL:	
-		-	
		SCALE:	
		1:50	
VERSION	DATE:	VERSION	DATE:
1	-	4	-
2	-	5	-
3	-	6	-
		DRAWING NO.:	
		05	
BRANCH			

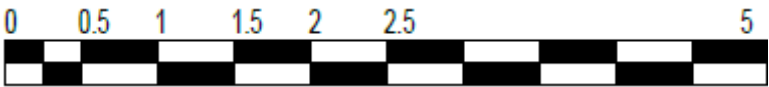


252,61 m² (2 719,24 sq.ft.)

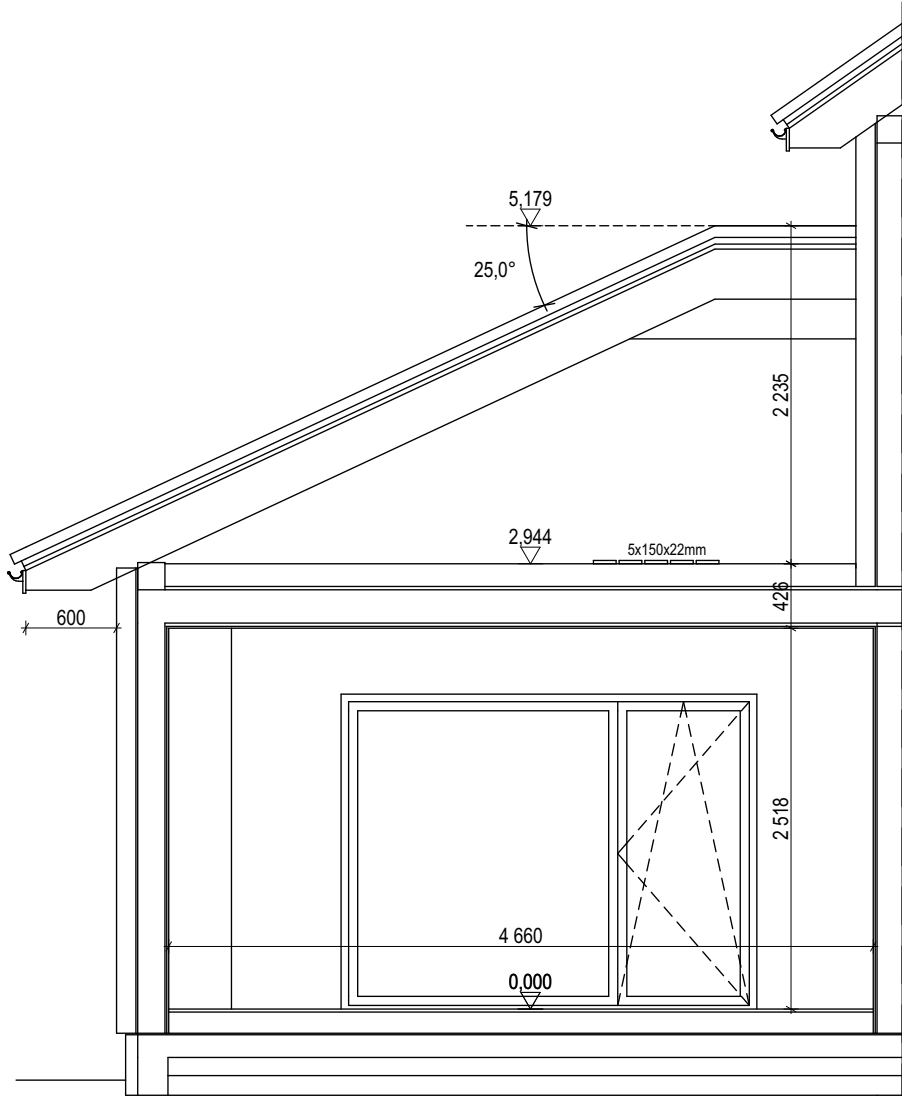

The slab and insulation will be made in accordance with static and thermal calculations.

SECTION B-B

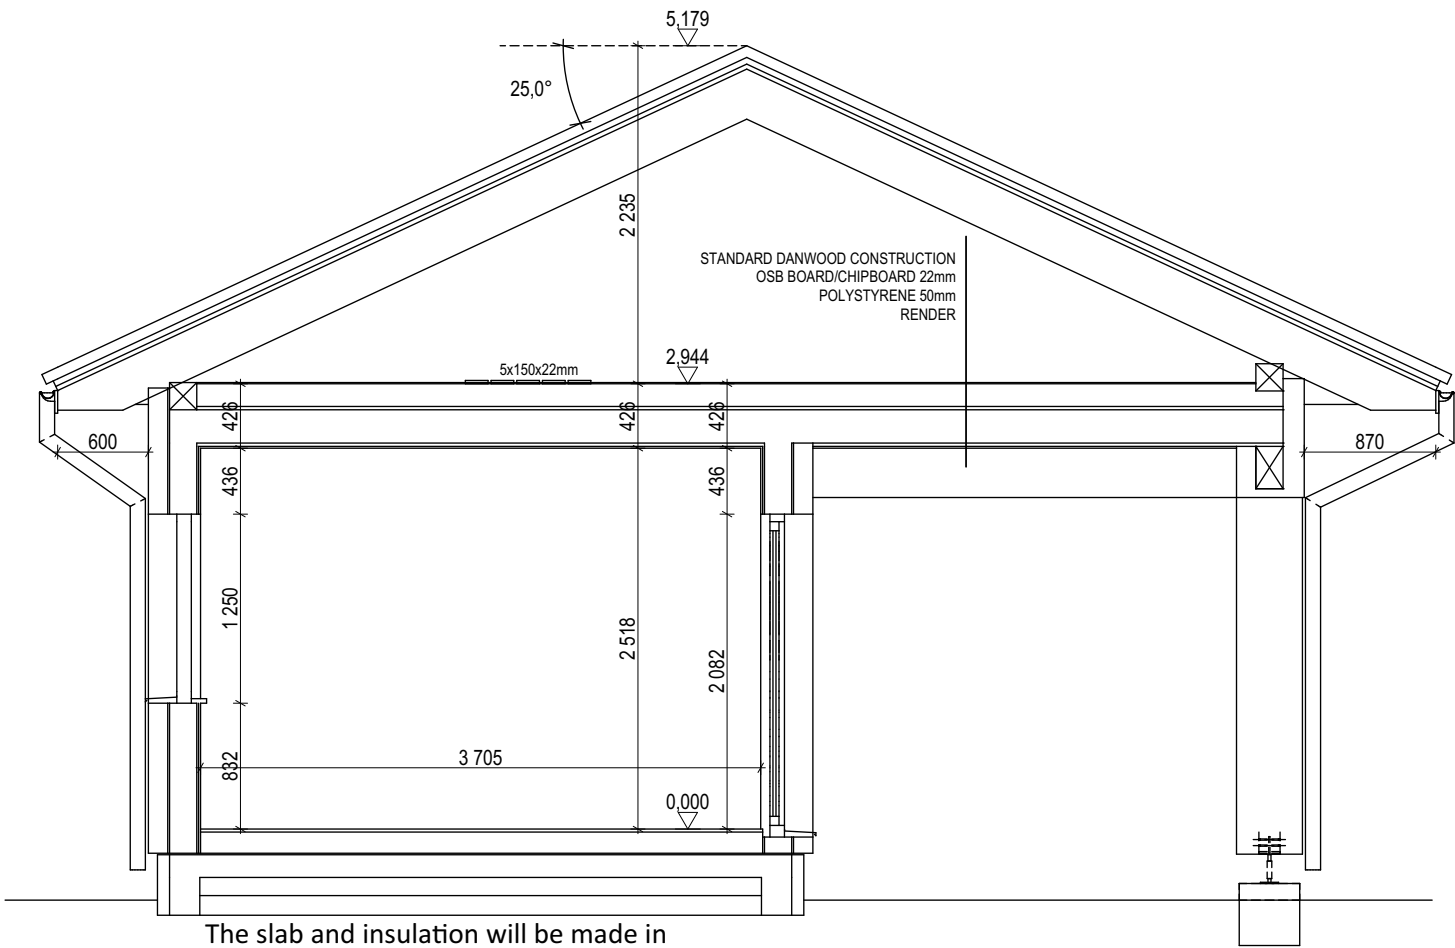


The slab and insulation will be made in accordance with static and thermal calculations.

SECTION D-D


Land North West of Orchard Cottage,
Honey Hill, Wokingham, Berkshire, RG40

TOTAL FLOOR AREA 266,85 m² (2 872,32 sq.ft.)

		OBJEKT	
		SINGLE-FAMILY HOUSE	
		NUMBER OF CONTRACT/INVESTOR:	
		-	
DRAWING:		TYPE OF HOUSE:	VALID FROM:
SECTION B-B, D-D			18.03.2024
ARCHITECT GB:		ARCHITECT PL:	
-		-	
		SCALE:	
		1:50	
VERSION	DATE:	VERSION	DATE:
1	-	4	-
2	-	5	-
3	-	6	-
		DRAWING NO.:	
		06	
BRANCH			

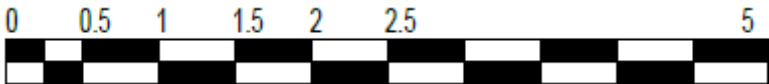

252,61 m² (2 719,24 sq.ft.)

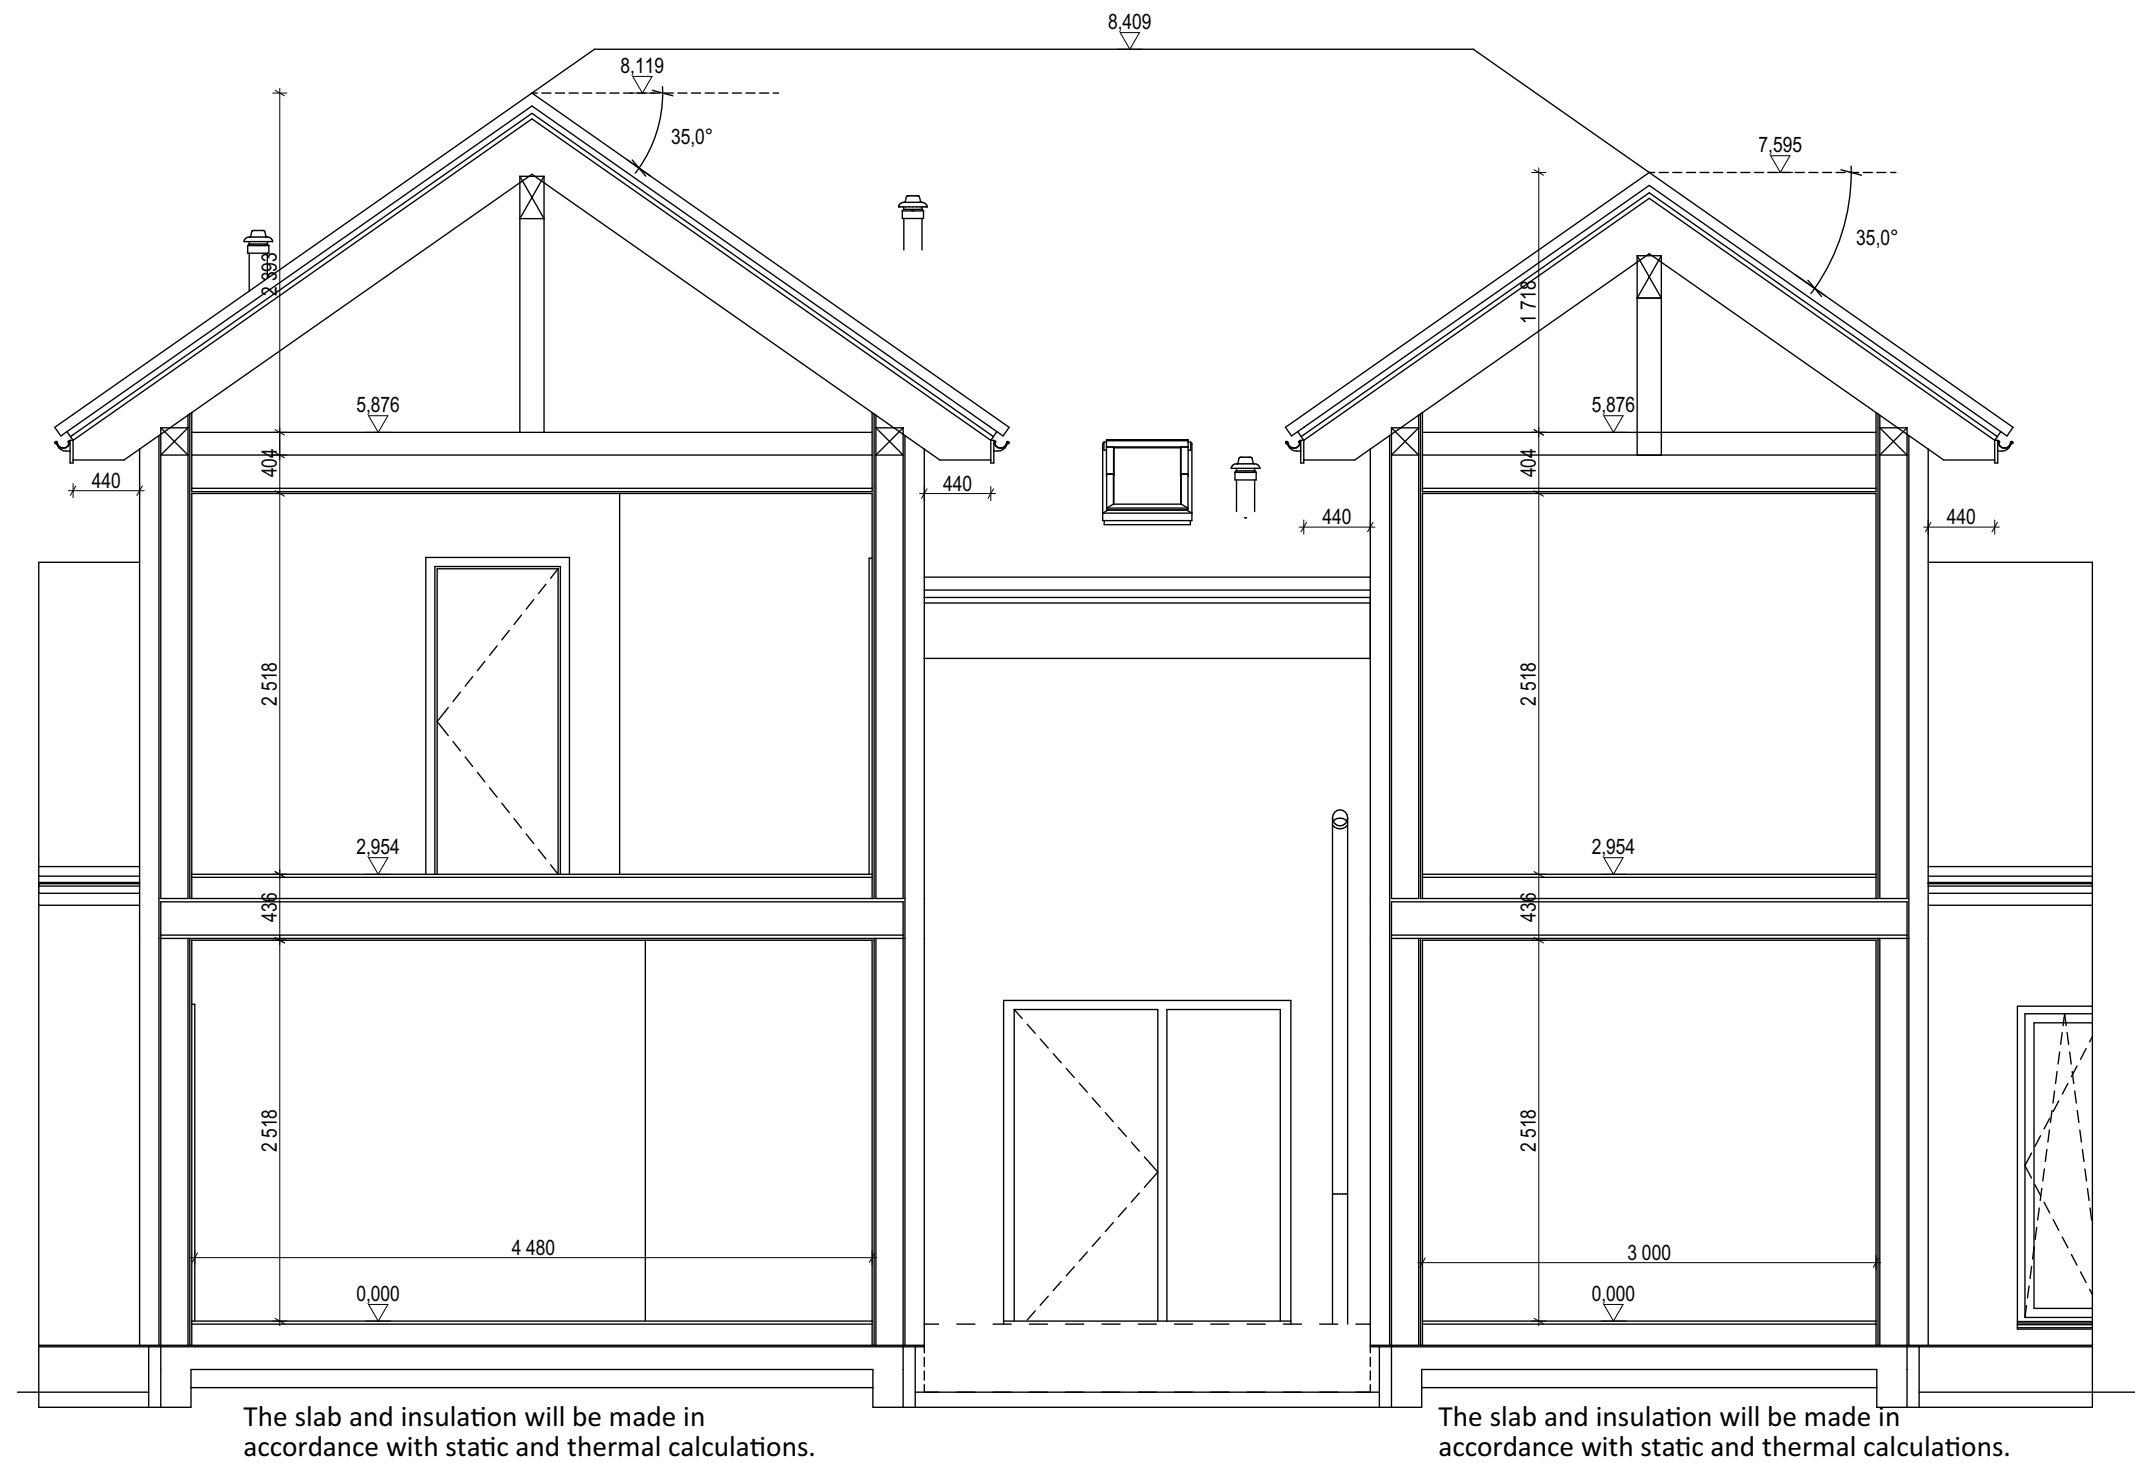

SECTION C-C

Land North West of Orchard Cottage,
Honey Hill, Wokingham, Berkshire, RG40

TOTAL FLOOR AREA 266,85 m² (2 872,32 sq.ft.)

	OBJEKT		
	SINGLE-FAMILY HOUSE		
	NUMBER OF CONTRACT/INVESTOR:		
	-		
DRAWING:		TYPE OF HOUSE:	VALID FROM:
SECTION C-C			18.03.2024
ARCHITECT GB:		ARCHITECT PL:	
-		-	
VERSION	DATE:	VERSION	DATE:
1	-	4	-
2	-	5	-
3	-	6	-
SCALE:			
1:50			
DRAWING NO.:			
07			
BRANCH			

