
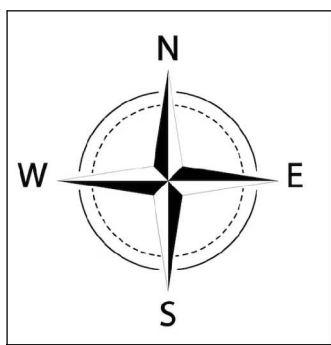


Land North West of Orchard Cottage, Honey Hill, Wokingham, Berkshire, RG40

Site area: 4,446 m2 / 1.09 acre / 0.44 hectare

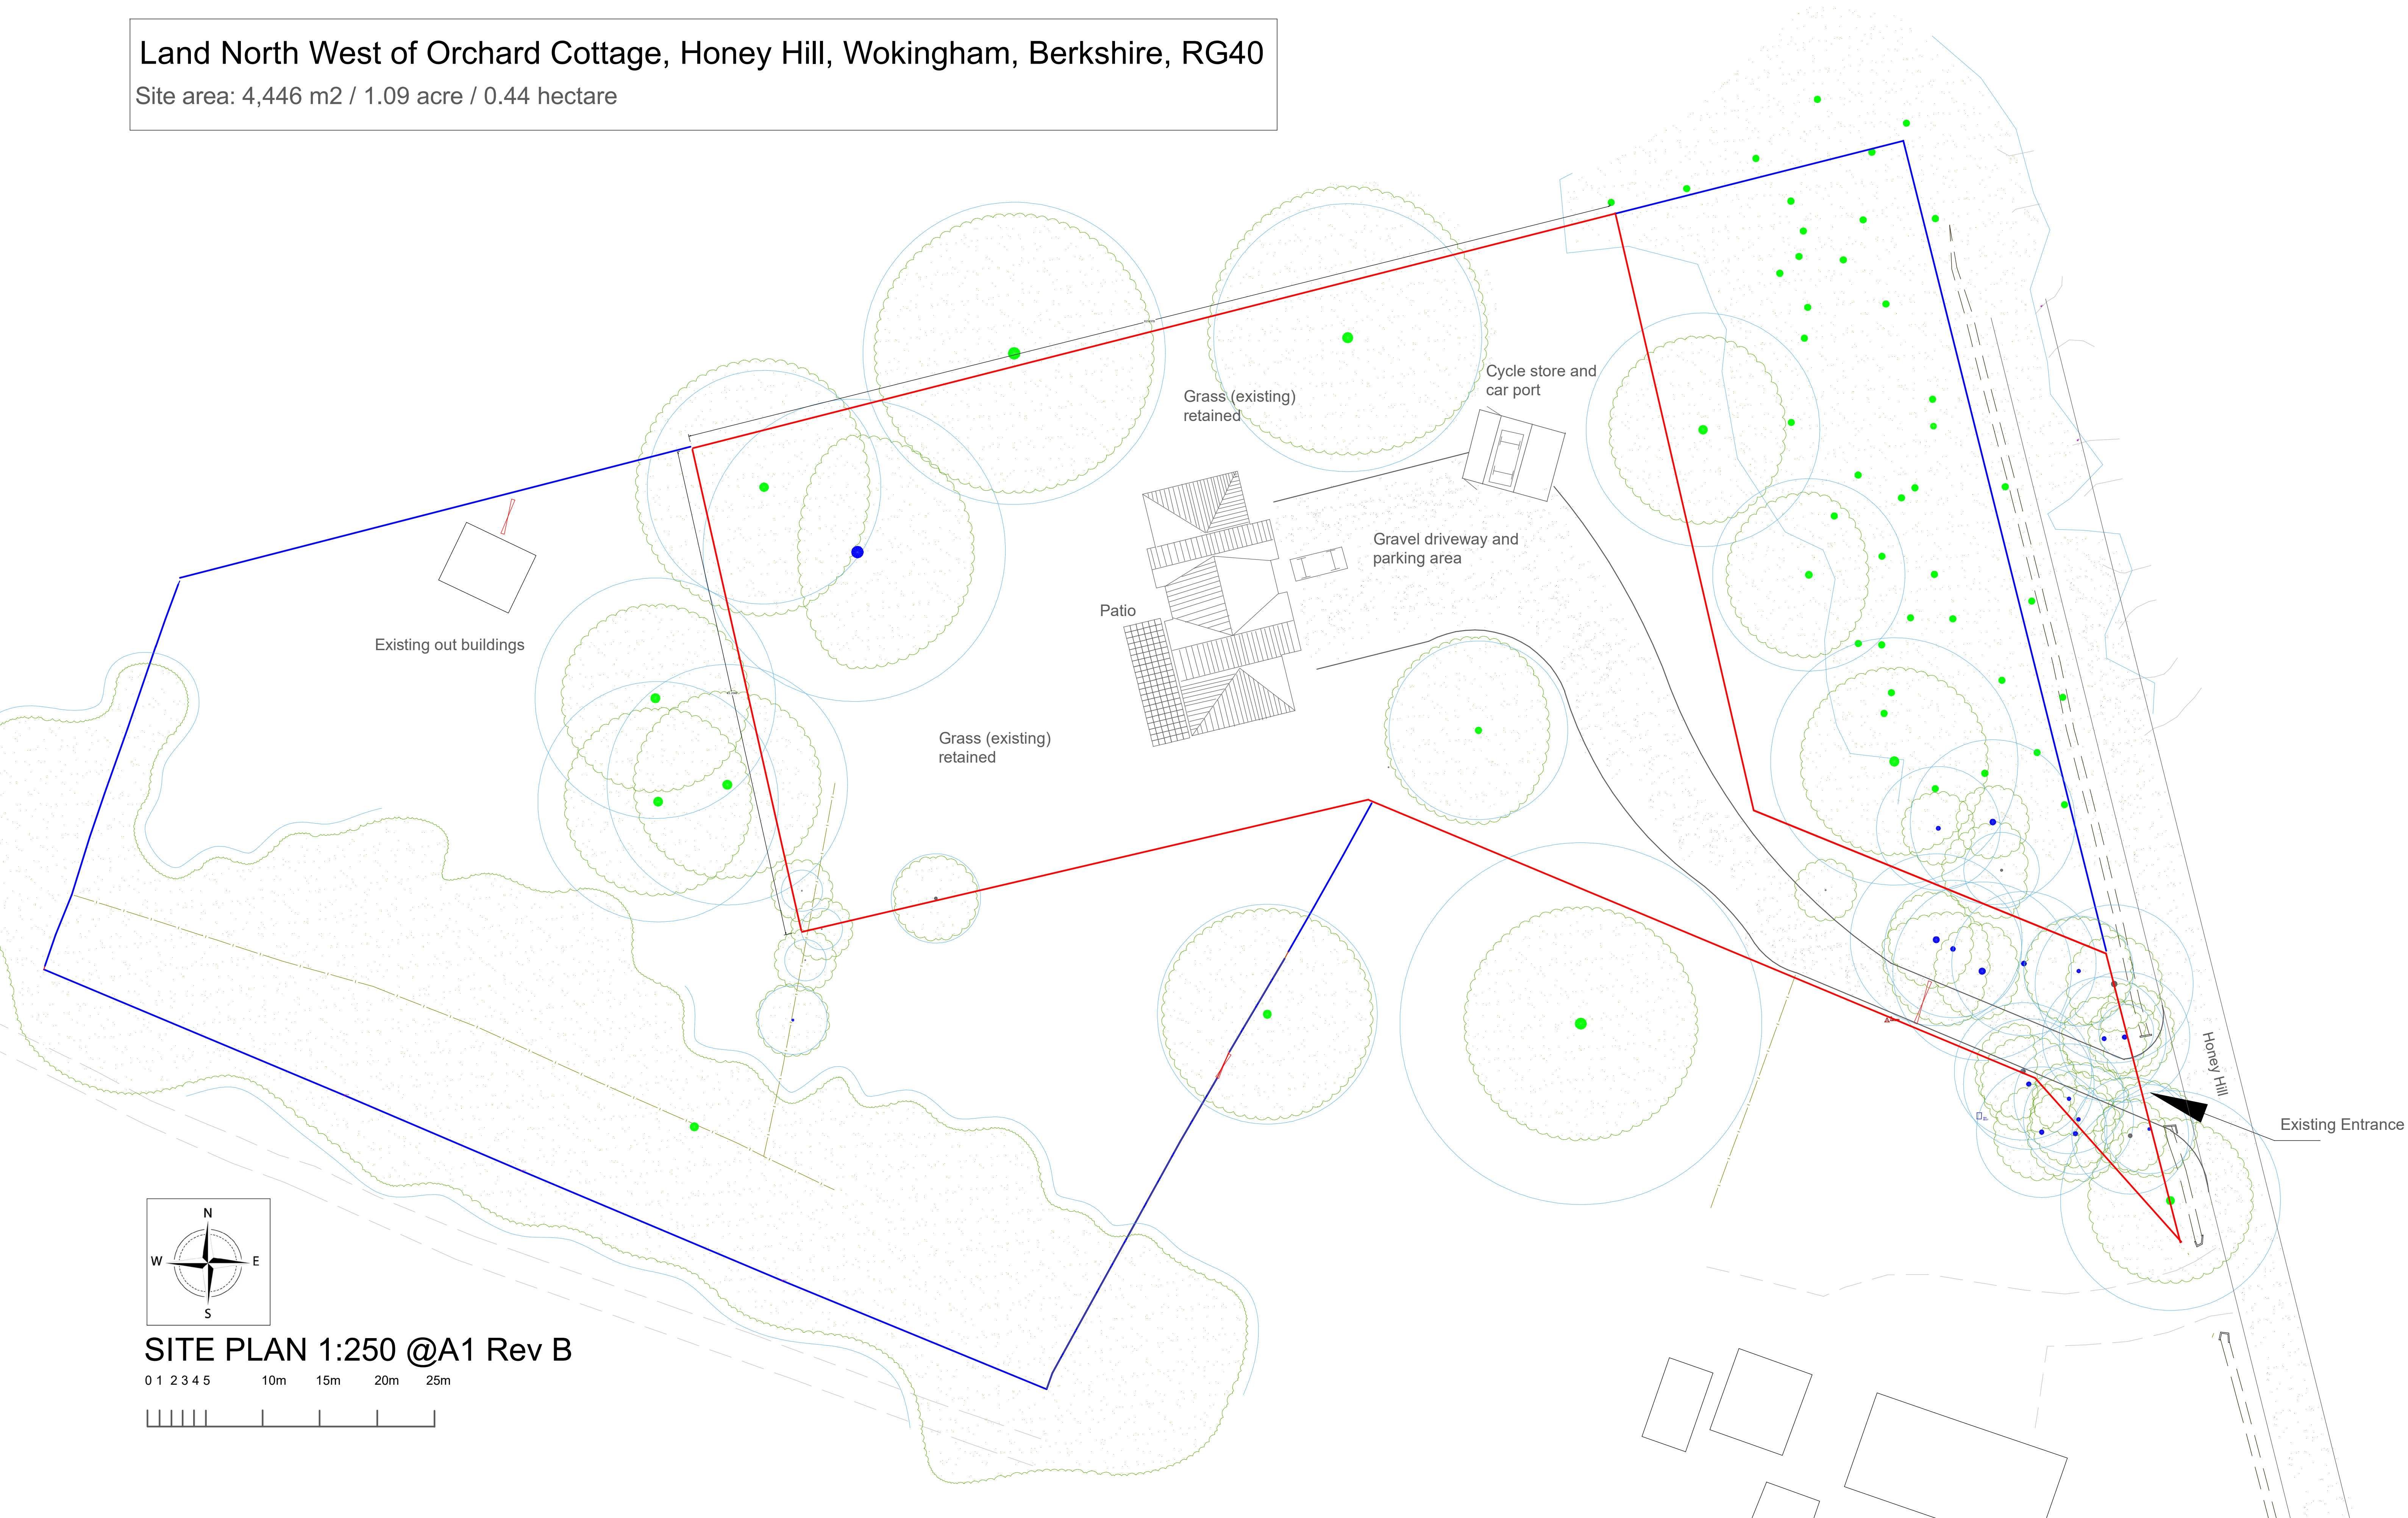

SITE PLAN 1:250 @A1 Rev B

0 1 2 3 4 5 10m 15m 20m 25m

