






Proposed Levels Plan
0. Scale: 1:100



The Moorings

Proposed Levels Plan
DAP-R26-24-A-103

Scale:
1:100 @ A1

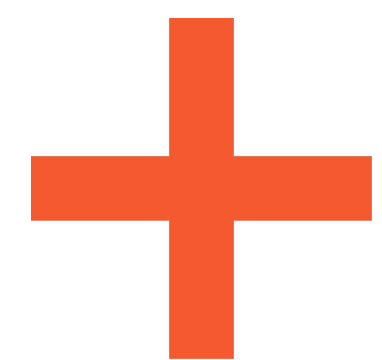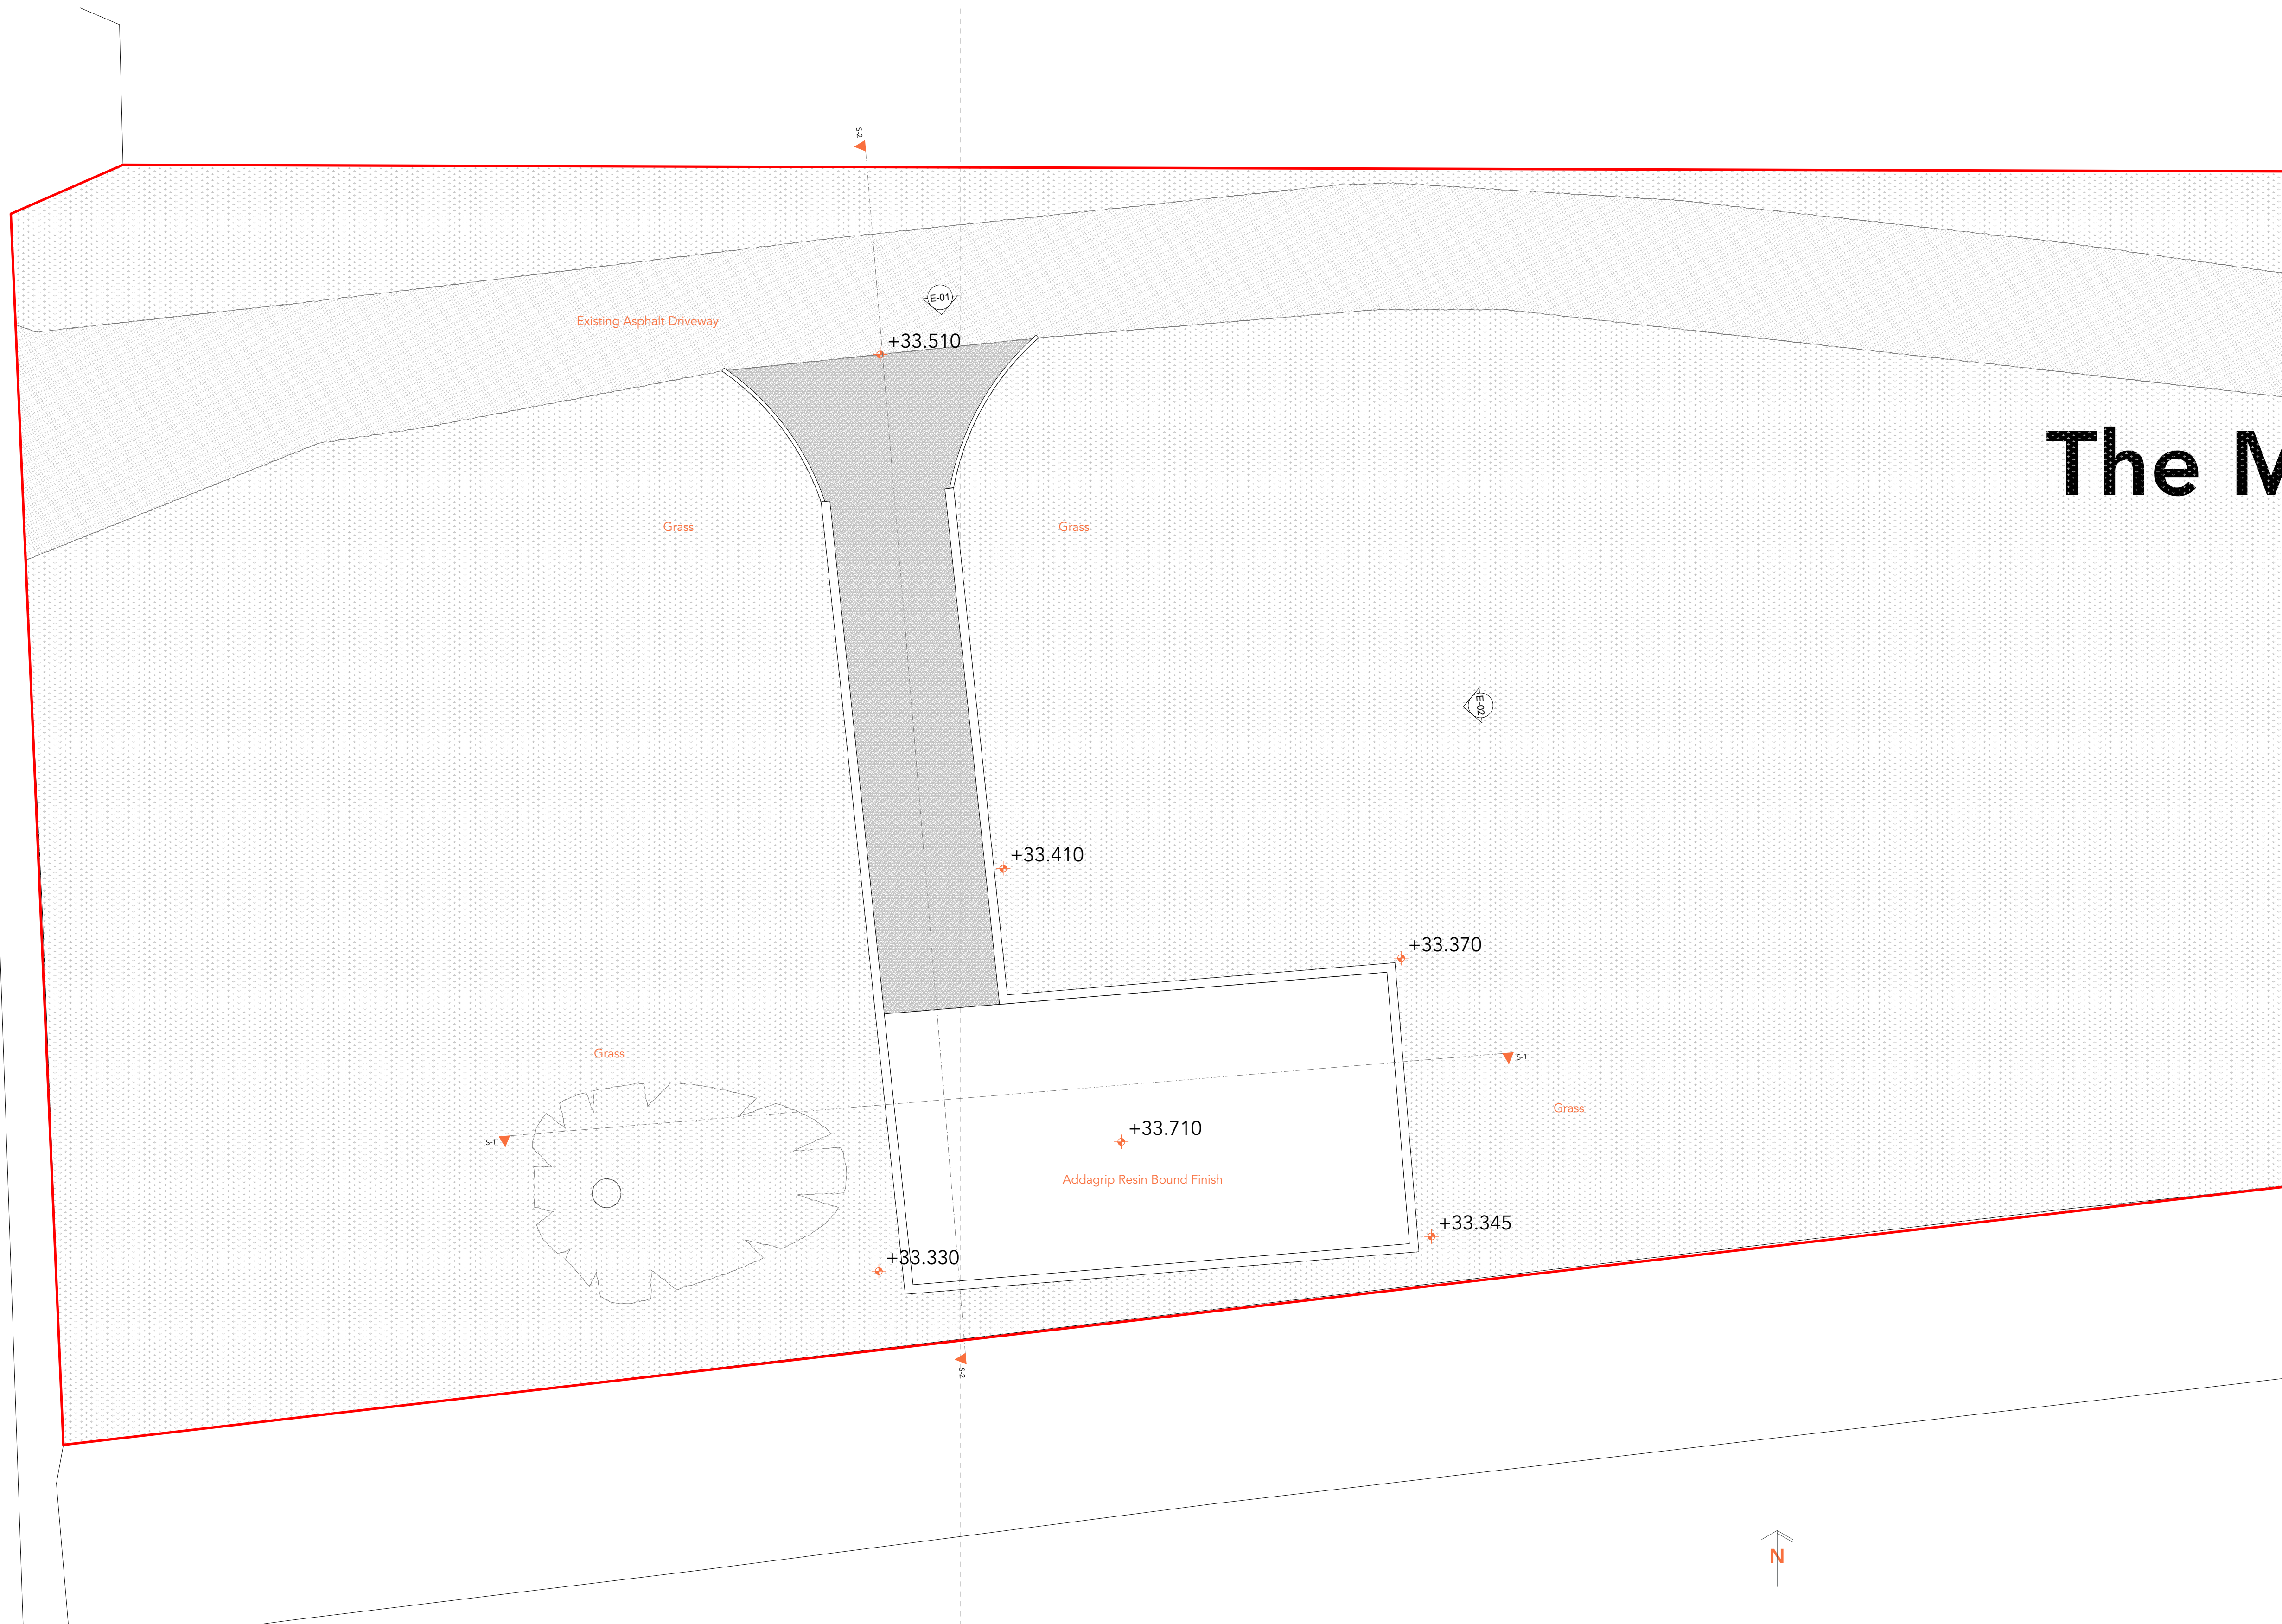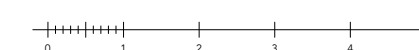

COPYRIGHT IN THIS DRAWING REMAINS WITH KDTD LTD AND NO EXPRESS OR IMPLIED LICENSE IS GRANTED BY WAY OF THIS DRAWING OR OTHERWISE TO REPRODUCE / USE THIS DRAWING OR THE DESIGN CONTAINED IN IT

NOTES
DO NOT SCALE THIS DRAWING FOR CONSTRUCTION PURPOSES
ALL DIMENSIONS TO BE CHECKED ON SITE

DATE OF ISSUE: 18/07/2026
CHK'D BY:
DRAWN BY:
MODEL FILE: 26-07-15 The Moorings Model 01.pln
PROJECT NO: DAP-R26-24

Client Mr A Moller
Loddon Drive
Wargrave RG10 8HL

DAMES ARCHITECTURE + PLANNING
THE STUDIO, KEYINGHAM HOUSE,
ABBAY ROAD, MEDSTEAD, HAMPSHIRE GU34 5PB
A: 07946105514 P: 07921211386

DAMES A+P
CONCEPT TO PERMISSION