
04.DEC.2002 8122

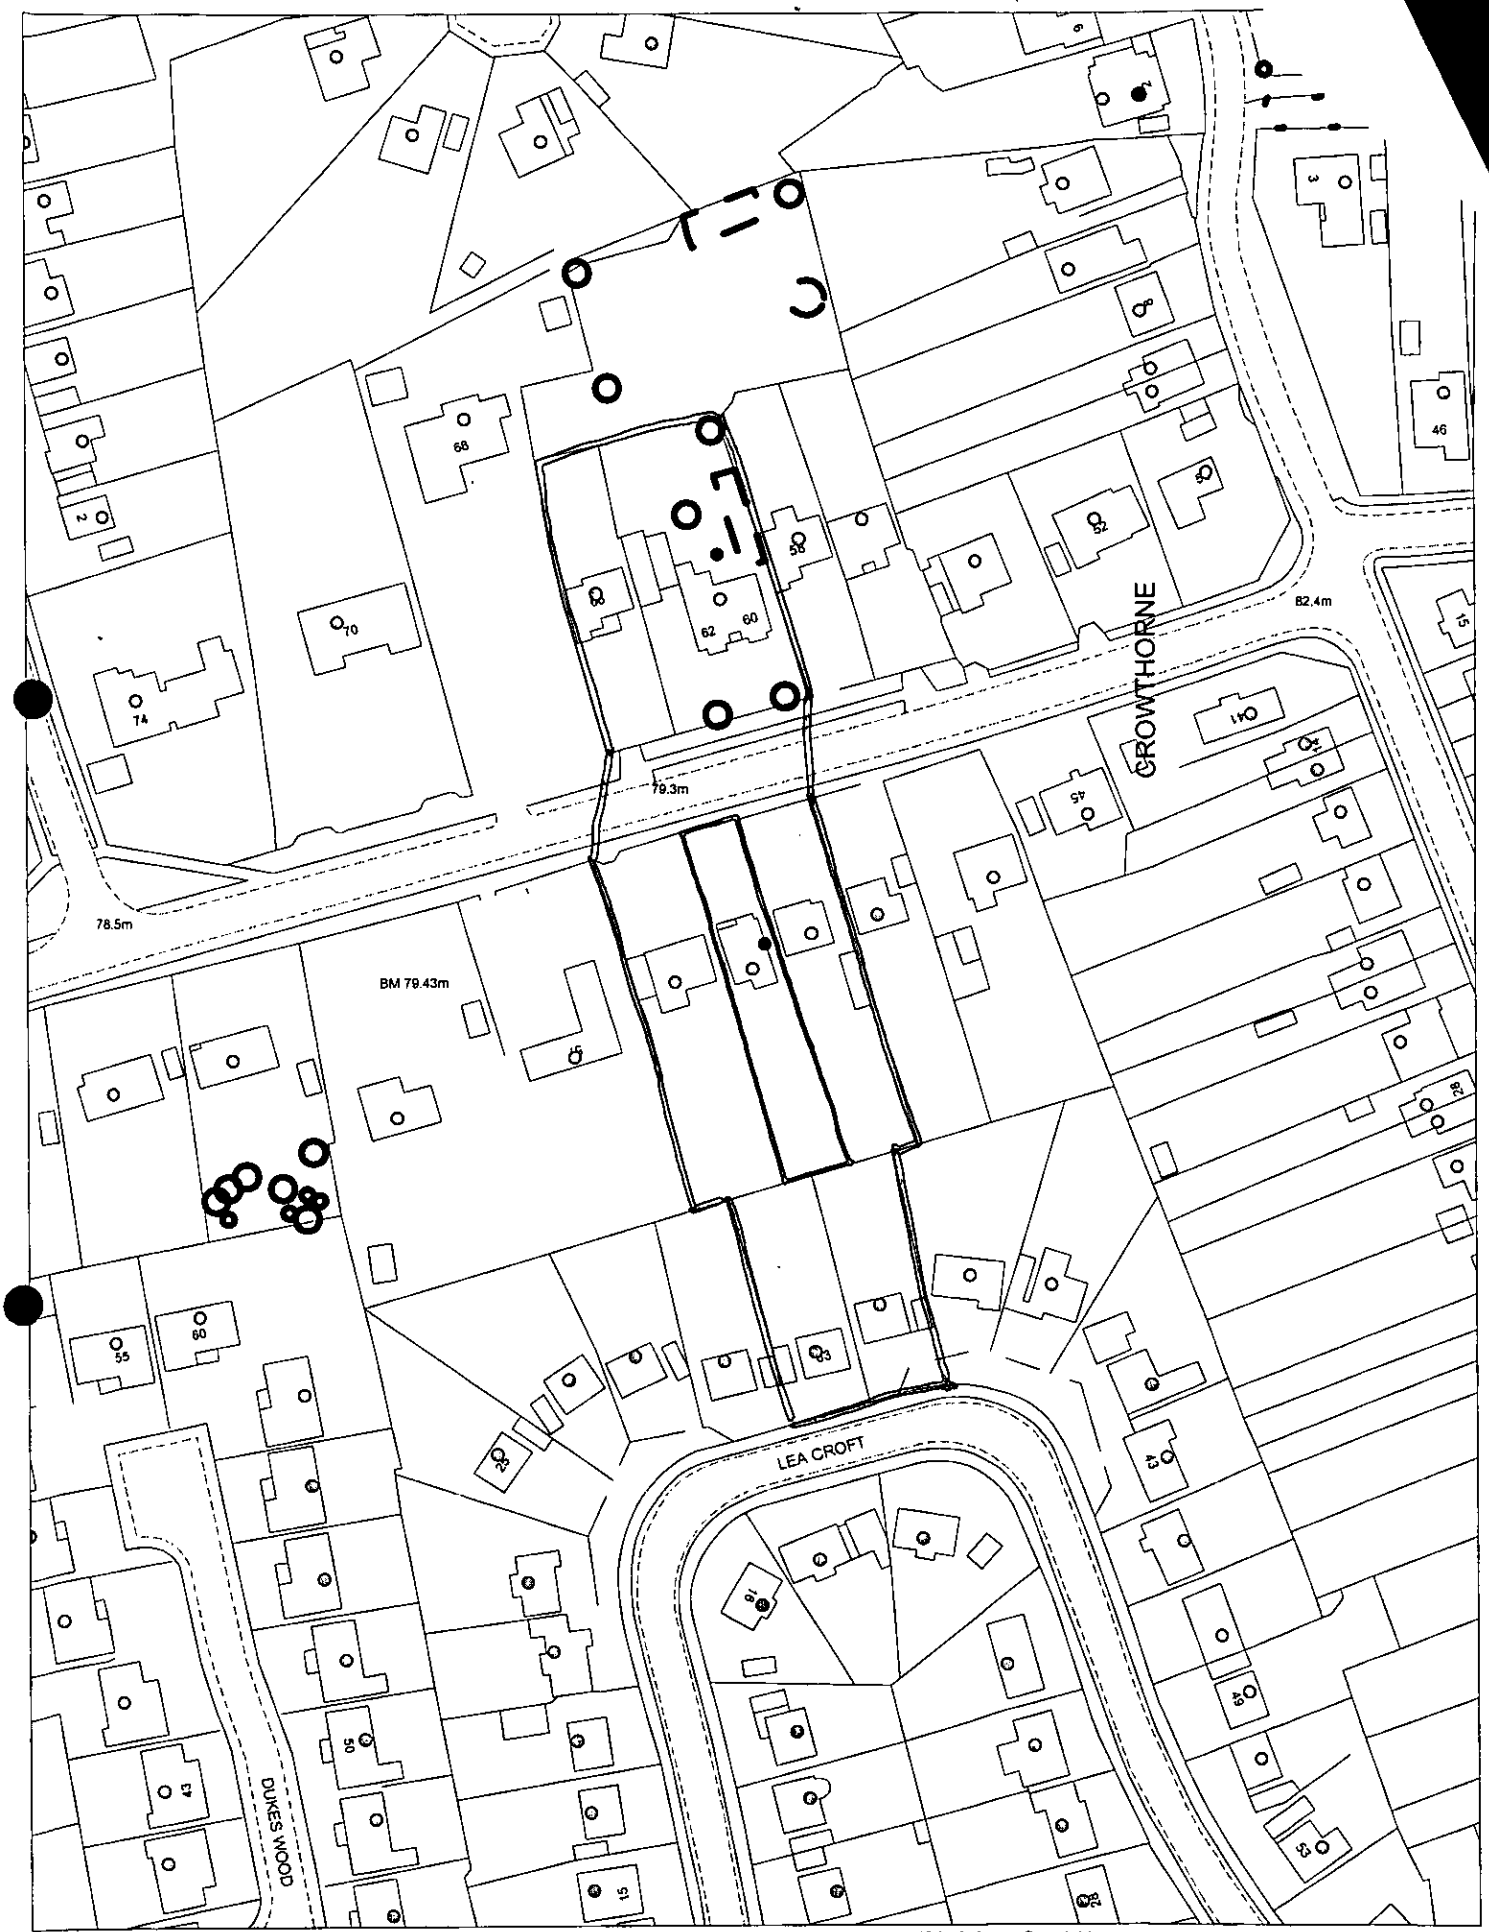


This map is based upon Ordnance Survey material with the permission of Ordnance Survey on behalf of the Controller of HMSO. © Crown Copyright.
Unauthorised reproduction infringes Crown Copyright and may lead to prosecution or civil proceedings.Wokingham District Council Licence LA086134

Development Control,Wokingham District Council.
6 December 2002


Scale: 1 : 1250

N
W E
S


Dwg. No. RS650/03/02B

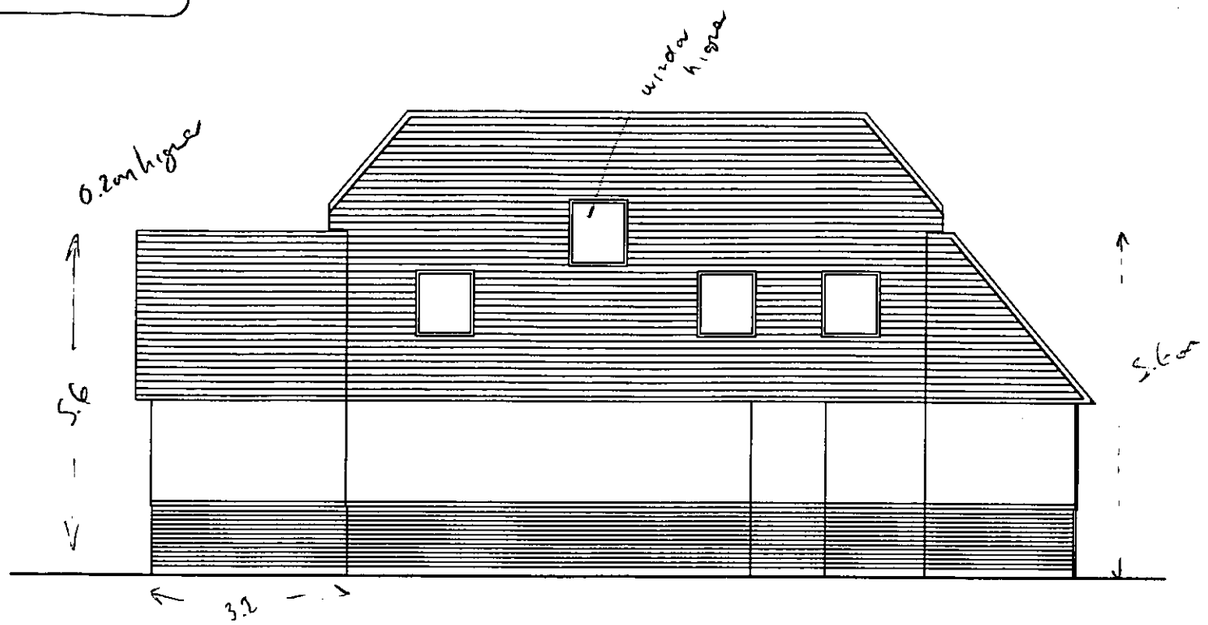


PROPOSED SIDE ELEVATION

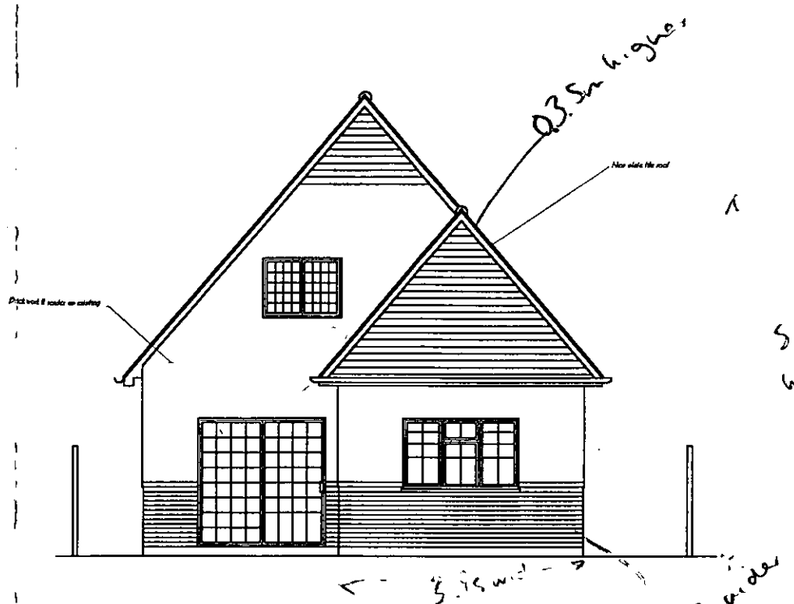

PROPOSED REAR ELEVATION

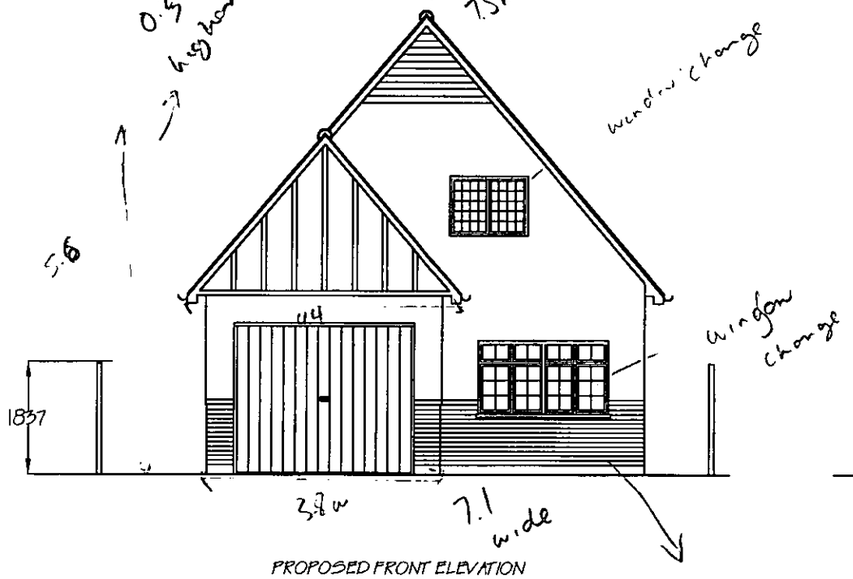

PROPOSED FRONT ELEVATION

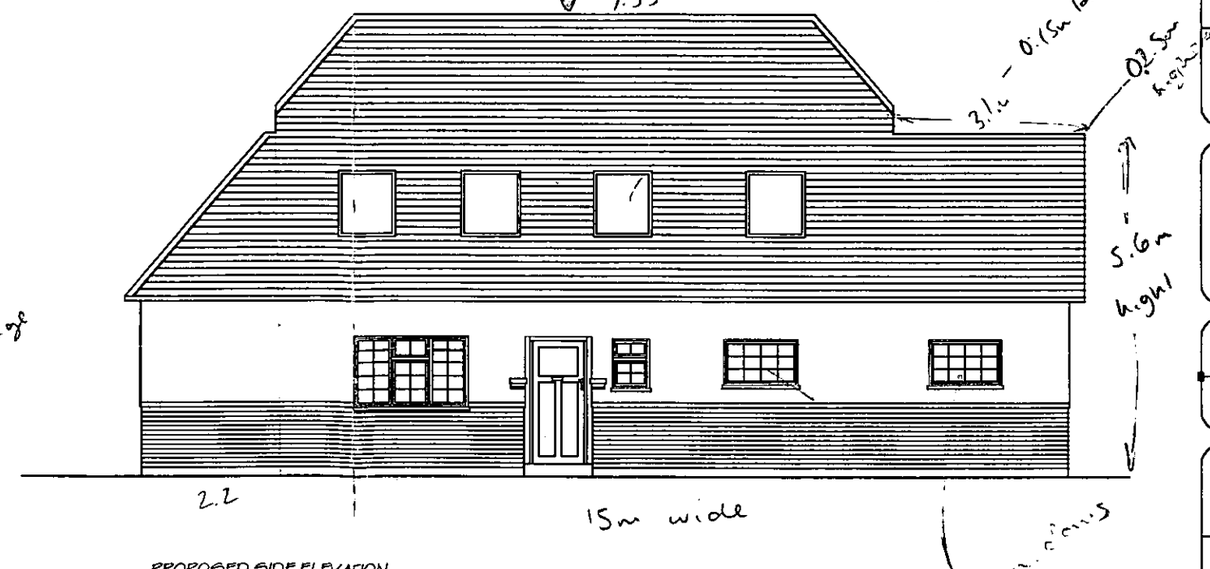

PROPOSED SIDE ELEVATION

04.DEC.2002 8:22

APPROVED

Notes

Revisions

Rev. A August 2002. Revised elevations.
Rev. B October 2002. Revised elevationonal treatment to roof as per Planning letter dated 22nd Oct 2002.

Client Approval/Date

ANDERSON & ASSOCIATES
19 FOREST HILL, TILEHURST,
READING, BERKSHIRE, RG30 6XF
E-Mail: anderson_laurel@hotmail.com

COPYRIGHT (C)
This drawing is the property of Anderson & Associates and may not be reproduced without permission.

Drawing Status: PLANNING


Client: Mr D. Cheetham

Location:
53 Ellis Road,
Crowthorne, Berkshire,
RG11 6PR


Title:
PROPOSED LOFT CONVERSION,
GARAGE & BAY WINDOW
PROPOSED ELEVATIONS

Drawn by:	Date:	
L.ANDERSON	JANUARY 2002	
Checked by:	Sheet 2 of 3	
Scale: 1:100	Dwg. No. RS650/03/02	Rev. B


Dwg. No. RS650/03/03B

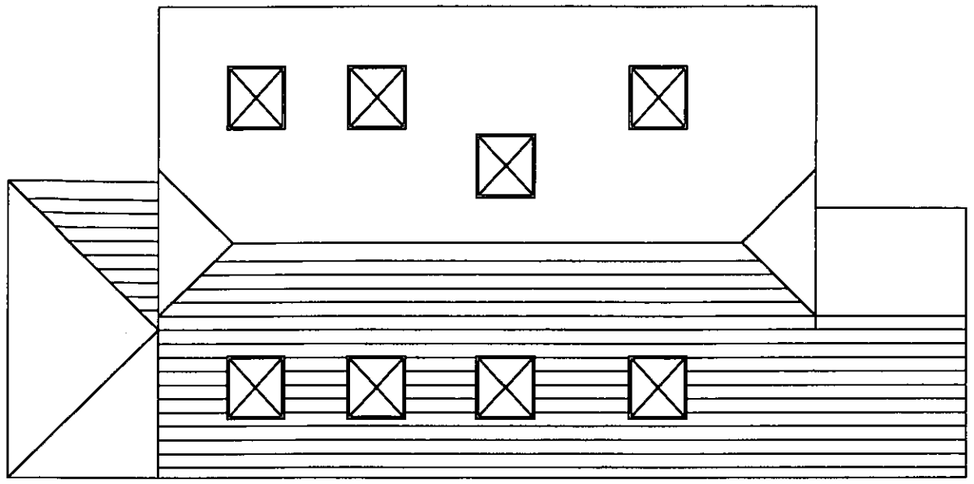


Proposed Roof Plan

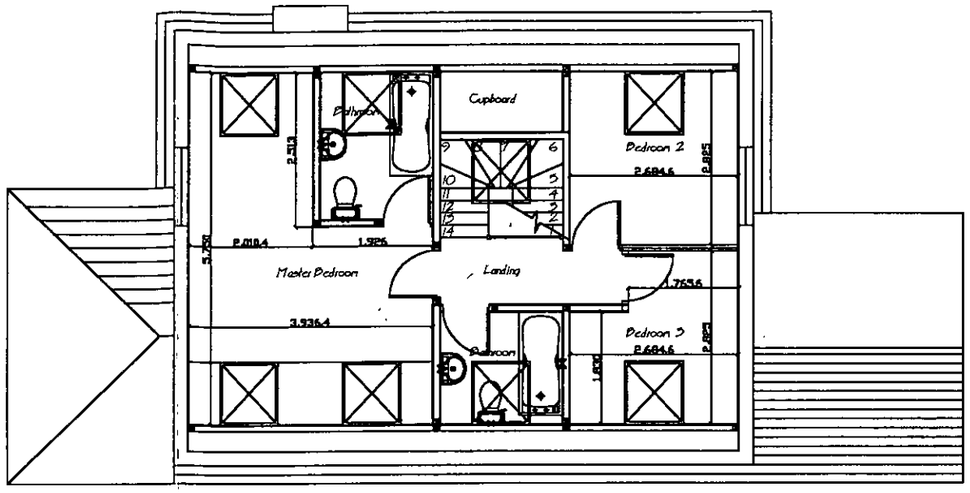

PROPOSED FIRST FLOOR PLAN

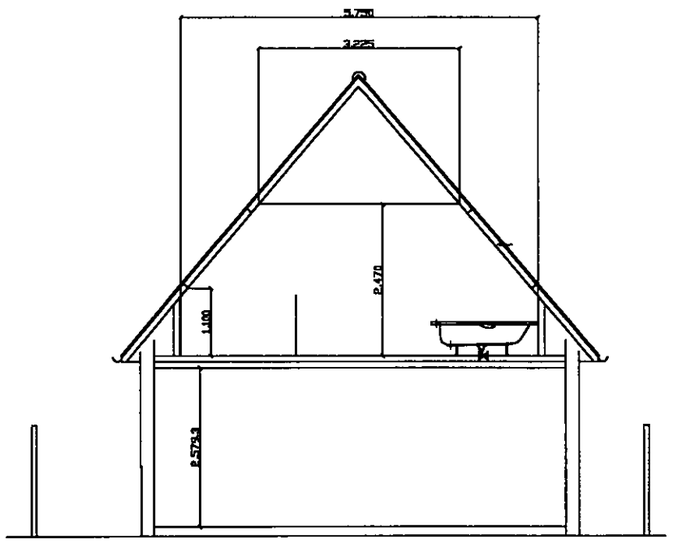

SECTION A-A

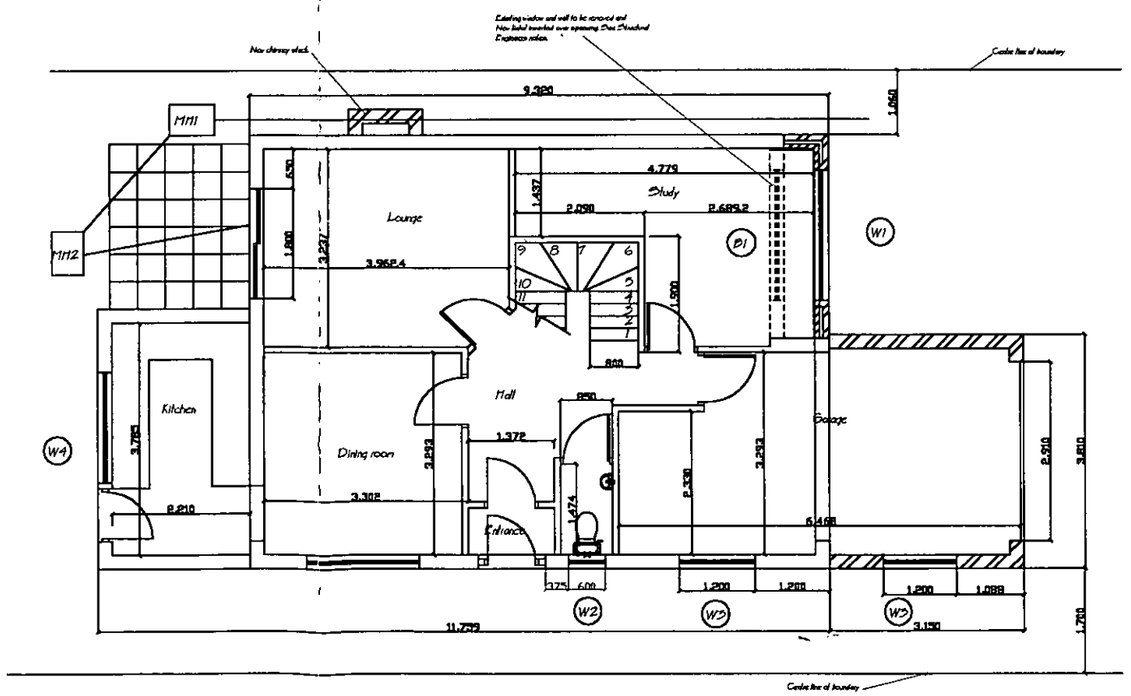

PROPOSED FLOOR PLAN

Notes

04.DEC.2002 8122

APPROVED

Revisions

Rev. A August 2002. Revised elevations.
Rev. B October 2002. Revised elevationonal treatment to roof as per Planning letter dated 22nd Oct 2002.

Client Approval/Date

ANDERSON & ASSOCIATES
19 FOREST HILL, TILEHURST, READING, BERKSHIRE, RG30 6XF
E-Mail: anderson_laurel@hotmail.com

COPYRIGHT (C)
This drawing is the property of Anderson & Associates and may not be reproduced without permission.

Drawing Status: PLANNING


Client: Mr D. Cheetham

Location:
53 Ellis Road,
Crowthorne, Berkshire,
RG11 6PR


Title:
PROPOSED LOFT CONVERSION, GARAGE & BAY WINDOW
FLOOR PLAN, ROOF PLAN & SECTION

Drawn by:	Date:	
L.ANDERSON	JANUARY 2002	
Checked by:	Sheet 3 of 3	
Scale: 1:100	Dwg. No. RS650/03/03	Rev. B


Dwg. No. RS650/03/01

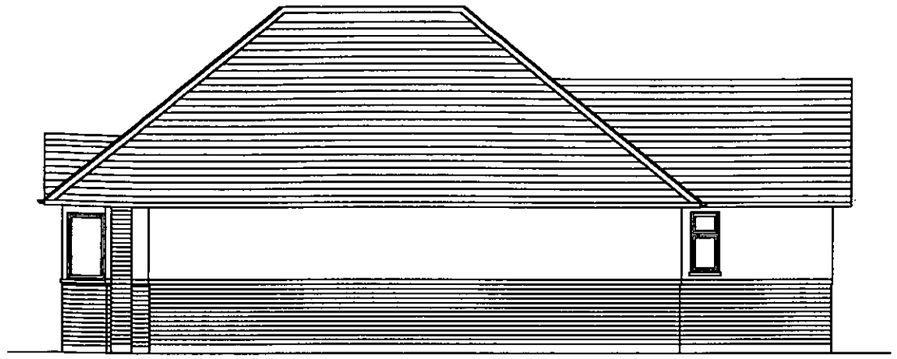


EXISTING SIDE ELEVATION

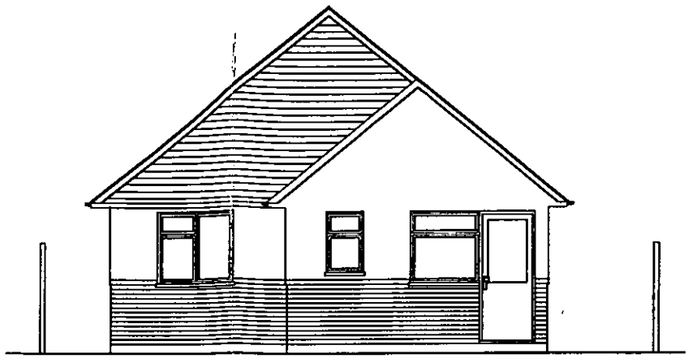


EXISTING REAR ELEVATION

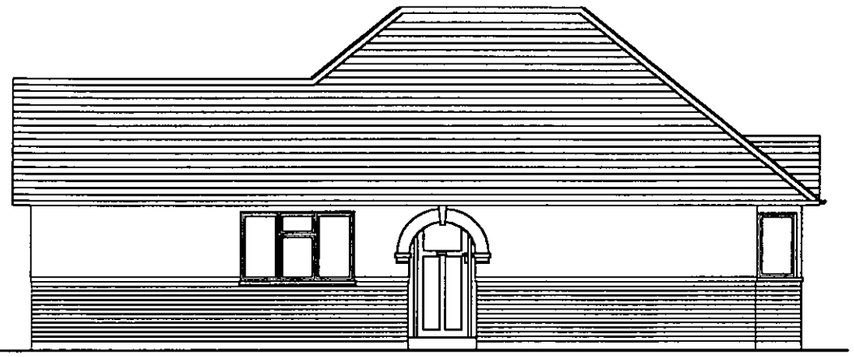


EXISTING SIDE ELEVATION

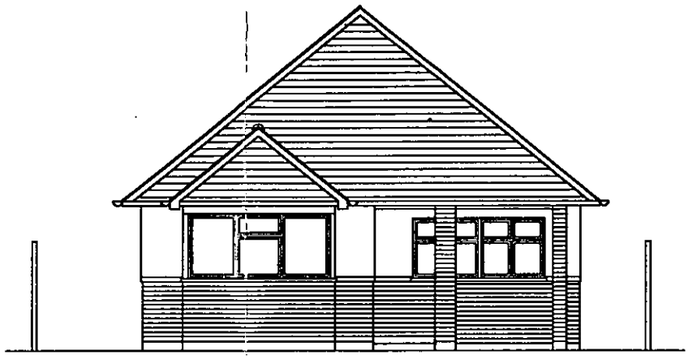

EXISTING FRONT ELEVATION

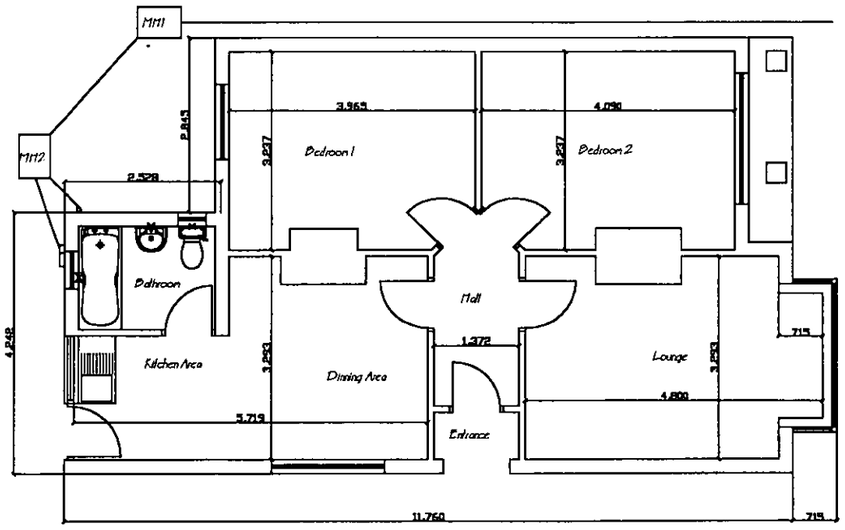

EXISTING FLOOR PLAN

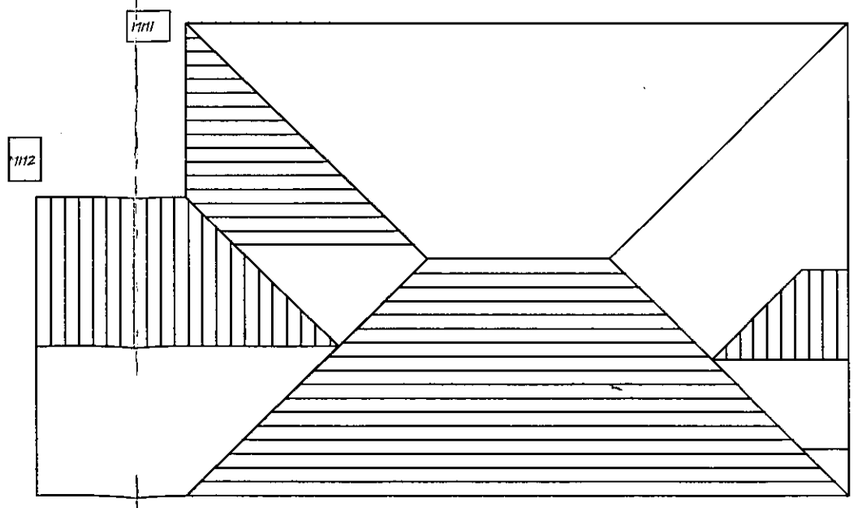

EXISTING ROOF PLAN

Notes

04.[illegible].2002 8:22

Revisions

Client Approval/Date

ANDERSON & ASSOCIATES
19 FOREST HILL, TILEHURST,
READING, BERKSHIRE, RG30 6XF
E-Mail: anderson_laurel@hotmail.com

COPYRIGHT (C)
This drawing is the property of Anderson & Associates and may not be reproduced without permission.

Drawing Status: PLANNING

Client: Mr D. Cheetham

Location:
53 Ellis Road,
Crowthorne, Berkshire,
RG11 6PR

Title:
EXISTING FLOOR PLAN, ELEVATIONS AND ROOF PLAN

Drawn by:	Date:	
L.ANDERSON	JANUARY 2002	
Checked by:	Sheet 1 of 2	
Scale: 1:100	Dwg. No. RS650/03/01	Rev.


04 DEC 2002 8122

LOCATION PLAN, BLOCK PLAN & TREE SURVEY


53 ELLIS ROAD
CROWTHRONE
BERKSHIRE
RG11 6PR

Ref:	Girth:	Spread:	Height:	Tree Type:
A	270mm	3200mm	7500mm	Silver Birch
B	350mm	3100mm	7000mm	Silver Birch
C	460mm	3600mm	7000mm	Apple Tree
D	350mm	2500mm	9000mm	Silver Birch

APPROVED

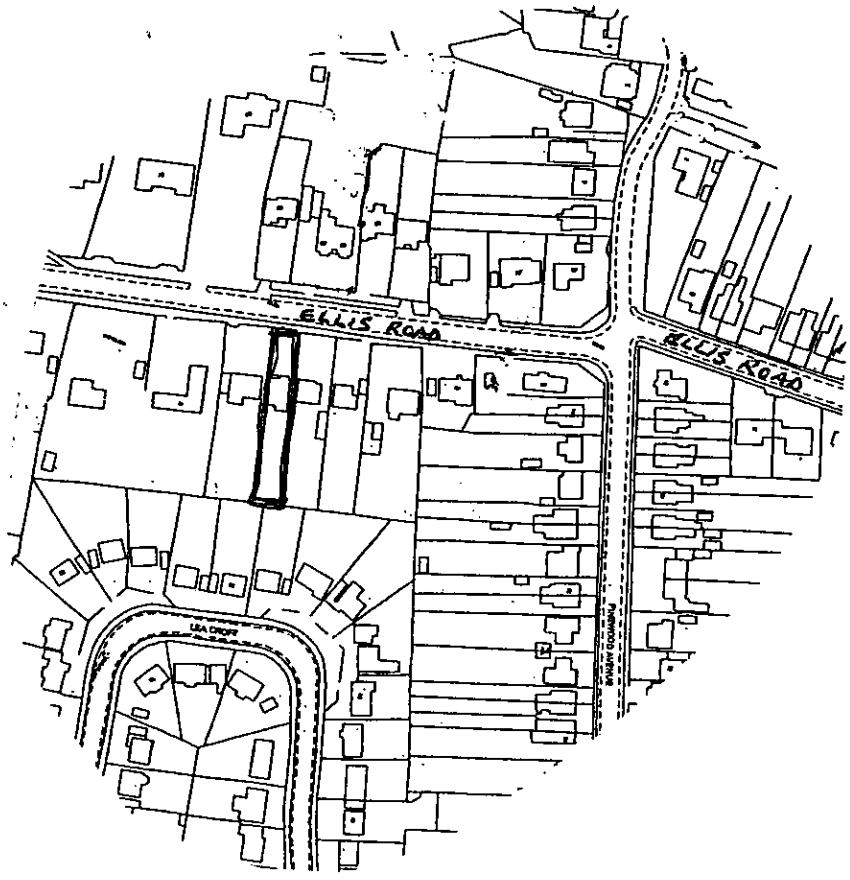

SCALE: 1:2500

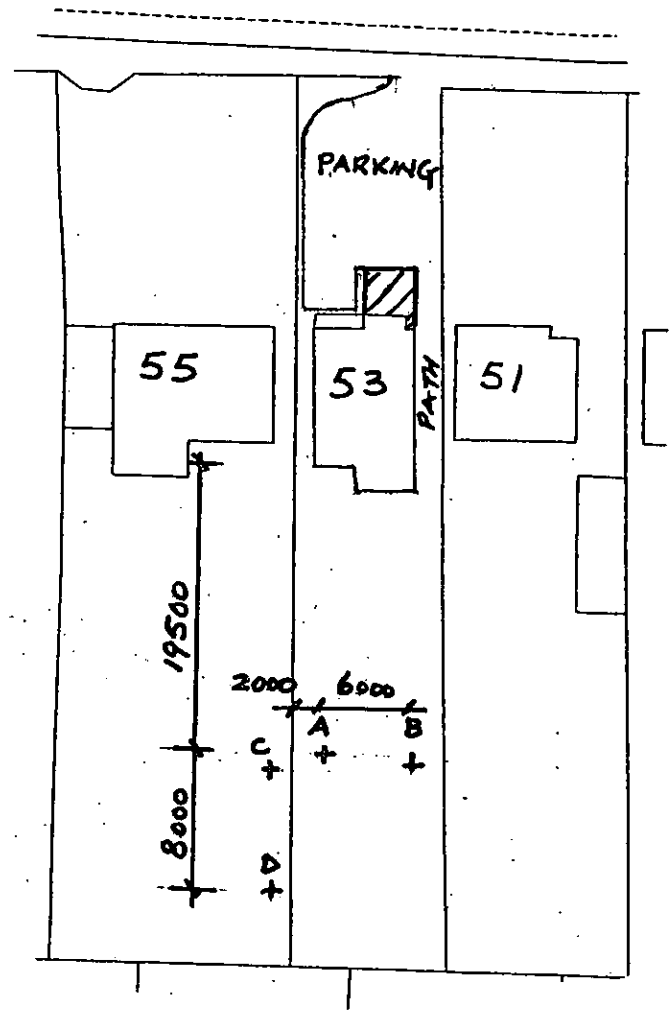

SCALE: 1:500

DRAWING NO: RS650/03/00