DATE: 11 October 2011

SCANNING INFORMATION SHEET

APPROVED PLANS – LOCATION/SITE

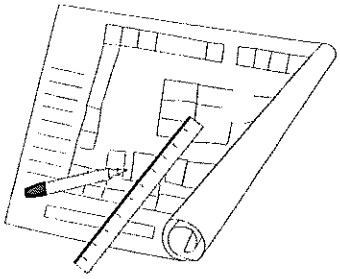

Application number: **RM/2002/6040**

Applicant name: Crest Nicholson Residential (S) Ltd

Site address: Land At Junction Of Church Lane/, Hollow Lane, Shinfield, Reading.

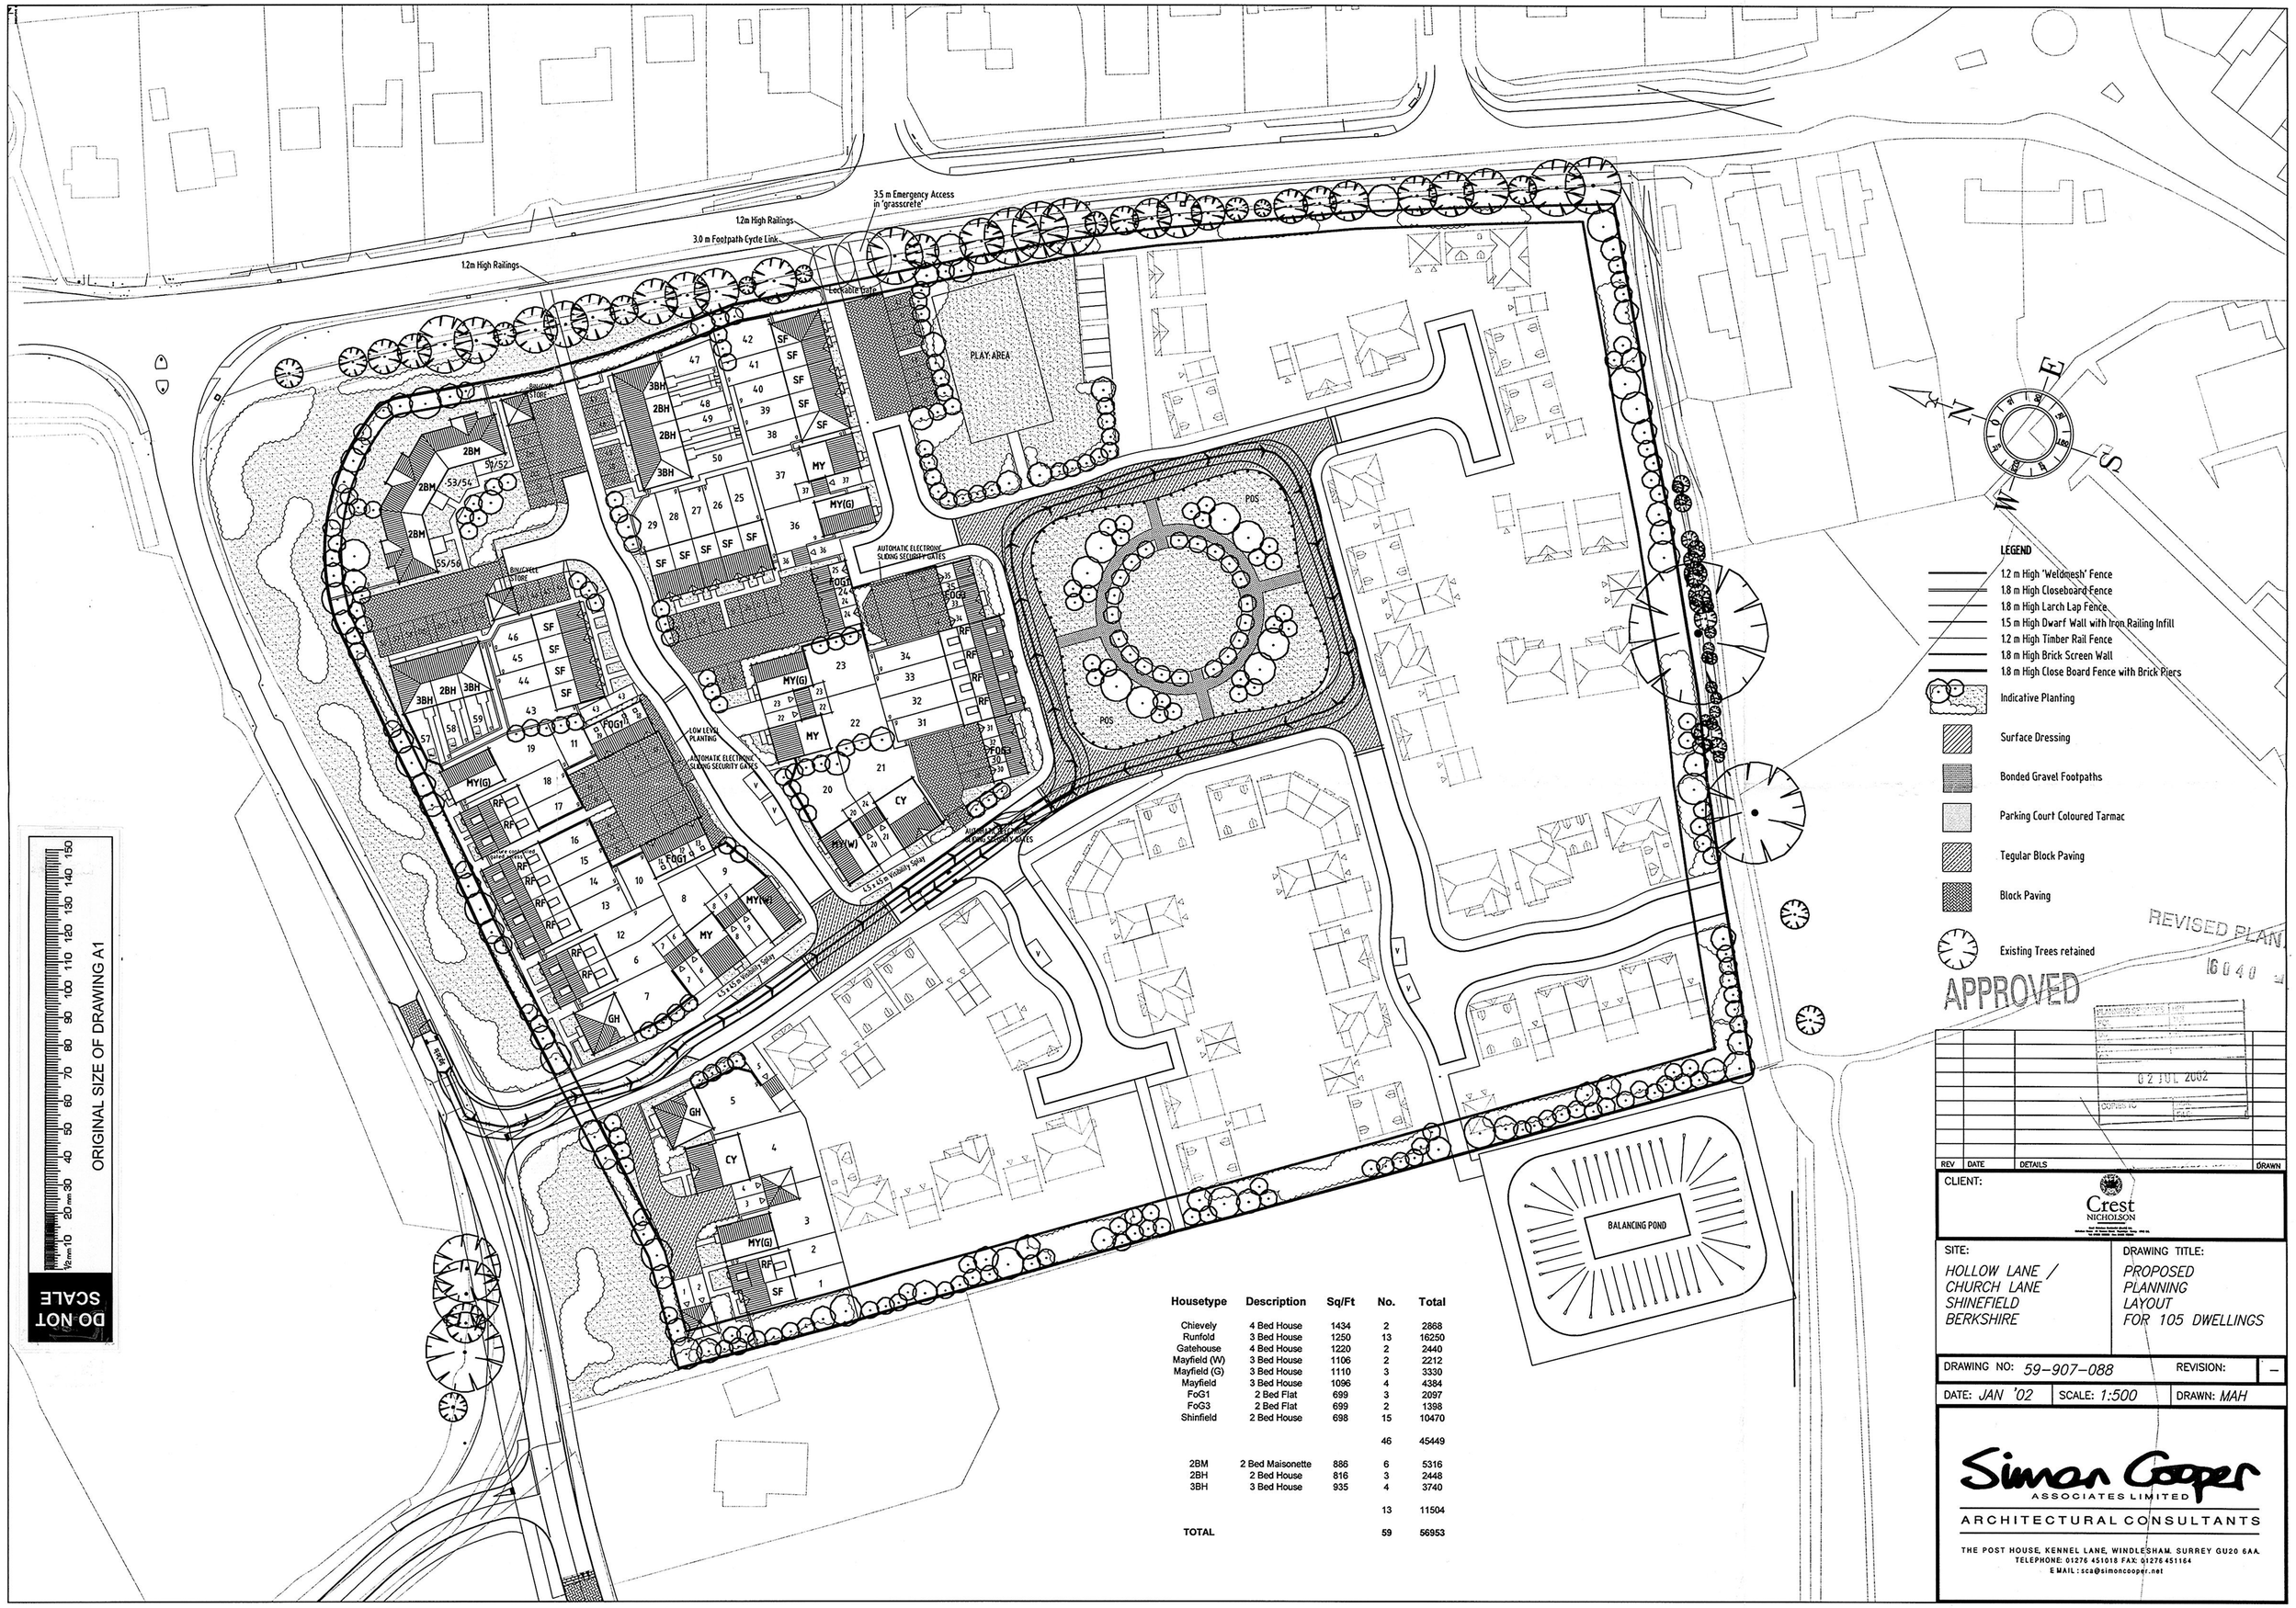
3.5 m Emergency Access in 'grasscrete'
1.2m High Railings
3.0 m Footpath Cycle Link
1.2m High Railings
Lockable Gate
PLAY AREA
POS
POS
BALANCING POND
AUTOMATIC ELECTRONIC SLIDING SECURITY GATES
AUTOMATIC ELECTRONIC SLIDING SECURITY GATES
LOW LEVEL PLANTING
AUTOMATIC ELECTRONIC SLIDING SECURITY GATES
BICYCLE STORE
BICYCLE STORE
4.5 x 4.5 m Visibility Splay
4.5 x 4.5 m Visibility Splay
4.5 x 4.5 m Visibility Splay
2BM 51/52
2BM 53/54
2BM 55/56
3BH 2BH 2BH 3BH
2BH 2BH 3BH
3BH 2BH 3BH
MY MY(G) MY(G) MY(G) MY(G) MY(W) CY
FOG1 FOG1 FOG3 FOG3
RF RF RF RF RF RF RF RF RF RF RF RF
SF SF SF