20. MAR 2000 * 0987

Scale 1:100

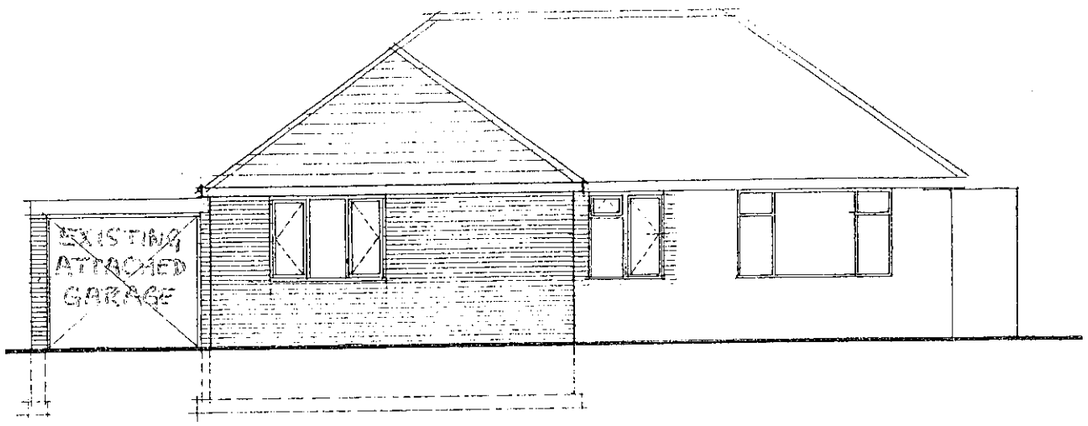

GARDEN ELEVATION.

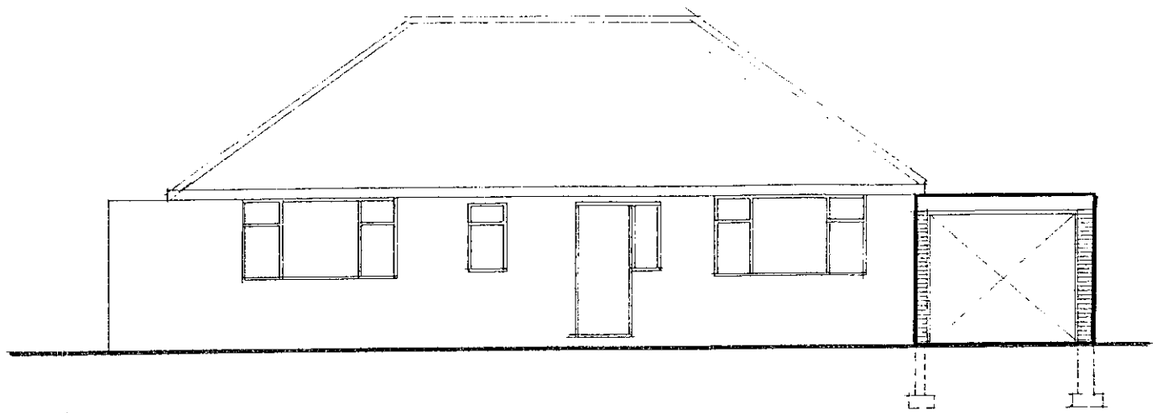

FRONT ELEVATION

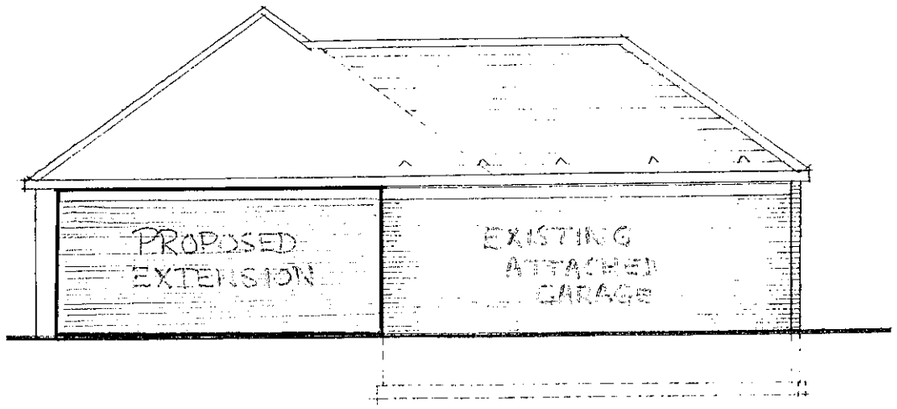

SIDE ELEVATION.

Roof tiles to match existing.

Brickwork to match existing.

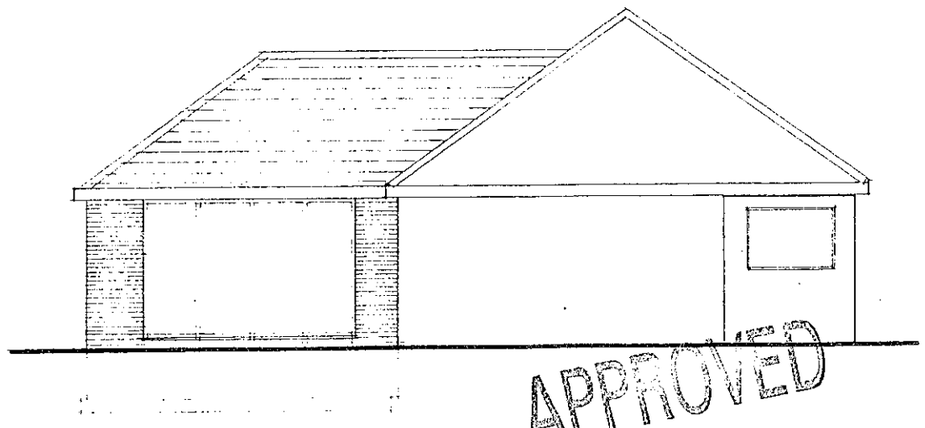

SIDE ELEVATION.

APPROVED

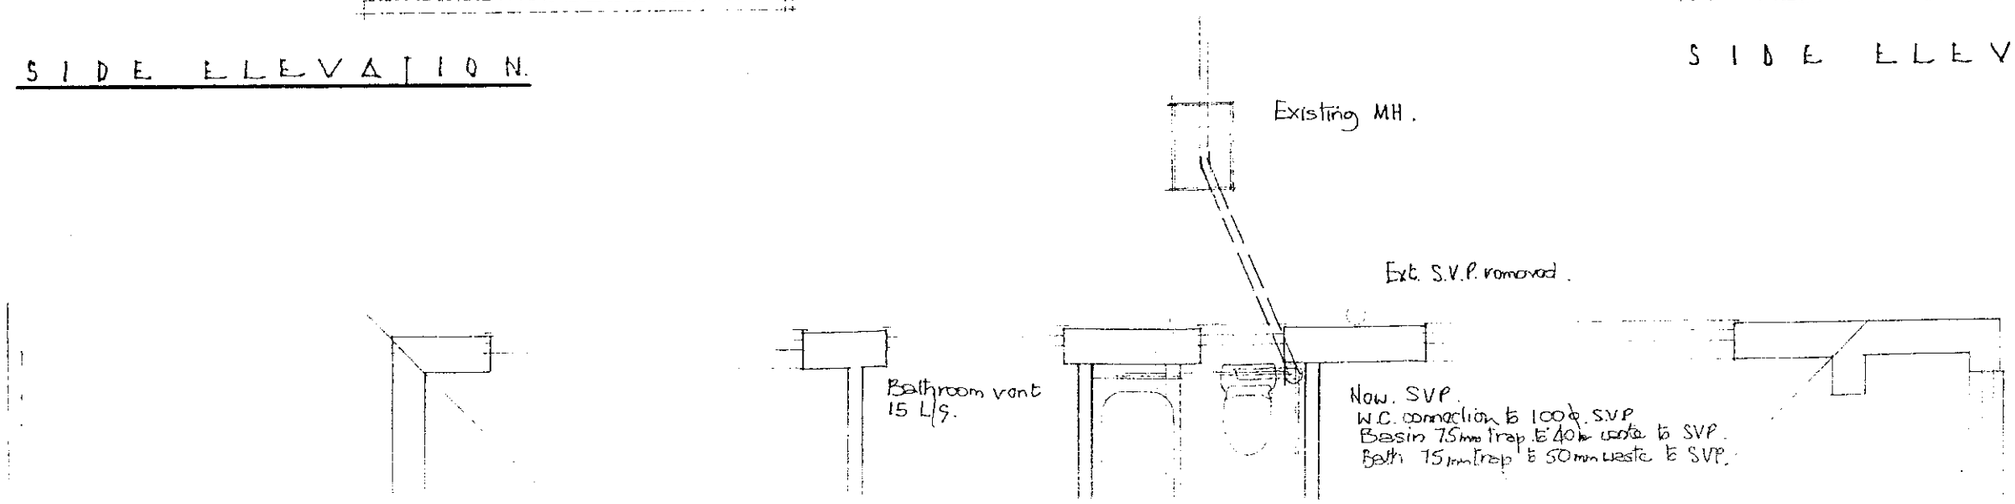

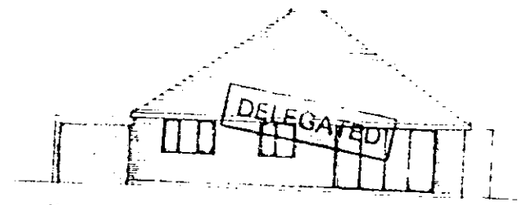

GABLE ELEVATION.

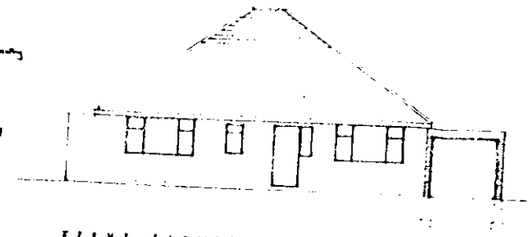

FRONT ELEVATION.

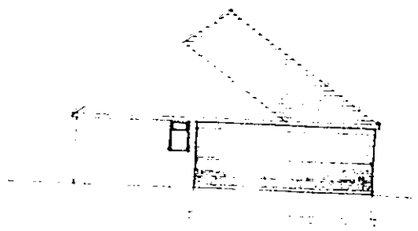

SIDE ELEVATION.

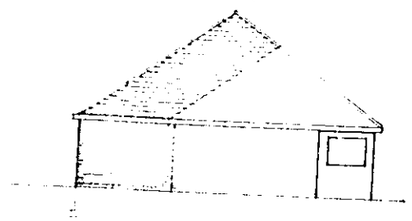

SIDE ELEVATION.

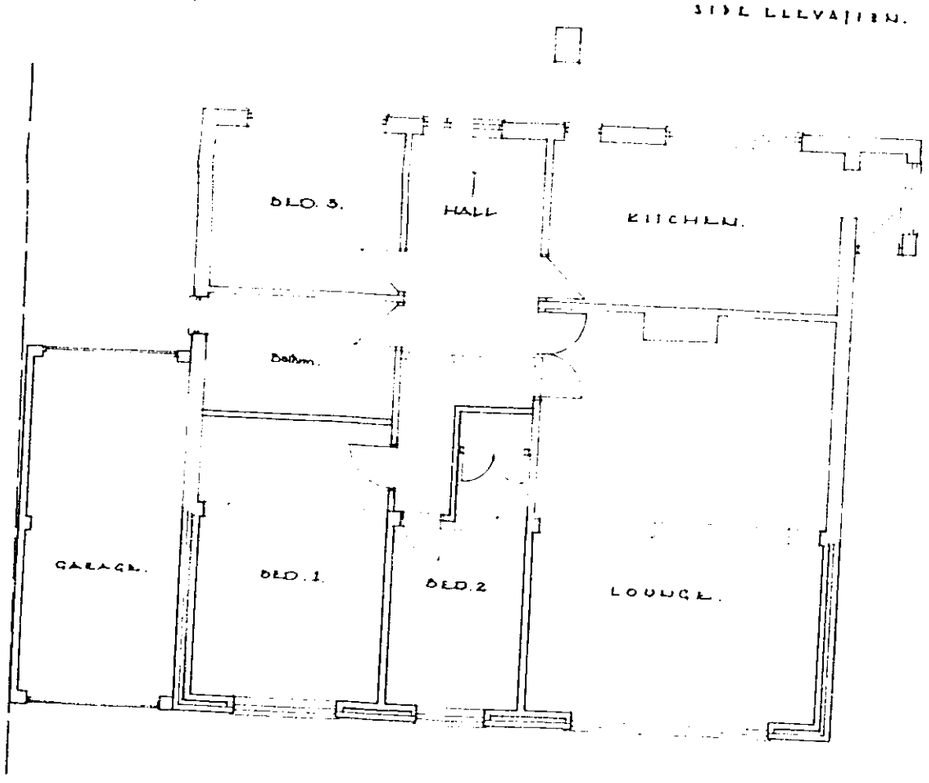

FLOOR PLAN.

36279
13 JUL 1998

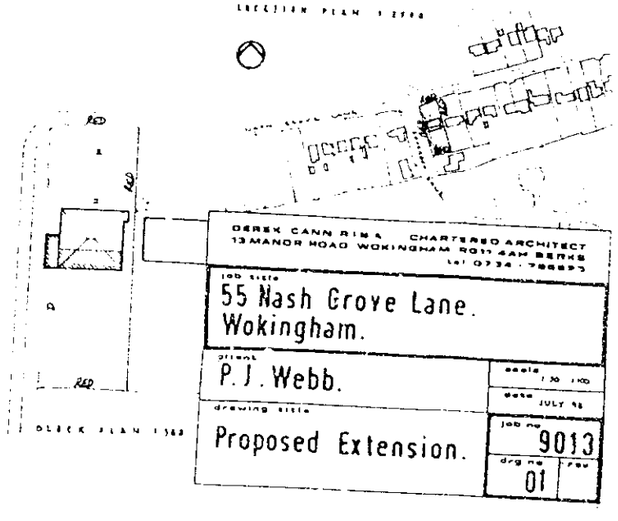



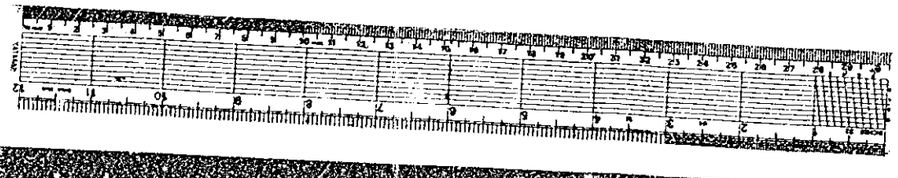

36593

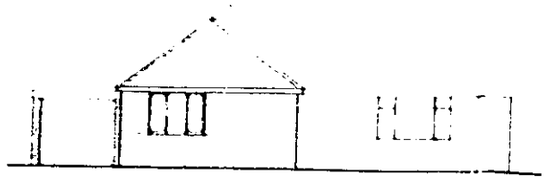

CARPEN ELEVATION

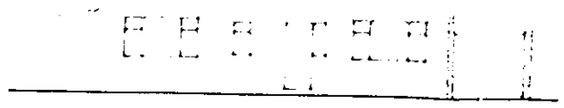

FRONT ELEVATION

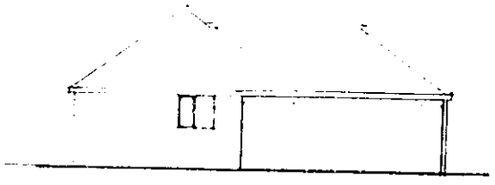

SIDE ELEVATION

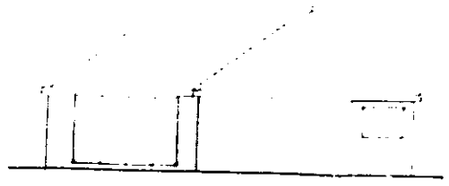

SIDE ELEVATION

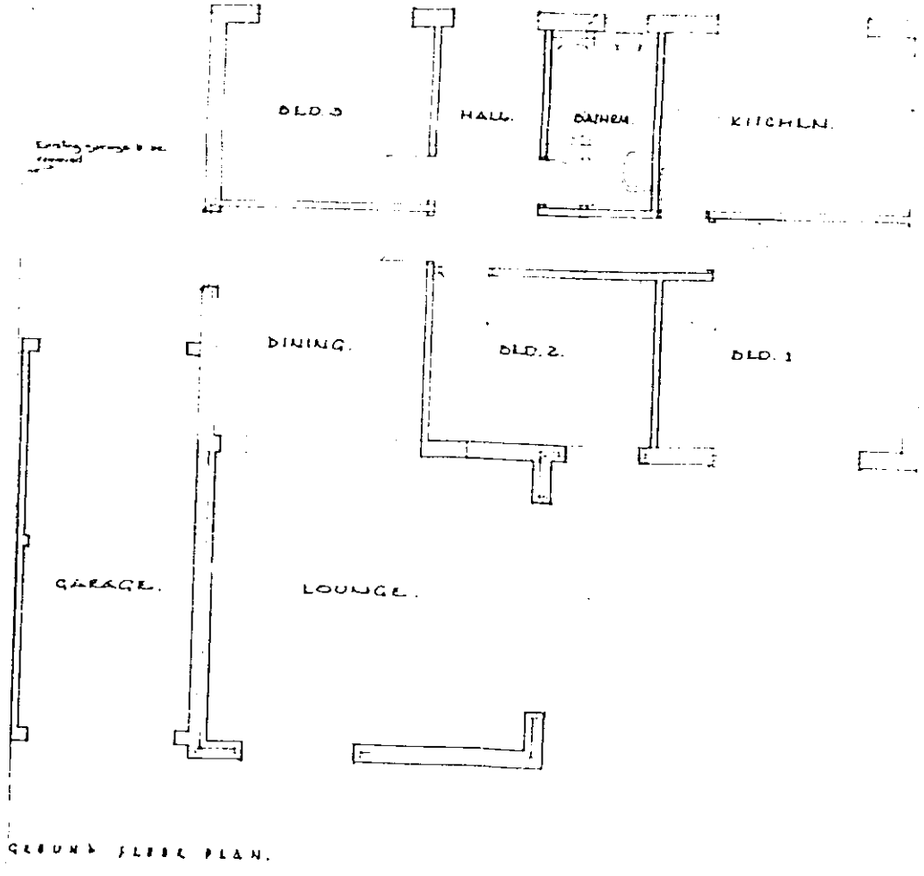

GROUND FLOOR PLAN

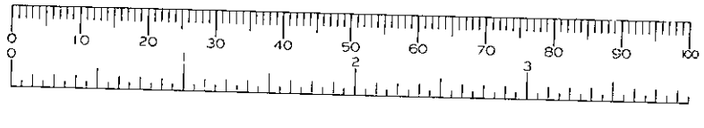

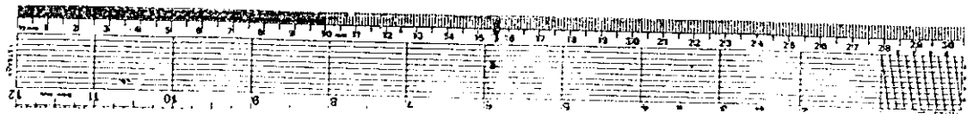

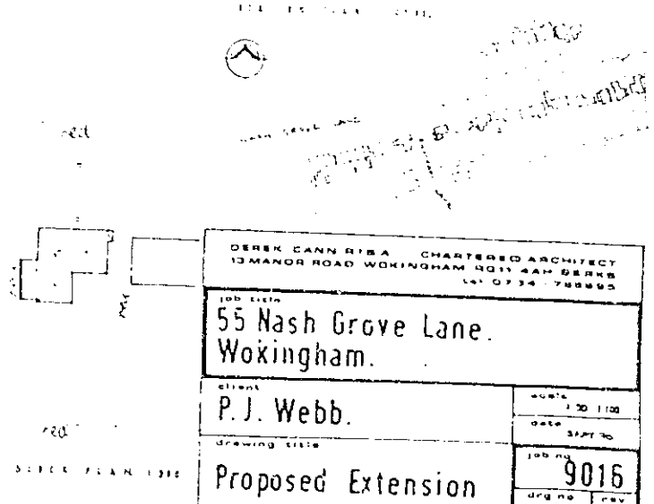

DEREK CANN RIBA CHARTERED ARCHITECT
13 MANOR ROAD WOKINGHAM RG11 4AH BERKS
tel 0734 788895

job title
55 Nash Grove Lane.
Wokingham.

client
P.J. Webb.

drawing title
Proposed Extension

scale 1:50 1:100
date SEPT 90
job no 9016
drg no 01
rev