26 MAR 2000* 0993

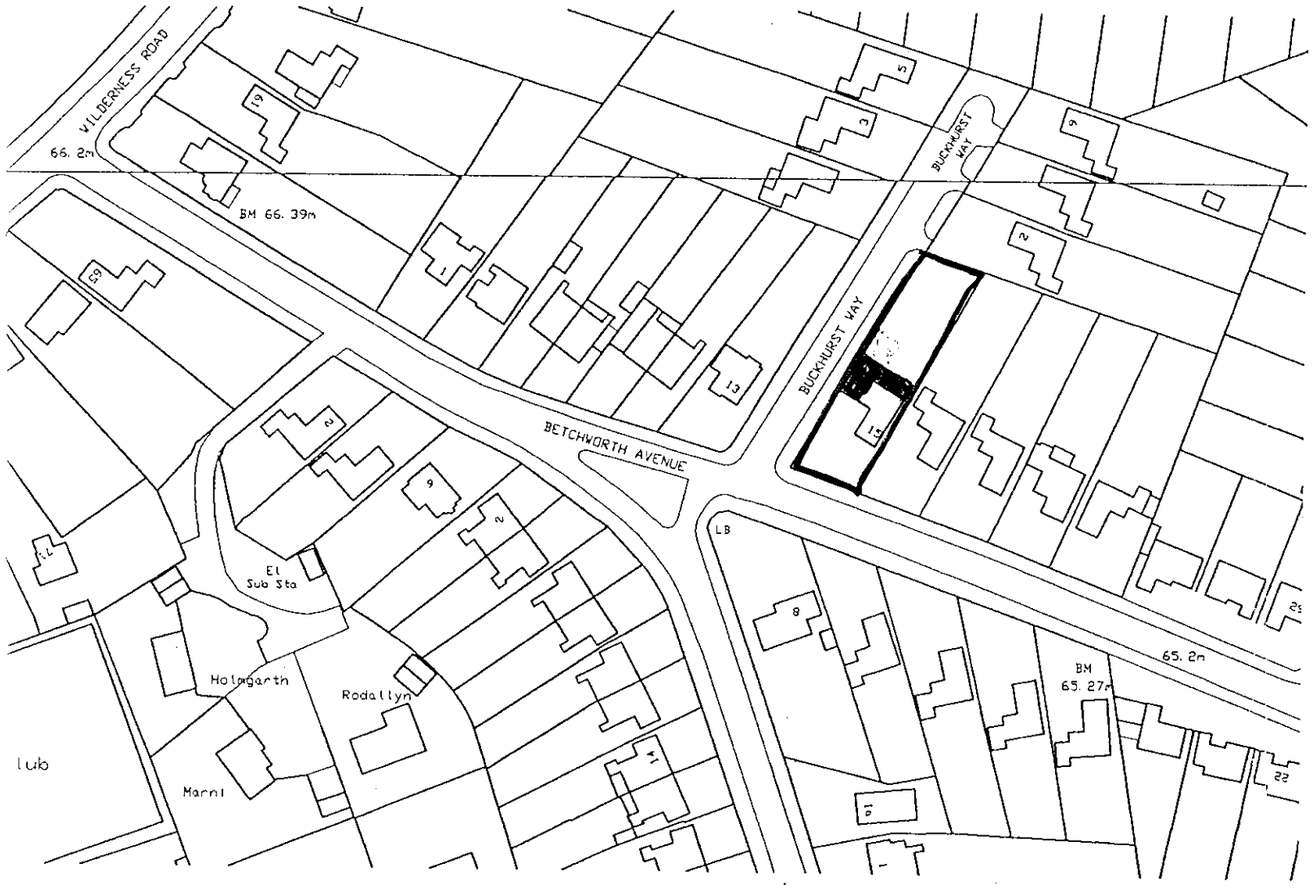

Location Plan

Scale 1:1250

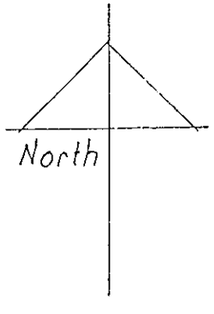

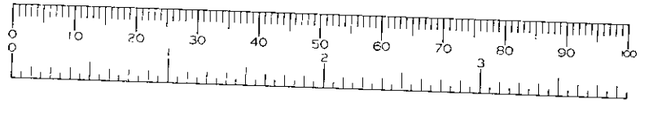

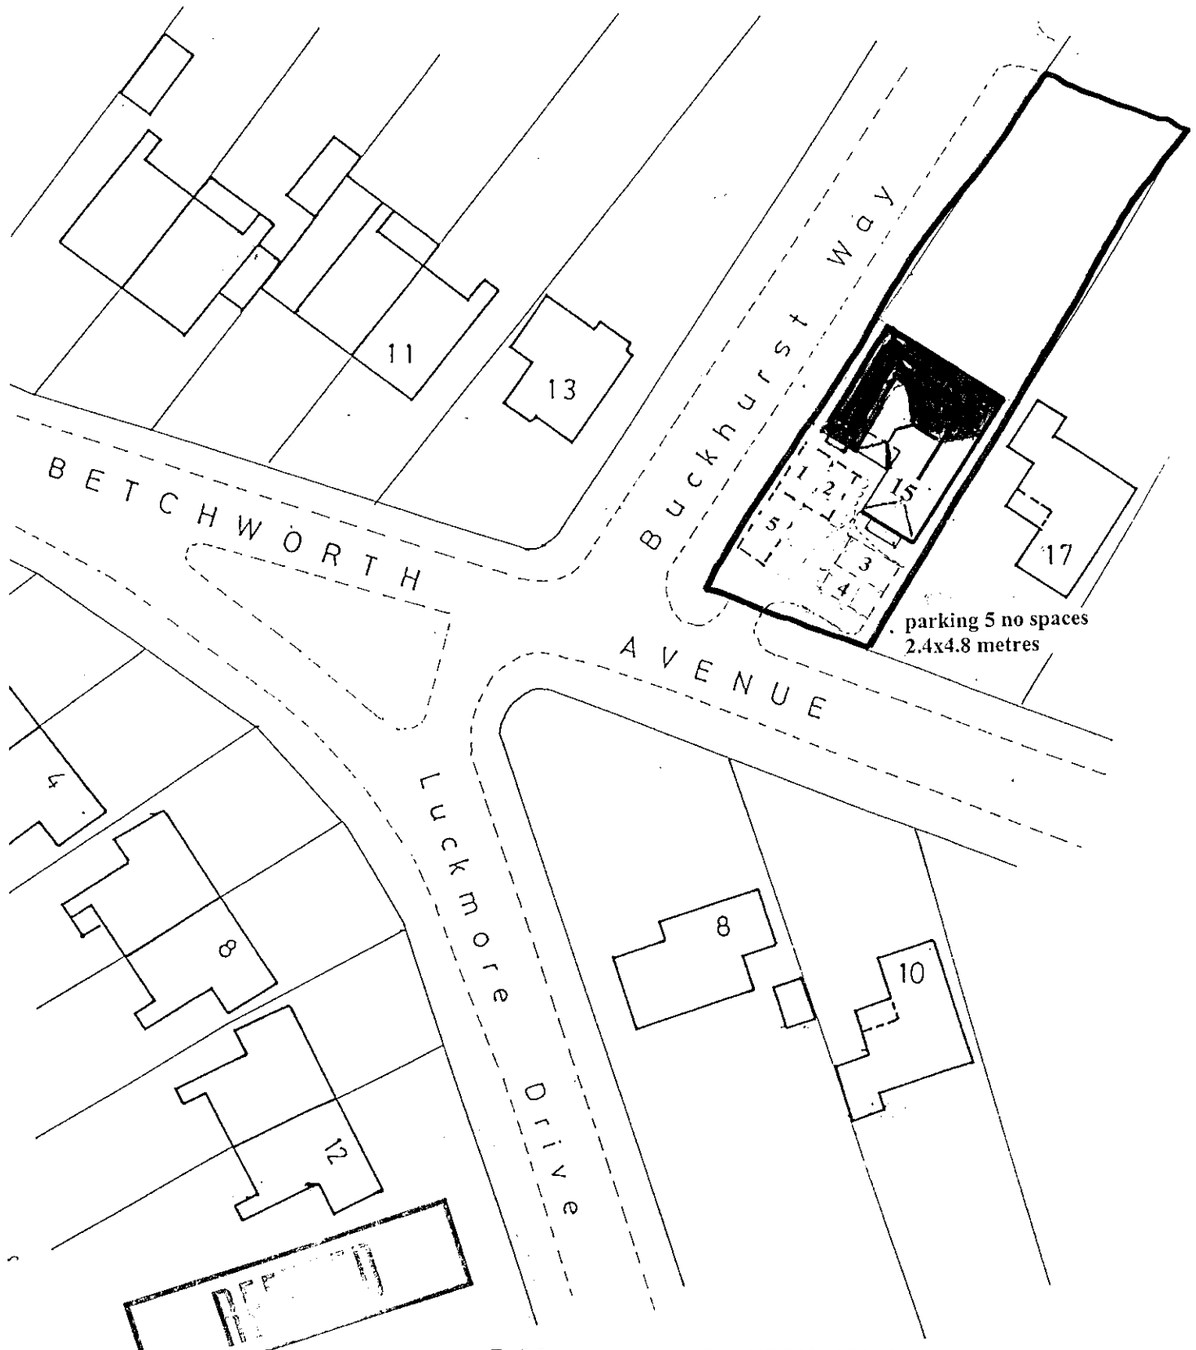

Block Plan

Scale 1:500

B March 2000 RE~SUBMISSION APPLICATION

Project	Subject
Proposed Extension to:- *15 Betchworth Avenue,* *Earley, Berkshire*	***Block & Location Plans***
Drg —— Date	*15BETCH.04* Rev B
Scale *1:1250 & 1:500*	



FRONT ELEVATION
scale 1:100



REAR ELEVATION
scale 1:100

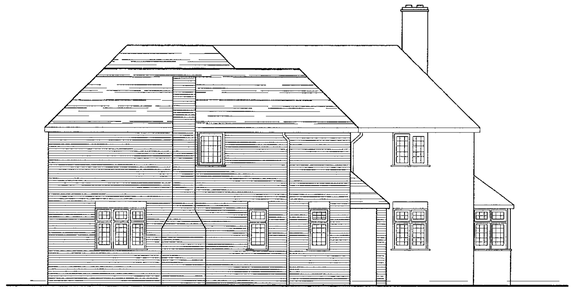

SIDE ELEVATION
scale 1:100



SIDE ELEVATION
scale 1:100

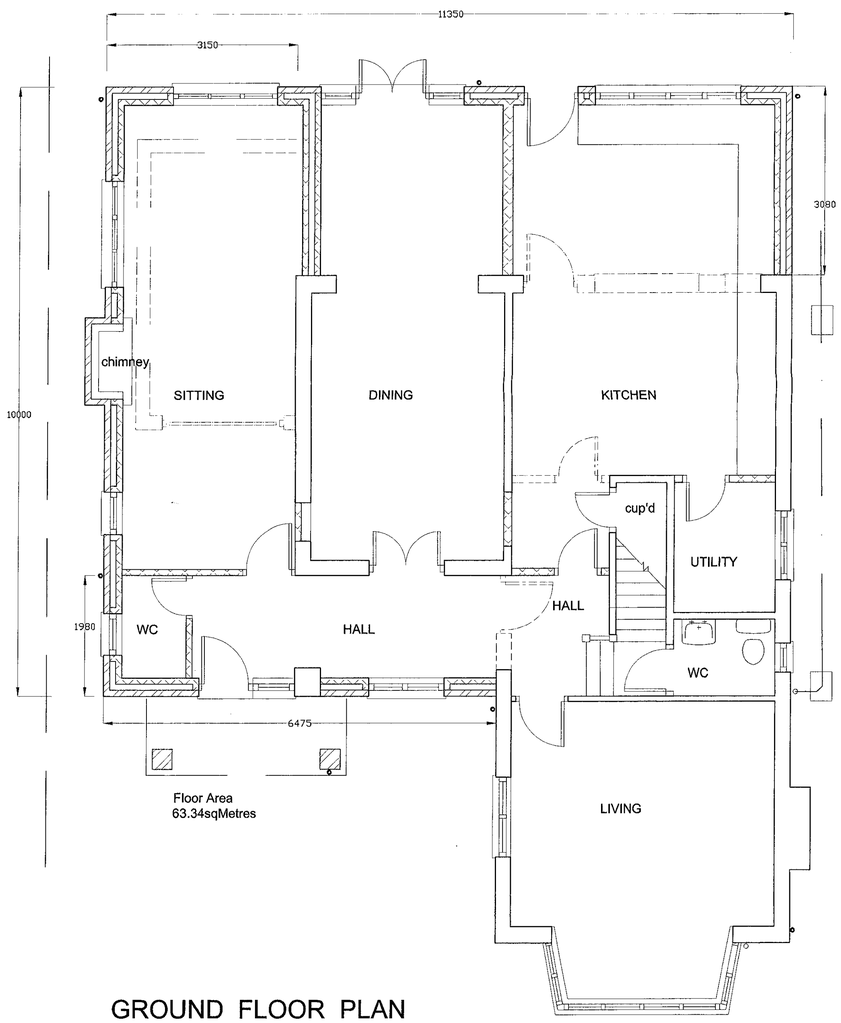

Floor Area
63.34sqMetres

GROUND FLOOR PLAN
scale 1:50

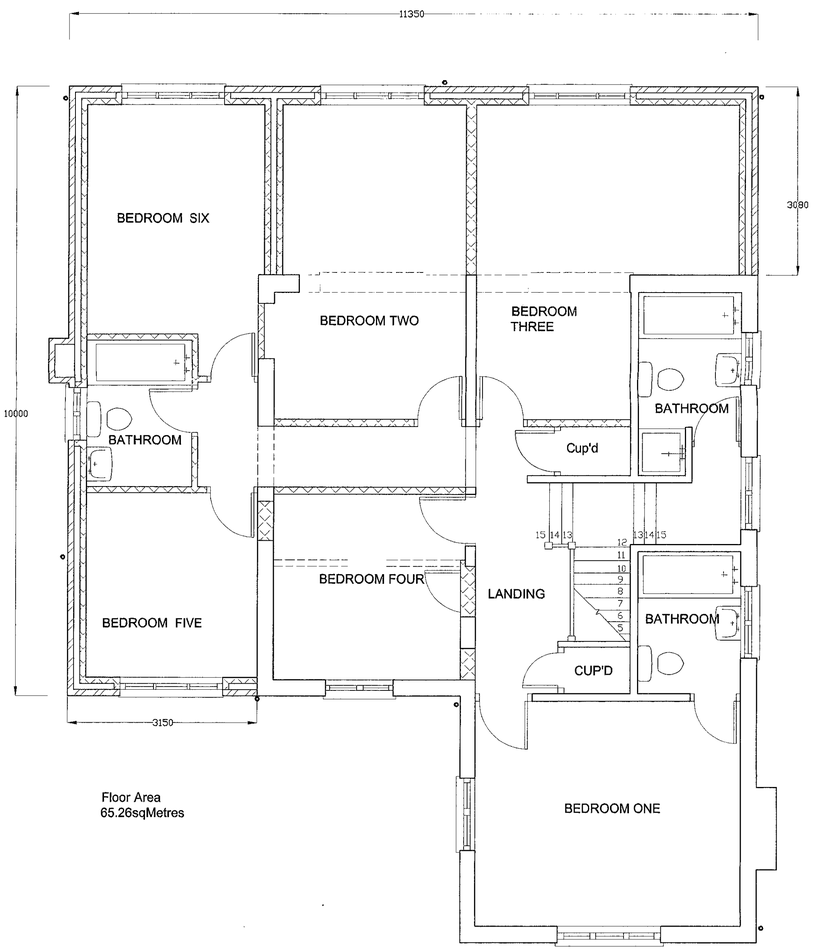

Floor Area
65.26sqMetres

FIRST FLOOR PLAN
scale 1:50

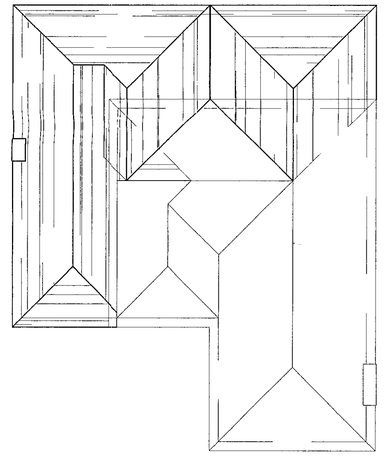

ROOF PLAN
scale 1:100

20.MAR2000 C13

Rev.	Date	Description
A	29.2.00	Re drawn for Planning Re~Submission

Mr & Mrs T Donoghue
15 Betchworth Ave
Earley

Project: Two Storey Side and Rear Extension

Drawing: Plan & Elevations as Proposed

Scale: 1:50, 1:100

Date: Aug 99 | Drn:

Drg No: 15 Betch 0D.02 | Rev: A

APPROVED



EXISTING FRONT ELEVATION



EXISTING REAR ELEVATION



EXISTING SIDE ELEVATION

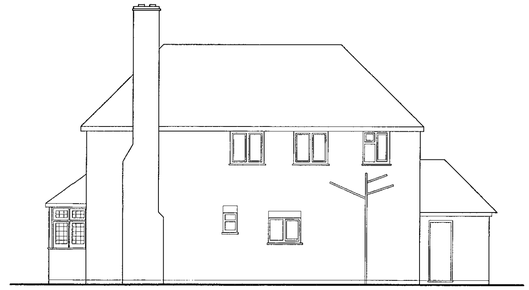

EXISTING SIDE ELEVATION

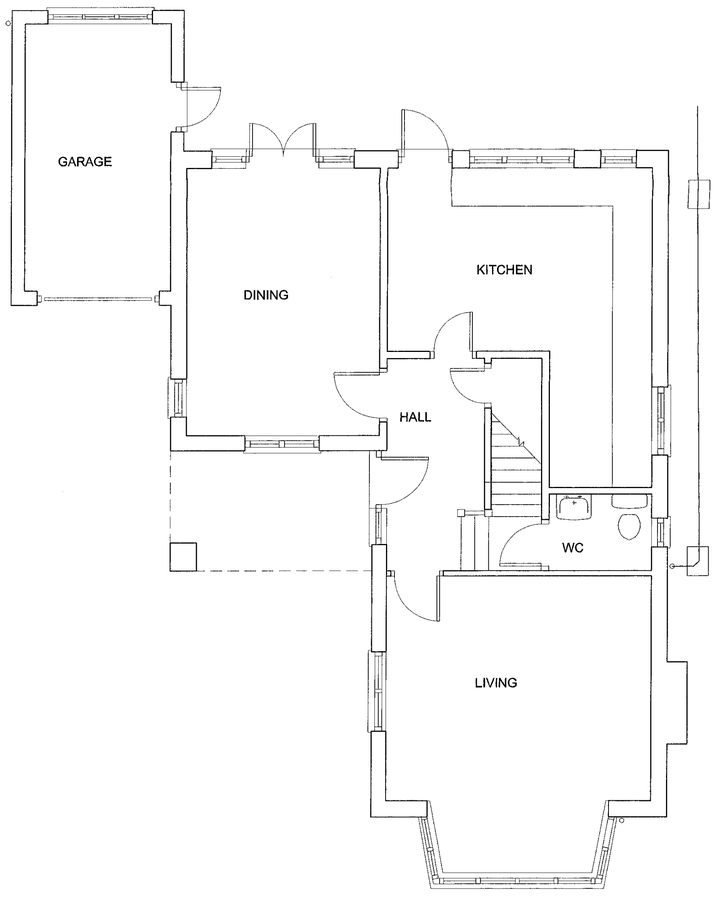

EXISTING GROUND FLOOR PLAN

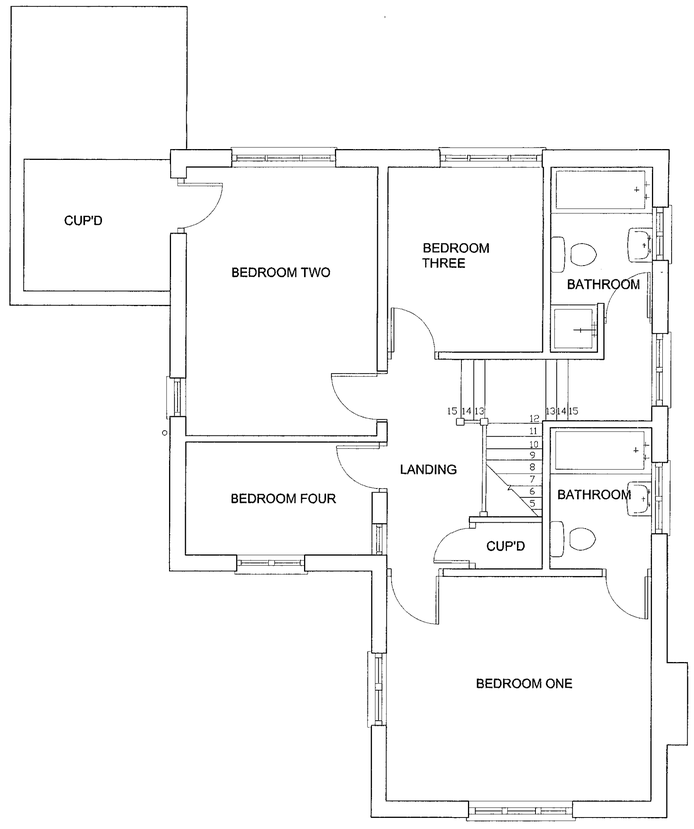

EXISTING FIRST FLOOR PLAN

REFUSED

20.MAR2000* 0223

Mr & Mrs T Donoghue
15 Betchworth Ave
Earley

Project: Two Storey Side Extension with Bedroom Over

Drawing: Plan as Existing

Scale: 1:50, 1:100

Date: Aug 99 | Drn:

Drg No: 15 Betch 0D.01 | Rev: -