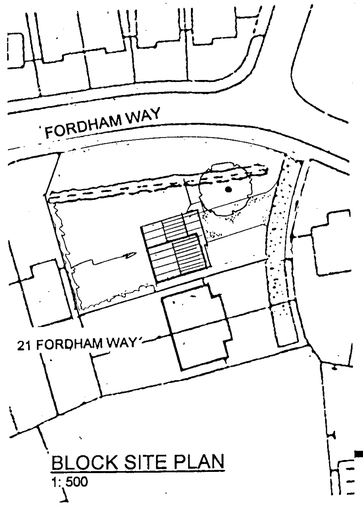

BLOCK SITE PLAN
1: 500

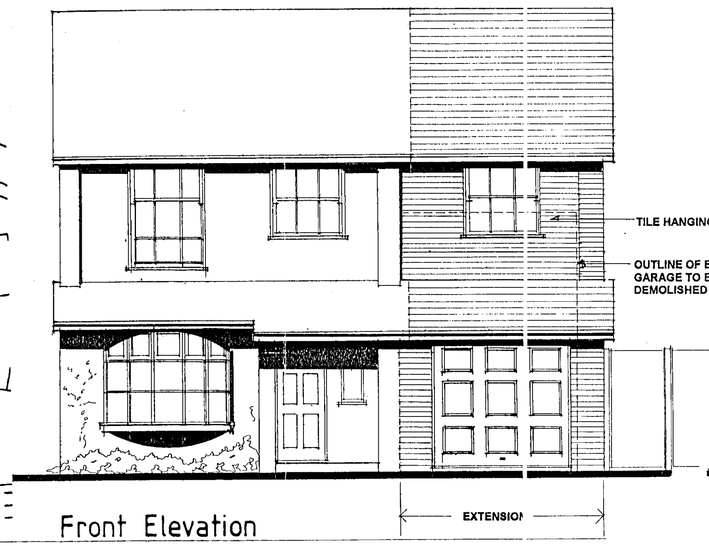

Front Elevation

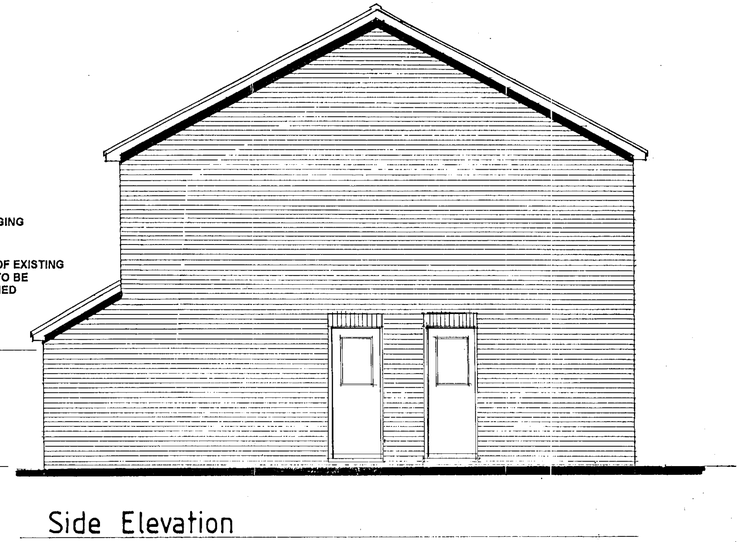

Side Elevation

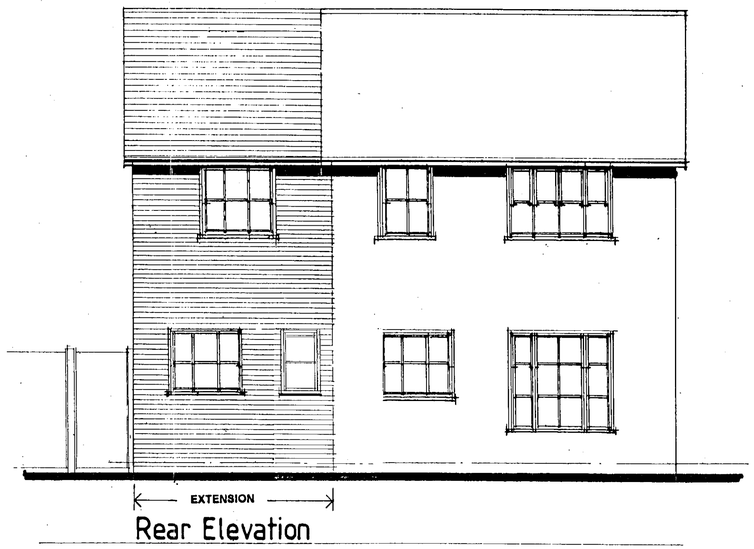

Rear Elevation

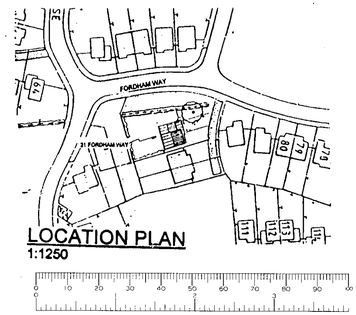

LOCATION PLAN
1:1250

REV 'A' : Utility room toilet and rear door handed.
Garage door added. 3 August 2000

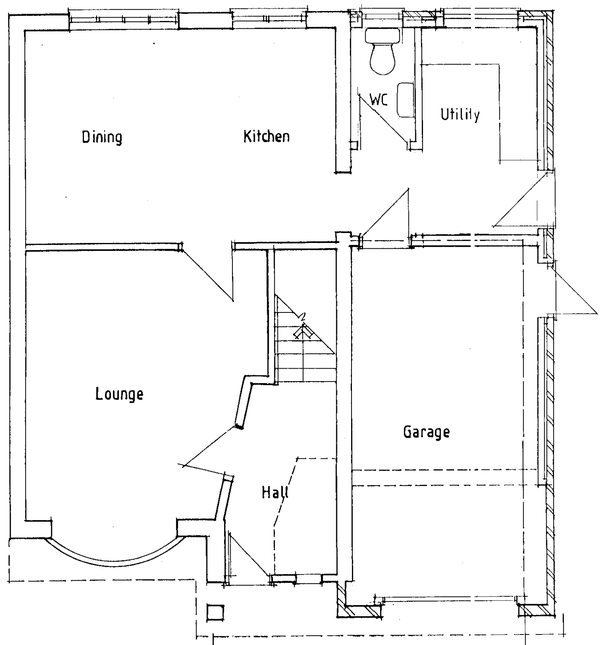

Ground Floor Plan

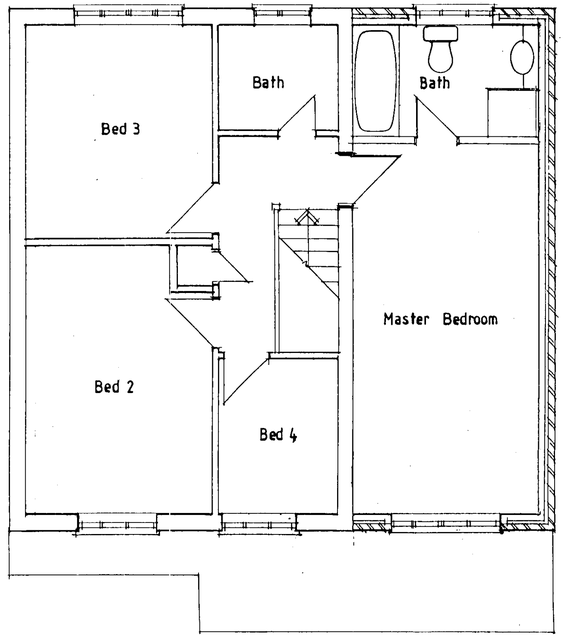

First Floor Plan

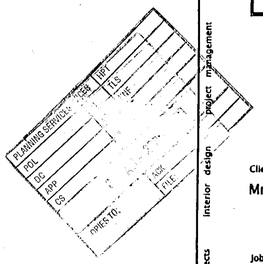

tpa
Terry Platt Architects
33A St Lukes Road Maidenhead
Berkshire SL6 7DN
Tel. 01628 412388
Fax: 01628 412390
Email tplattarch@aol.com

Client:
Mr. R Peacock

Job title:
21 Fordham Way
Lower Early

Drawing title:
Plans and Elevations

Scale:	Date:	Drawn by:
1:50	Jan 2000	tp

Drawing no:	Rev:
962/ 02	A

planning supervisors
project management
interior design
landscape architects
architects
The tpa Design Company Ltd

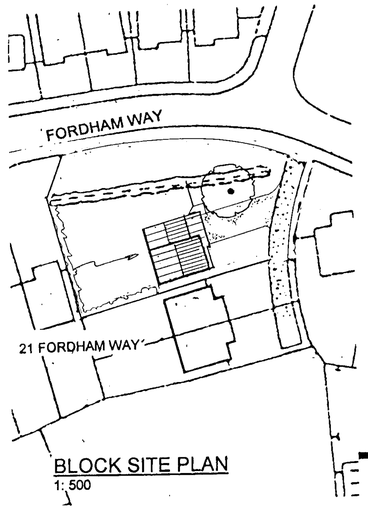

BLOCK SITE PLAN
1: 500

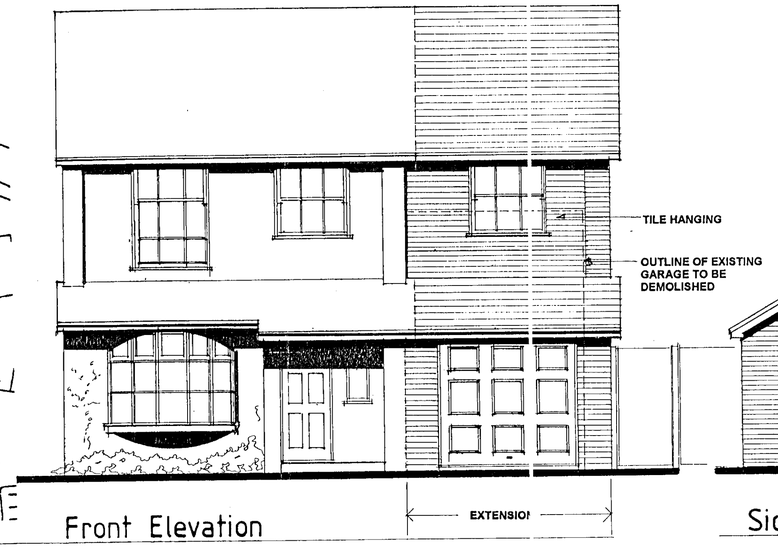

Front Elevation

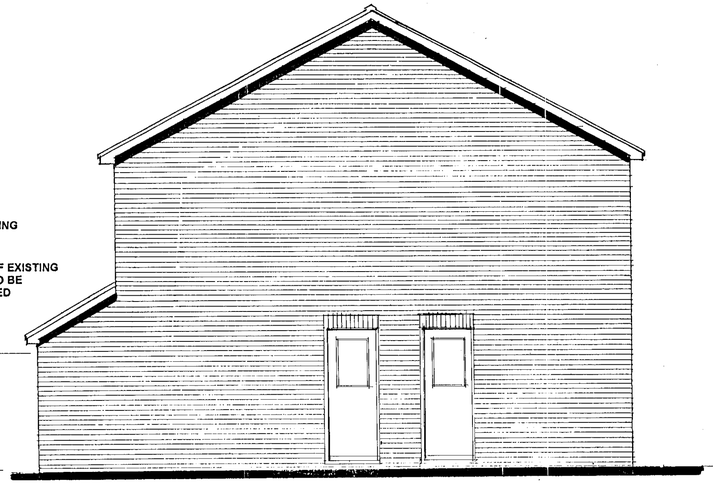

Side Elevation



Rear Elevation

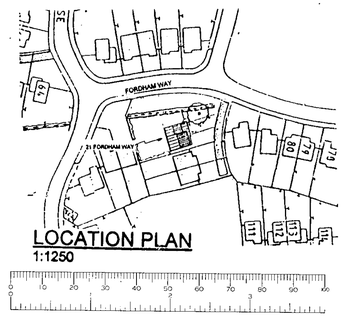

LOCATION PLAN
1:1250

REV 'A' : Utility room toilet and rear door handed.
Garage door added. 3 August 2000

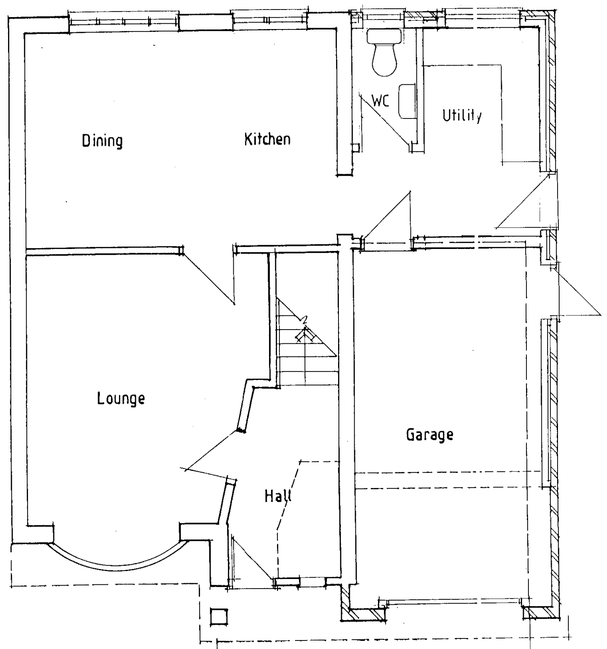

Ground Floor Plan

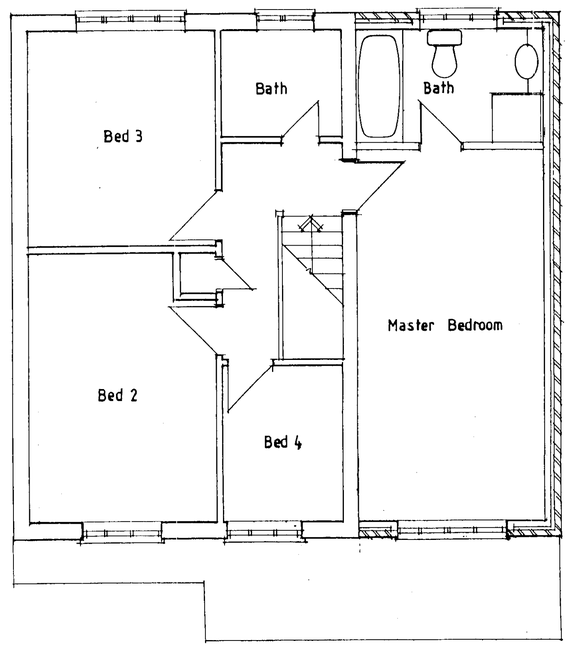

First Floor Plan

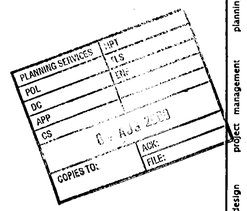

tpa
Terry Platt Architects
33A St Lukes Road Maidenhead
Berkshire SL6 7DN
Tel. 01628 412388
Fax: 01628 412390
Email tplattarch@aol.com

Client:
Mr. R Peacock

Job title:
21 Fordham Way
Lower Early

Drawing title:
Plans and Elevations

Scale:	Date:	Drawn by:
1:50	Jan 2000	tp

Drawing no:	Rev:
962/ 02	A

The tpa Design Company Ltd architects landscape architects interior design project management planning supervisors

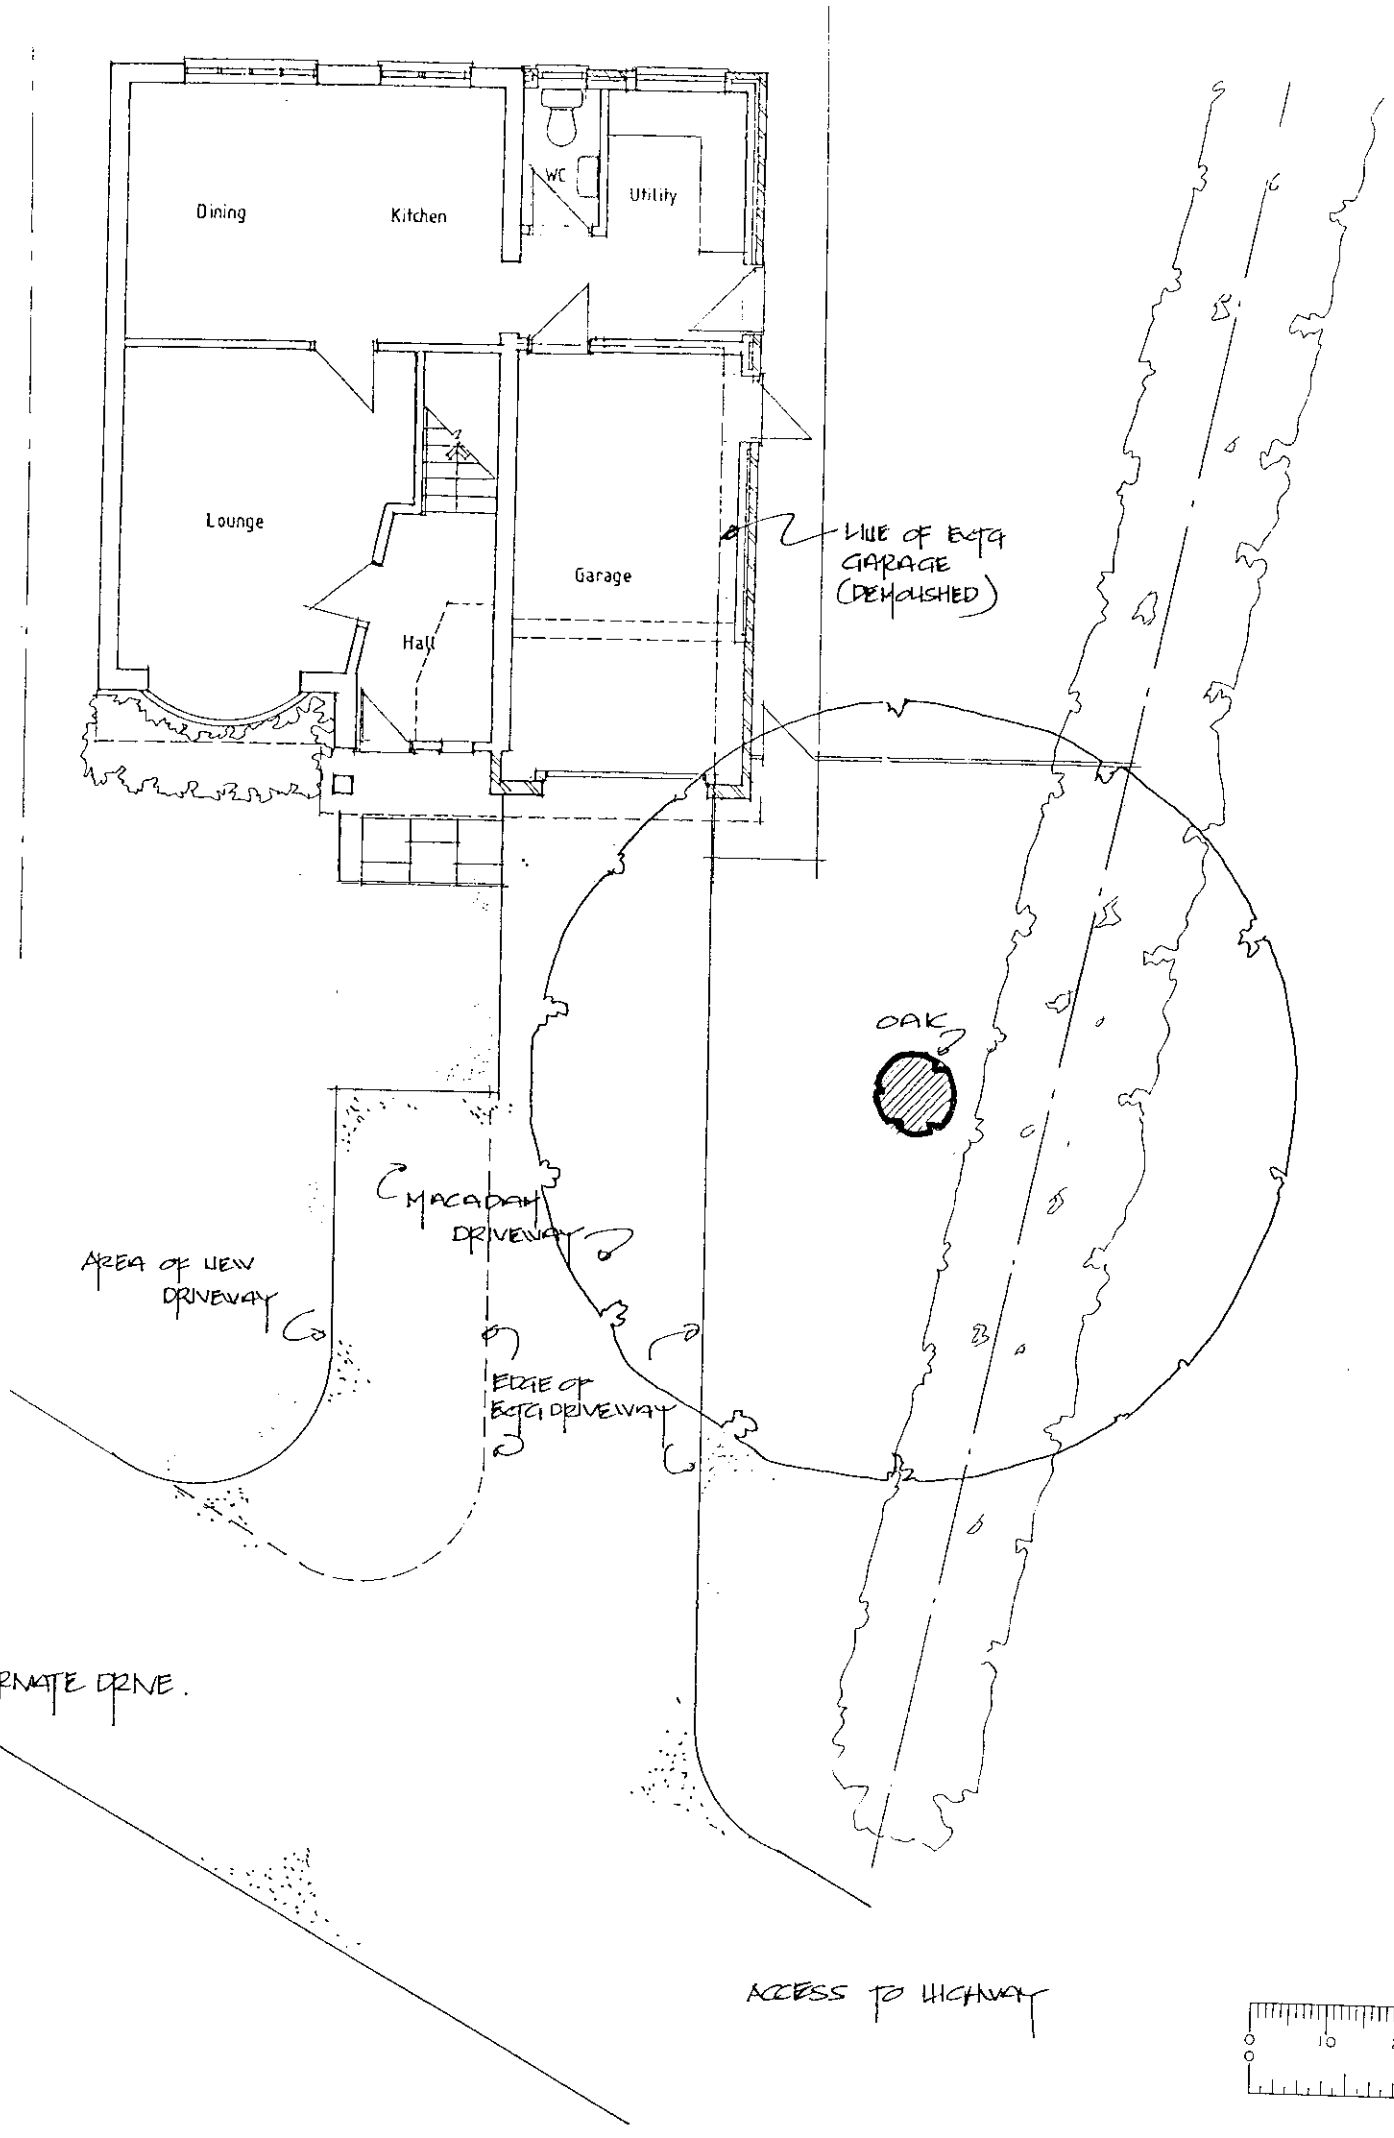

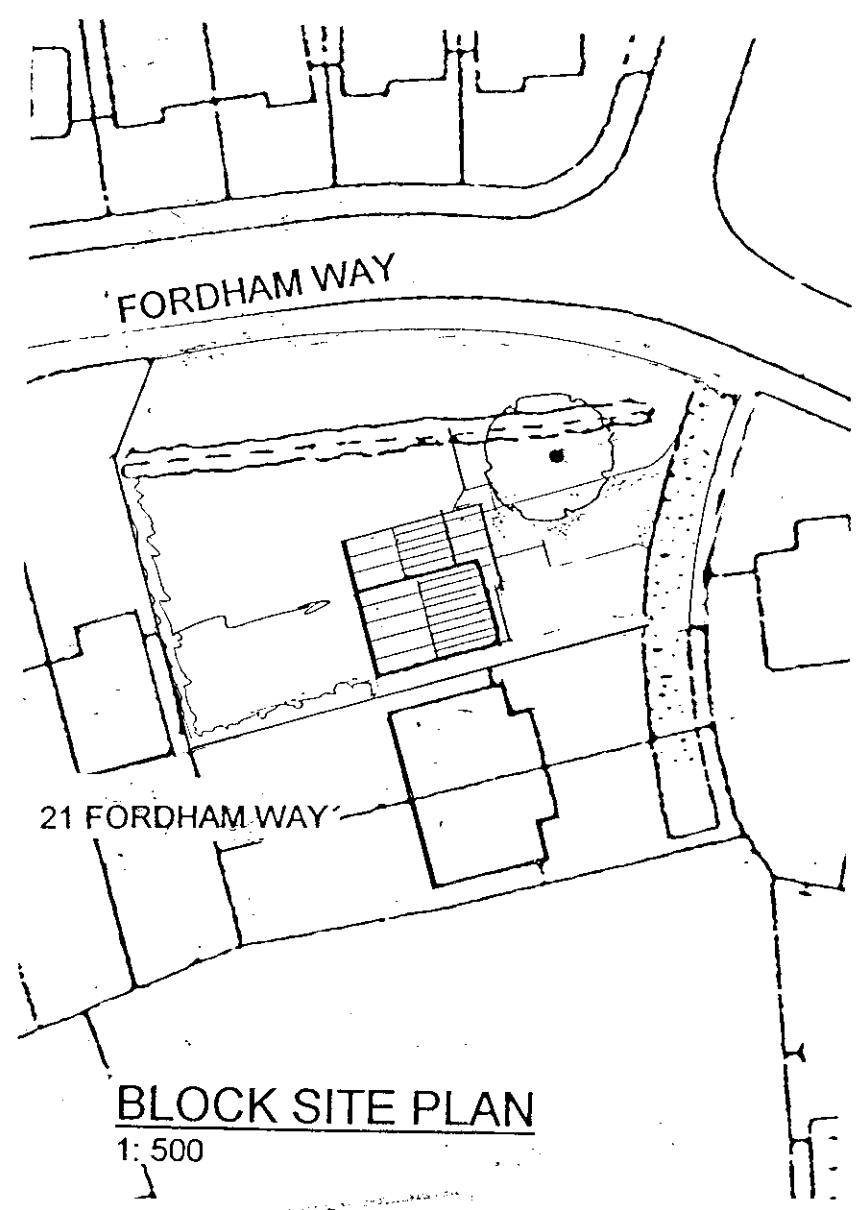

BLOCK SITE PLAN

1: 500

10 JAN 2001
COPIES TO:
ACK:
FILE:

tpa
Terry Platt Architects
33A St Lukes Road Maidenhead
Berkshire SL6 7DN
Tel. 01628 412388
Fax: 01628 412390
Email tplattarch@aol.com

Client:
Mr R. Peacock

Job title:
21 Fordham Way
Lower Early

Drawing title:
Improvements to Driveway

Scale:	Date:	Drawn by:
1:100	Jan 01	TP

Drawing no: 962/103

Rev:

The tpa Design Company Ltd architects landscape architects interior design project management planning supervisors

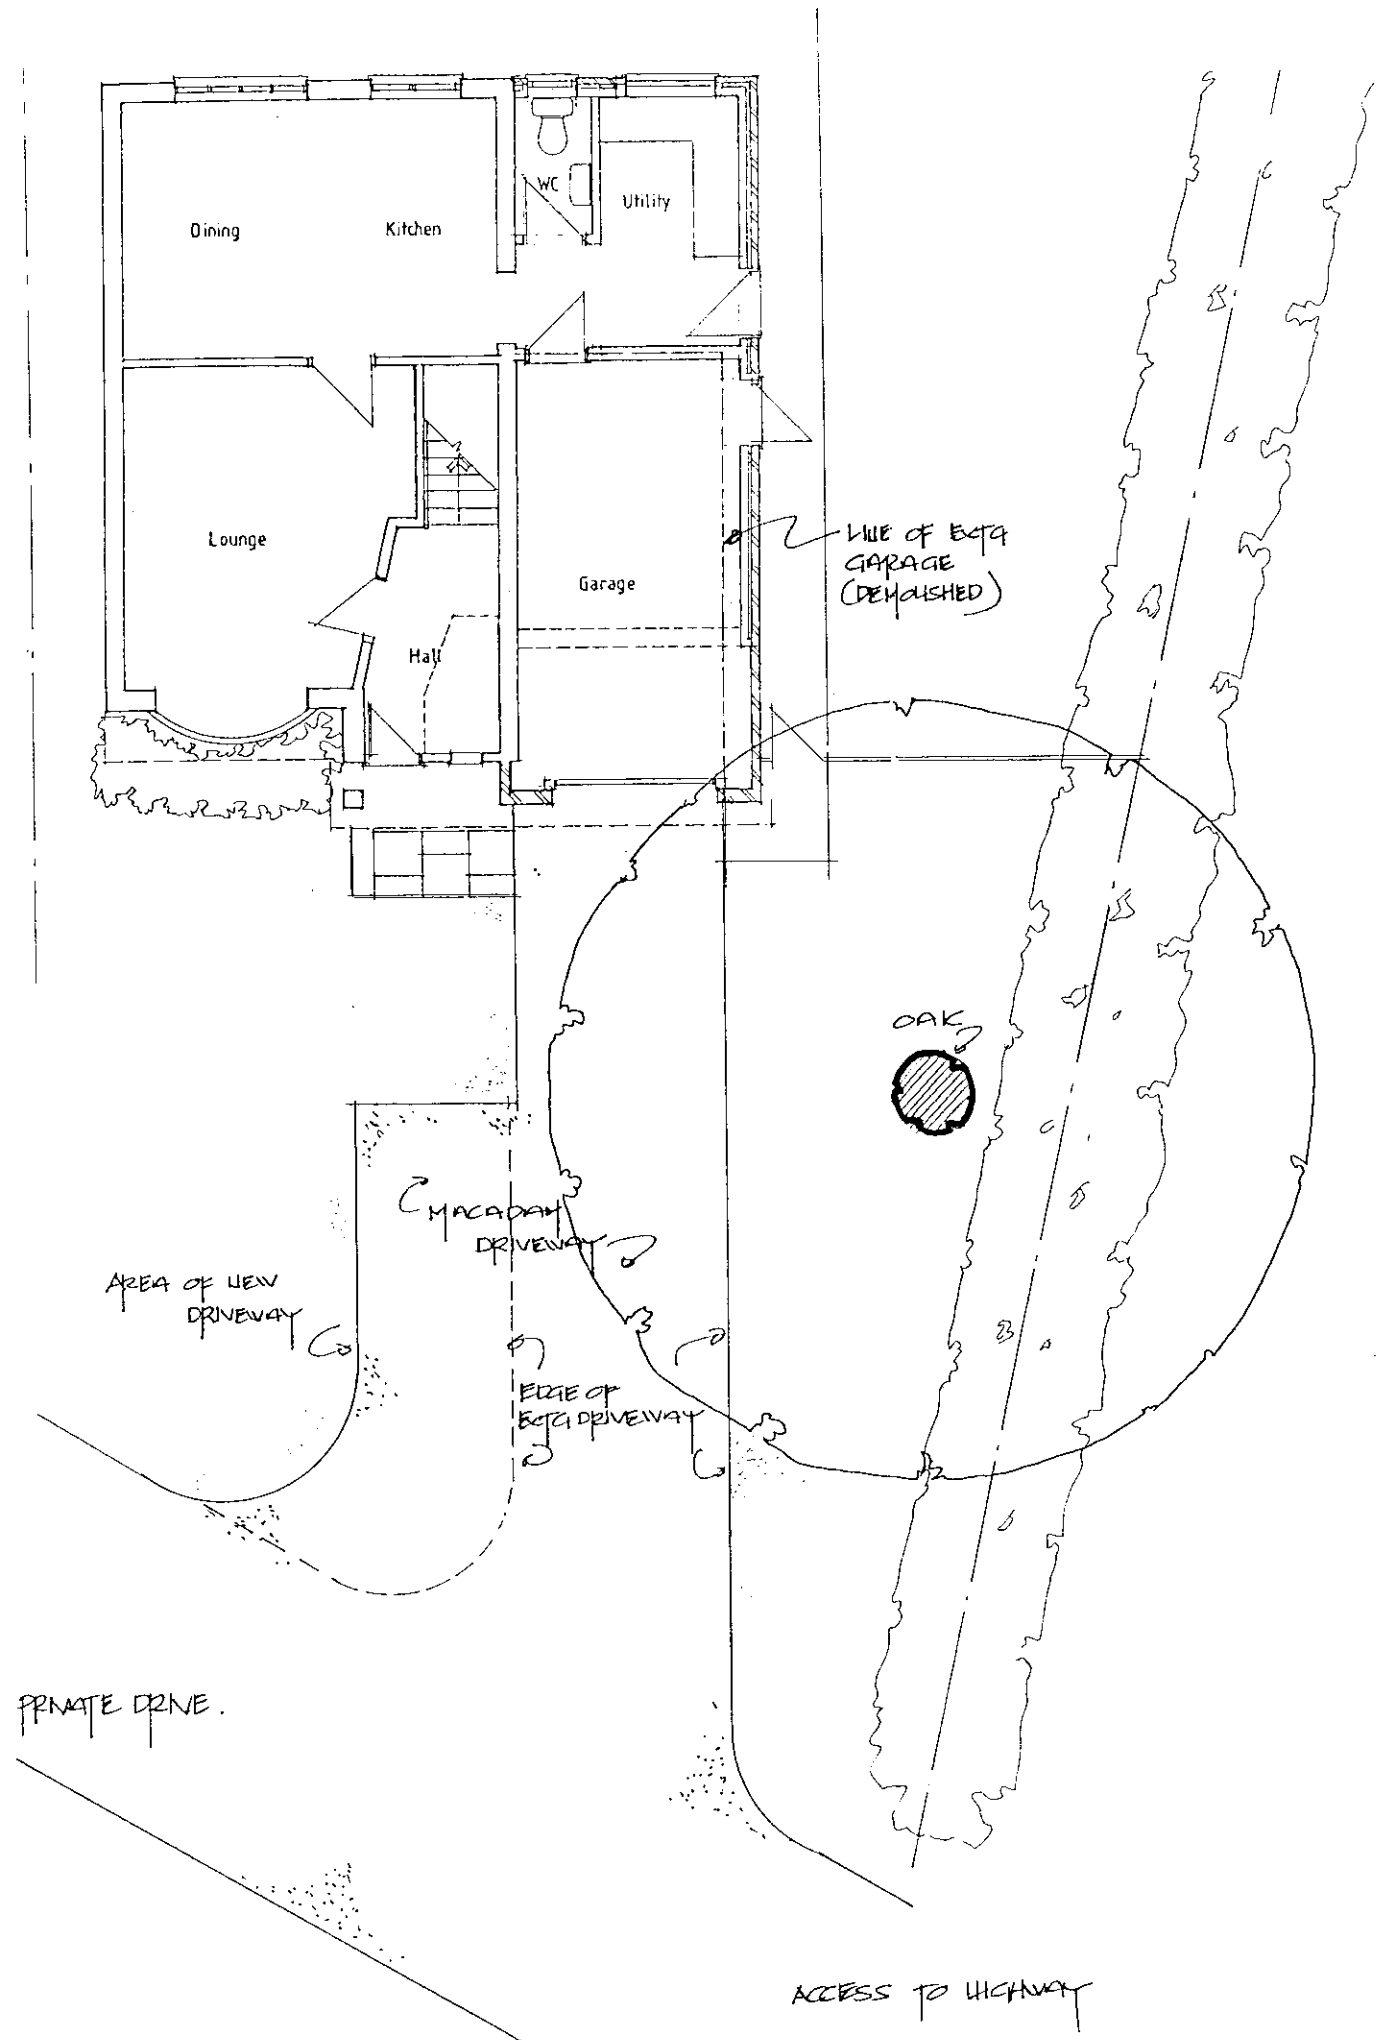

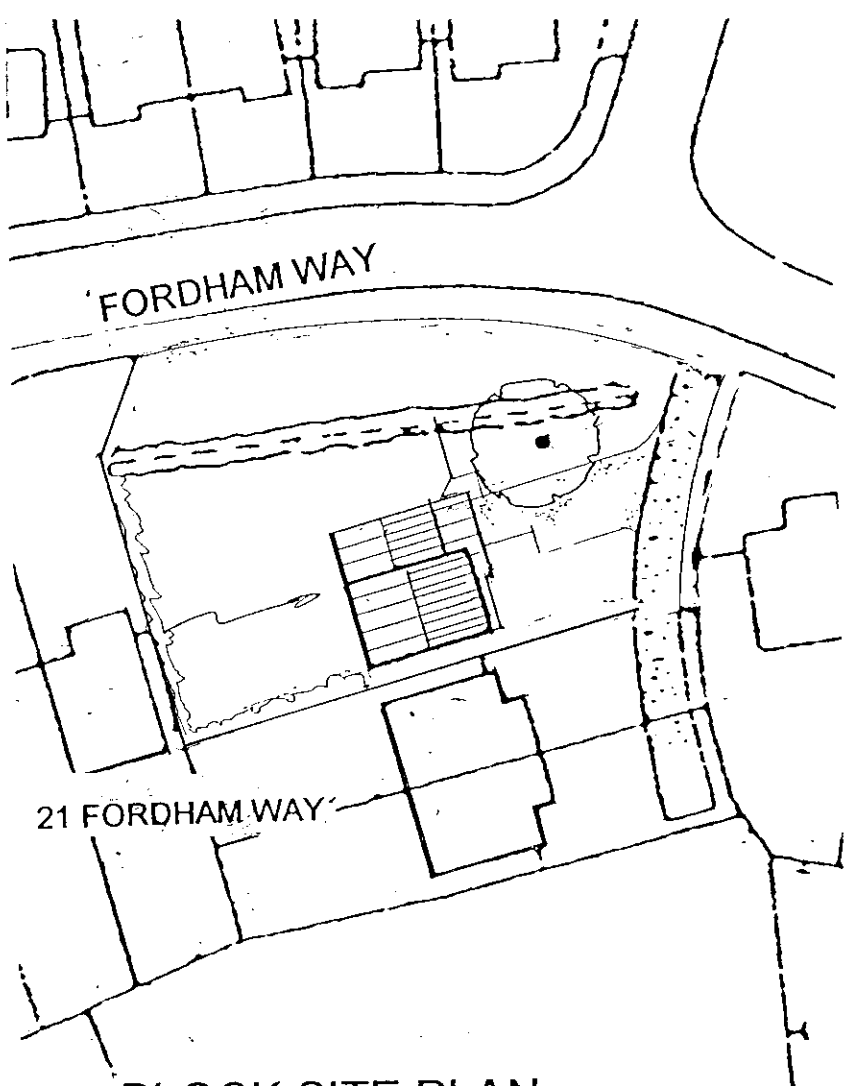

BLOCK SITE PLAN

1: 500

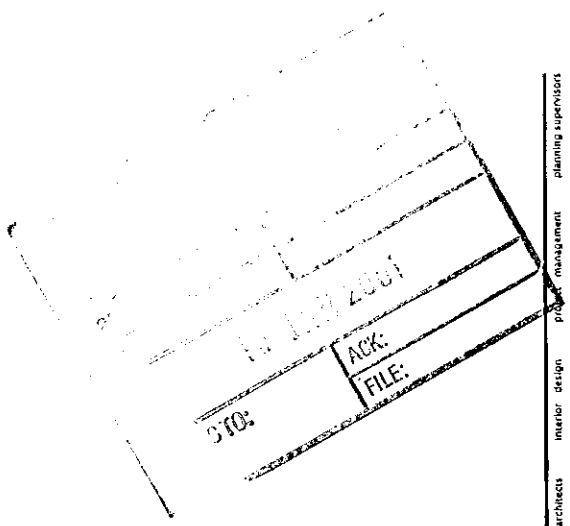

tpa
Terry Platt Architects
33A St Lukes Road Maidenhead
Berkshire SL6 7DN
Tel. 01628 412388
Fax: 01628 412390
Email tplattarch@aol.com

Client:
Mr R. Peacock

Job title:
21 Fordham Way
Lower Early

Drawing title.
Improvements to Driveway

Scale:	Date:	Drawn by:
1:100	Jan 01	TP

Drawing no: 962/103

Rev:

The tpa Design Company Ltd architects landscape architects interior design project management planning supervisors

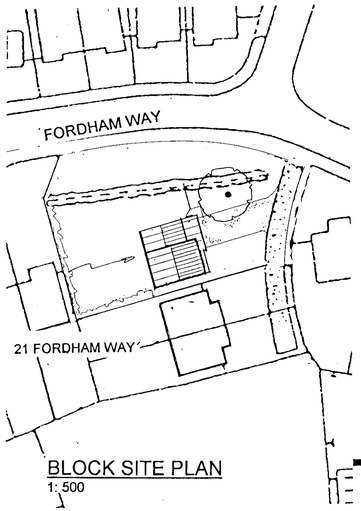

BLOCK SITE PLAN
1: 500



Front Elevation

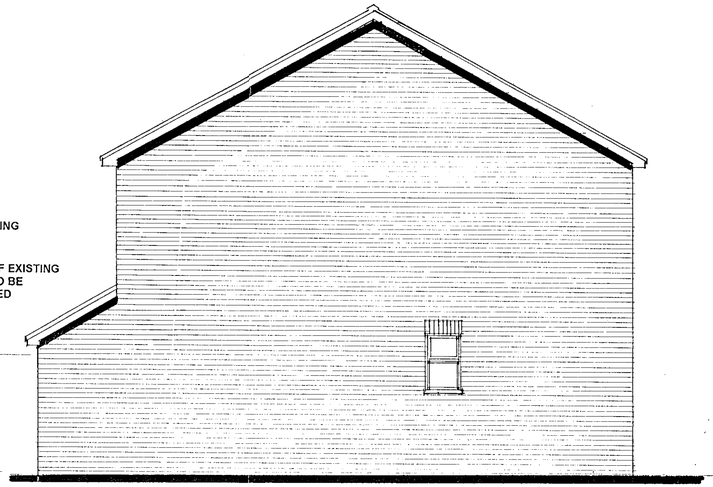

Side Elevation

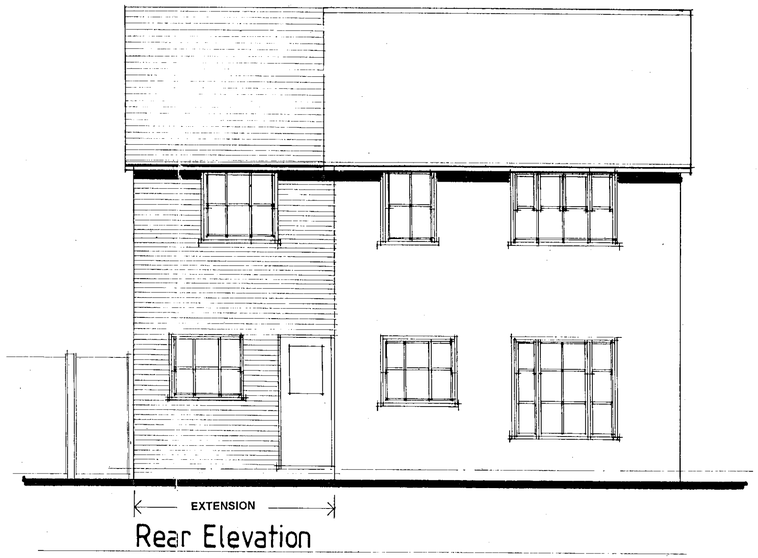

Rear Elevation

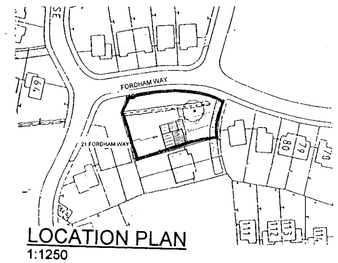

LOCATION PLAN
1:1250

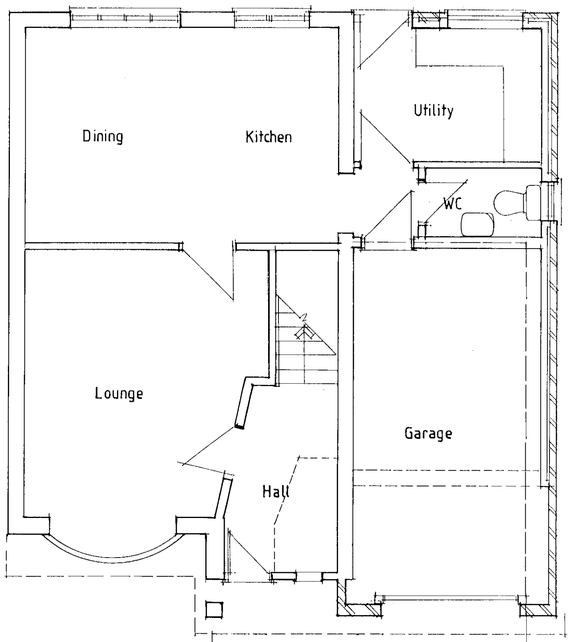

Ground Floor Plan

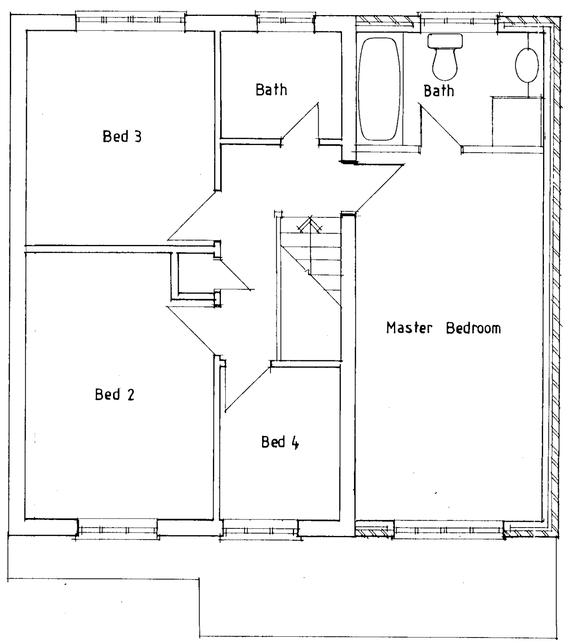

First Floor Plan

10 APR 2000* 1194

tpa
Terry Platt Architects
33A St Lukes Road Maidenhead
Berkshire SL6 7DN
Tel. 01628 412388
Fax: 01628 412390
Email tplattarch@aol.com

Client:
Mr. R Peacock

Job title:
21 Fordham Way
Lower Early

Drawing title:
Plans and Elevations

Scale:	Date:	Drawn by:
1:50	Jan 2000	tp

Drawing no: 962/ 02

Rev:

The tpa Design Company Ltd architects landscape architects interior design project management planning supervisors