

22.Dec.2000* 3093

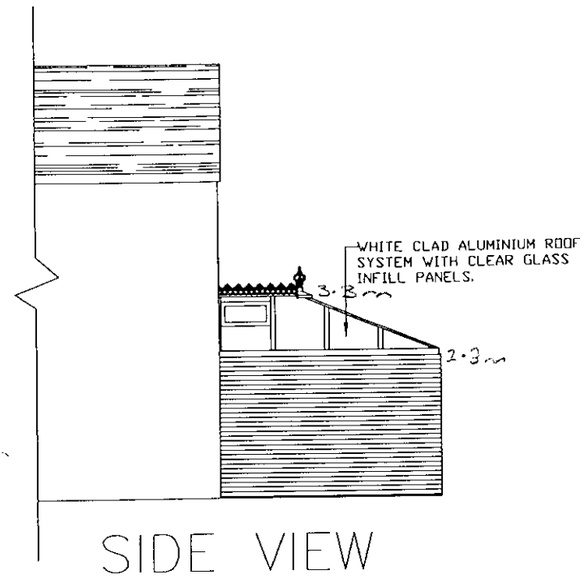


SIDE VIEW

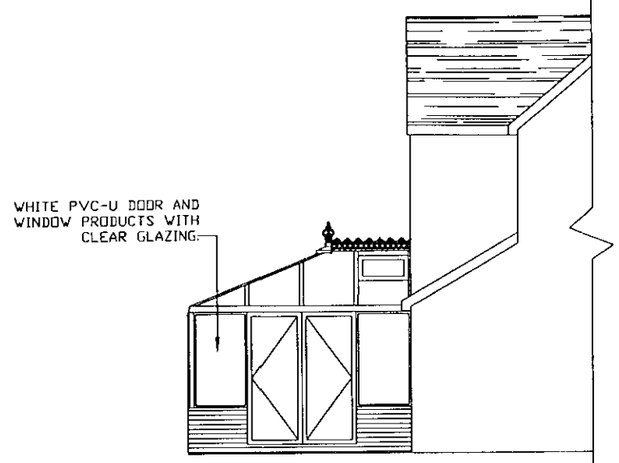


REAR VIEW




SIDE VIEW

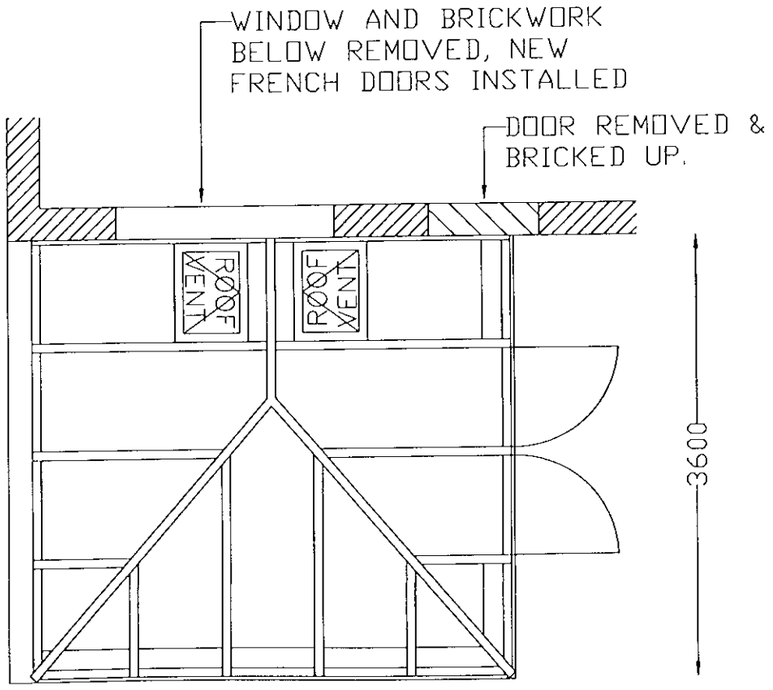

PLAN VIEW

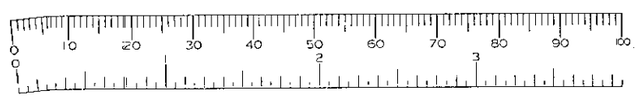



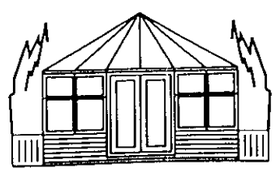

EVEREST LTD
UNIT 3,
NORTH ORBITAL
COMMERCIAL PARK,
NAPSBURY LANE,
ST. ALBANS, AL1 1XB


part number:
supplier:
drawn: E.M.S
date: 19/12/00
scale: 1:100/1:50

Title: COSTARD
35 DORSET WAY
WOKINGHAM
BERKSHIRE
RG41 3AL

drawing no: 209/01



SITE LOCATION PLAN 1:1250

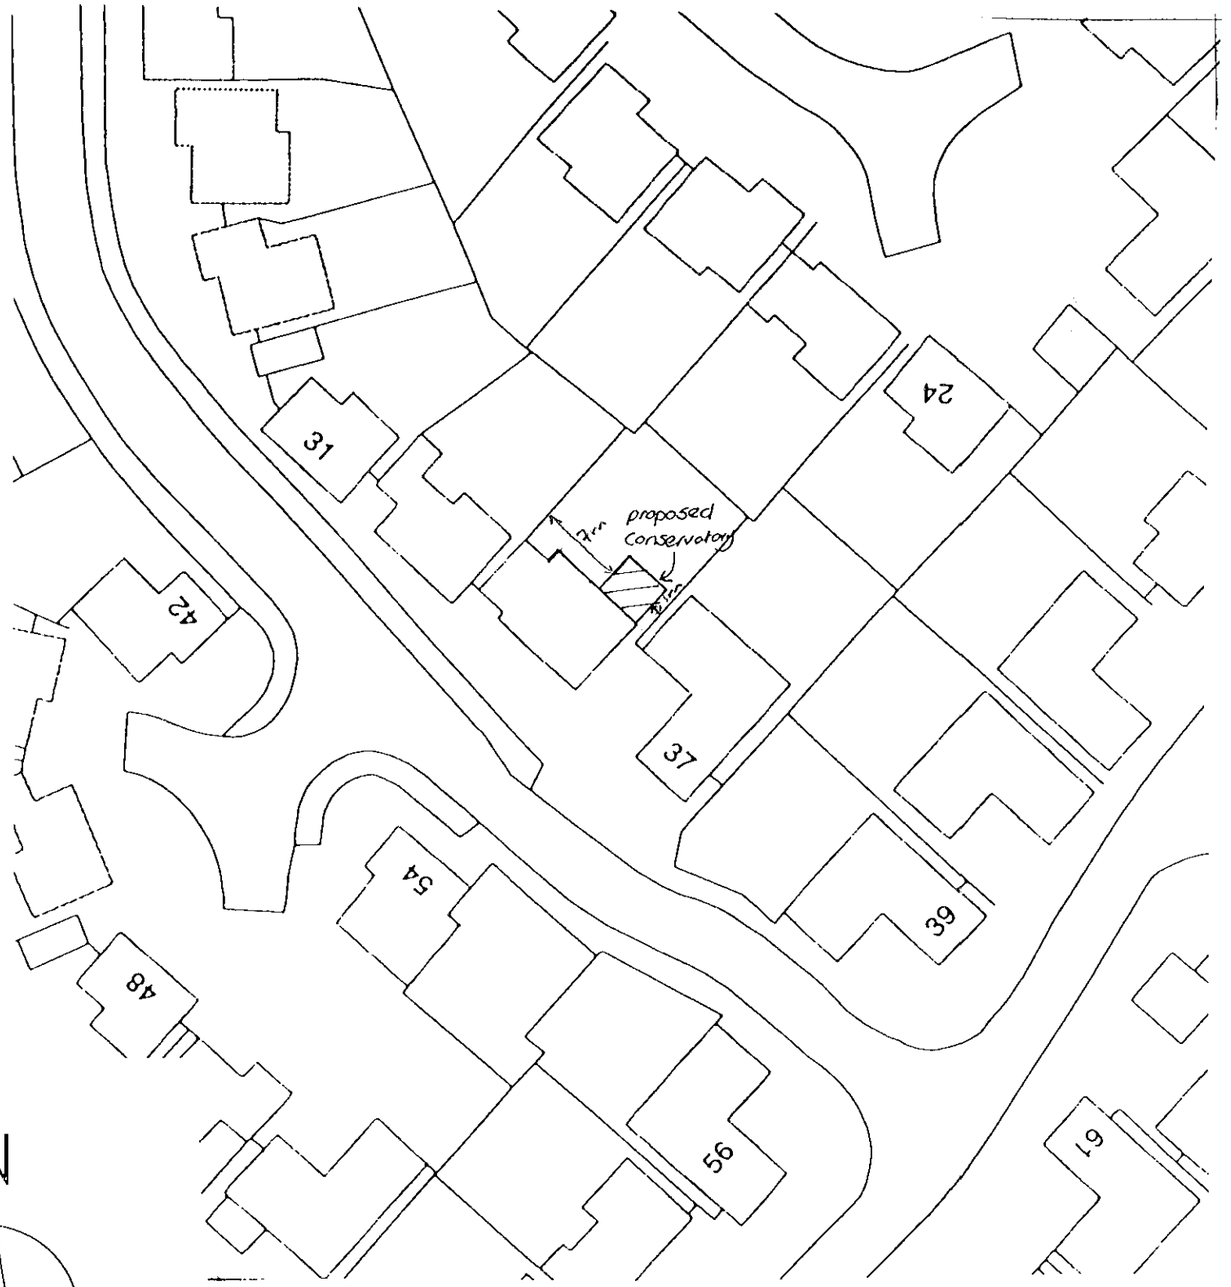

SITE PLAN 1:500

N

APPROVED

0 10 20 30 40 50 60 70 80 90 100
0 1 2 3

EVEREST LTD
UNIT 3,
NORTH ORBITAL
COMMERCIAL PARK,
NAPSBURY LANE,
ST. ALBANS, AL1 1XB

part number:
supplier:
drawn: E.M.S
date: 19/12/00
scale: 1:100/1:50

Title: COSTARD
35 DORSET WAY
WOKINGHAM
BERKSHIRE
RG41 3AL

drawing no: 209/02