

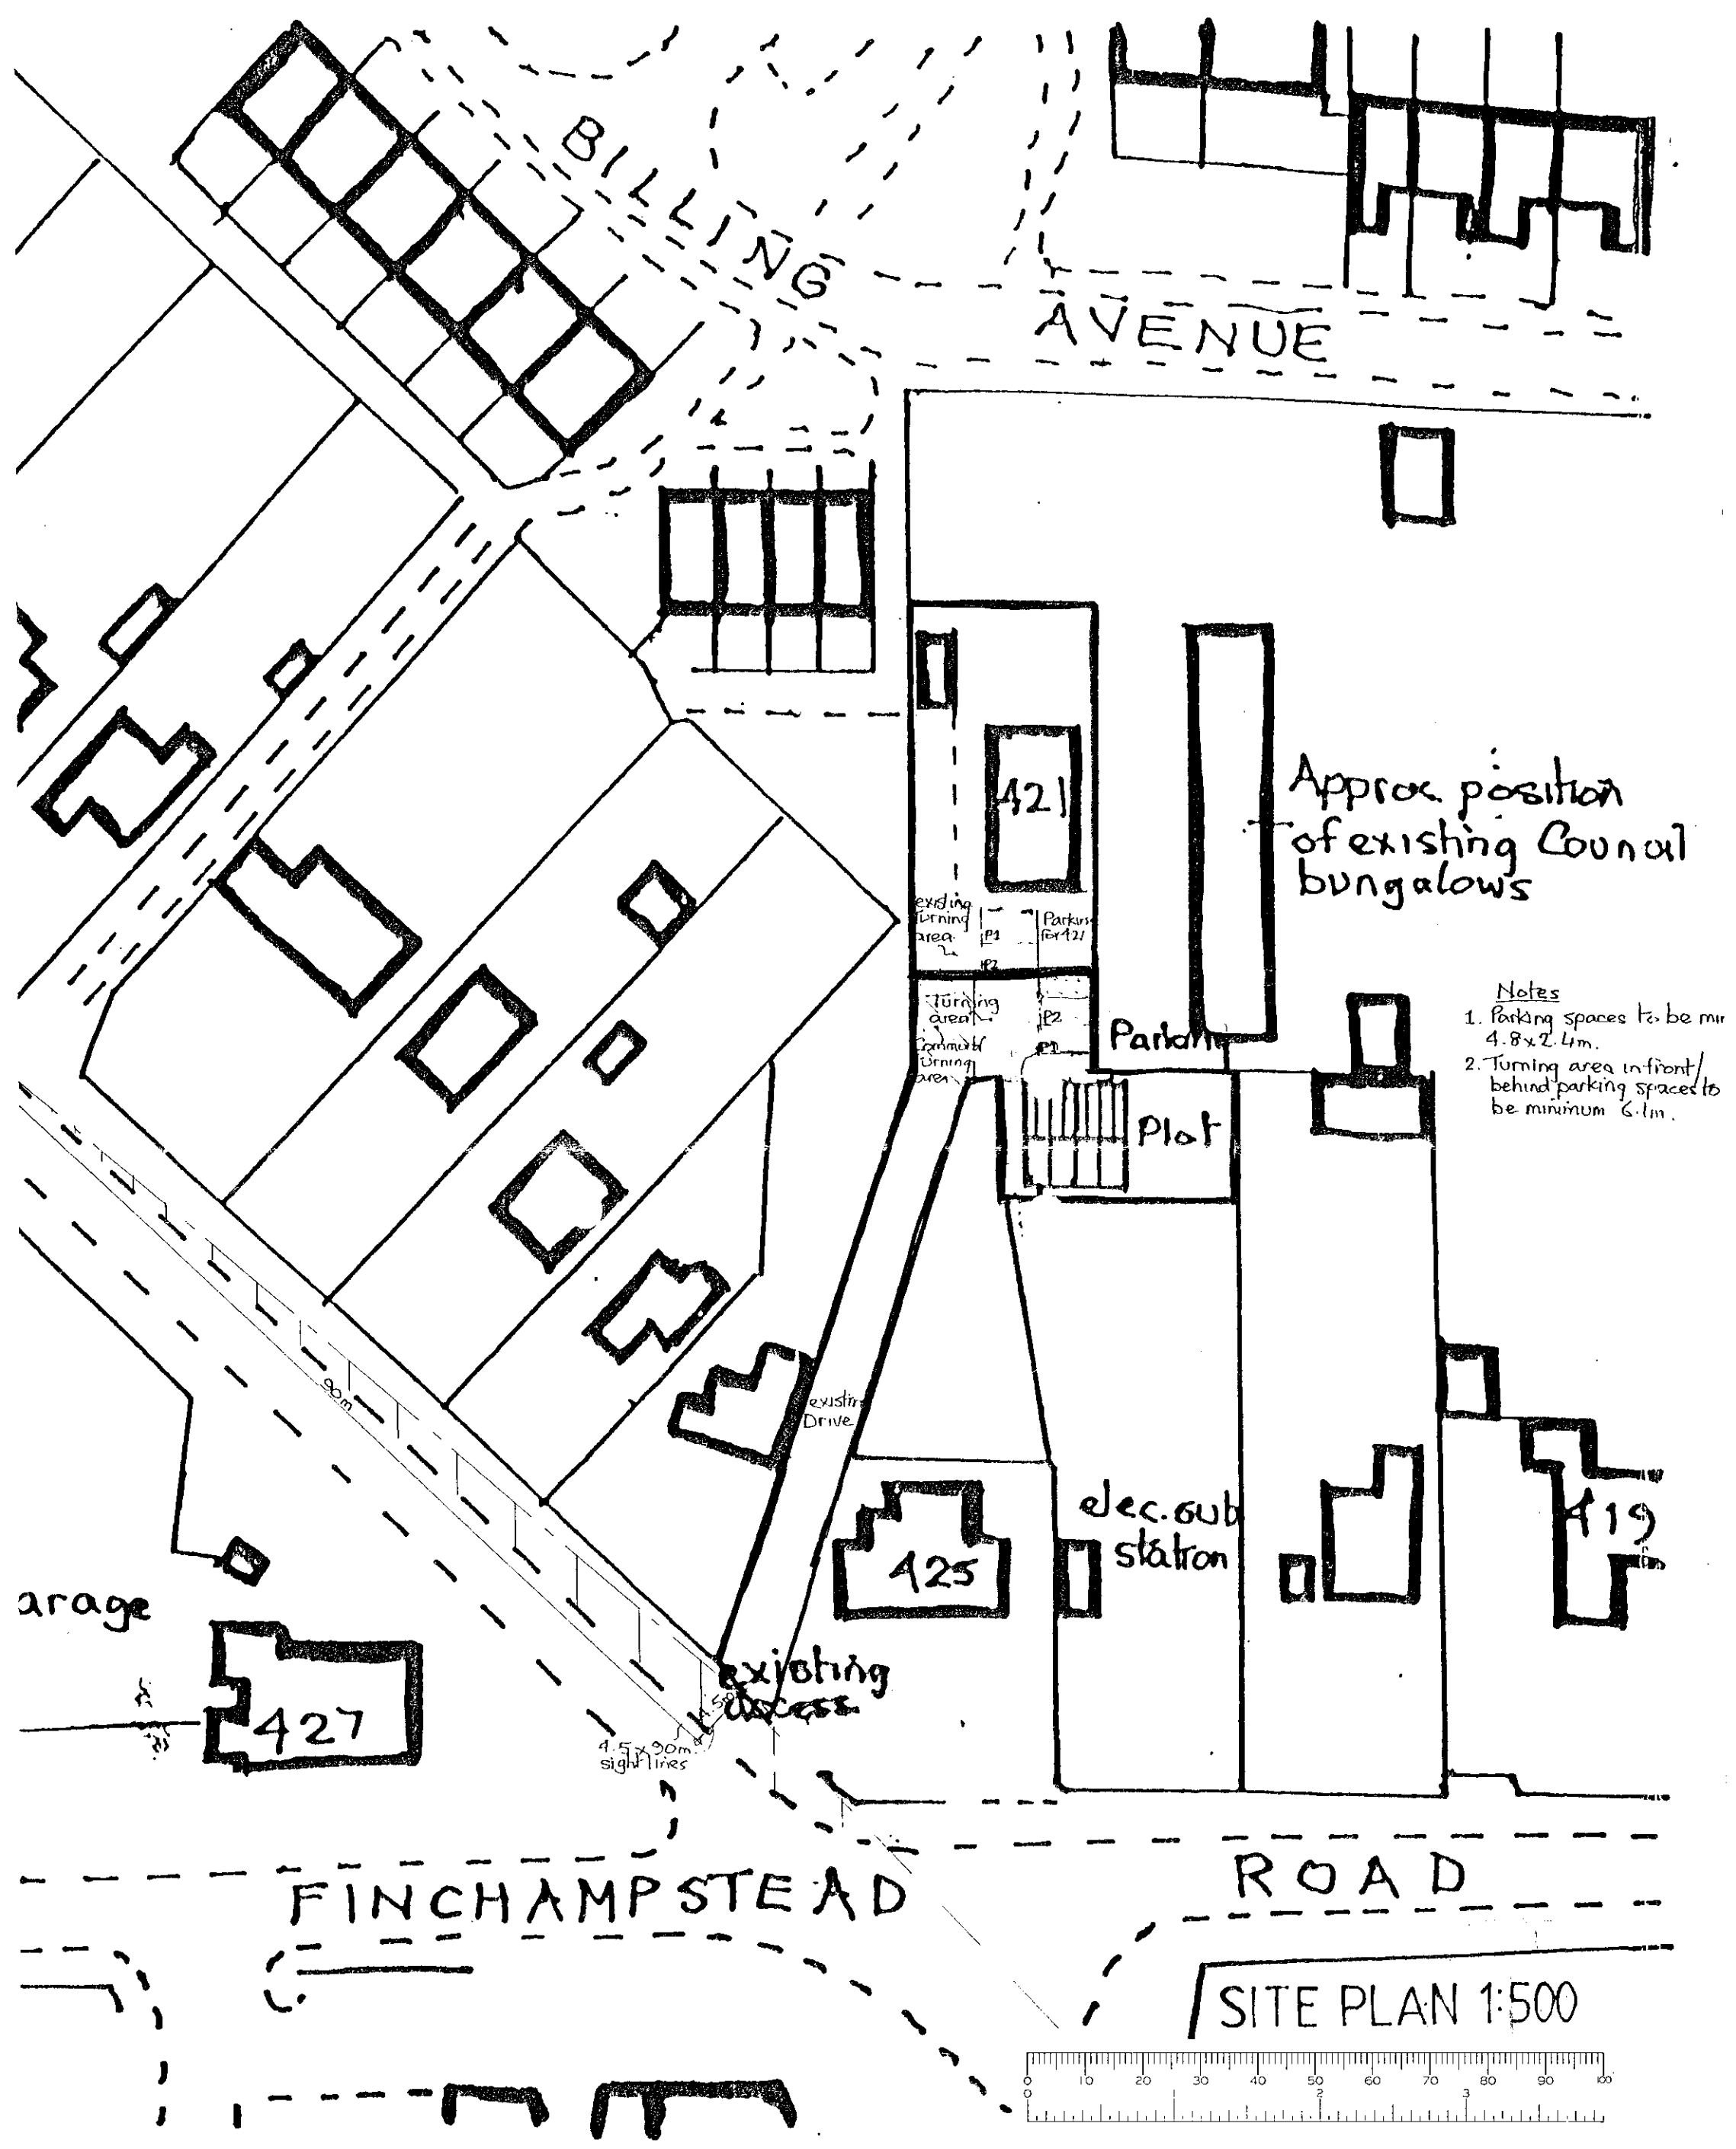


2937


ADDITIONAL PLAN

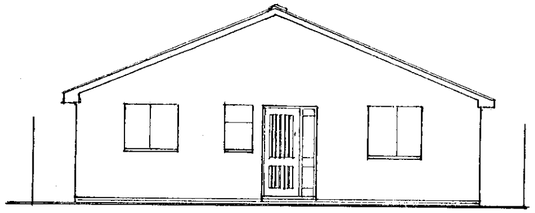

West (front) elevation

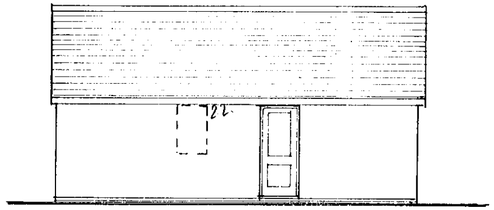


North (side) elevation
n.b. South elevation same
but no door & window shown dotted

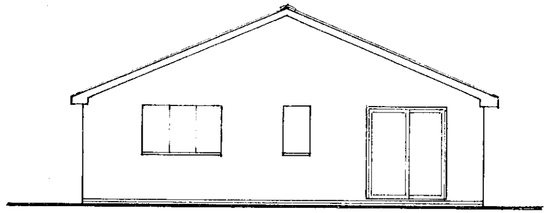


East (rear) elevation

29 NOV 2000 2237

For information only

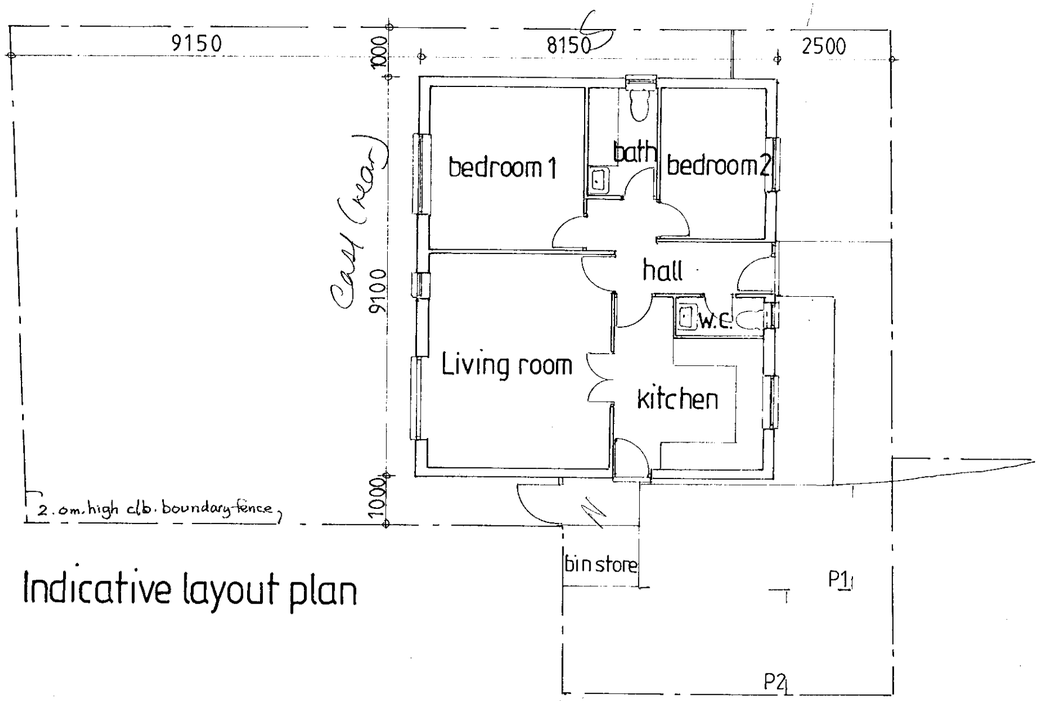

Indicative layout plan

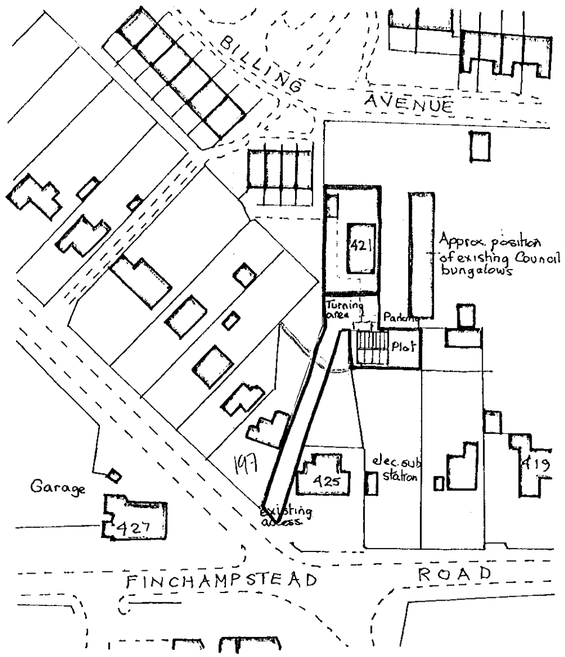

Site and location plan 1:1250

~~APPROVED~~
REFUSED



PROPOSED DETACHED BUNGALOW WITH PARKING AT LAND R/O 423 FINCHAMPSTEAD ROAD, FINCHAMPSTEAD, BERKS. Scale 1:100 Drg.no. FR.001.