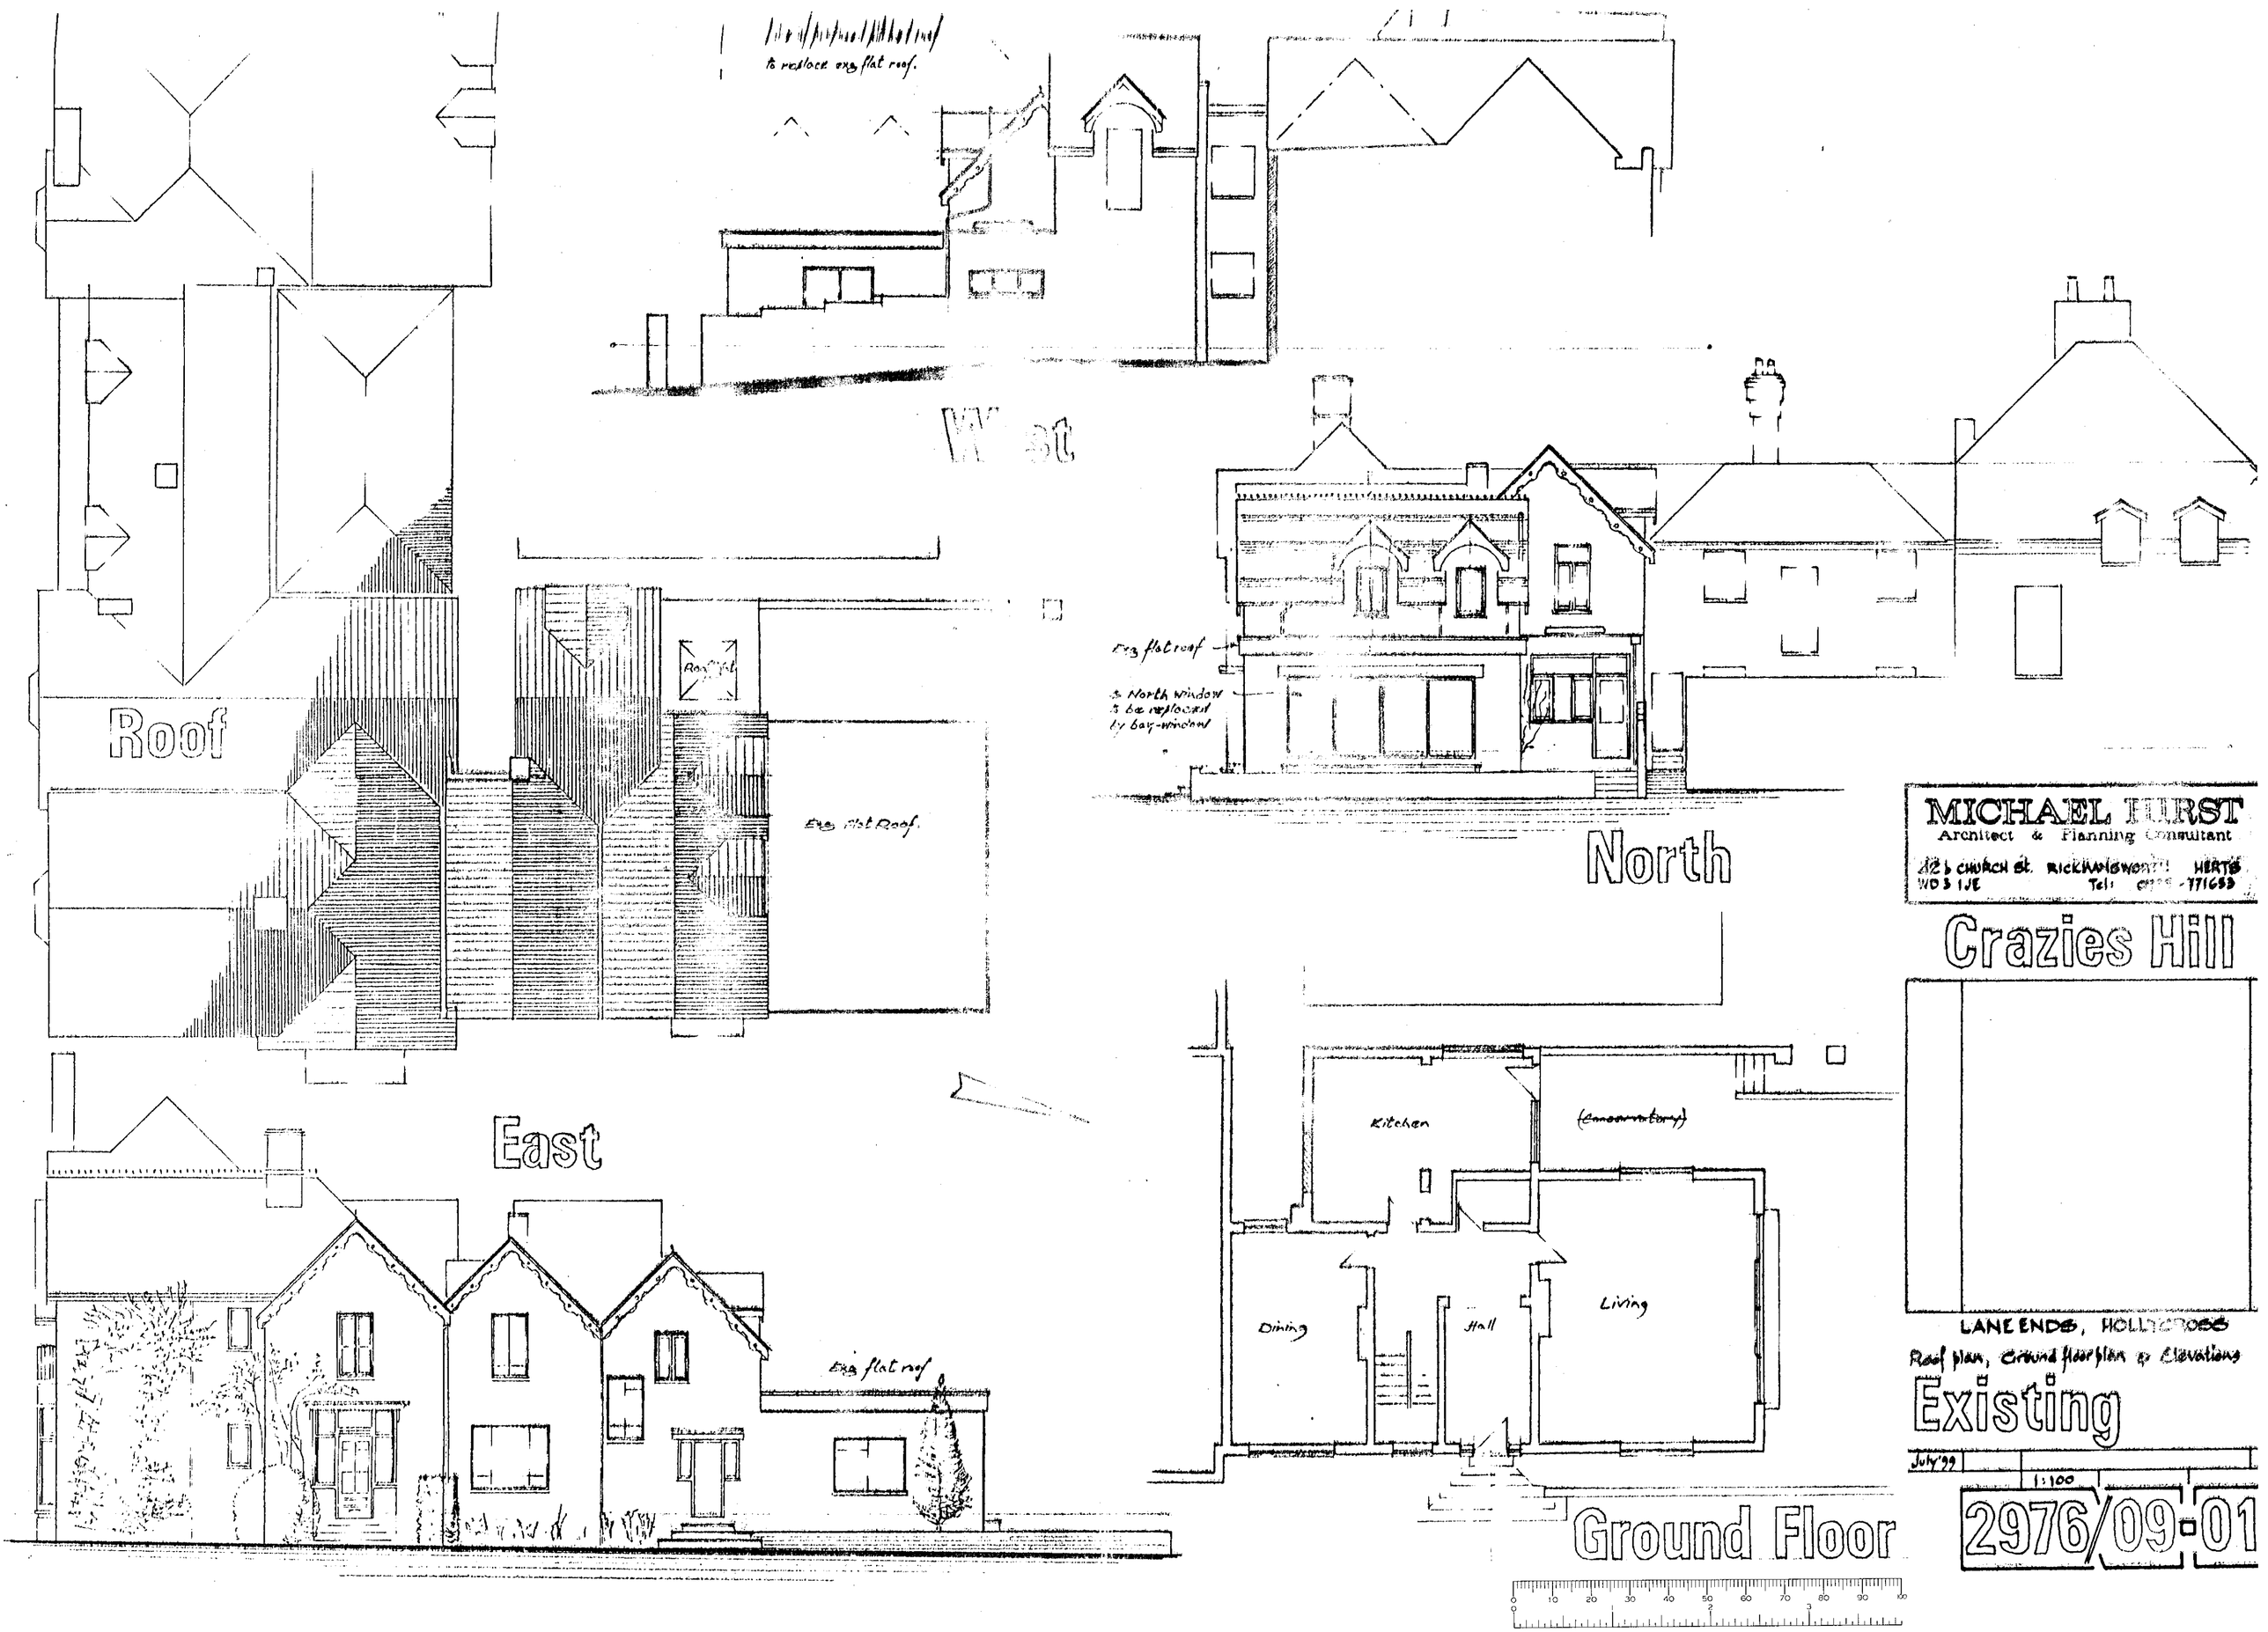

to replace exg flat roof.
West
Roof
Roof flat
Exg flat Roof.
Exg flat roof
North
Exg flat roof
North window to be replaced by bay-window
East
Exg flat roof
Kitchen
(Conservatory)
Dining
Hall
Living
Ground Floor
MICHAEL HURST
Architect & Planning Consultant
42 b CHURCH St. RICKMANSWORTH HERTS
WD3 1JE
Tel: 0923-771653
Crazies Hill
LANE ENDS, HOLLYCROSS
Roof plan, Ground floor plan & Elevations
Existing
July '99
1:100
2976/09-01

1054

REVISED PLAN

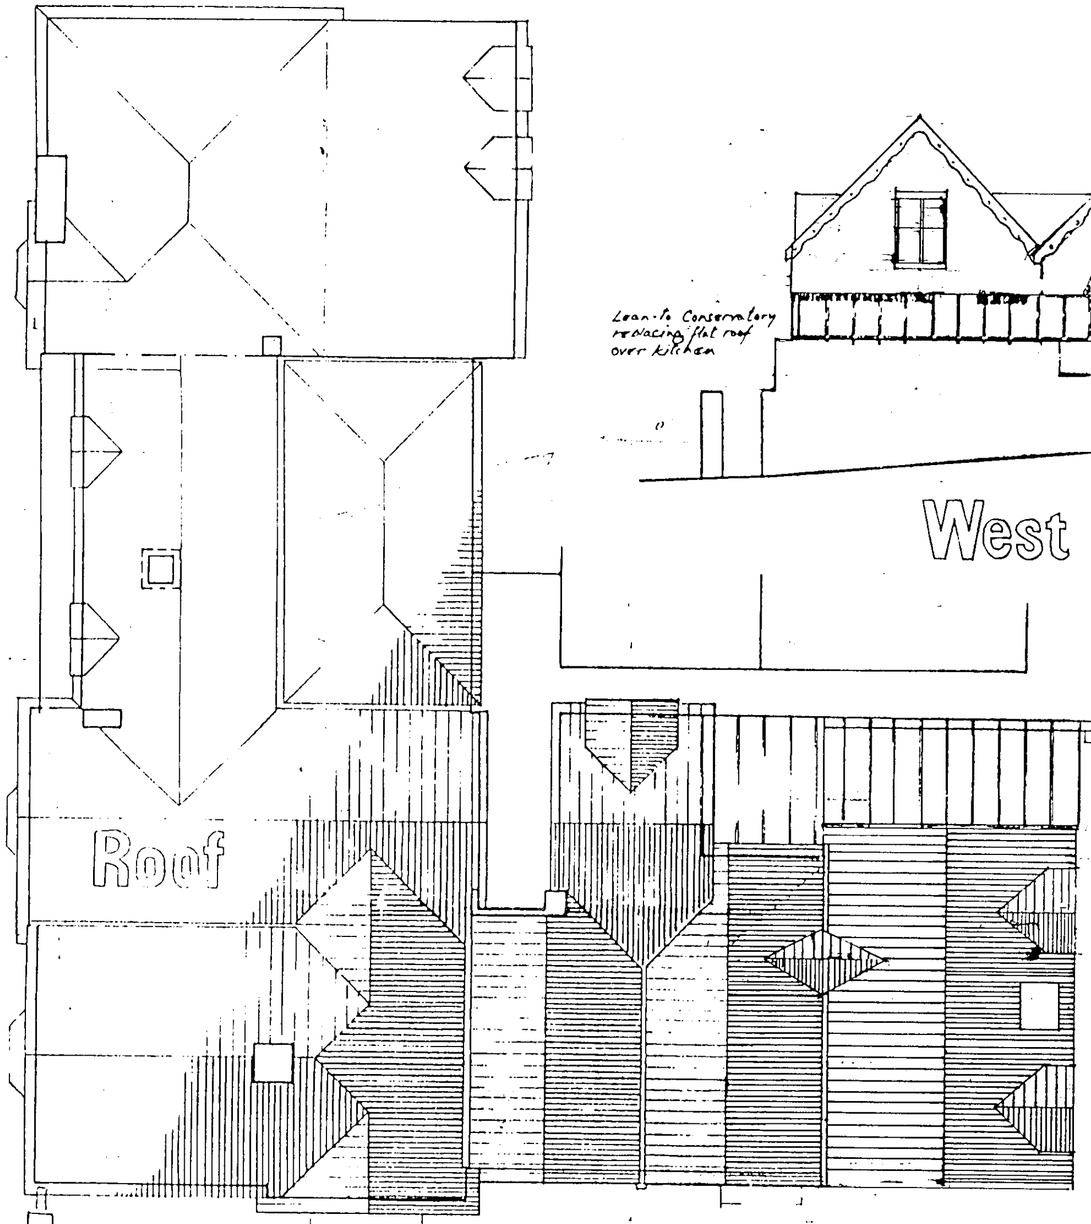

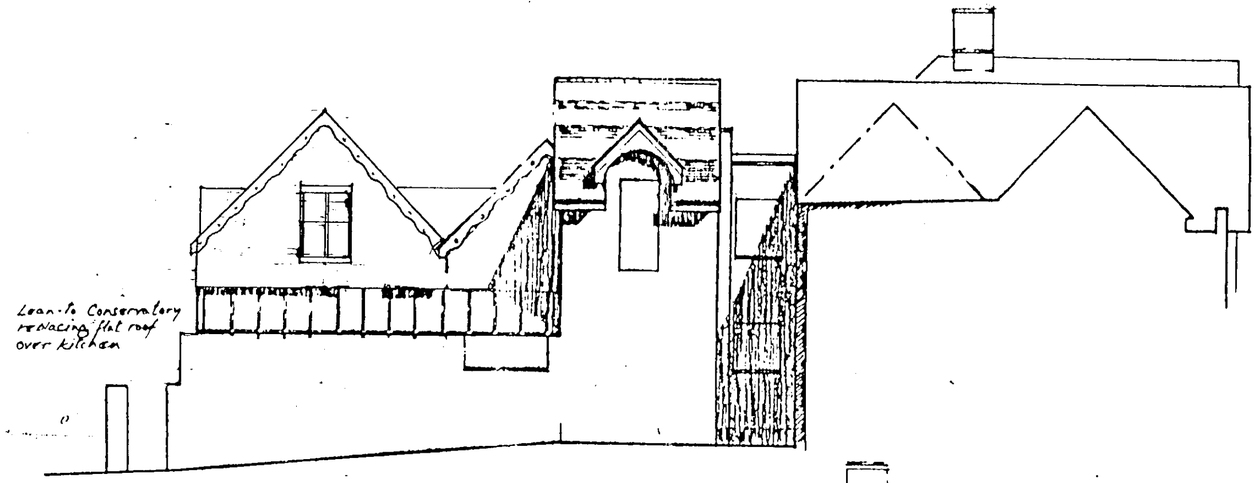

West

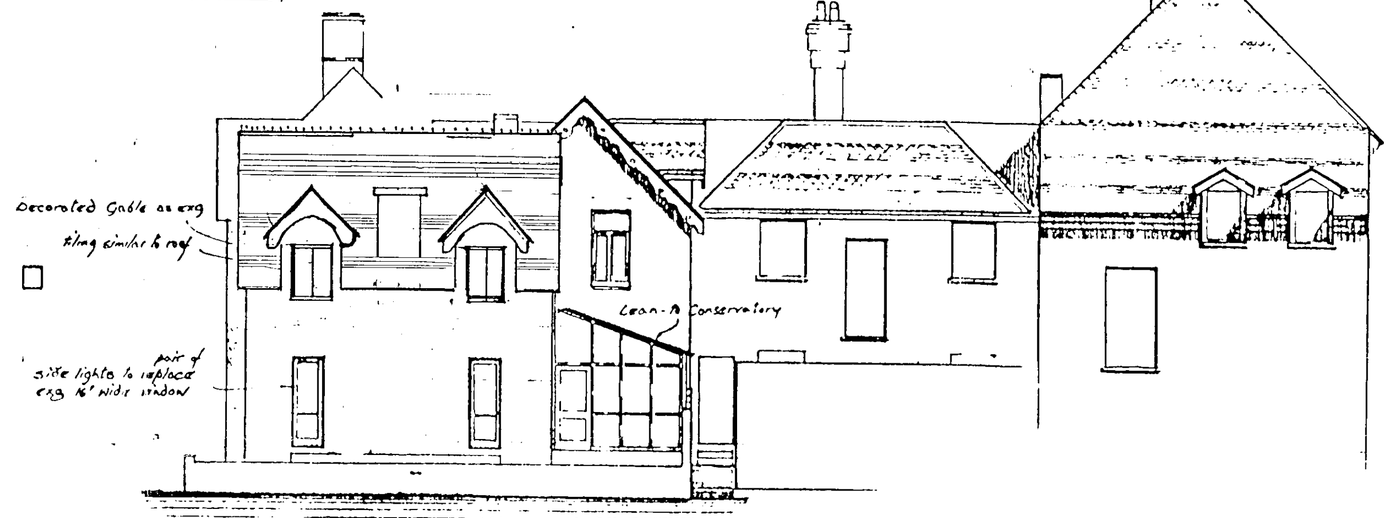

North



N

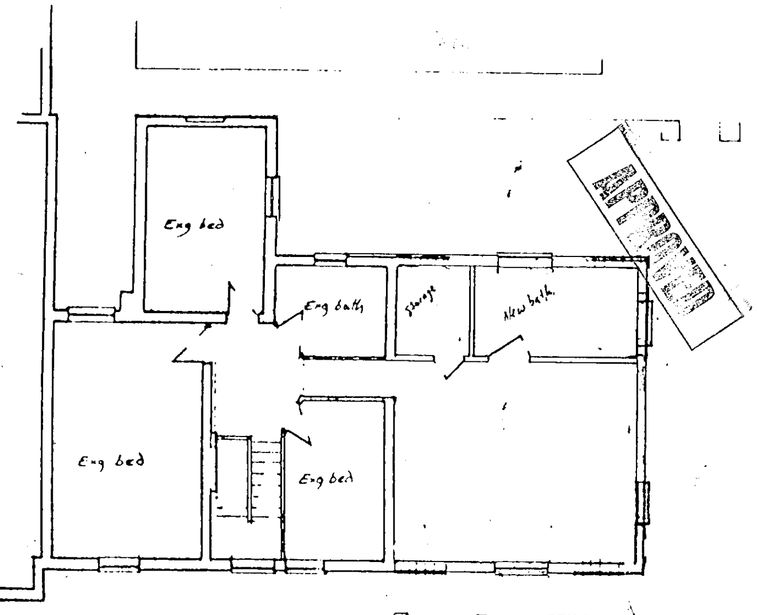

Attic Floor



Crazies Hill

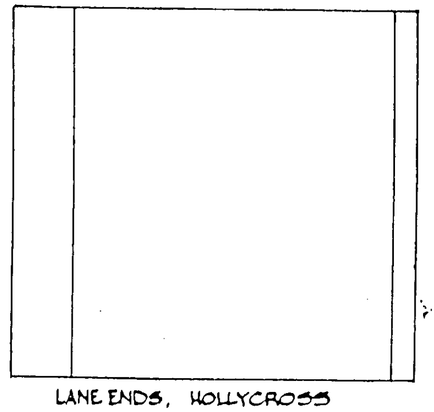

LANE ENDS, HOLLYCROSS

Roof plan, Upper floor plan & Elevations

PROPOSED 16/10/00

11100

2976/09-02



Rear Elevation



Part Side Elevation

PLANNING
POL
DC
APP
CS
18 SEP 2002
COPIES TO

REV.	DATE	REVISION
A	09–02	Elevations Revised

CLIENT

Mr & Mrs Ward
Lane End, Holly Cross
Crazies Hill
Berks.

PROJECT

Proposed Single Storey
Flank Extension

TITLE

Proposed Elevations

Wargrave Design Consultancy Limited

Phone 0118–940–1678 ♦ Fax 0118–940–1678
e–mail aluckwell@wdcl.fsnet.co.uk

DRAWN	SCALE
HSH	1:100
DATE Mar. 2002	

DRAWING No.	REV.
0140–05	A



Rear Elevation



Part Side Elevation

PLANS
FOL
DC
APP
CY
18 SEP 2002
COPIES

REV.	DATE	REVISION
A	09–02	Elevations Revised

CLIENT

Mr & Mrs Ward
Lane End, Holly Cross
Crazies Hill
Berks.

PROJECT

Proposed Single Storey
Flank Extension

TITLE

Proposed Elevations

Wargrave Design Consultancy Limited

Phone 0118–940–1678 ♦ Fax 0118–940–1678
e–mail aluckwell@wdcl.fsnet.co.uk

DRAWN	SCALE
H_{S_H}	1:100
DATE Mar. 2002	

DRAWING No.	REV.
0140–05	A

Exg bed

Exg batty

New bathroom

Exg bed

Exg bed

New bedroom

Attic Floor

1 50

Line of proposed pitched roof to replace exg flat roof

West

Rooflight

Exg Flat Roof.

Exg flat roof

North

East

Kitchen

(conservatory)

Dining

Hall

Living

Ground Floor

23 MAR 2000 1054

SUPERSEDED

MR & MRS WARD
LANE END
HOLLYCROSS
CRAZIES HILL
BERKS

B.R. DESIGNS
Tel No 01491 837417

PROPOSED REPLACEMENT OF EXISTING FLAT ROOF WITH PITCHED ROOF PROVIDE NEW BEDROOM & BATHROOM.

Drg no 99.4.12

SCALE 1:50

SUPERSEDED

Exg bed

Exg bath

New bathroom

1

Exg bed

Exg bed

New bedroom

Attic Floor

1 : 50

KITCHEN

Rooflight over

Existing flat roof and rooflight to be removed and replaced with tiled monopitch roof.

2 steps formed in timber to accomodate change in floor level.

Existing door, window, apron and piers removed to form new opening. Arch to be formed in opening.

Os.v.p.

Existing manhole removed and drain replaced as noted in Building Specification.

M.H.

New manhole

A

A

LOUNGE

DINING

Existing window and apron removed to form new opening, and new doors installed.

5795

1760

r.w.p.

658

3125

NOTES

For construction details refer to Building Specification.

For section A – A refer to drawing no. 0140-04

PLANNING SERVICES

03 JUL 2002

REV.	DATE	REVISION

CLIENT

Mr & Mrs Ward
Lane Ends, Holly Cross
Crazies Hill
Berks.

PROJECT

Single Storey
Flank Extension

TITLE

Proposed Foundation
and Floor Plan

Wargrave Design Consultancy Limited

Phone 0118-940-1678 ♦ Fax 0118-940-1678
e-mail aluckwell@wdcl.fsnet.co.uk

DRAWN	HS/H	SCALE
DATE	Feb. 2002	1:50
DRAWING No.		REV.
0140-03		



Rear Elevation

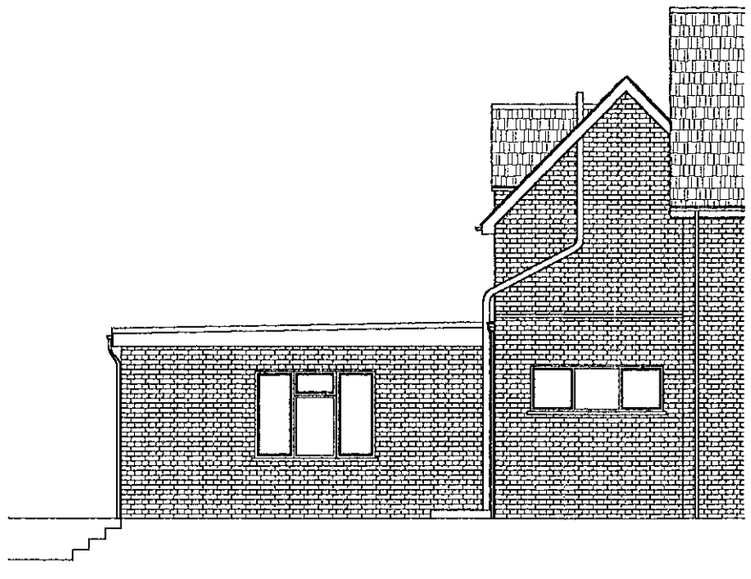

Part Side Elevation

PLANNING SERVICES	HPT
POL	TLS
DC	ENF
APP	
CS	

03 JUL 2002

COPIES TO	ACK
	FILE

REV.	DATE	REVISION

CLIENT

Mr & Mrs Ward
Lane End, Holly Cross
Crazies Hill
Berks.

PROJECT

Proposed Single Storey
Flank Extension

TITLE

Existing Elevations

Wargrave Design Consultancy Limited

Phone 0118-940-1678 ♦ Fax 0118-940-1678
e-mail aluckwell@wdci.fsnet.co.uk

DRAWN	SCALE
HSH	1:50
DATE Mar. 2002	

DRAWING No.	REV.
0140-02	

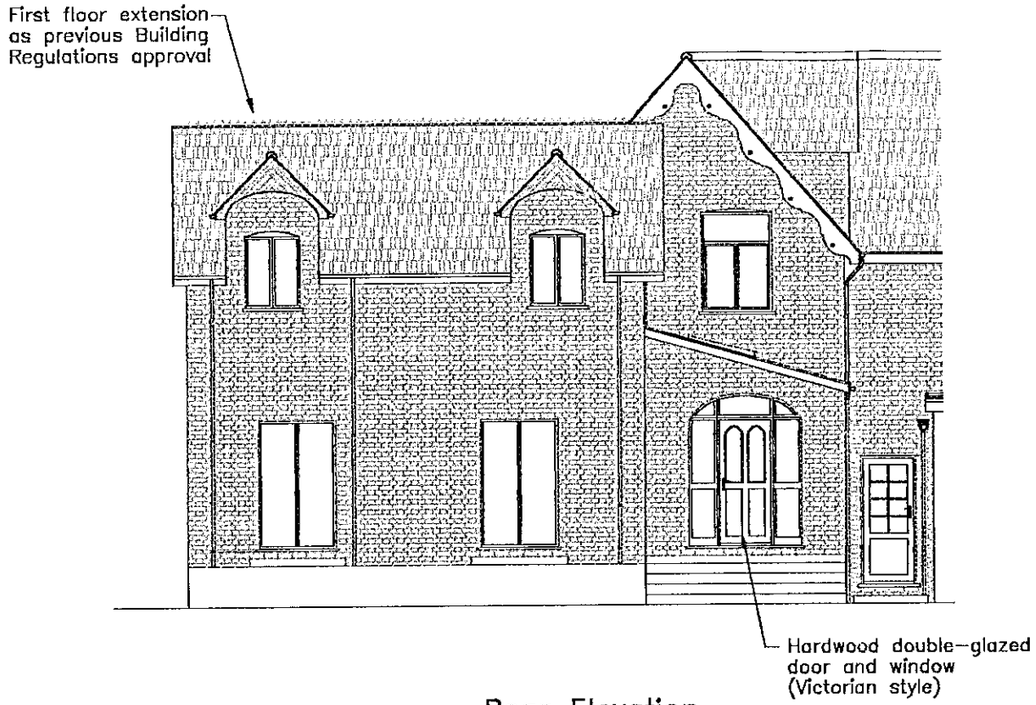

Rear Elevation



Part Side Elevation

PLANNING SERVICES	HPT
POL	TLS
DC	ENF
APP	
CS	

03 JUL 2002

REV.	DATE	REVISION

CLIENT

Mr & Mrs Ward
Lane End, Holly Cross
Crazies Hill
Berks.

PROJECT

Proposed Single Storey
Flank Extension

TITLE

Proposed Elevations

Wargrave Design Consultancy Limited

Phone 0118-940-1678 ♦ Fax 0118-940-1678
e-mail aluckwell@wdcl.fsnet.co.uk

DRAWN	SCALE
HSH	1:100
DATE Mar. 2002	

DRAWING No.	REV.
0140-05	

1054

REVISED PLAN

Obscured glass

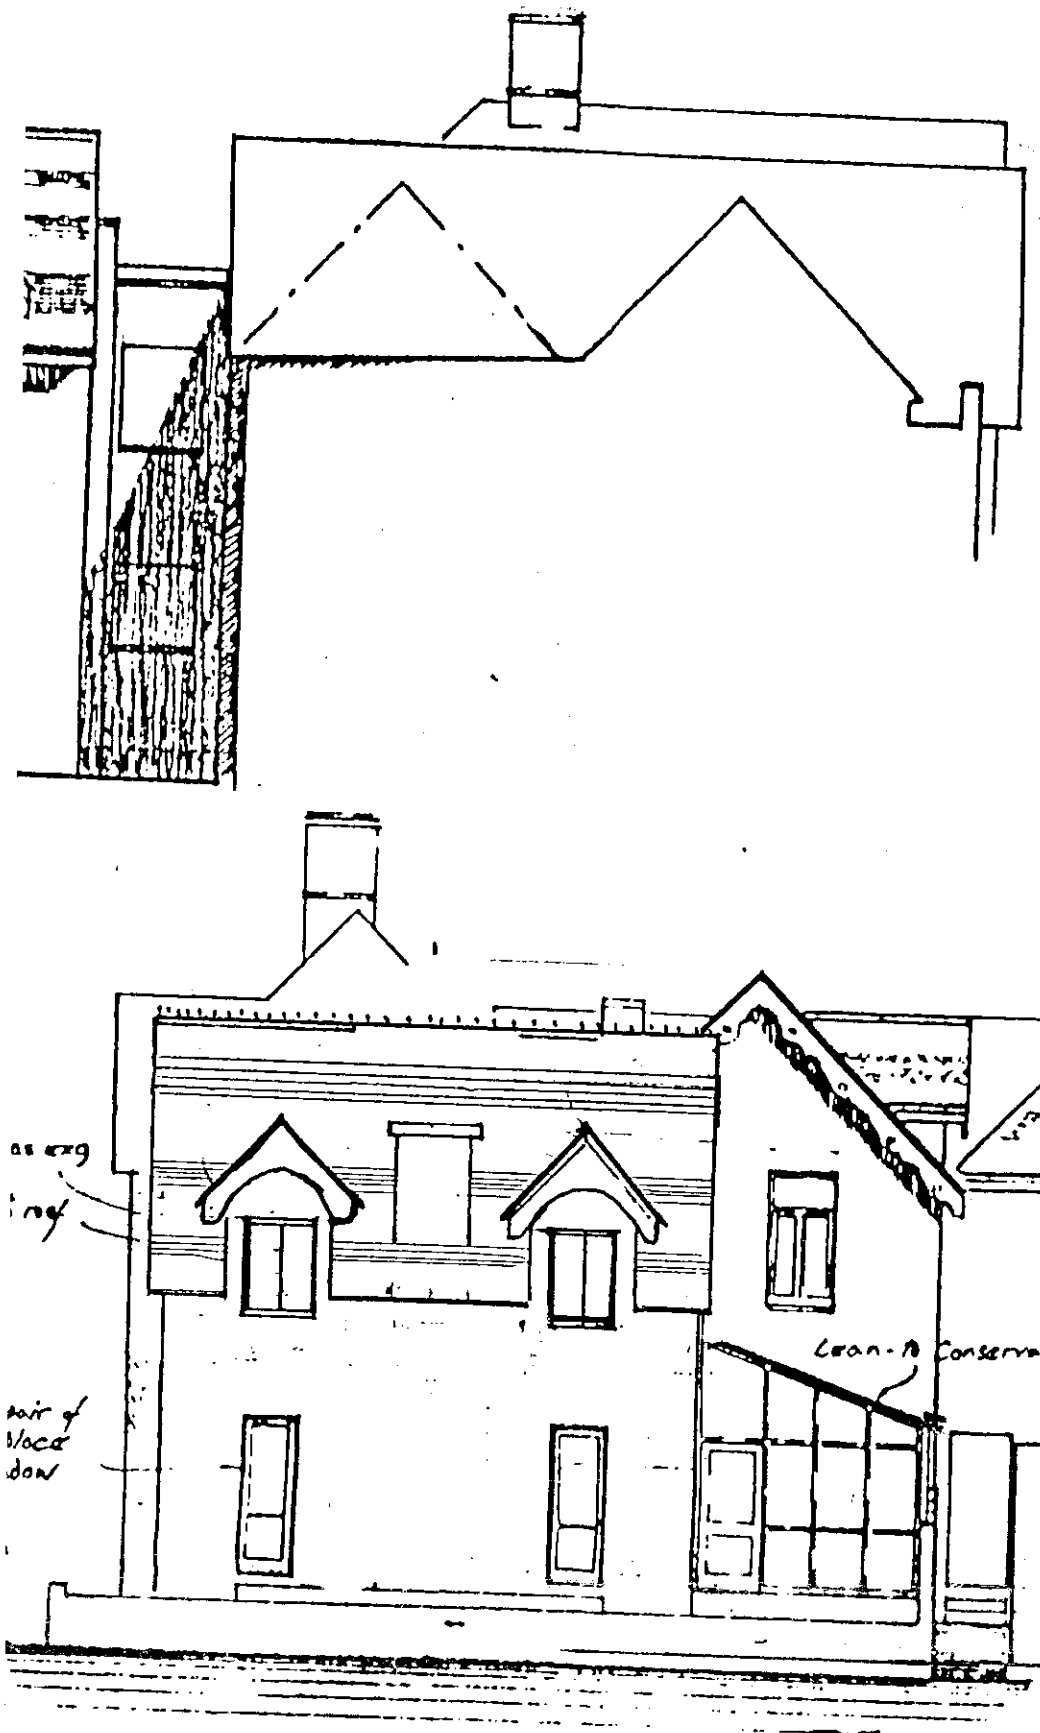

North

Actual 3-40
2-80

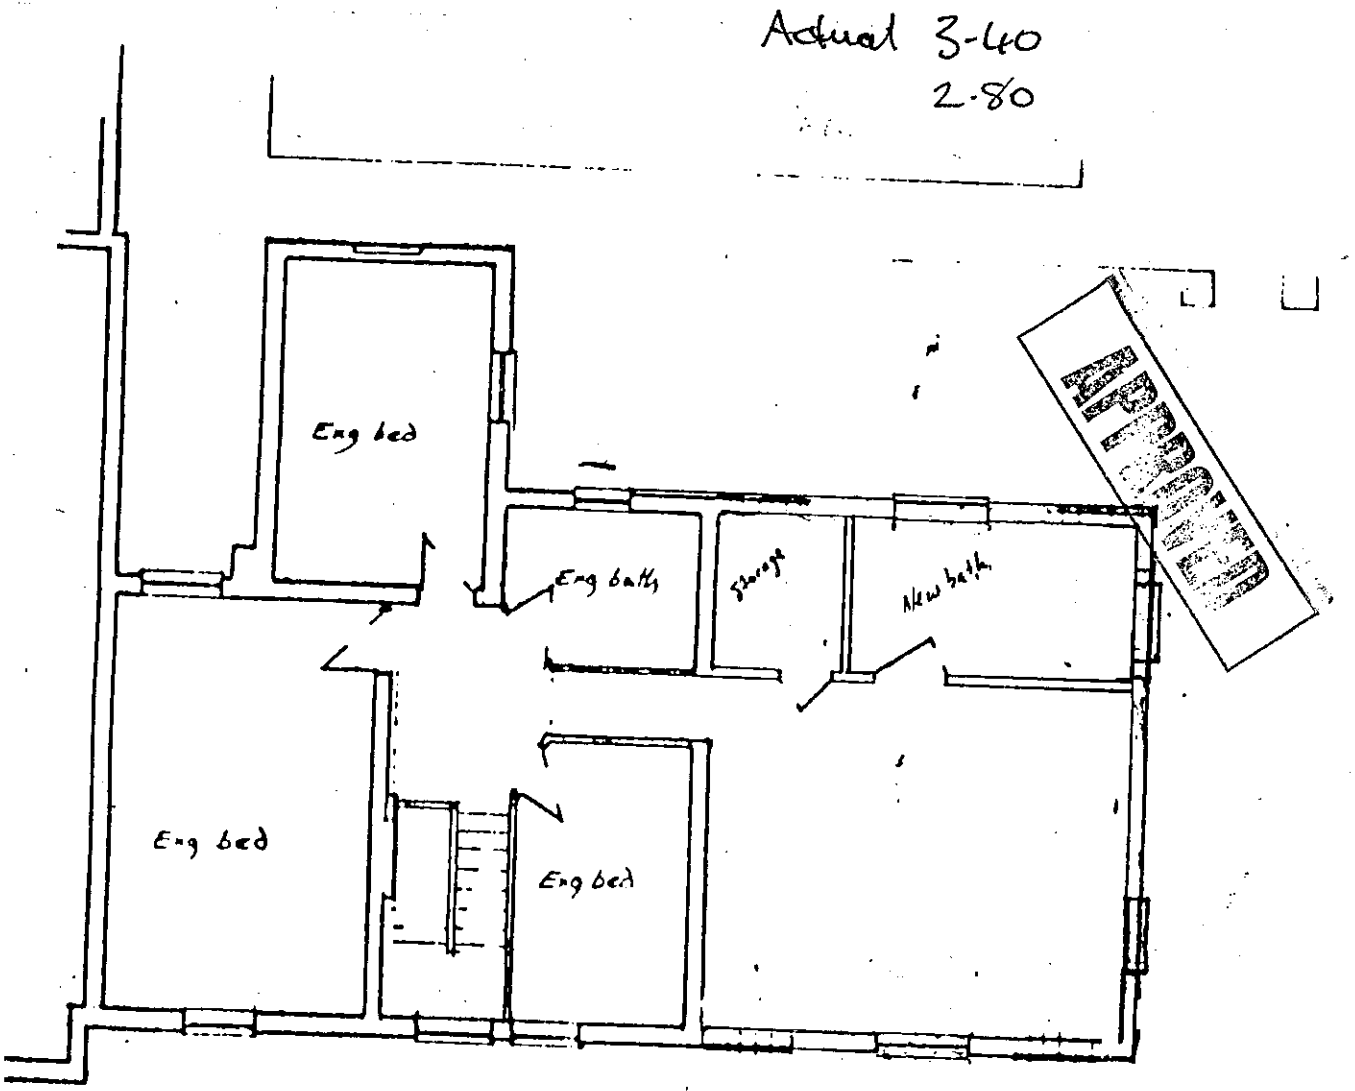

Attic Floor

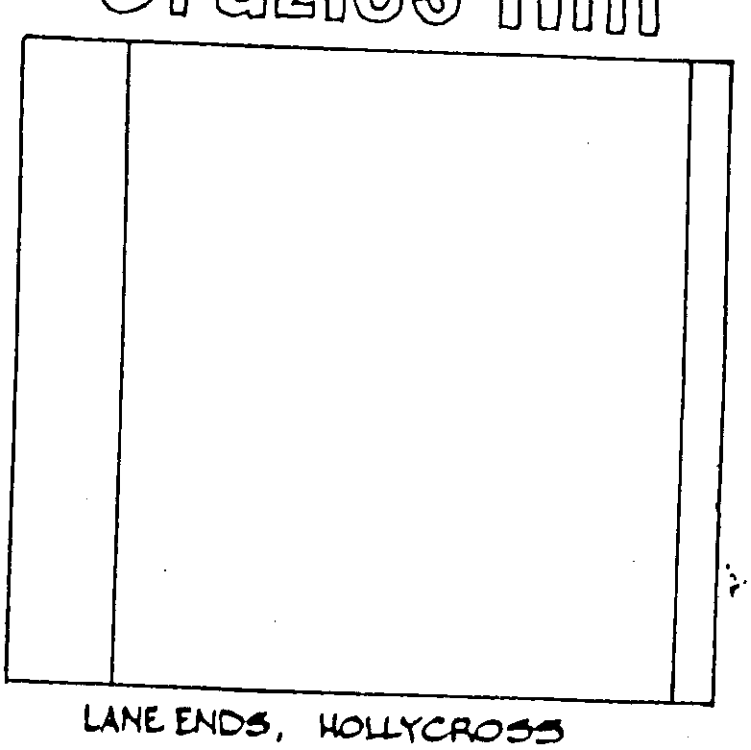

LANE ENDS, HOLLYCROSS

Roof plan, Upper floor plan & Elevations

PROPOSED

16/00/00

11100

2976/09-02

Lean-to Conservatory
replacing flat roof
over kitchen

500

3200

2500

West

Roof

Decorated Gab
tiling simil

side lights to
eg 16° Nidir

East

N

0 10 20 30 40 50 60 70 80 90 100
0 2 3