


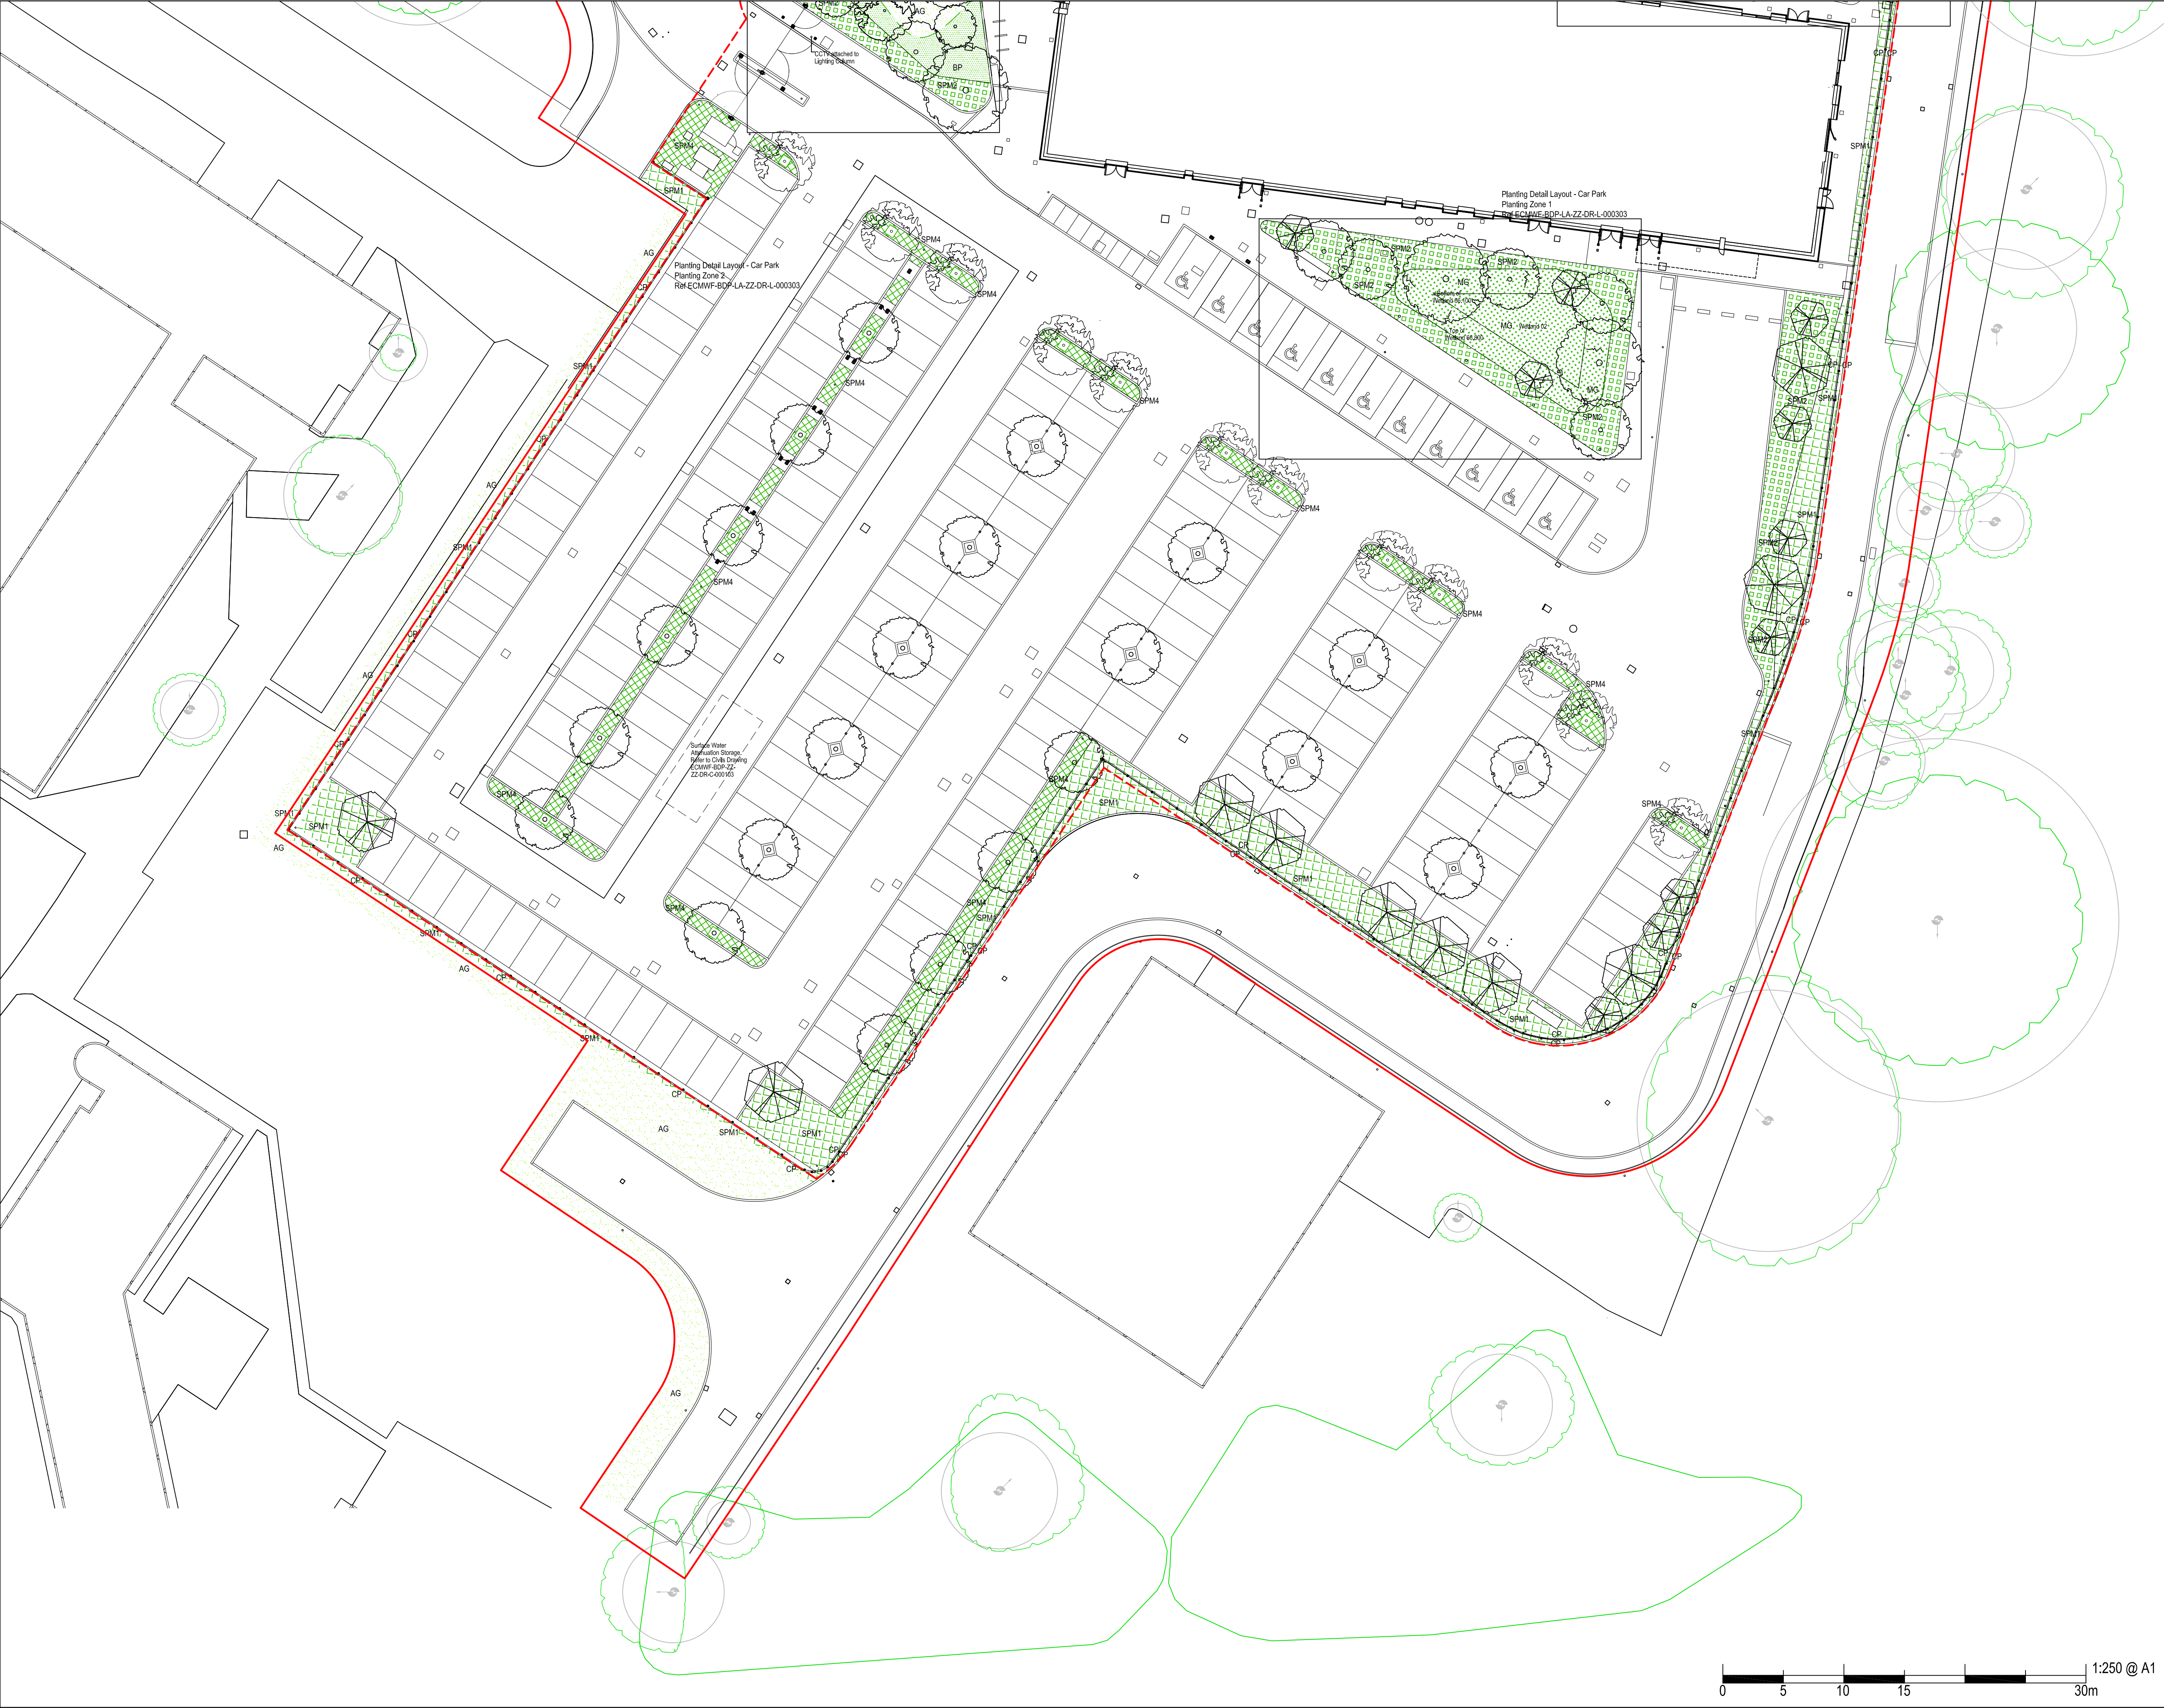

BUILDING DESIGN PARTNERSHIP SHALL HAVE NO RESPONSIBILITY FOR ANY USE MADE OF THIS DOCUMENT OTHER THAN FOR THAT WHICH IT WAS PREPARED AND ISSUED.

ALL DIMENSIONS SHOULD BE CHECKED ON SITE.

DO NOT SCALE FROM THIS DRAWING

ANY DRAWING ERRORS OR DIVERGENCIES SHOULD BE BROUGHT TO THE ATTENTION OF BUILDING DESIGN PARTNERSHIP AT THE ADDRESS SHOWN BELOW.

DRAWINGS SHALL BE READ IN CONJUNCTION WITH THE FOLLOWING BEFORE WORK COMMENCES

- THE CDM DESIGN ISSUES REGISTER
- THE BDP RISK SERIES OF DRAWINGS
- THE PROJECT CDM RISK REGISTER


NOTES

- KEY SOFT LANDSCAPE PLAN
- Planning Application Boundary
 - ECMWF Demise
- PLANTING
- AG: Amenity Grass
 - MG: Species Rich Meadow Grass
 - BP: Bulb Planting
 - SPM1: Shrub & Perennial Mix1
 - SPM2: Shrub & Perennial Mix2
 - SPM3: Shrub & Perennial Mix3
 - SPM4: Shrub & Perennial Mix4
 - CP: Climbing Plants
 - Proposed Trees
 - Existing Retained Trees
 - Root Protection Area

Note, to be read in conjunction with:

Landscape Masterplan
ECMWF-BDP-LA-ZZ-DR-L-000100
Landscape Hard and Soft Materials Specification
ECMWF-BDP-LA-ZZ-SP-L-001001
Planting Schedule
ECMWF-BDP-LA-ZZ-SH-L-001001
Typical Details - Soft Landscape and Tree Pit 1 of 2
ECMWF-BDP-LA-ZZ-DR-L-000600
Typical Details - Soft Landscape and Tree Pit 2 of 2
ECMWF-BDP-LA-ZZ-DR-L-000601
Planting Detail Layout Plans:
ECMWF-BDP-LA-ZZ-DR-L-000302
ECMWF-BDP-LA-ZZ-DR-L-000303
ECMWF-BDP-LA-ZZ-DR-L-000304
Landscape Sections
ECMWF-BDP-LA-ZZ-DR-L-000500
ECMWF-BDP-LA-ZZ-DR-L-000501
ECMWF-BDP-LA-ZZ-DR-L-000502
ECMWF-BDP-LA-ZZ-DR-L-000503
ECMWF-BDP-LA-ZZ-DR-L-000504
ECMWF-BDP-LA-ZZ-DR-L-000505
Proposed tree species shown on:
Tree Strategy Plan GA 1 of 2
ECMWF-BDP-LA-ZZ-DR-L-000400
Tree Strategy Plan GA 2 of 2
ECMWF-BDP-LA-ZZ-DR-L-000401
Note, for TPO refer to Arboricultural Impact Assessment & Method Statement, JSL3348_780, University of Reading, AIA &AMS, V3, August 2023

P07- Stage 4 Security Perimeter Change	VK	LD	13/09/24
P06- Stage 4 FINAL- Security Hut Added	VK	LD	24/05/24
P05- Stage 4 FINAL	VK	LD	10/05/24
P04- Stage 4 Issue	VK	MS	08/03/24
P03- Stage 4 Costing WIP Issue	VK	MS	21/12/23
P02- Stage 3 Issue	VK	MS	20/10/23
P01- Work in Progress Draft Issue for Cost Planning	FP	MS	12/09/23

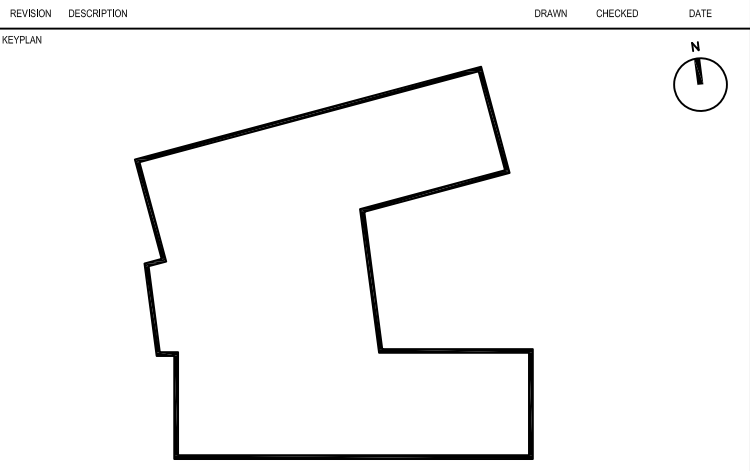

16 Brehouse Yard
Clerkenwell
London
EC1V 4LJ
United Kingdom

T +44 (0)20 7812 8000
www.bdp.com

PROJECT TITLE	ECMWF
REF OR NUMBER	P3002898
DRAWING TITLE	Soft Landscape GA 2 of 2
DATE ISSUED	12/09/23
PROJECT NUMBER	ECMWF-BDP-LA-ZZ-DR-L-000301
REVISION	P07

