




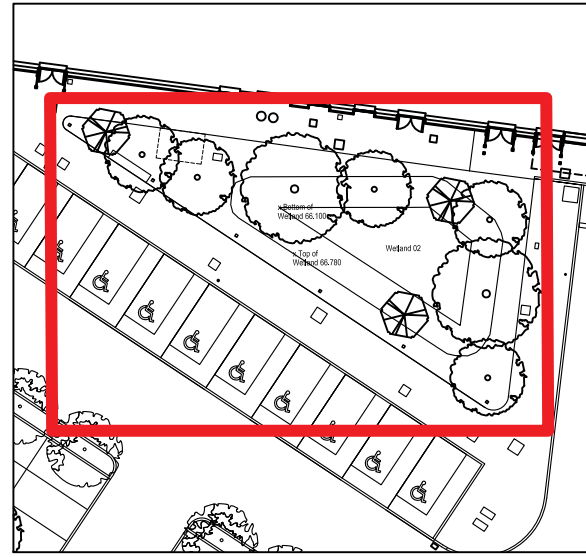

Key Plan, 1:500 Planting Zone 1

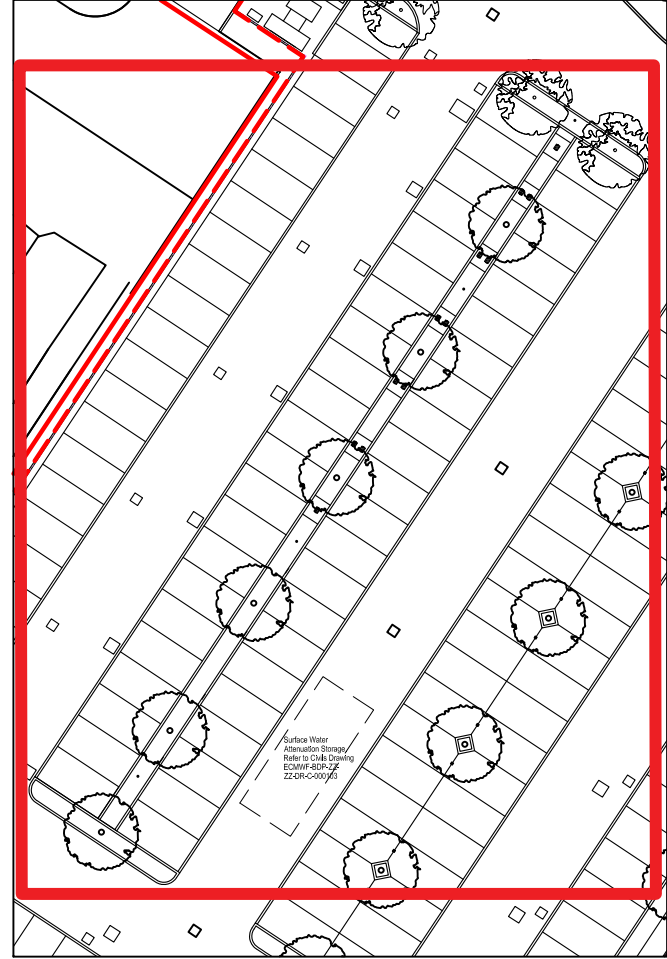

Key Plan, 1:500 Planting Zone 2

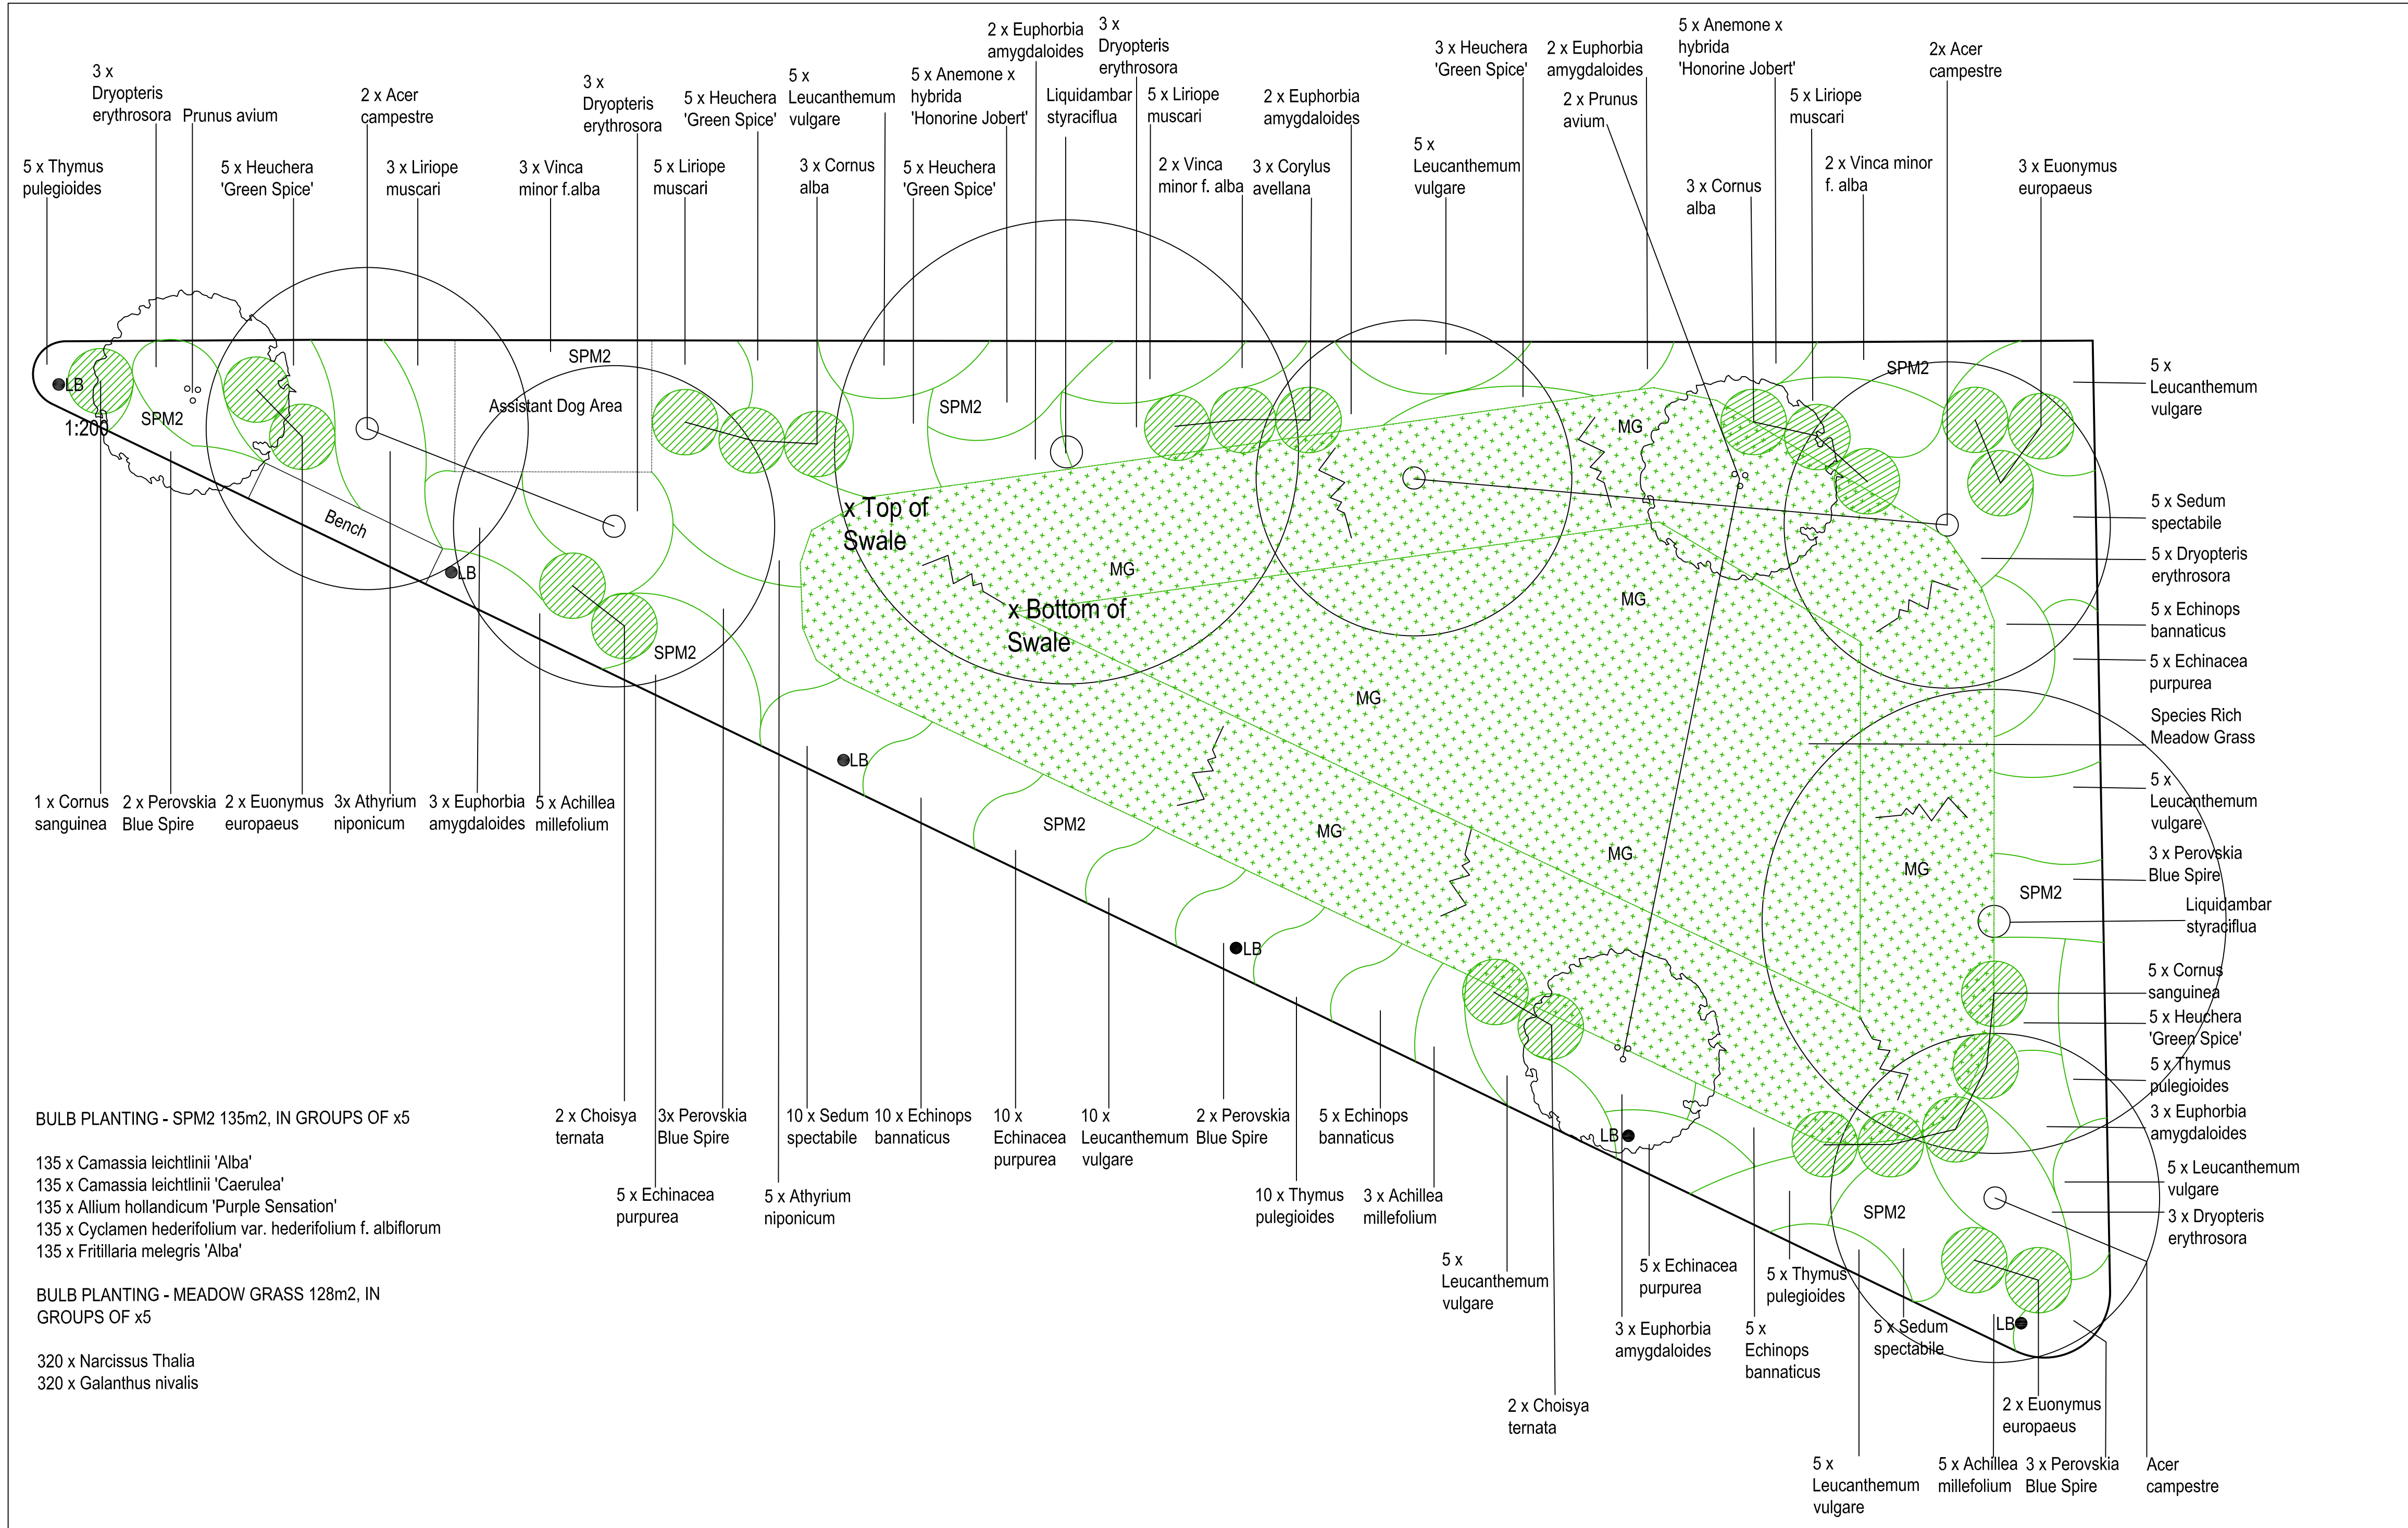

BUILDING DESIGN PARTNERSHIP SHALL HAVE NO RESPONSIBILITY FOR ANY USE MADE OF THIS DOCUMENT OTHER THAN FOR THAT WHICH IT WAS PREPARED AND ISSUED.

ALL DIMENSIONS SHOULD BE CHECKED ON SITE.

DO NOT SCALE FROM THIS DRAWING

ANY DRAWING ERRORS OR DIVERGENCIES SHOULD BE BROUGHT TO THE ATTENTION OF BUILDING DESIGN PARTNERSHIP AT THE ADDRESS SHOWN BELOW.

DRAWINGS SHALL BE READ IN CONJUNCTION WITH THE FOLLOWING BEFORE WORK COMMENCES:

- THE CDM DESIGN ISSUES REGISTER
- THE BDP RISK SERIES OF DRAWINGS
- THE PROJECT CDM RISK REGISTER

NOTES

PLANTING PLAN

PLANTING

- Proposed Trees
- Proposed Multi-Stem Trees
- Planting (SPM2/SPM3/SPM4)
- Shrub
- Species Rich Meadow Grass
- Amenity Grass
- LB Lighting Bollard

Note, to be read in conjunction with:

Landscape Masterplan

ECMWF-BDP-LA-ZZ-DR-L-000100

Soft Landscape GA 1 of 2

ECMWF-BDP-LA-ZZ-DR-L-000300

Soft Landscape GA 2 of 2

ECMWF-BDP-LA-ZZ-DR-L-000301

Landscape Hard and Soft Materials

Specification

ECMWF-BDP-LA-ZZ-SP-L-001001

Planting sizes and specification shown on

Planting Schedule

ECMWF-BDP-LA-ZZ-SH-L-001001

Typical Details - Soft Landscape and Tree

PI 1 of 2

ECMWF-BDP-LA-ZZ-DR-L-000600

Landscape Sections

ECMWF-BDP-LA-ZZ-DR-L-000500

ECMWF-BDP-LA-ZZ-DR-L-000501

ECMWF-BDP-LA-ZZ-DR-L-000502

ECMWF-BDP-LA-ZZ-DR-L-000503

ECMWF-BDP-LA-ZZ-DR-L-000505

Proposed tree species and sizes shown on:

Tree Strategy Plan GA 1 of 2

ECMWF-BDP-LA-ZZ-DR-L-000400

Tree Strategy Plan GA 2 of 2

ECMWF-BDP-LA-ZZ-DR-L-000401

For Bulb Planting, refer to:

Planting Schedule

ECMWF-BDP-LA-ZZ-SH-L-001001

Soft Landscape GA 1 of 2

ECMWF-BDP-LA-ZZ-DR-L-000300

Soft Landscape GA 2 of 2

ECMWF-BDP-LA-ZZ-DR-L-000301

Paving to be made good around planter edges.

Landscape Architect to review setting out of plants onsite before planting.

P03- Stage 4 Security Perimeter Change	VK	LD	13/09/24
P02- Stage 4 FINAL	VK	LD	10/05/24
P01- Stage 4 Issue	VK	MS	08/03/24

REVISION	DESCRIPTION	DRAWN	CHECKED	DATE
----------	-------------	-------	---------	------

REVISION

DESCRIPTION

DRAWN

CHECKED

DATE

1

2

