

BUILDING DESIGN PARTNERSHIP SHALL HAVE NO RESPONSIBILITY FOR ANY USE MADE OF THIS DOCUMENT OTHER THAN FOR THAT WHICH IT WAS PREPARED AND ISSUED.

ALL DIMENSIONS SHOULD BE CHECKED ON SITE.


DO NOT SCALE FROM THIS DRAWING

ANY DRAWING ERRORS OR DIVERGENCIES SHOULD BE BROUGHT TO THE ATTENTION OF BUILDING DESIGN PARTNERSHIP AT THE ADDRESS SHOWN BELOW.

DRAWINGS SHALL BE READ IN CONJUNCTION WITH THE FOLLOWING BEFORE WORK COMMENCES:

- THE CDM DESIGN ISSUES REGISTER
- THE BDP RISK SERIES OF DRAWINGS
- THE PROJECT CDM RISK REGISTER

NOTES

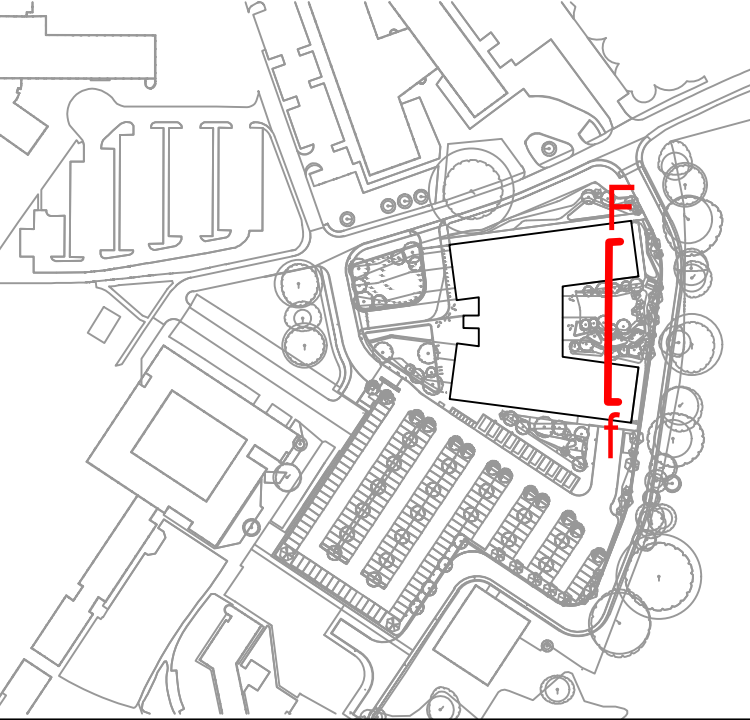

Note, to be read in conjunction with:


Hard Landscape GAs
ECMWF-BDP-LA-ZZ-DR-L-000200
ECMWF-BDP-LA-ZZ-DR-L-000201

Soft Landscape GAs
ECMWF-BDP-LA-ZZ-DR-L-000300
ECMWF-BDP-LA-ZZ-DR-L-000301

Tree Strategy Plan GA 1 of 2
ECMWF-BDP-LA-ZZ-DR-L-000400
Tree Strategy Plan GA 2 of 2
ECMWF-BDP-LA-ZZ-DR-L-000401

Landscape Hard and Soft Materials Specification
ECMWF-BDP-LA-ZZ-SP-L-001001

P06- Stage 4 - Materials Update	VK	LD	10/10/24
P05- Stage 4 Security Perimeter Change	DK	LD	13/09/24
P04- Stage 4 FINAL	FP	LD	10/05/24
P03- Stage 4 Issue	FP	MS	08/03/24
P02- Stage 4 Costing WIP Issue	FP	MS	21/12/23
P01- Stage 3 Issue	FP	MS	20/10/23

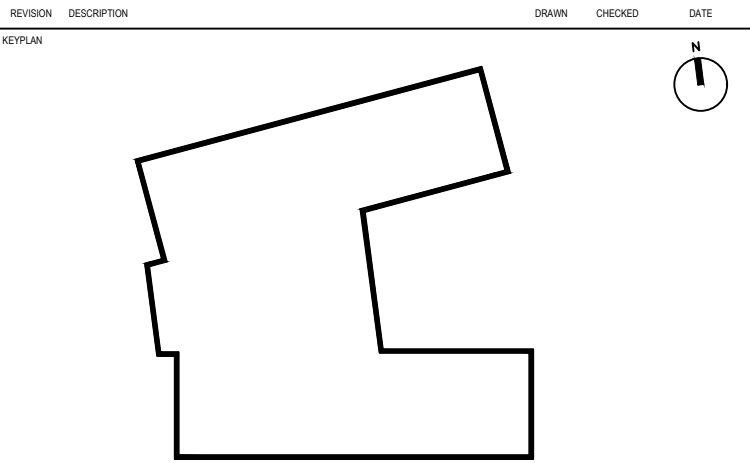

BDP.


16 Brewhouse Yard
Clerkenwell
London
EC1V 4LJ
United Kingdom

T +44 (0)20 7812 8000
www.bdp.com

ECMWF

P3002898

DRAWING TITLE	SCALE
Landscape Section Courtyard	@ A1
DATE FIRST ISSUED	1:50
DATE FIRST ISSUED	20/10/2023
REVISION	P06

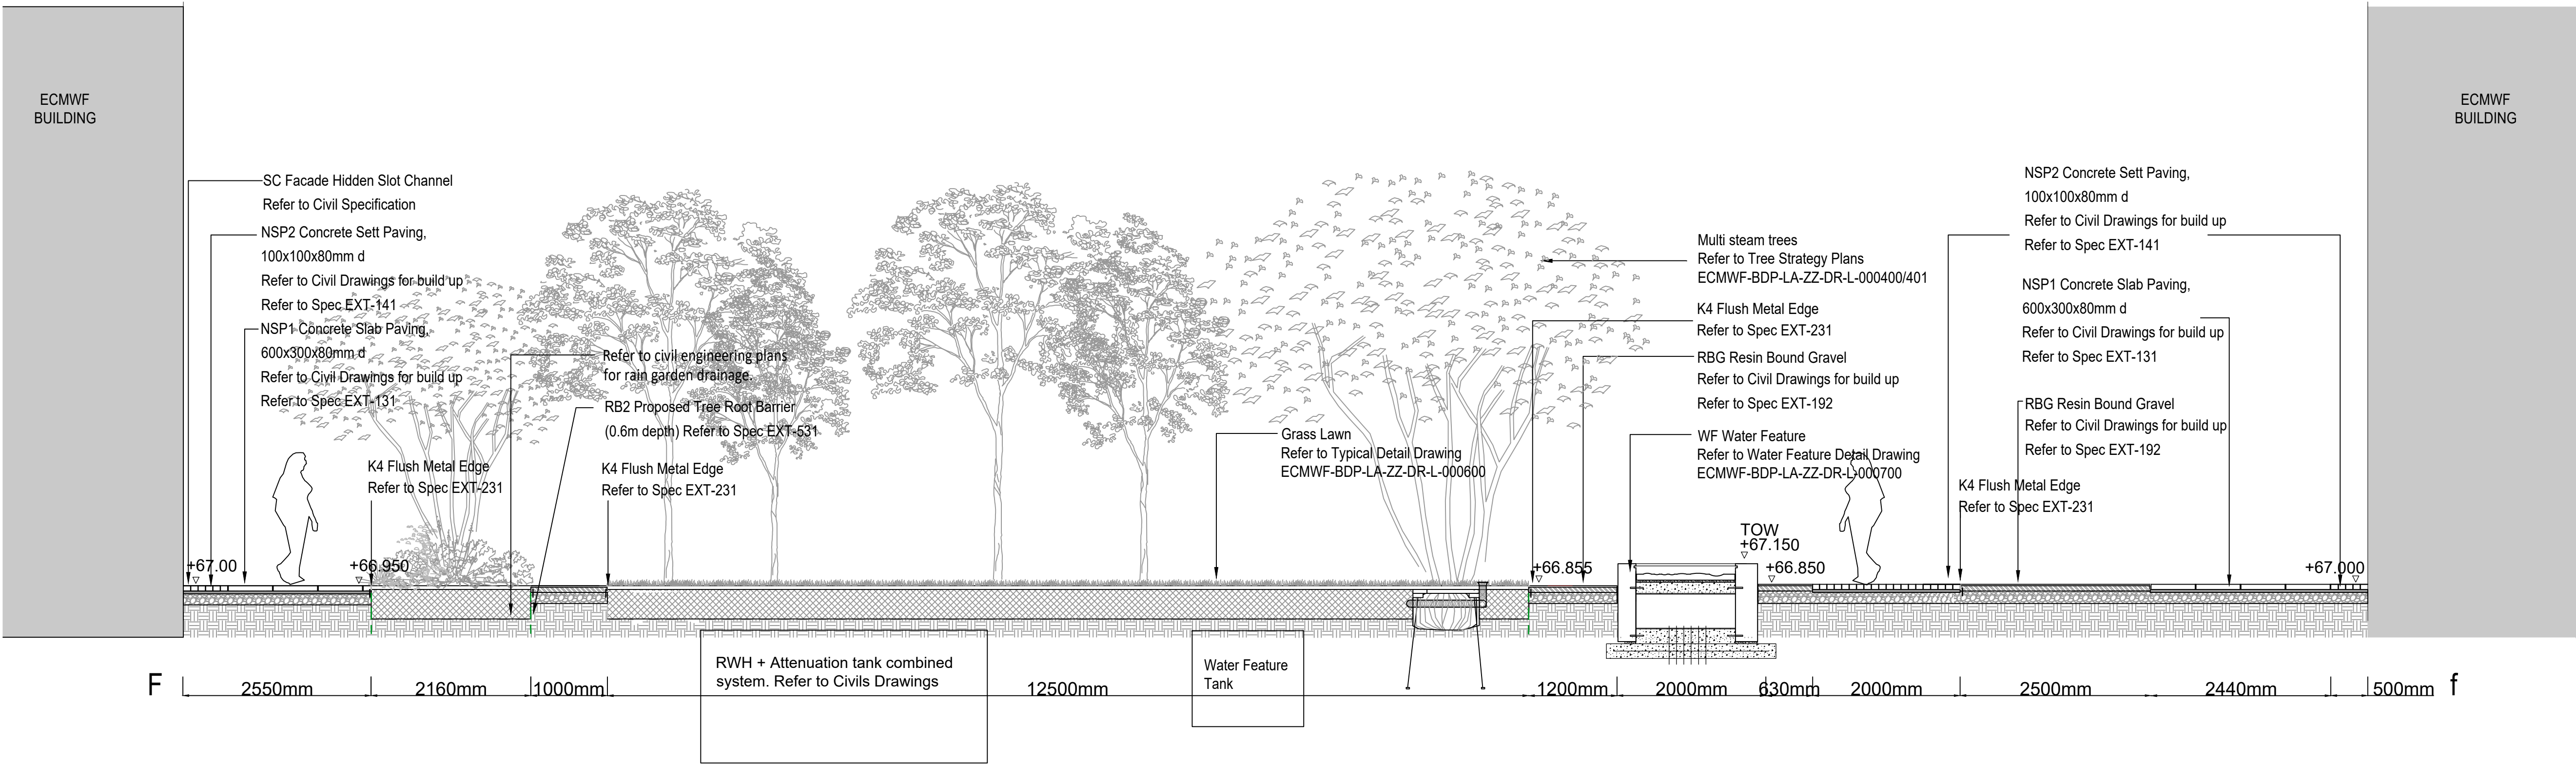

Landscape Section Courtyard - Ff