



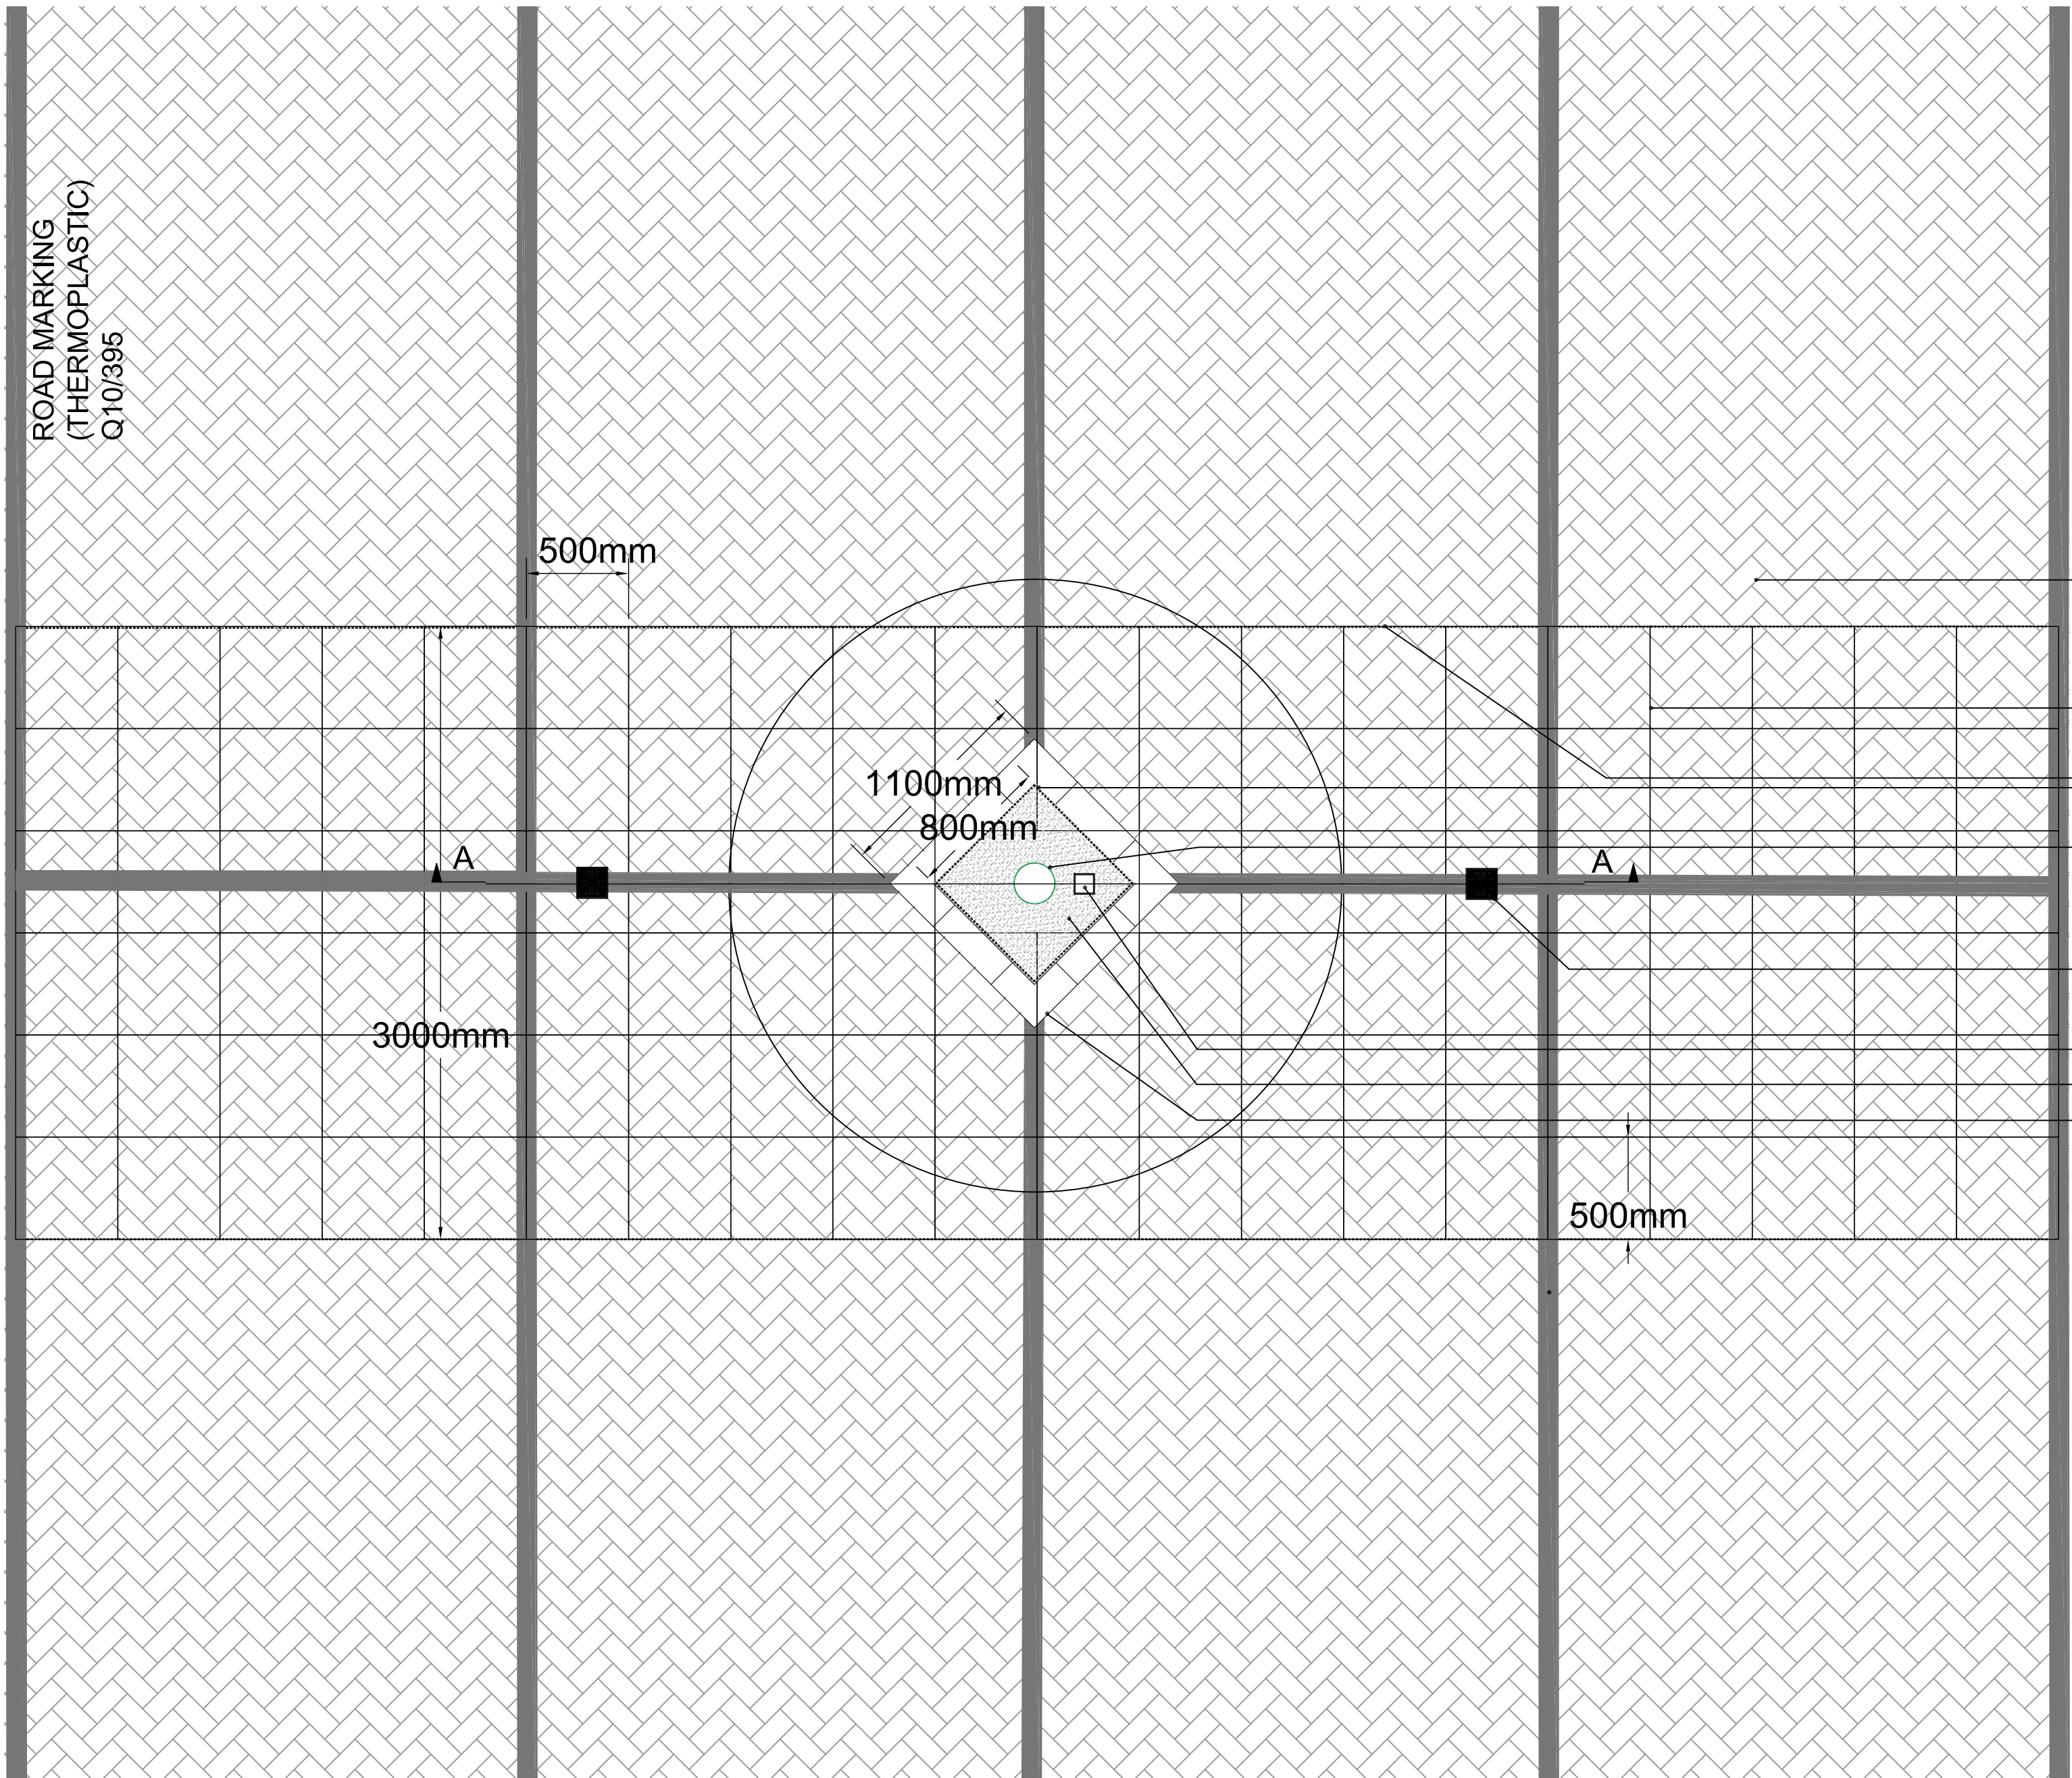

Car Park Tree Planting In Hard Landscape Plan Detail
1:25

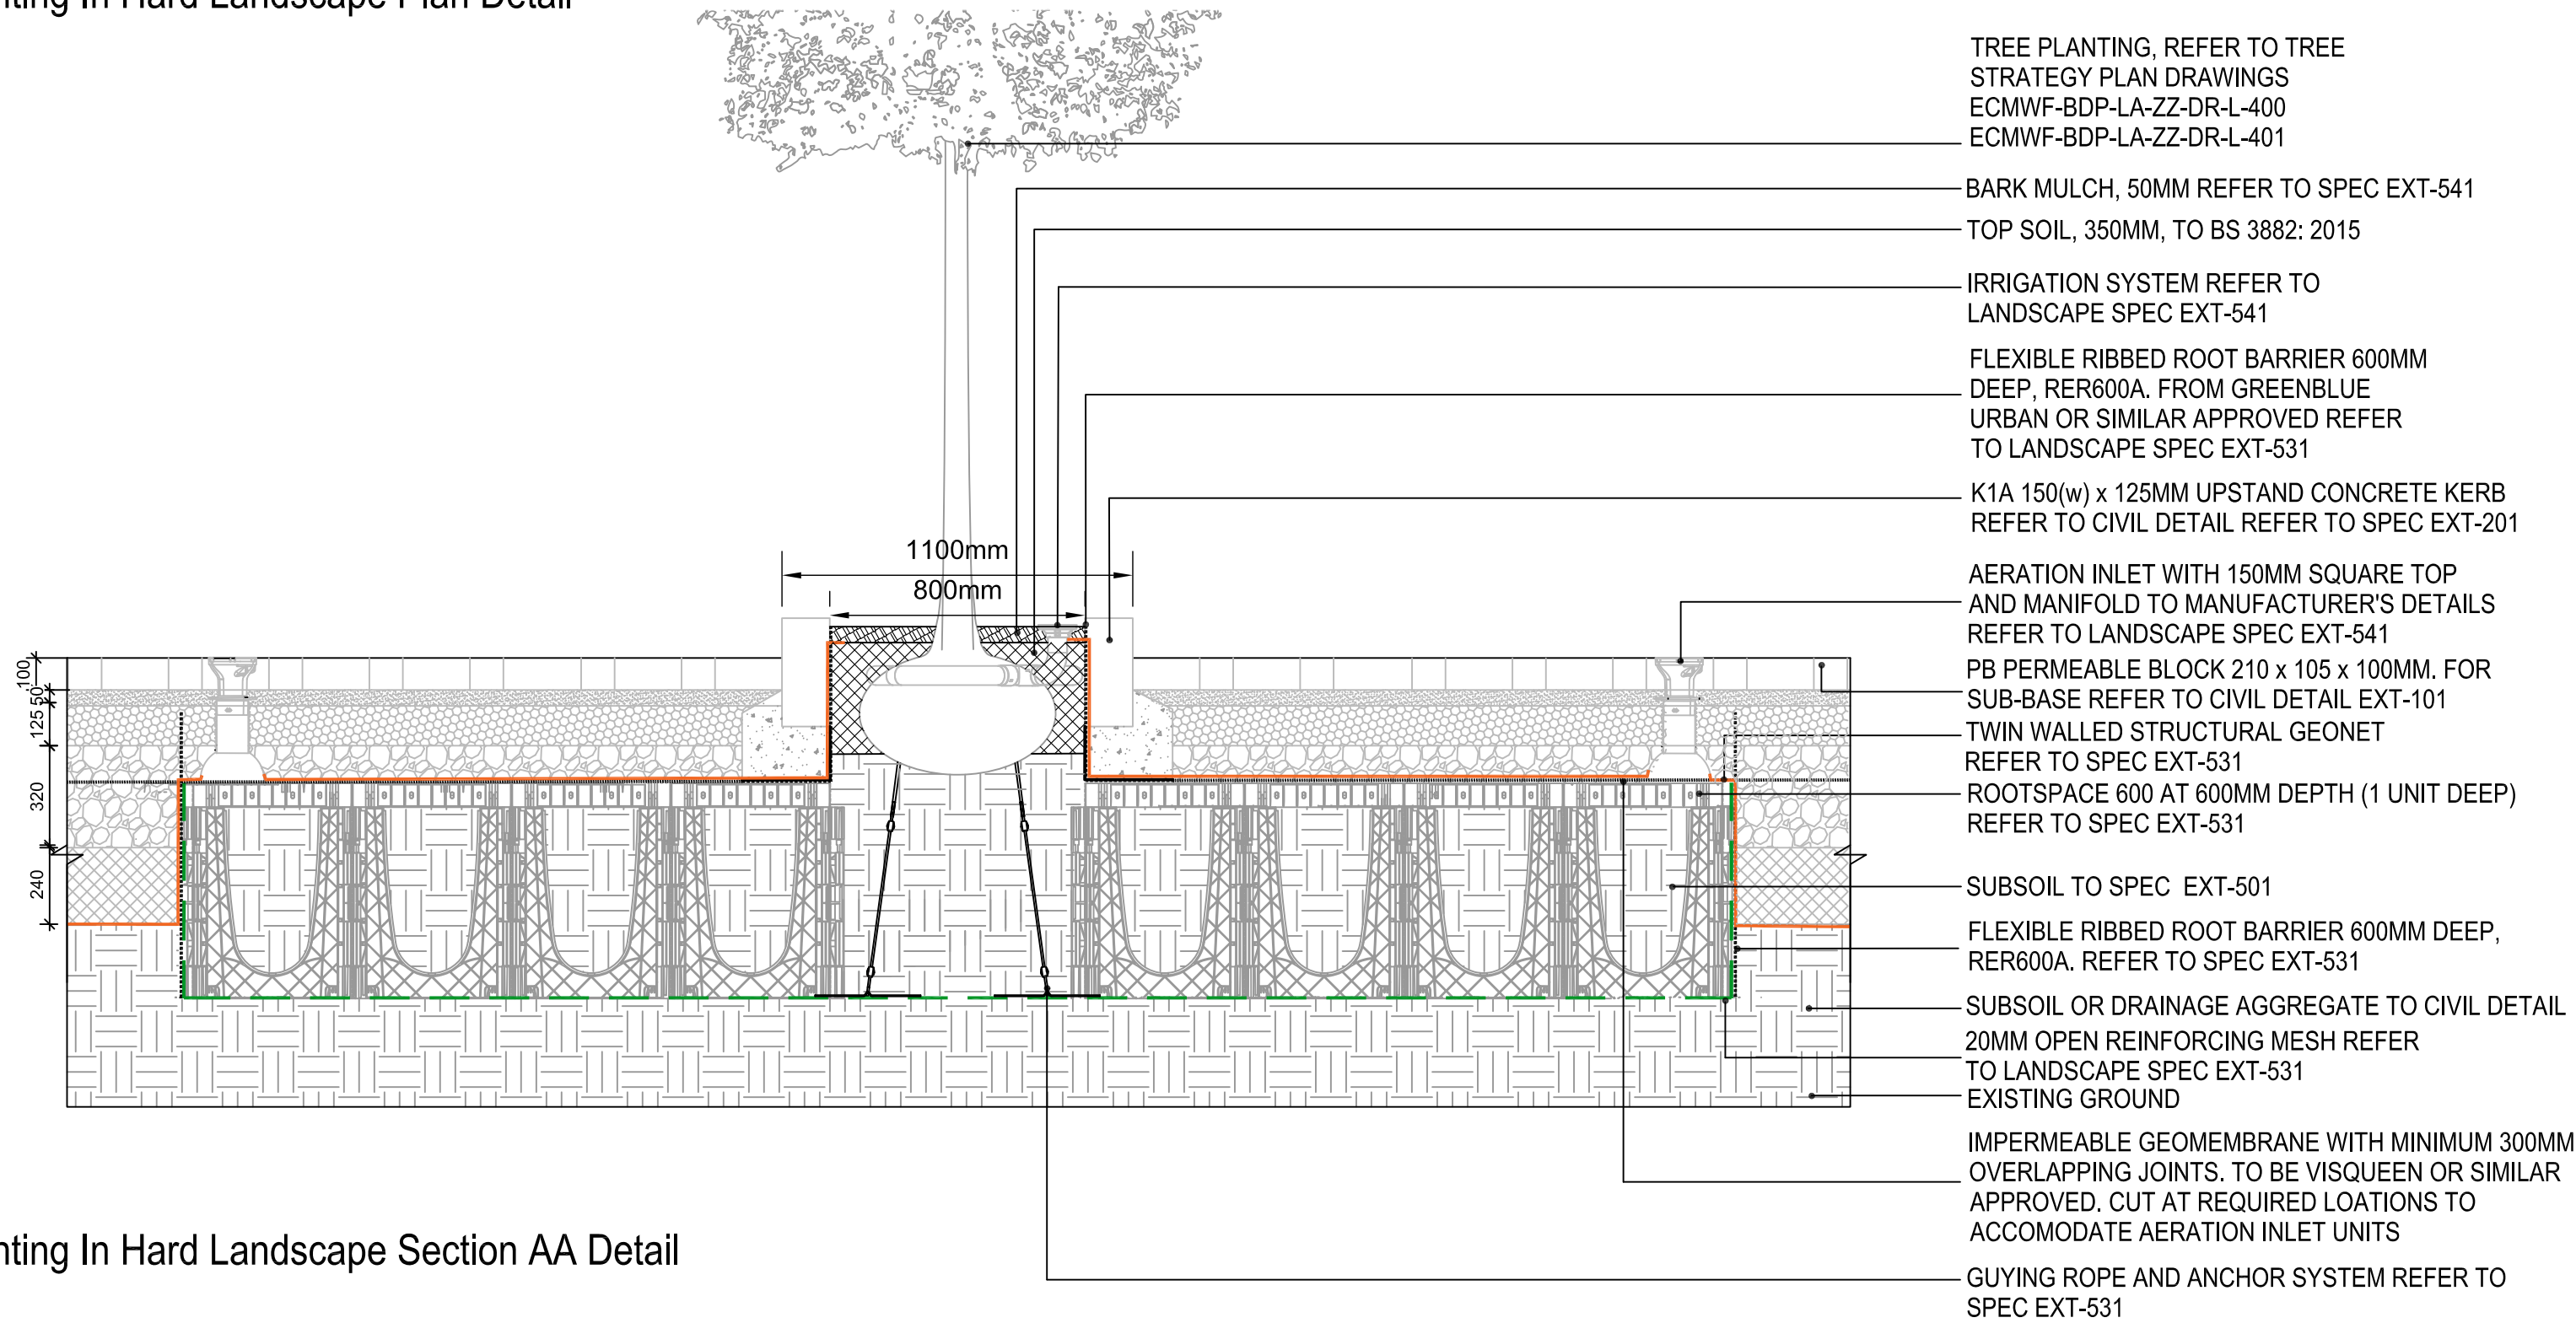

Car Park Tree Planting In Hard Landscape Section AA Detail
1:20

BUILDING DESIGN PARTNERSHIP SHALL HAVE NO RESPONSIBILITY FOR ANY USE MADE OF THIS DOCUMENT OTHER THAN FOR THAT WHICH IT WAS PREPARED AND ISSUED.

ALL DIMENSIONS SHOULD BE CHECKED ON SITE.

DO NOT SCALE FROM THIS DRAWING

ANY DRAWING ERRORS OR DIVERGENCIES SHOULD BE BROUGHT TO THE ATTENTION OF BUILDING DESIGN PARTNERSHIP AT THE ADDRESS SHOWN BELOW.

DRAWINGS SHALL BE READ IN CONJUNCTION WITH THE FOLLOWING BEFORE WORK COMMENCES:

- THE CDM DESIGN ISSUES REGISTER
- THE BDP RISK SERIES OF DRAWINGS
- THE PROJECT CDM RISK REGISTER

NOTES

Note, to be read in conjunction with Landscape Drawings:

Landscape Hard and Soft Materials Specification
ECMWF-BDP-LA-ZZ-SP-L-001001

Planting Schedule
ECMWF-BDP-LA-ZZ-SH-L-001001

Typical Details - Soft Landscape and Tree Pit 1 of 2
ECMWF-BDP-LA-ZZ-DR-L-000600

Tree Strategy Plan GA 1 of 2
ECMWF-BDP-LA-ZZ-DR-L-000400

Tree Strategy Plan GA 2 of 2
ECMWF-BDP-LA-ZZ-DR-L-000401

Landscape Sections:
ECMWF-BDP-LA-ZZ-DR-L-000500
ECMWF-BDP-LA-ZZ-DR-L-000501
ECMWF-BDP-LA-ZZ-DR-L-000502
ECMWF-BDP-LA-ZZ-DR-L-000503
ECMWF-BDP-LA-ZZ-DR-L-000505

To be read in conjunction with Civils Drawings:

Typical Construction Details 4 of 5
ECMWF-BDP-ZZ-ZZ-DR-C-000403

Typical Construction Details 4 of 5
ECMWF-BDP-ZZ-ZZ-DR-C-000404


Typical Details 26 of 12
ECMWF-BDP-ZZ-ZZ-DR-C-000407

Below Ground Drainage Typical Details Sheet 2 of 12
ECMWF-BDP-ZZ-ZZ-DR-C-000401

Specification
ECMWF-BDP-ZZ-ZZ-SP-C-000001

Note: Upon excavation of tree pits - ground water level is to be assessed if water is appearing. Please check with engineer and landscape architect on how to proceed.

P04- Stage 4 Security Perimeter Change	VK	LD	13/09/24
P03- Stage 4 FINAL	VK	LD	10/05/24
P02- Stage 4	VK	MS	08/03/24
P01- Stage 4 Costing WIP Issue	VK	MS	21/12/23

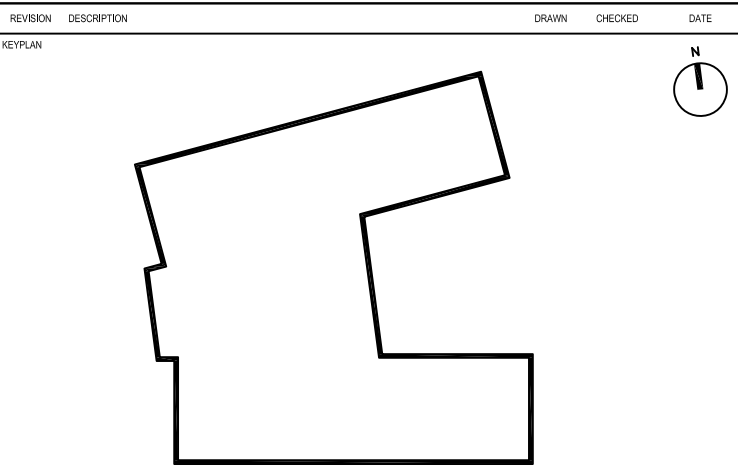

BDP.

16 Brewhouse Yard
Clerkenwell
London
EC1V 4LJ
United Kingdom

T +44 (0)20 7812 8000
www.bdp.com

PROJECT TITLE ECMWF	
REF OR NUMBER P3002898	SCALE @ A1
DRAWING TITLE Typical Details - Soft Landscape and Tree Pit 2 of 2	VARIES Varies
PROJECT IDENTITY S4	DATE ISSUED 21/12/23
REVISION ECMWF-BDP-LA-ZZ-DR-L-000601	REVISION P04