
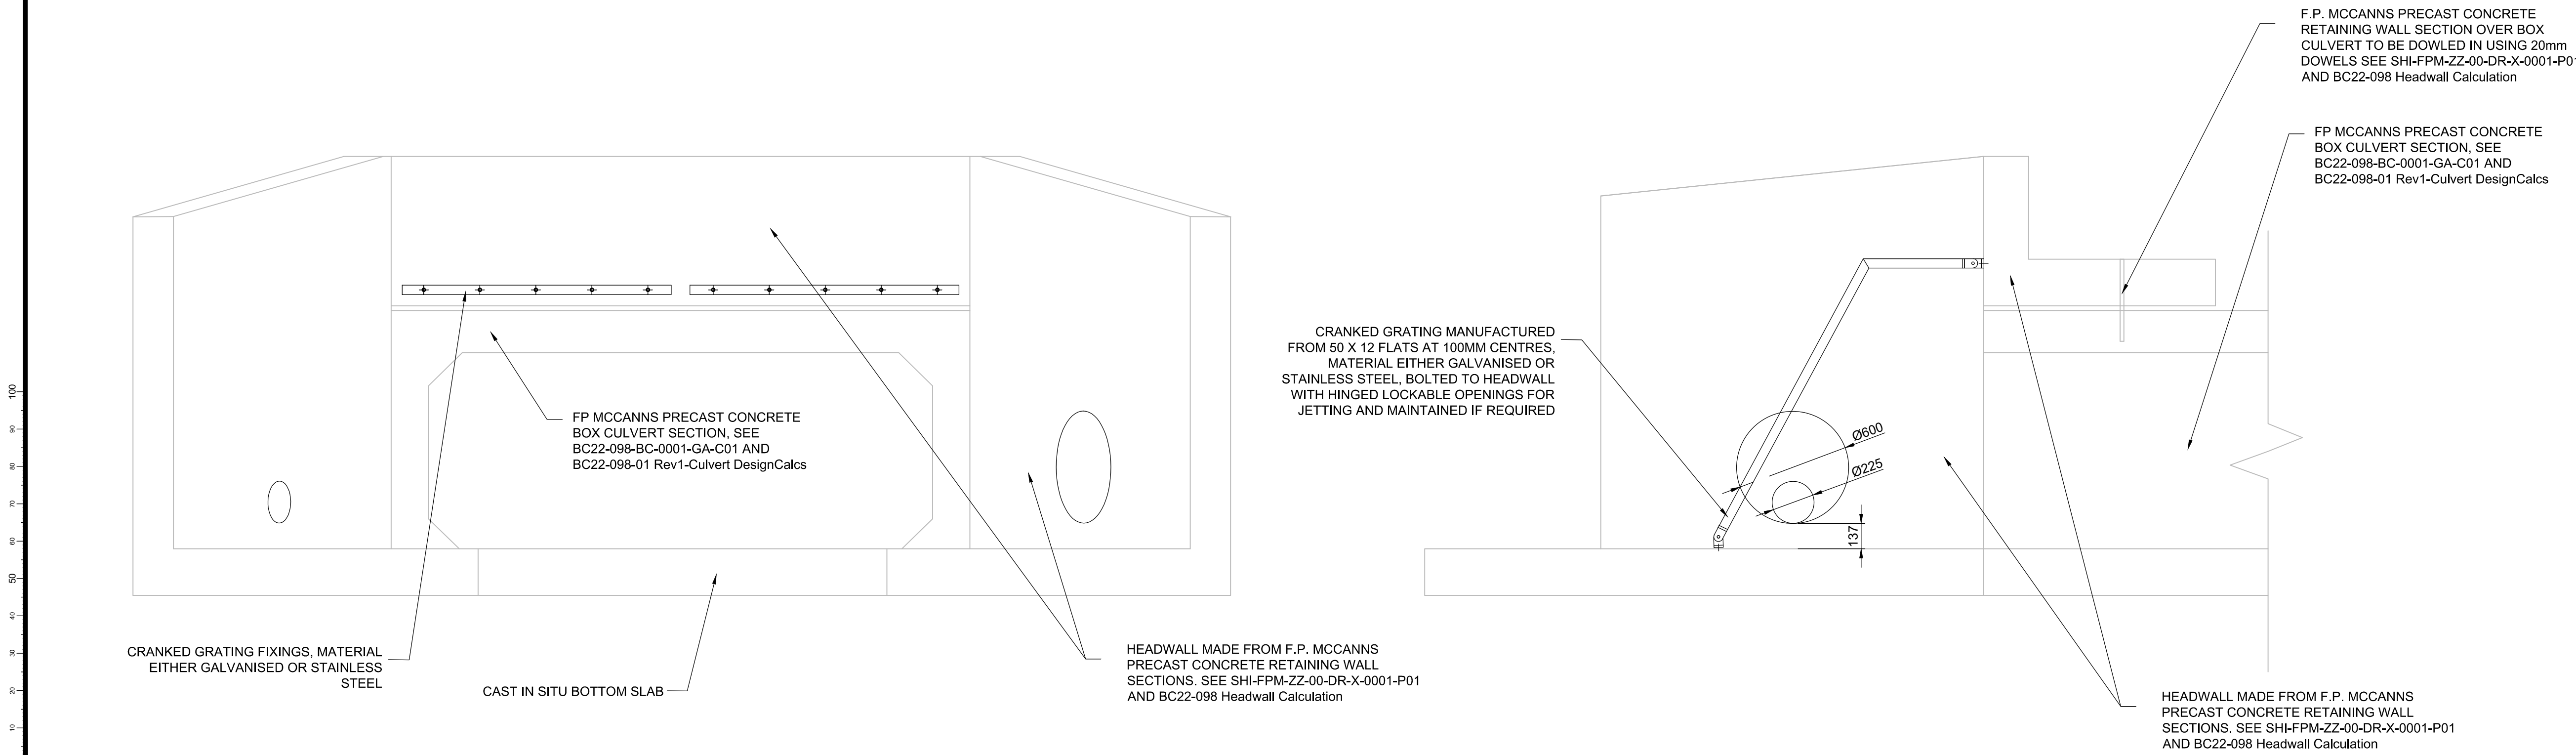


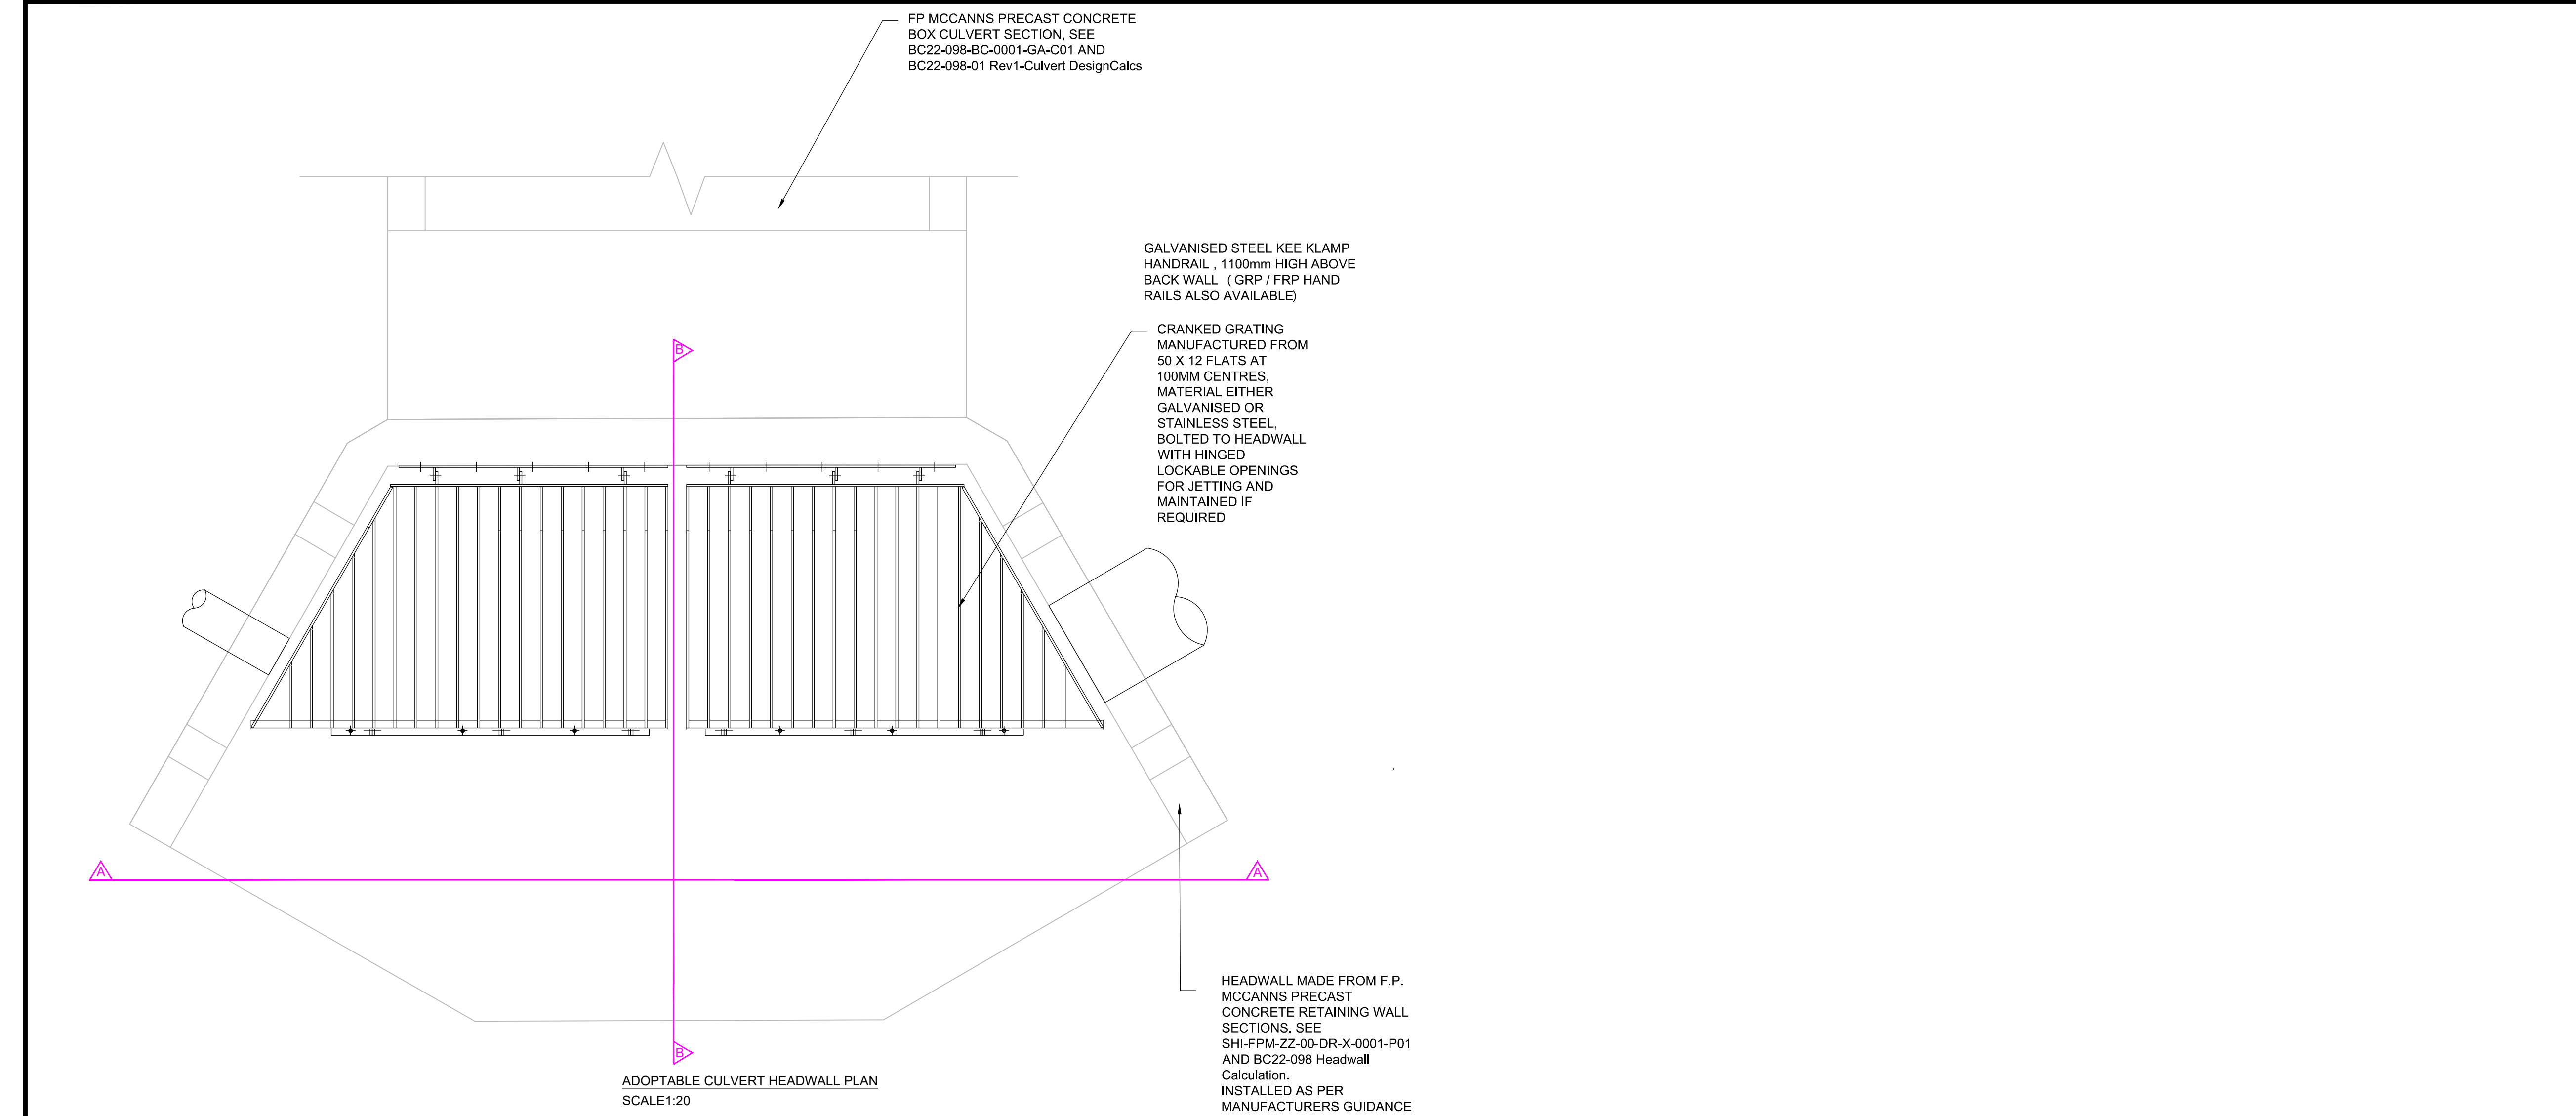

NOTES

- THIS DRAWING IS TO BE READ IN CONJUNCTION WITH ALL RELEVANT ENGINEERS, ARCHITECTS AND SPECIALISTS DRAWINGS AND THE SPECIFICATION.
- DO NOT SCALE** FROM THIS DRAWING MANUALLY OR ELECTRONICALLY. WRITTEN PERMISSION MUST BE OBTAINED FROM MLM PRIOR TO SCALING ELECTRONICALLY OR USING THIS ELECTRONIC FILE.
- PRIOR TO COMMENCEMENT OF THE WORKS, THE CONTRACTOR SHALL LIAISE WITH ALL RELEVANT AUTHORITIES AND SERVICE PROVIDERS TO ENSURE THAT ALL PIPES, CABLES AND OTHER PLANT IS/ARE LOCATED, PROTECTED AND WHERE NECESSARY DIVERTED.
- PRIOR TO COMMENCEMENT OF THE WORKS, THE CONTRACTOR SHALL DETERMINE THE LOCATION AND DEPTH OF EXISTING UTILITIES ACROSS THE SITE; LIAISE WITH ALL RELEVANT AUTHORITIES AND SERVICE PROVIDERS TO ENSURE THAT ALL PIPES, CABLES AND OTHER PLANT IS/ARE LOCATED, PROTECTED AND WHERE NECESSARY DIVERTED.
- ALL WORK IS TO BE CARRIED OUT IN ACCORDANCE WITH THE RELEVANT BRITISH STANDARDS, EUROPEAN NORMS, CODES OF PRACTICE AND BUILDING PRACTICE.
- ALL DIMENSIONS ARE TO BE CHECKED BY THE CONTRACTOR PRIOR TO STARTING THE WORKS ON SITE. ANY DISCREPANCIES ARE TO BE REPORTED TO THE ENGINEER IMMEDIATELY.
- FOR CIVIL & STRUCTURAL HEALTH & SAFETY HAZARDS PLEASE REFER TO DESIGNERS RISK ASSESSMENTS.
- IF YOU DO NOT UNDERSTAND FULLY ANY OF THE DETAILS SHOWN ON THIS DRAWING CONTACT THE ENGINEER FOR CLARIFICATION.
- THE CONTRACTOR SHALL OBTAIN PRIOR APPROVAL AND ALL NECESSARY LICENCES FROM THE HIGHWAY AUTHORITY BEFORE CARRYING OUT ANY WORKS WITHIN THE EXISTING PUBLIC HIGHWAY.

NOTE: PRINCIPAL CONTRACTOR IS OBLIGED TO PROVIDE THE DETAIL FOR THE BOXES, HEADWALL UNITS AND THE WINGWALL SHOULD BE PRESENTED AS DETAILED DESIGN SUBMISSIONS WITH SUITABLE CERTIFICATIONS IN ACCORDANCE WITH CG300 APPENDIX 1 FOR APPROVAL PRIOR TO CONSTRUCTION.

P01	17.04.2024	ISSUED FOR INFORMATION	CN	CW	PD
Rev	Date	Amendment Details	Dr'n	Chk'	App'

This drawing should not be relied on or used in circumstances other than those for which it was originally prepared and for which Sweco UK Limited was commissioned. Sweco UK Limited accepts no responsibility for this drawing to any party other than the person by whom it was commissioned. Any party which breaches the provisions of this disclaimer shall indemnify Sweco UK Limited for all loss or damage arising therefrom.
COPYRIGHT © Sweco 2021

Sweco
3rd Floor, Eldon House
2 Eldon Street
London
EC2M 7LS
Tel: +44 (0)20 3002 1210
Web: www.sweco.co.uk



Client
ABLEY LETCHFORD PARTNERSHIP (ALP)

Project Title
THAMES VALLEY SCIENCE PARK PRIMARY INFRASTRUCTURE

Drawing Title
SURFACE WATER CULVERTS HEADWALL DETAILS

Purpose Of Issue
FOR COMMENT

Status S01		Status Description			
Designed CN		Drawn CN	Checked CW	Approved PD	
Sheet Size A1		Scale 1:20@A1	SWECO Ref 65212661	Revision P01	
Drawing Number 65212661-SWE-XX-XX-DR-C-0003					