



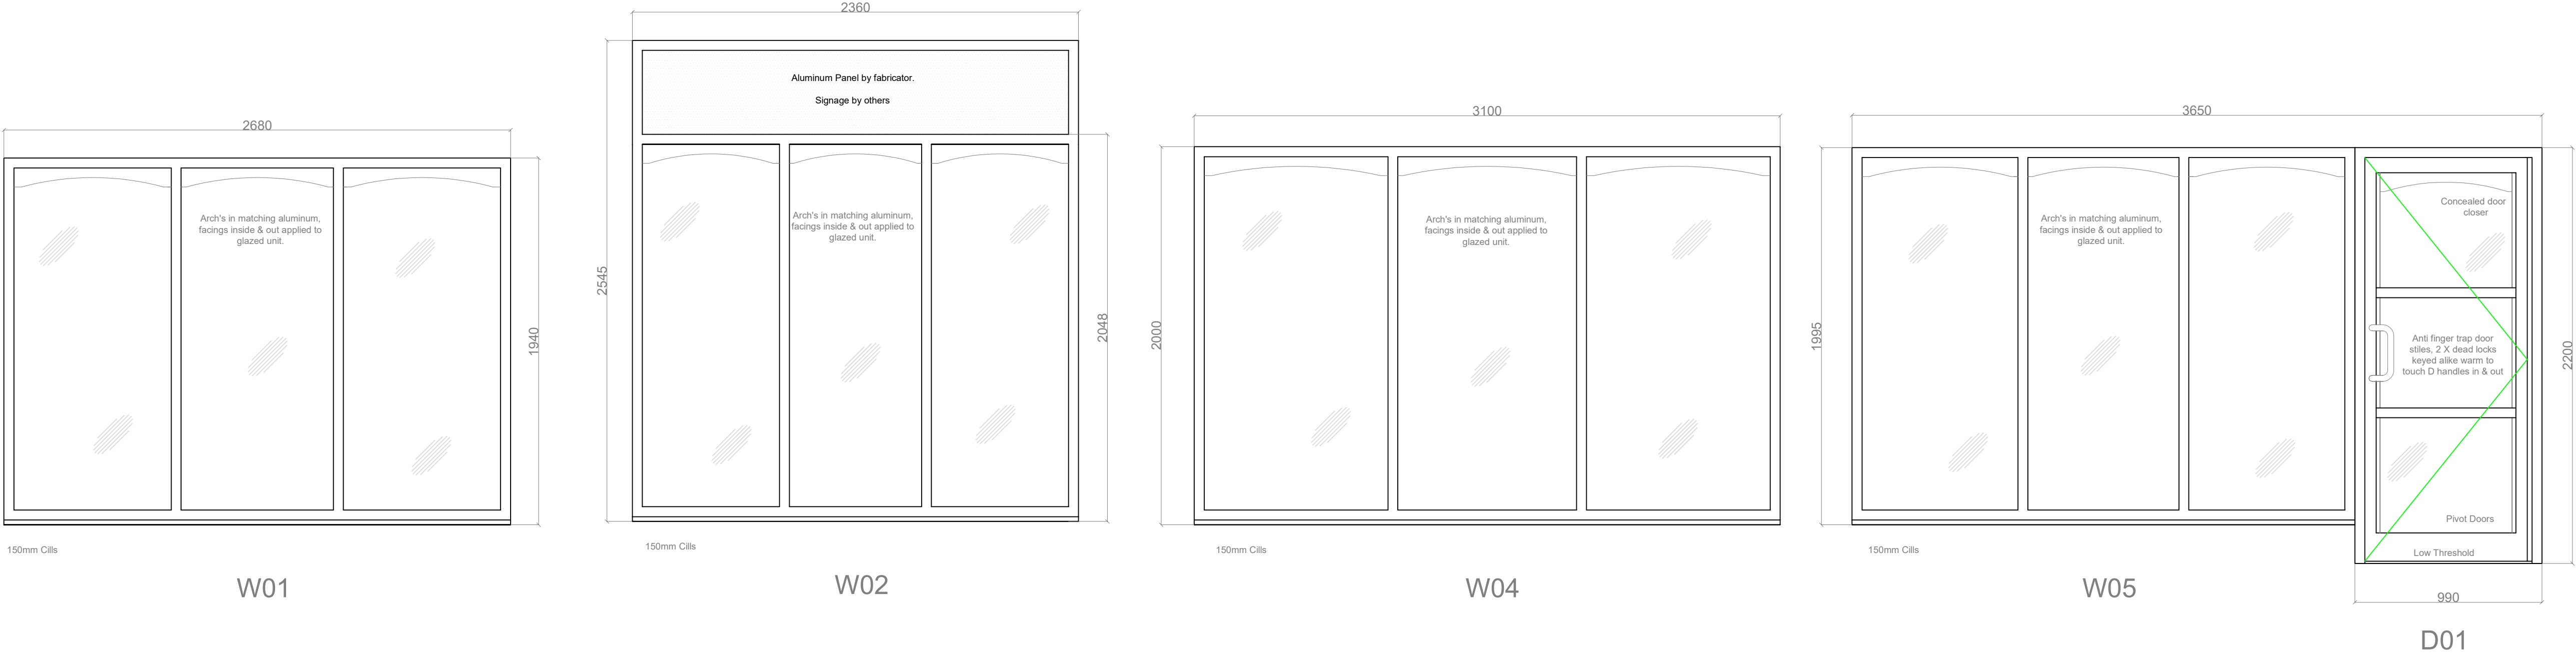

- Notes:
1. Colour Ral 7005 Matt Mouse Grey
 2. All screens and doors manufactured in Smarts Aluminium Smarts wall thermal shopfront and low rise curtain wall system, all items are thermally broken.
 3. All glazing to be in double glazed units with 6.8mm outer pane 16mm warm edge spacer 6mm low E softcoat toughened inner pane, all argon filled.
 4. Arched windows to b Smarts Alitherm 400 system, glazing as above.
 5. Windows and screens will have un value of 1.4WM2k, doors to have u value of 1.7-1.8 WM2k
 6. Arched detail to shopfronts to be applied aluminum profiles in matching powder coated finish fixed with 3m high adhesion double sided tapes and sealed to frames with low modular silicone sealant.
 7. All doors have low theresholds, screens to have 150mm cills.
 8. Please confirm if hold open or none hold open closer's are required, doors to have 2 No dead locks, key/key and keyed alike.
 9. Handles to be cranked D handles inside and out in contrasting colour, (please confirm preferred colour)

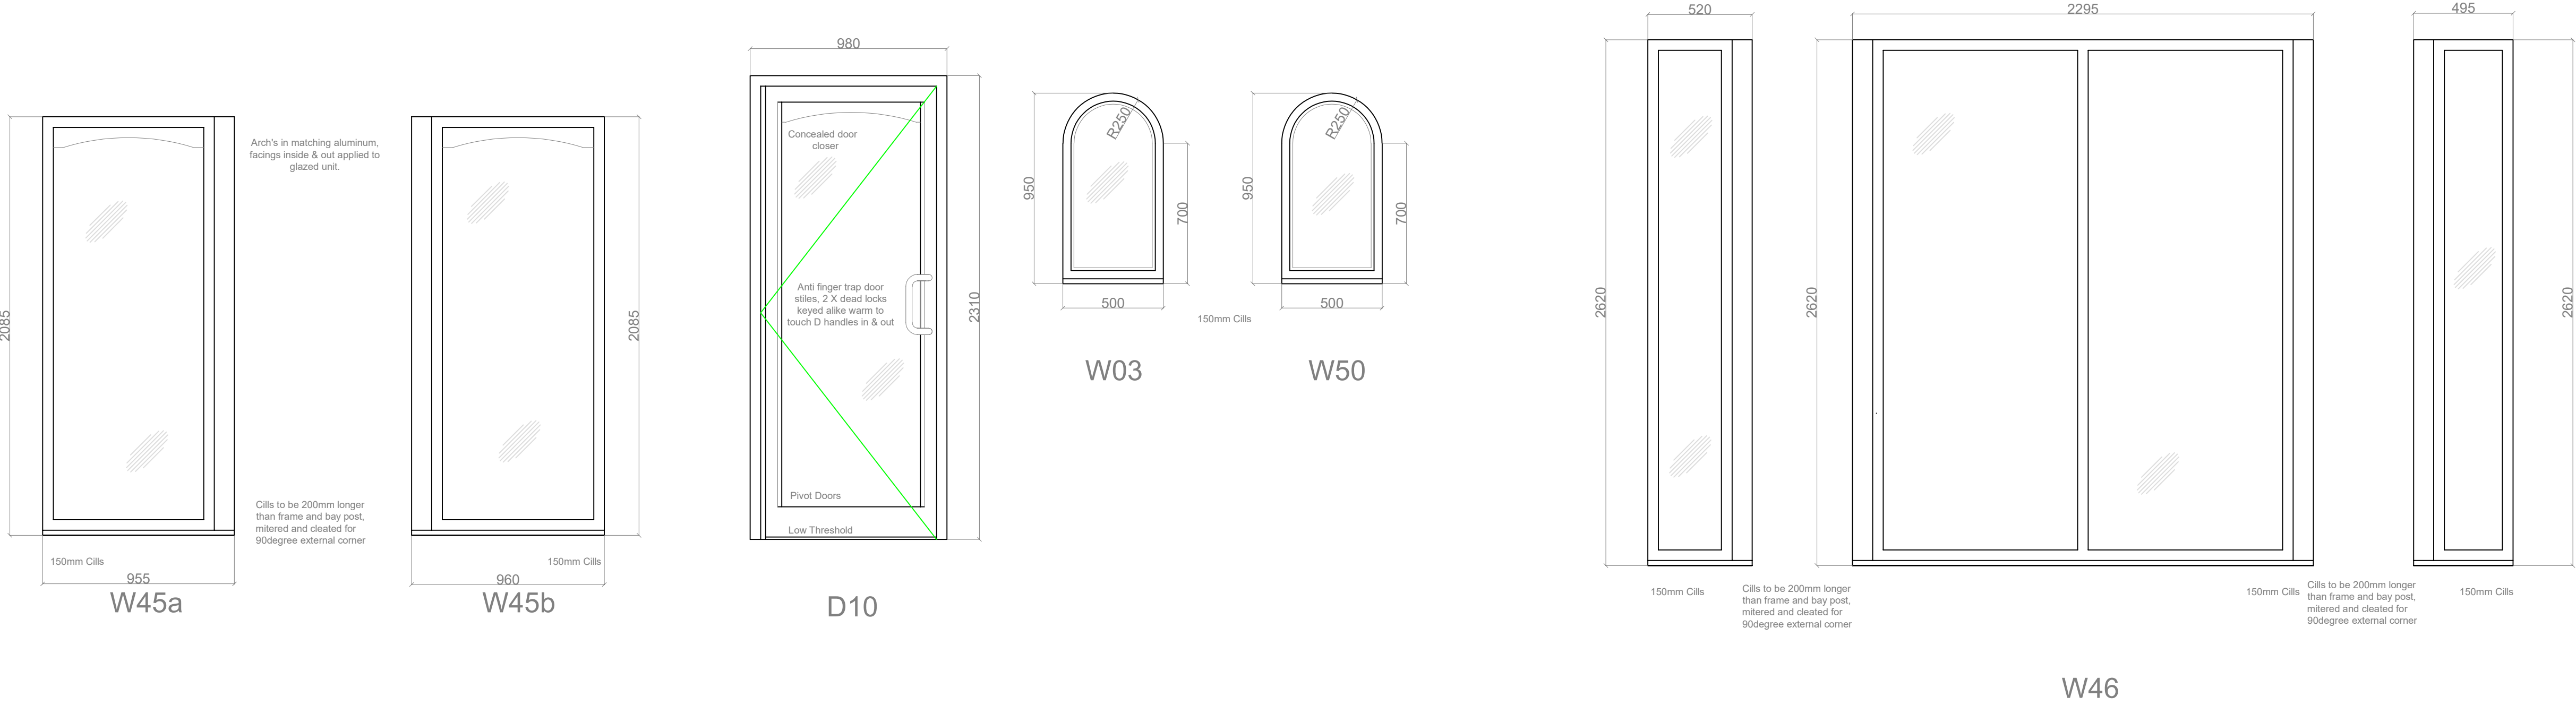

REV:	DESCRIPTION:	BY:	DATE:
STATUS:			
DRAFT			



CLIENT:	Morris & Blunt Ltd
ARCHITECT:	Thames Valley Surveying

SITE:

Busk Walk Wokinghaml

TITLE:

Shop Fronts (for information only)

SCALE: AT 1:

DATE:

13.11.2025

DRAWN:

IMG

CHECKED:

PROJECT NO:

DRAWING NO:

2025/0017/001

REVISION:

