




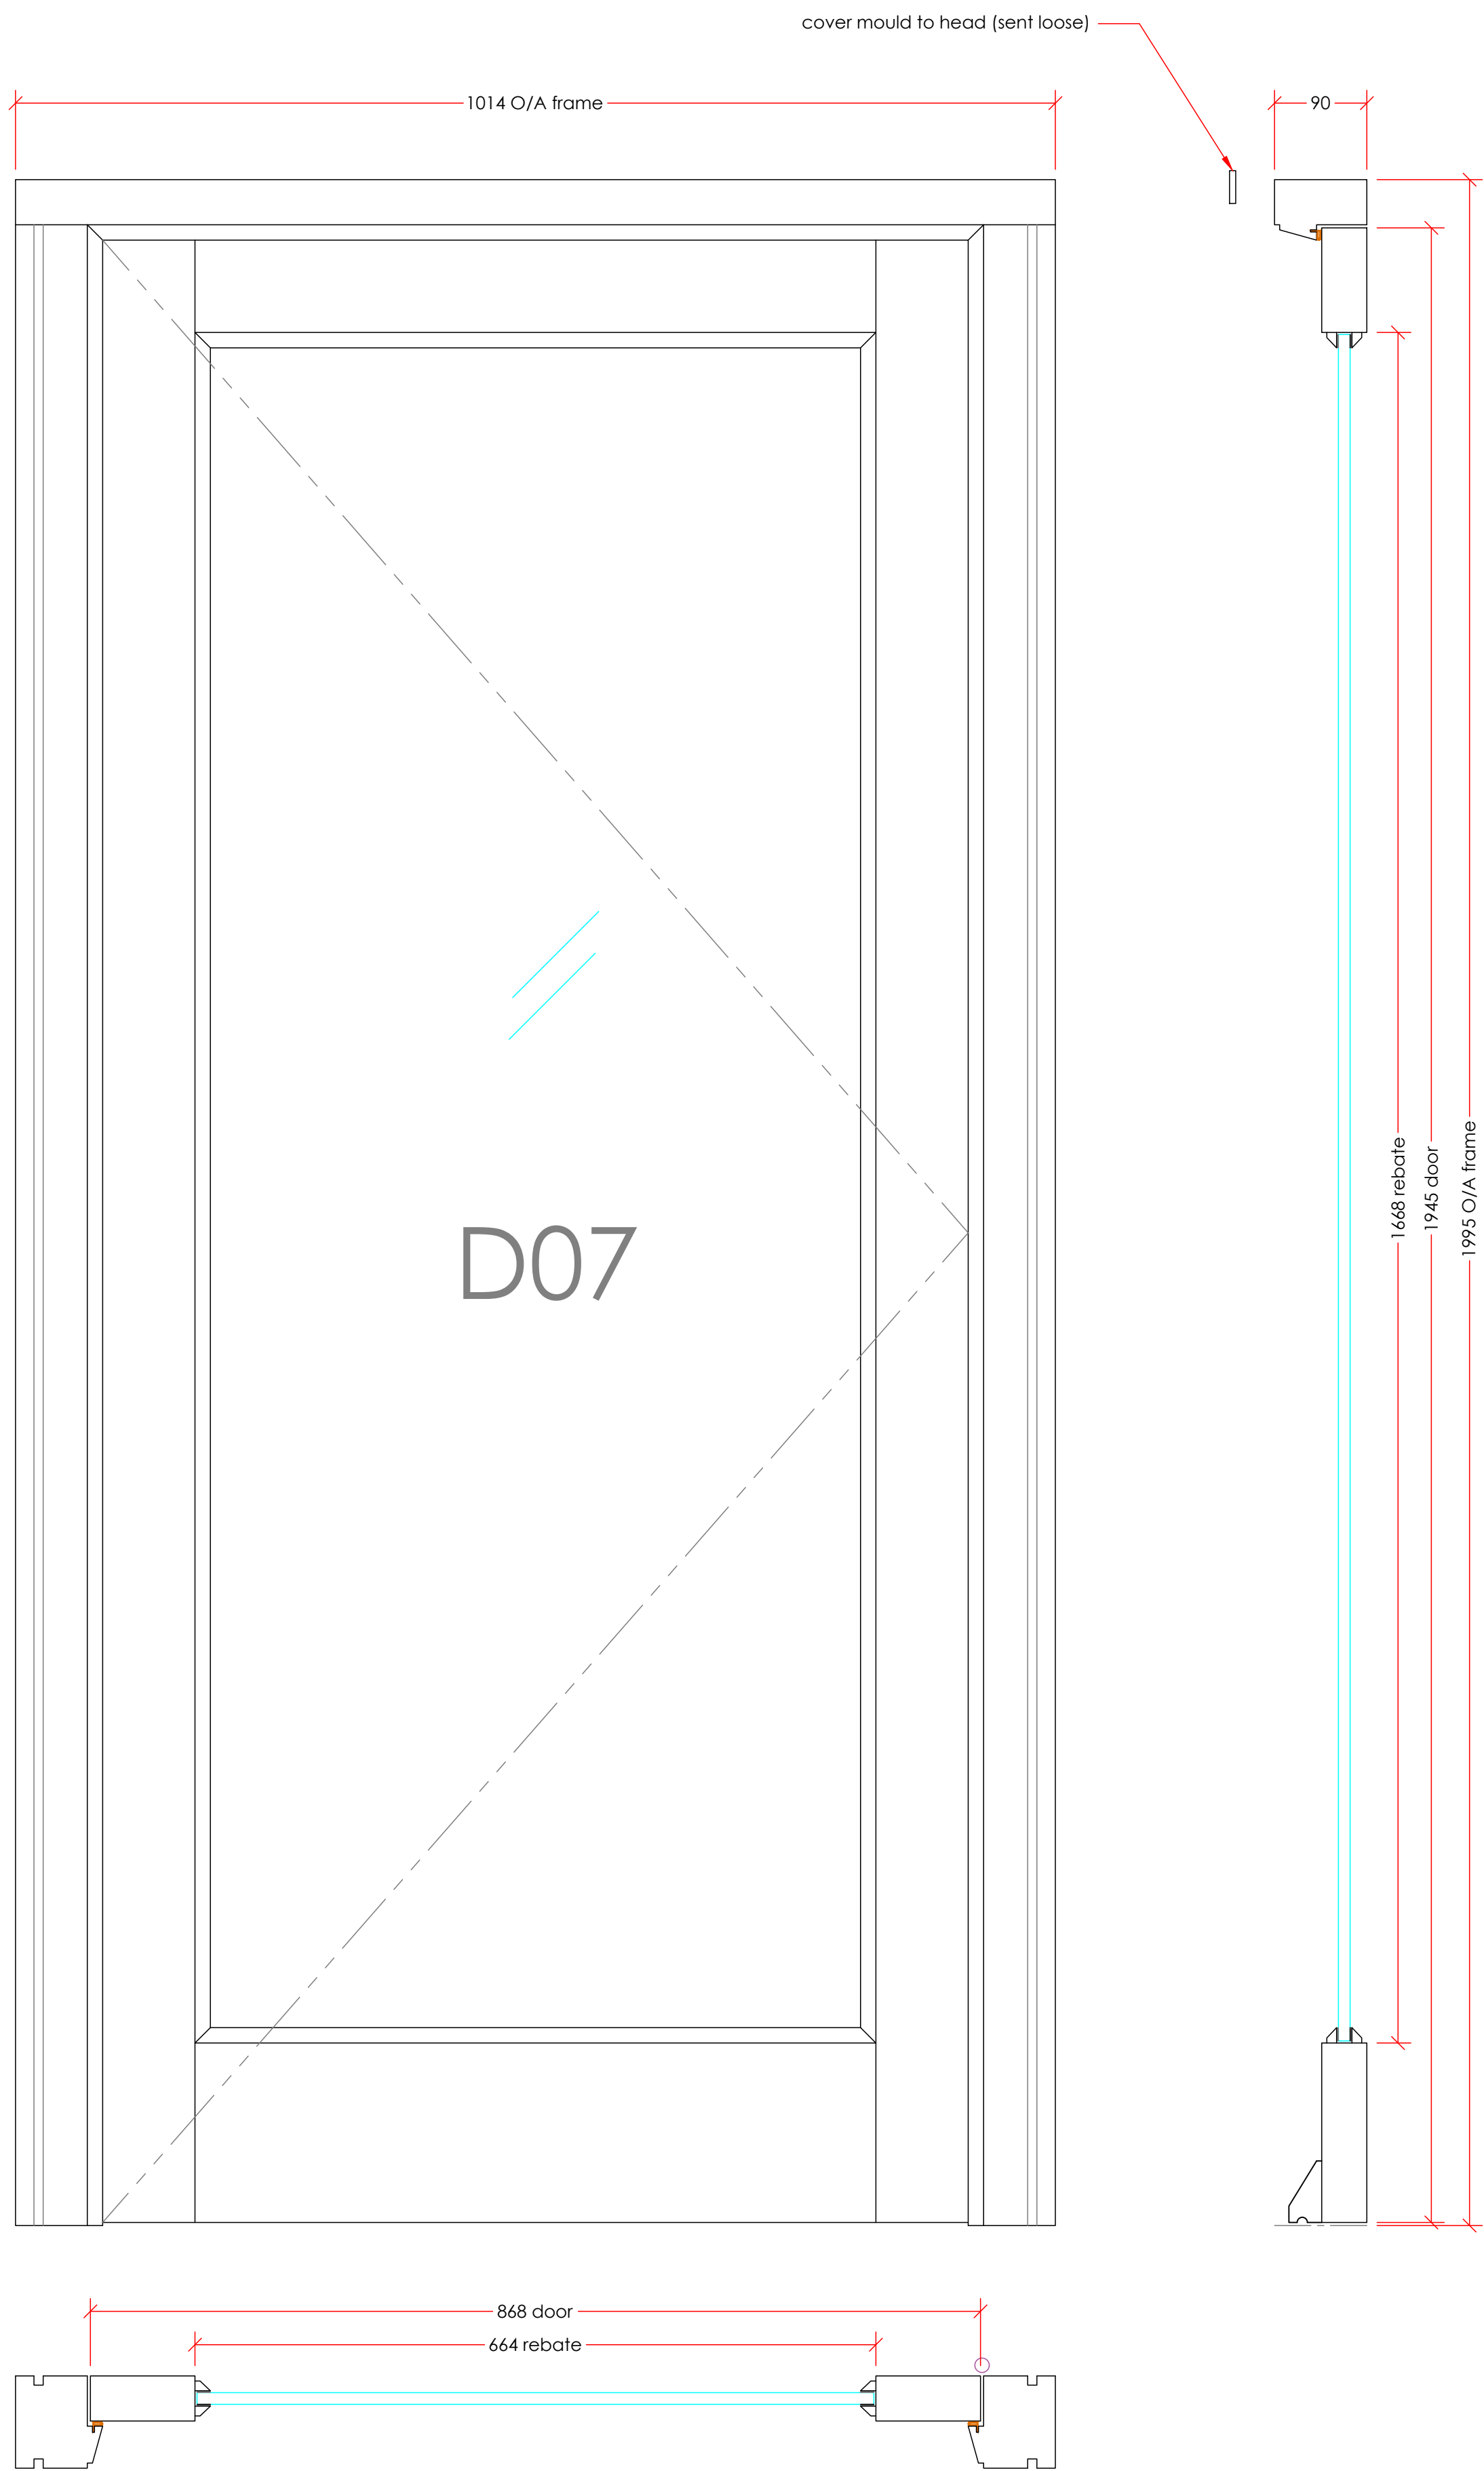

Elevations & Frame Dimensions
Scale 1:5

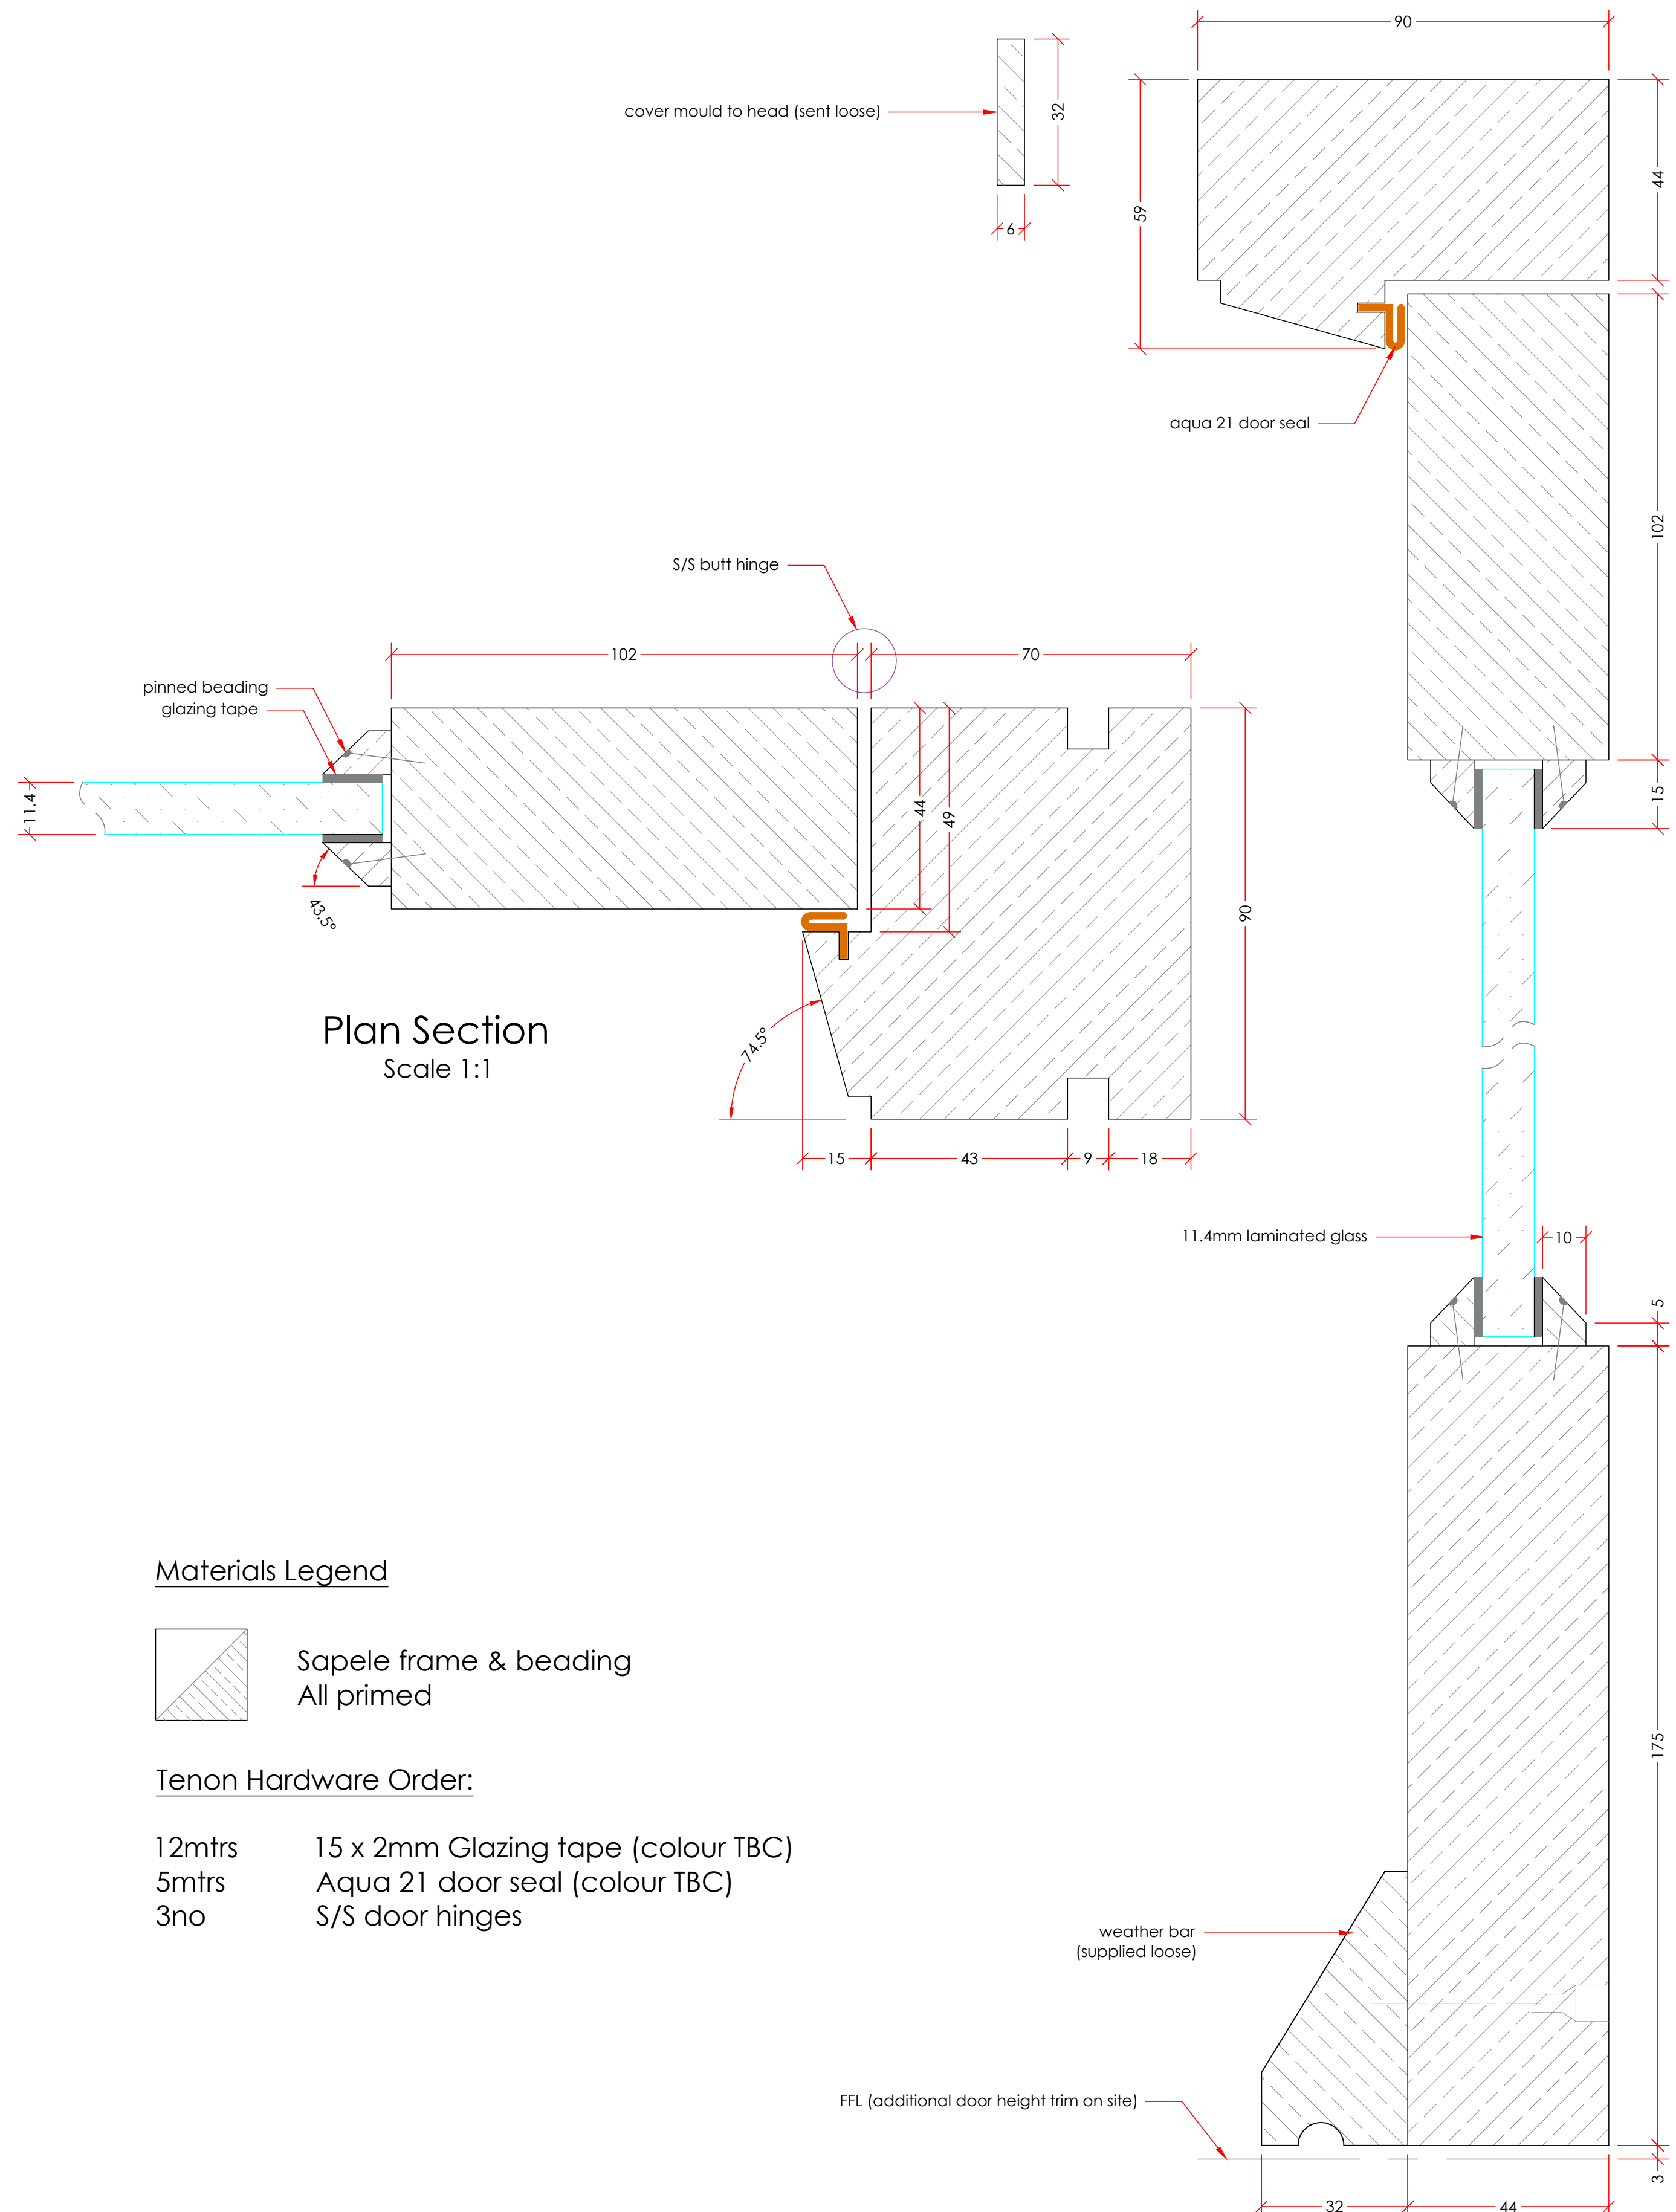

Materials Legend

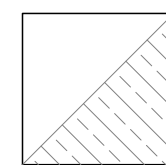

Sapele frame & beading
All primed

Tenon Hardware Order:

12mtrs 15 x 2mm Glazing tape (colour TBC)
5mtrs Aqua 21 door seal (colour TBC)
3no S/S door hinges

Height Section
Scale 1:1

NB.
This Design and Drawing Is The Exclusive Property of Tenon Ltd and Is Submitted As Confidential Information In Connection With Your Enquiry and Must Not Be Used For Any Other Purposes. It Must Neither be Copied Or Loaned Without Written Permission. Upon request It Must Be Returned Immediately.
A Site Survey May Be Required To Check Sizes and Access Before Manufacture. Accurate sizes of Any Equipment Will Need To Be Confirmed Before Manufacture.

A -			
Revision		Date:-	
Status.			
For Approval			
Tenon			
JOINERY SERVICES			
Mount Farm Romsey Road Lockerley Romsey Hampshire SO51 0GR, UK			
Client:-		Tel +44 (0)1794 342101 www.tenon.co.uk	
-			
Project:-			
Bush Walk D07			
Project no:-		TJ0613	Date :- 15.11.25
Dwg.no	613.2	Sheet.no	2 Rev.00
Scale:-	A1	Drawn. SJ	Ckd