
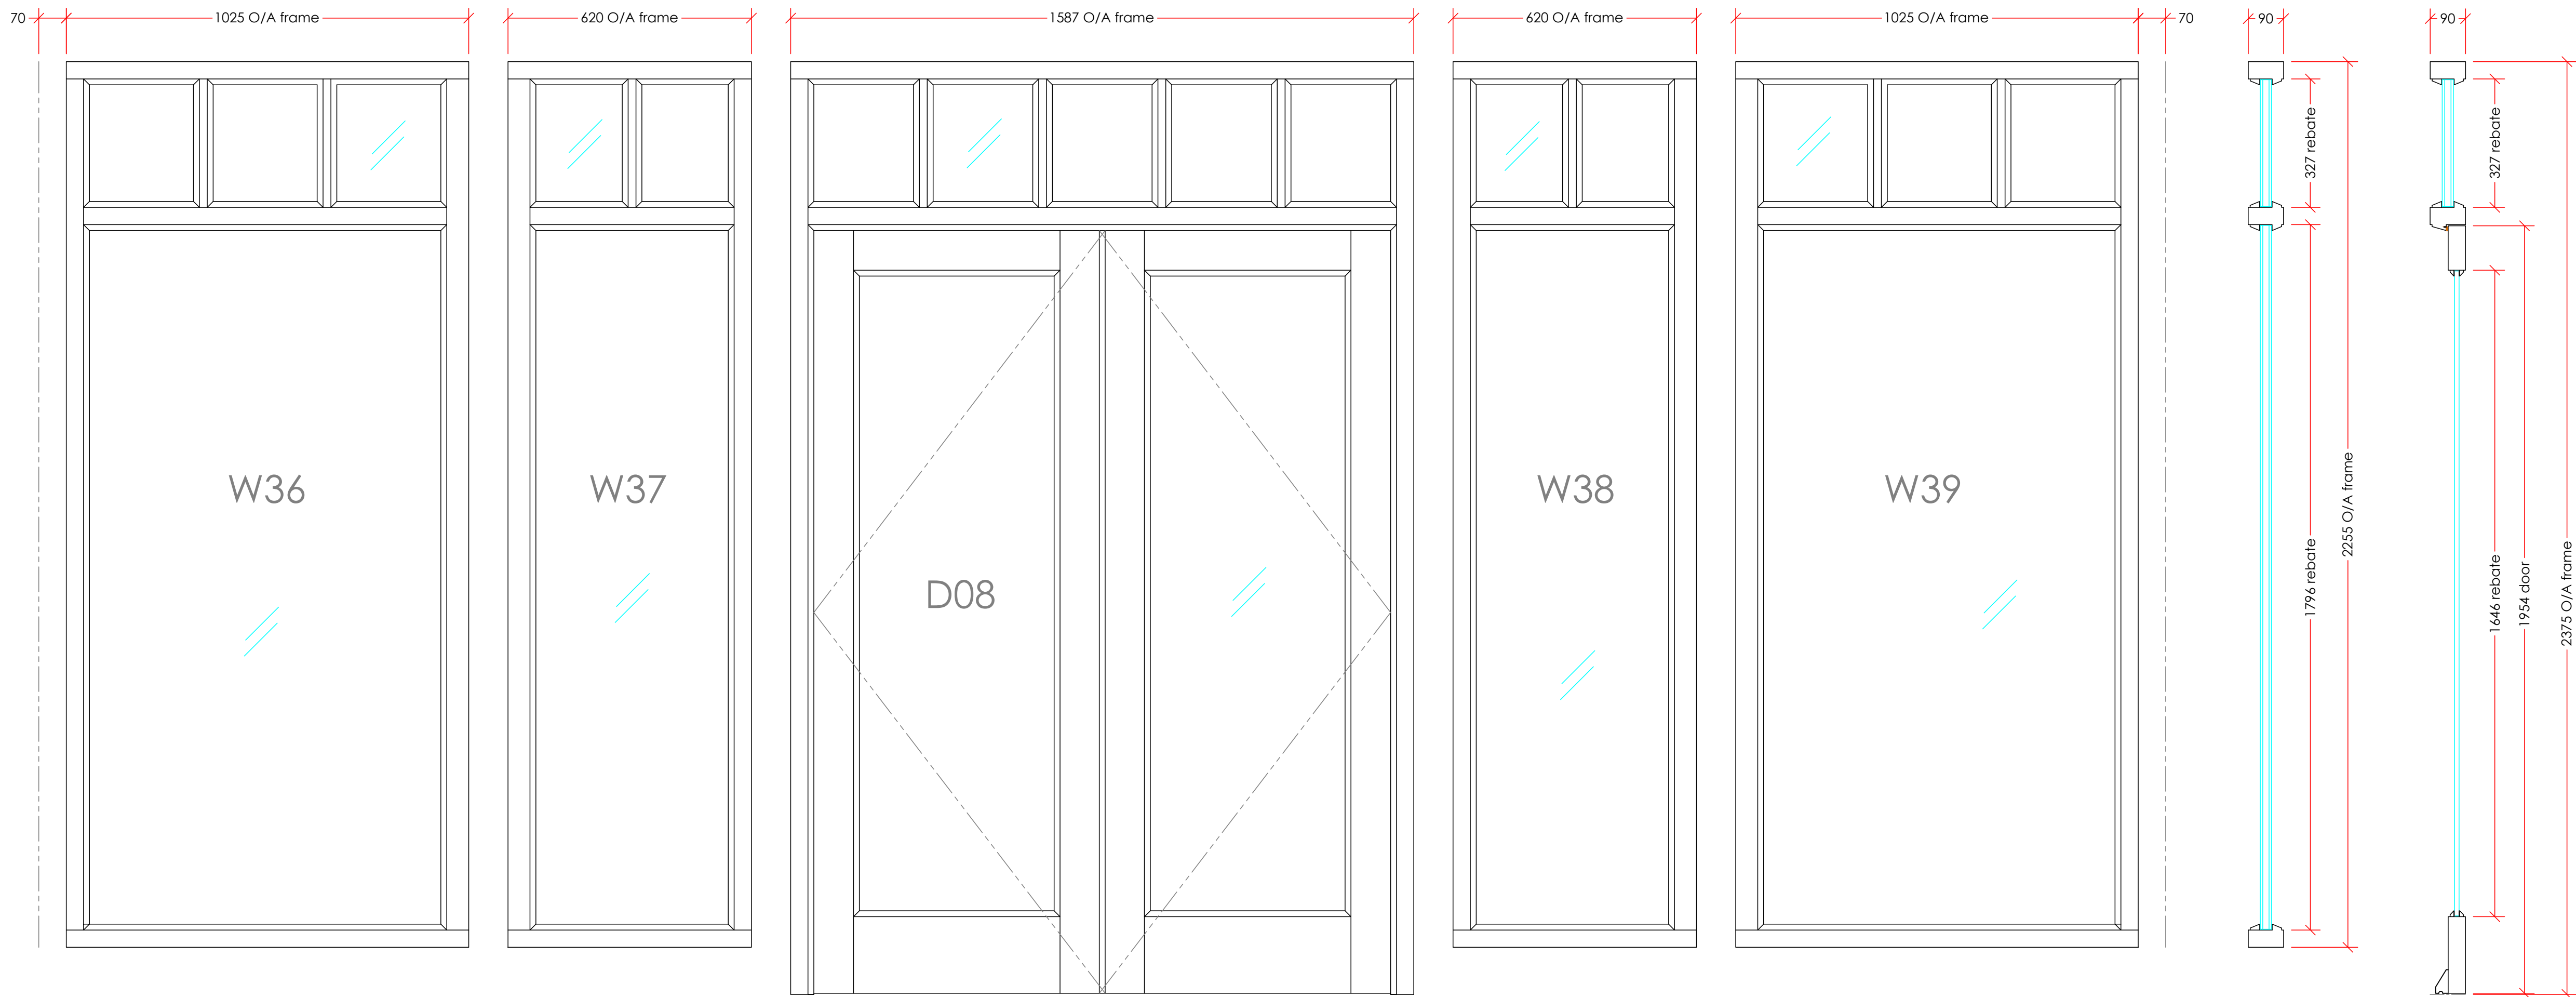


Elevations & Frame Dimensions
Scale 1:10

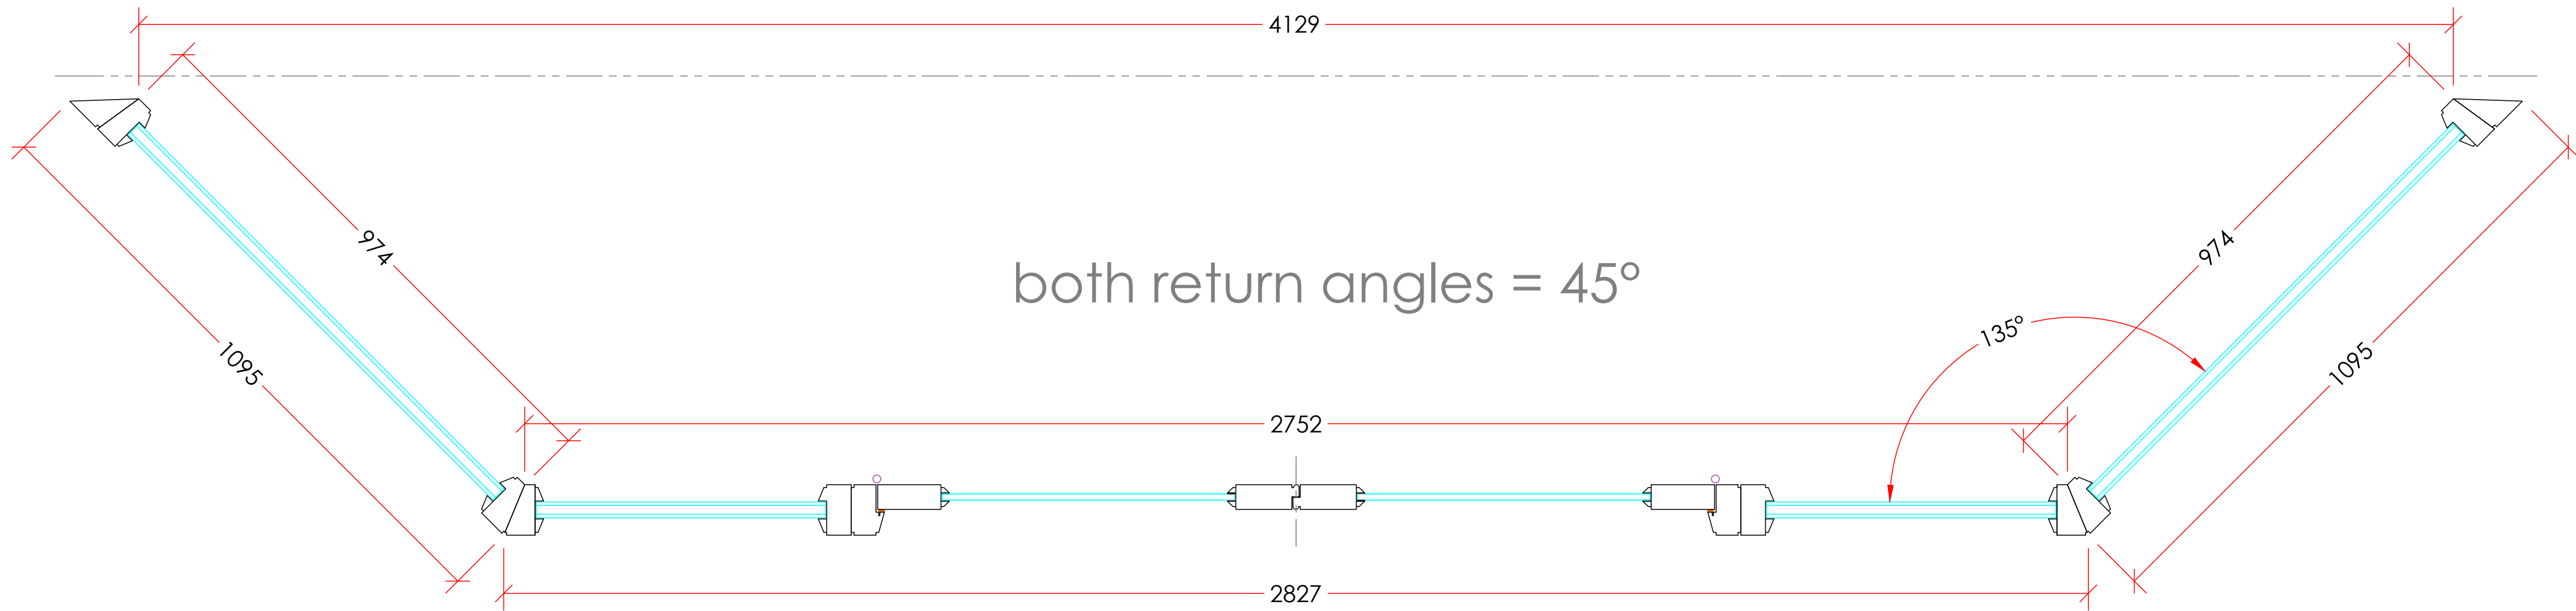

Assembled Plan View
Scale 1:8

NB.
This Design and Drawing Is The Exclusive Property of Tenon Ltd and Is Submitted As Confidential Information In Connection With Your Enquiry and Must Not Be Used For Any Other Purposes. It Must Neither be Copied Or Loaned Without Written Permission. Upon request It Must Be Returned Immediately.
A Site Survey May Be Required To Check Sizes and Access Before Manufacture. Accurate sizes of Any Equipment Will Need To Be Confirmed Before Manufacture.

A		quirk added		17.11.25	
Revision			Date:-		
Status.					
For Approval					
Tenon					
JOINERY SERVICES					
Mount Farm Romsey Road					
Lockerley Romsey					
Hampshire			Tel +44 (0)1794 342101		
SO51 0GR, UK			www.tenon.co.uk		
Client:-					
-					
Project:-					
Bush Walk					
W36, W37, D08, W38 & W39					
Project no:-		TJ0613		Date :- 15.11.25	
Dwg.no		613.4		Sheet.no 4	
Scale:-		A1		Drawn. SJ	
				Ckd	